
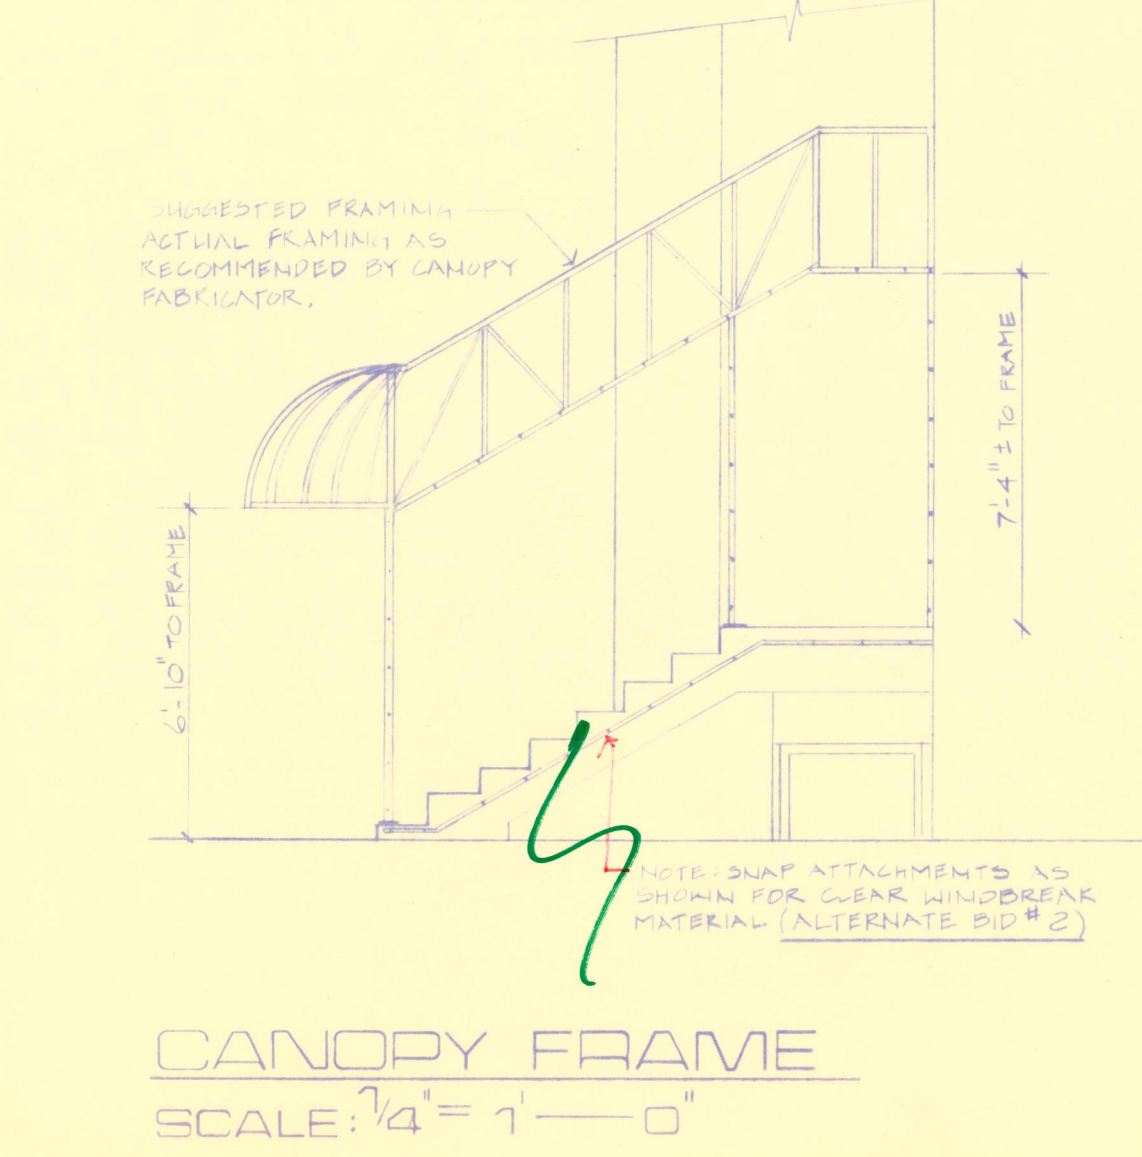
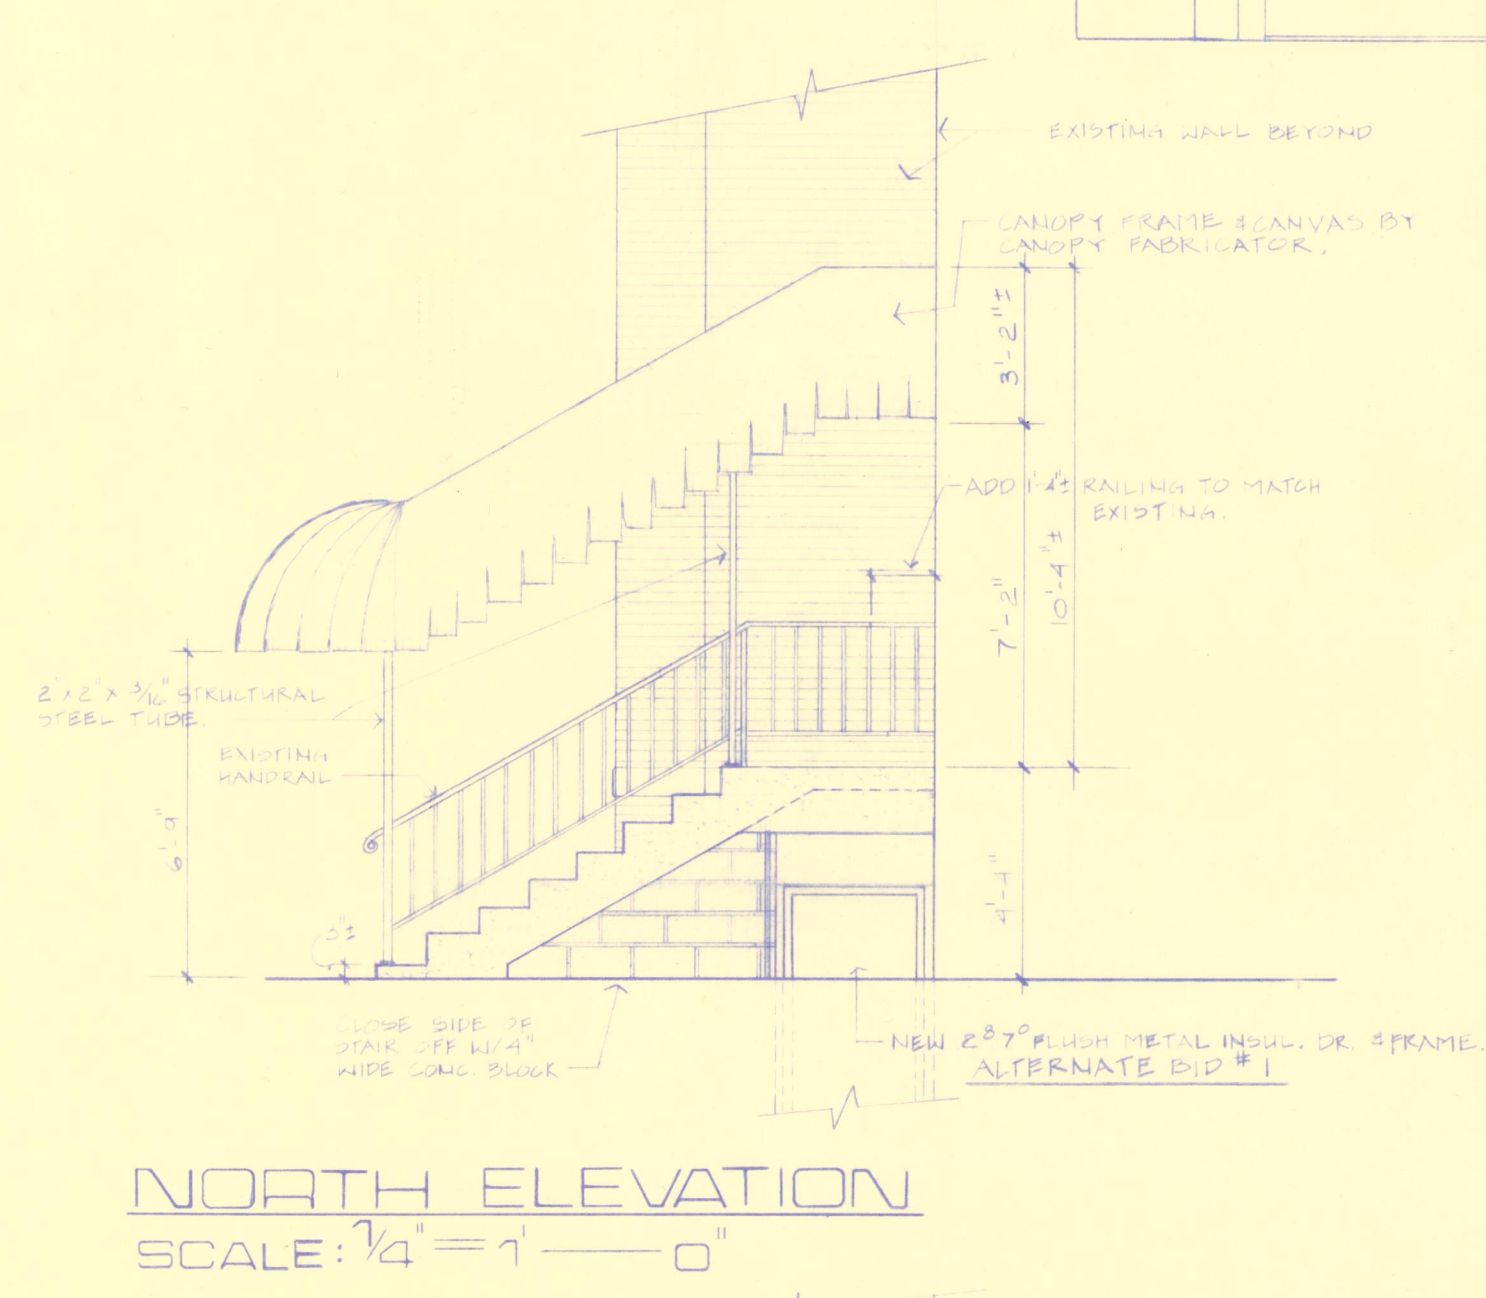
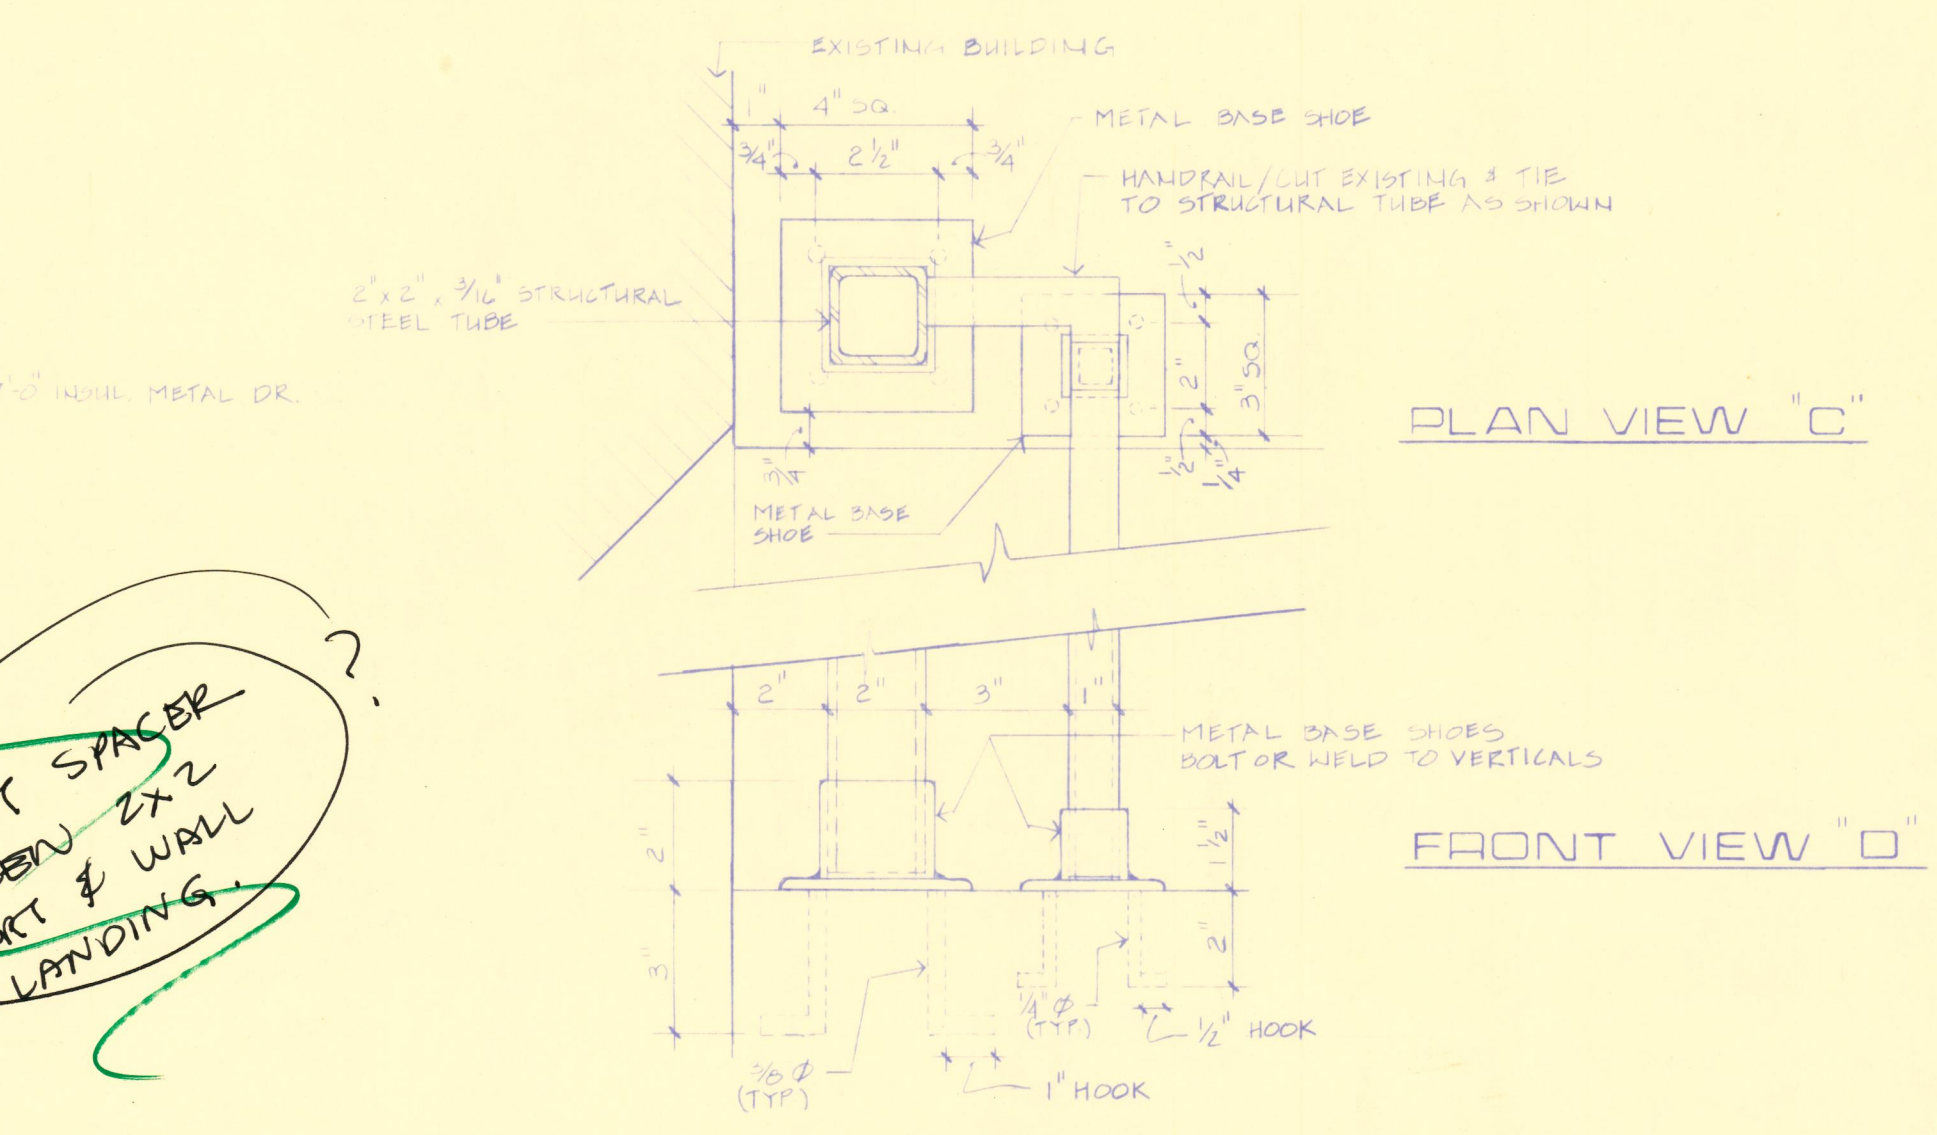
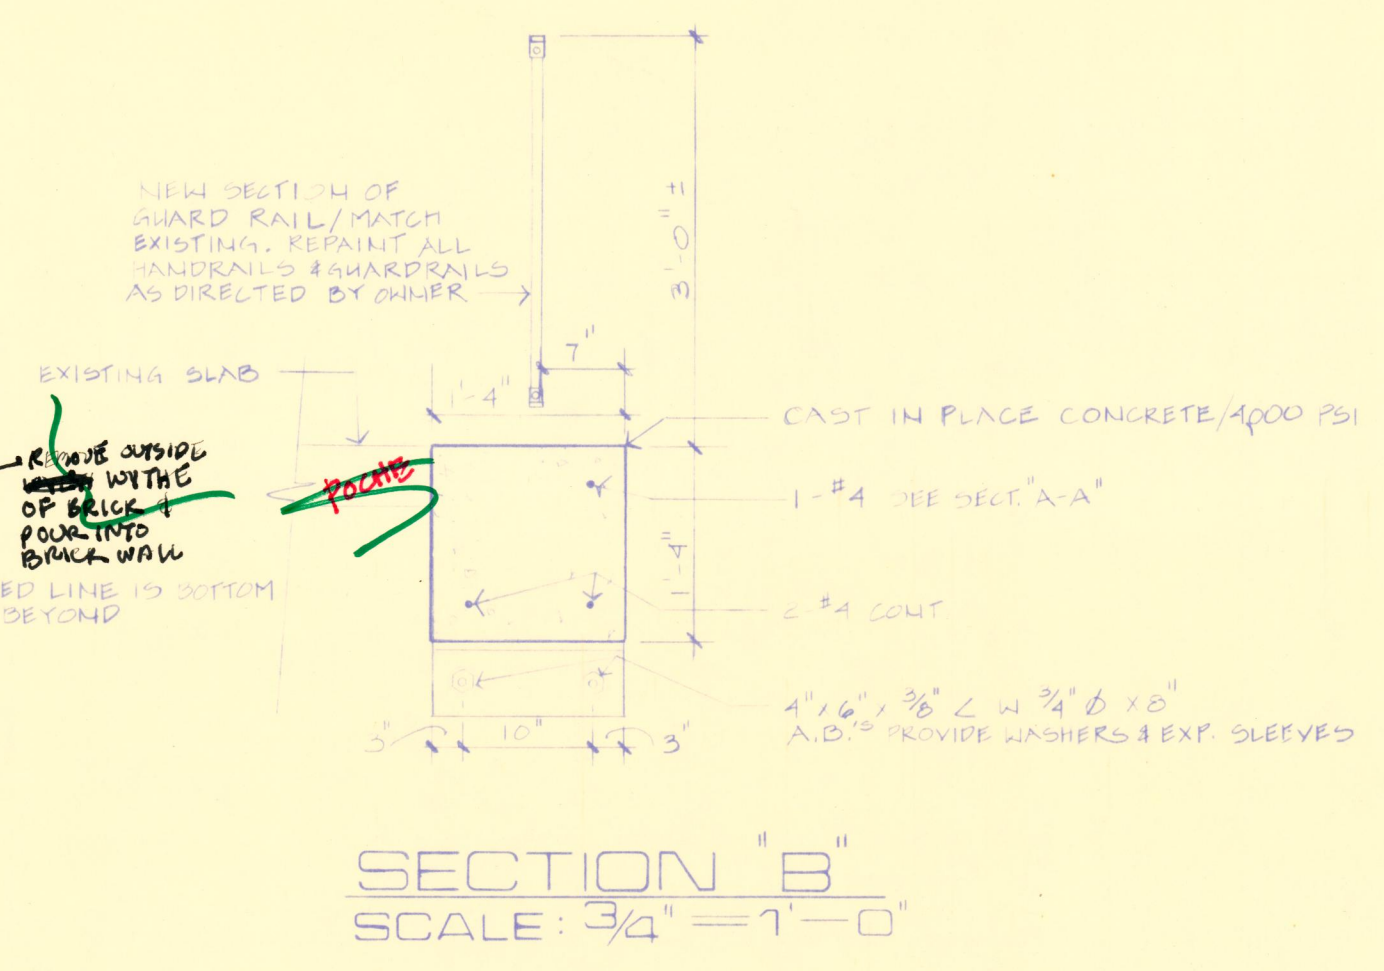
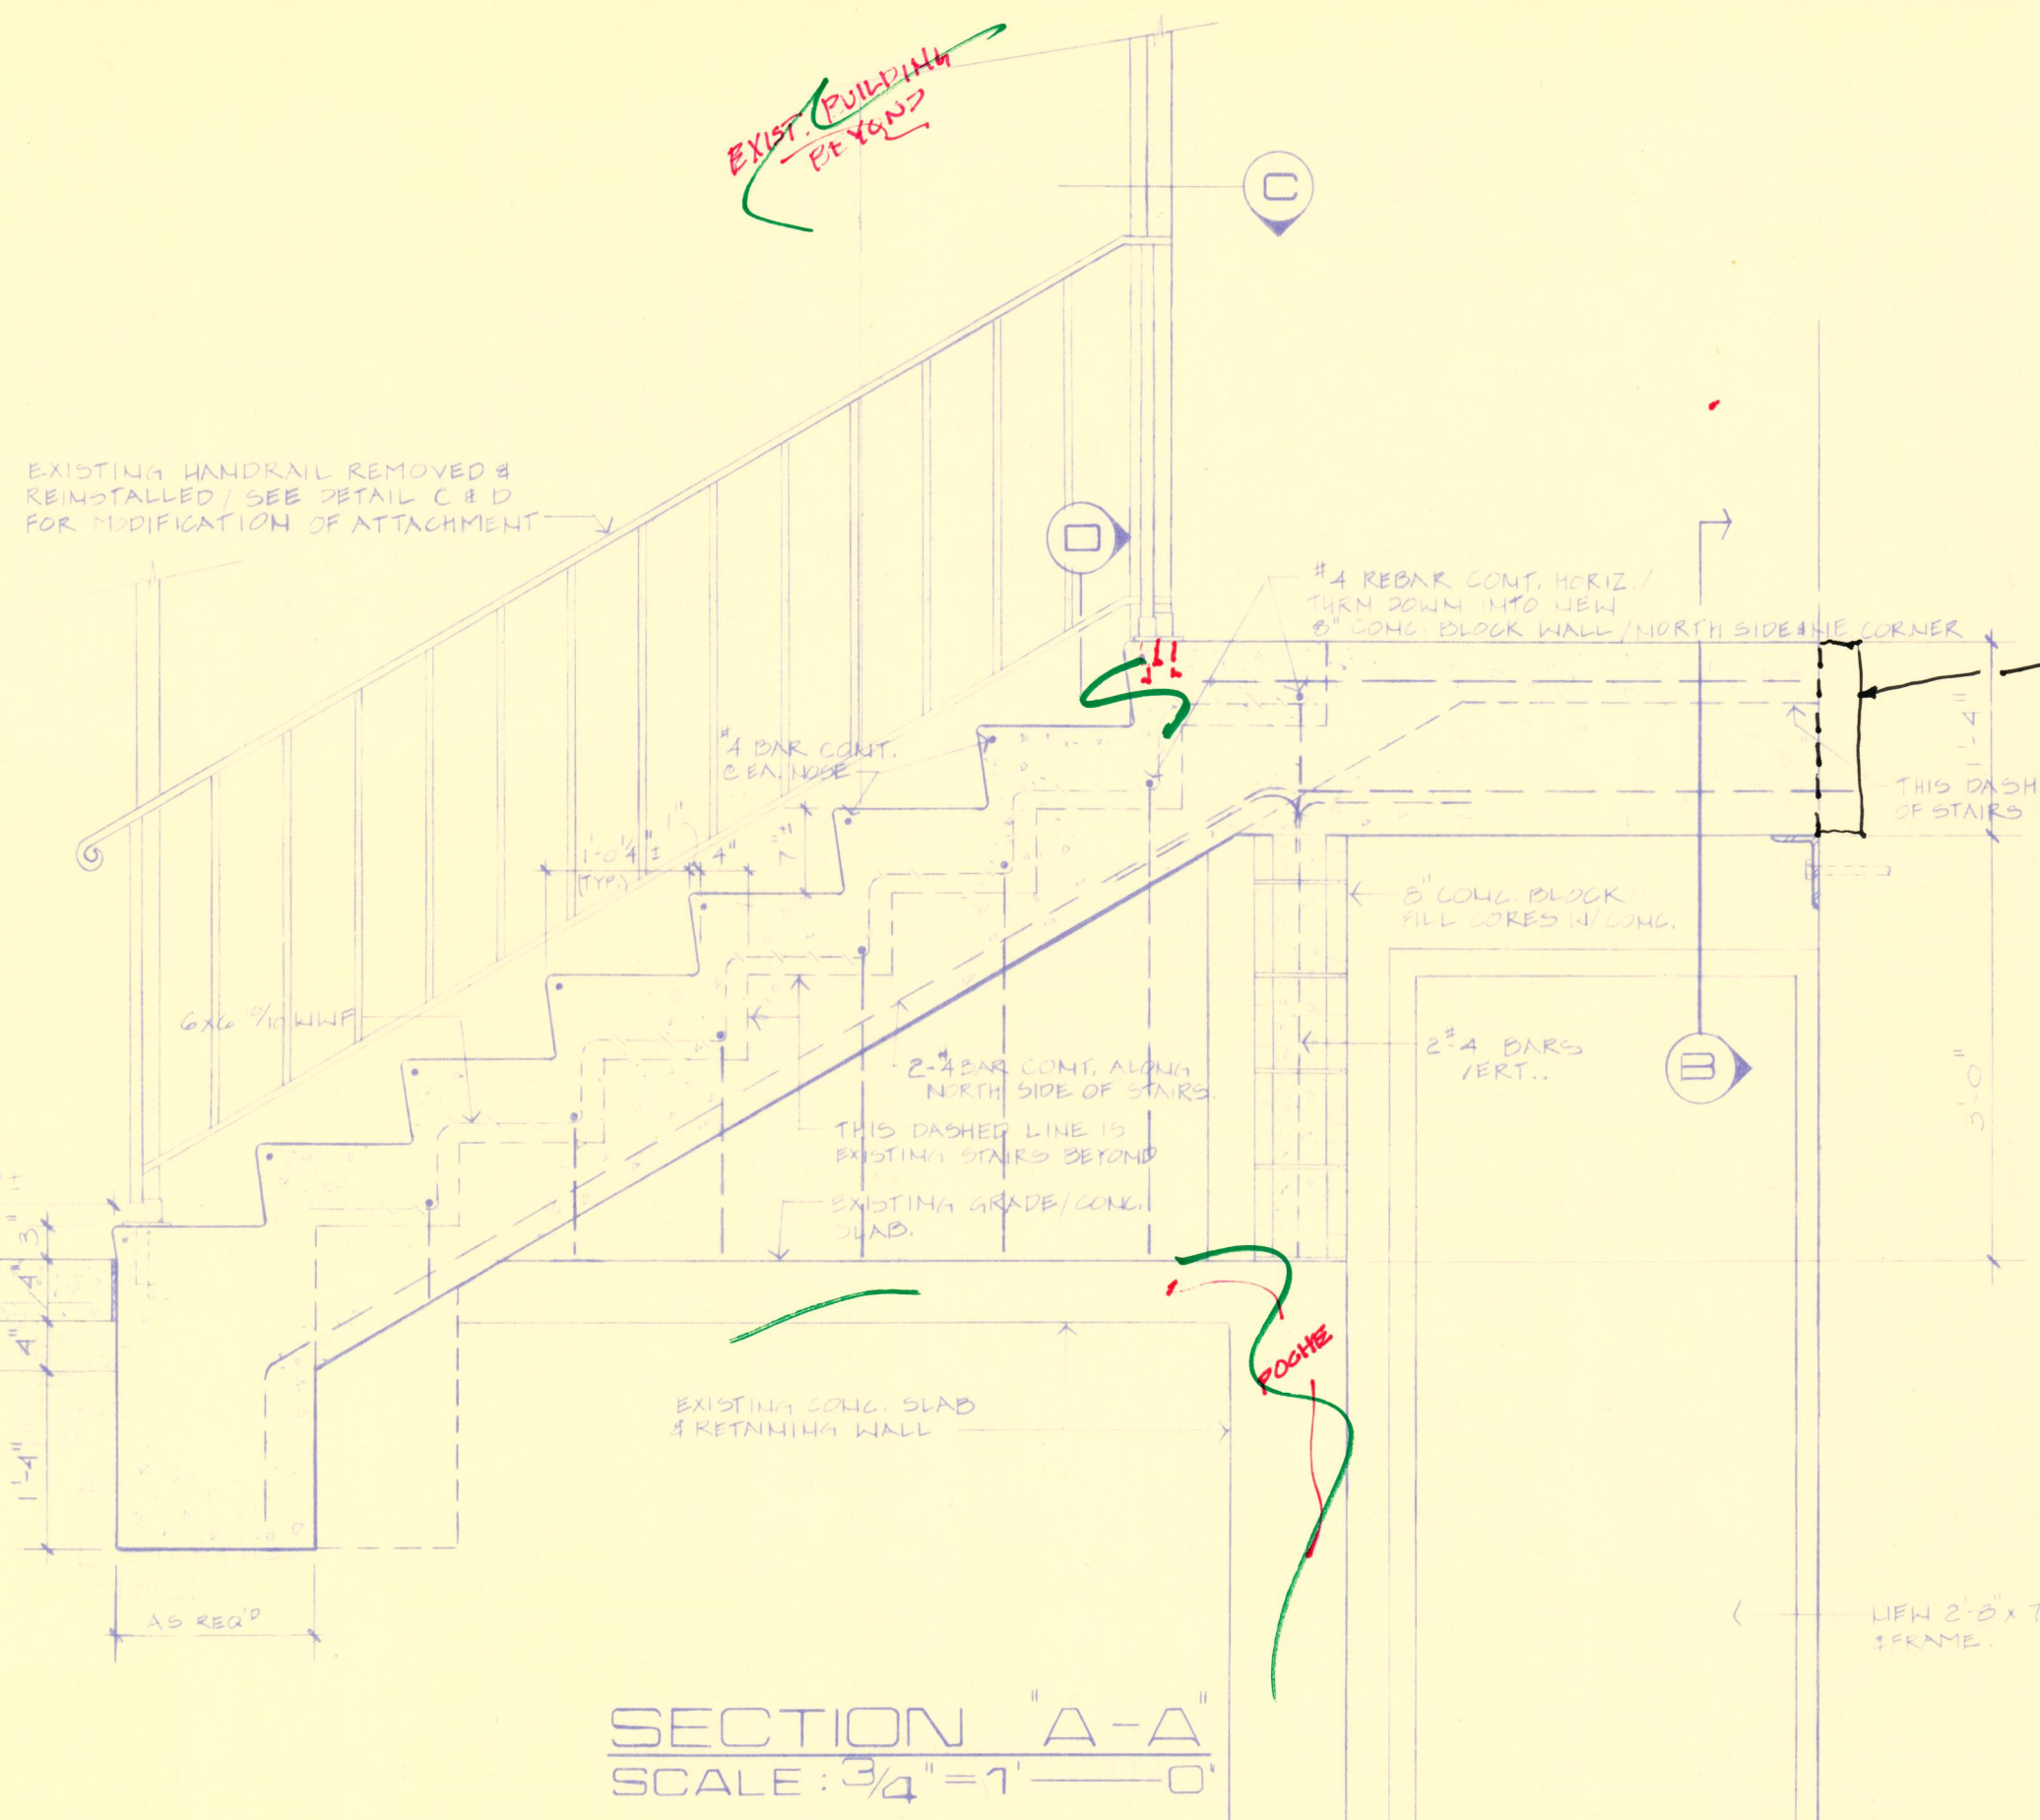
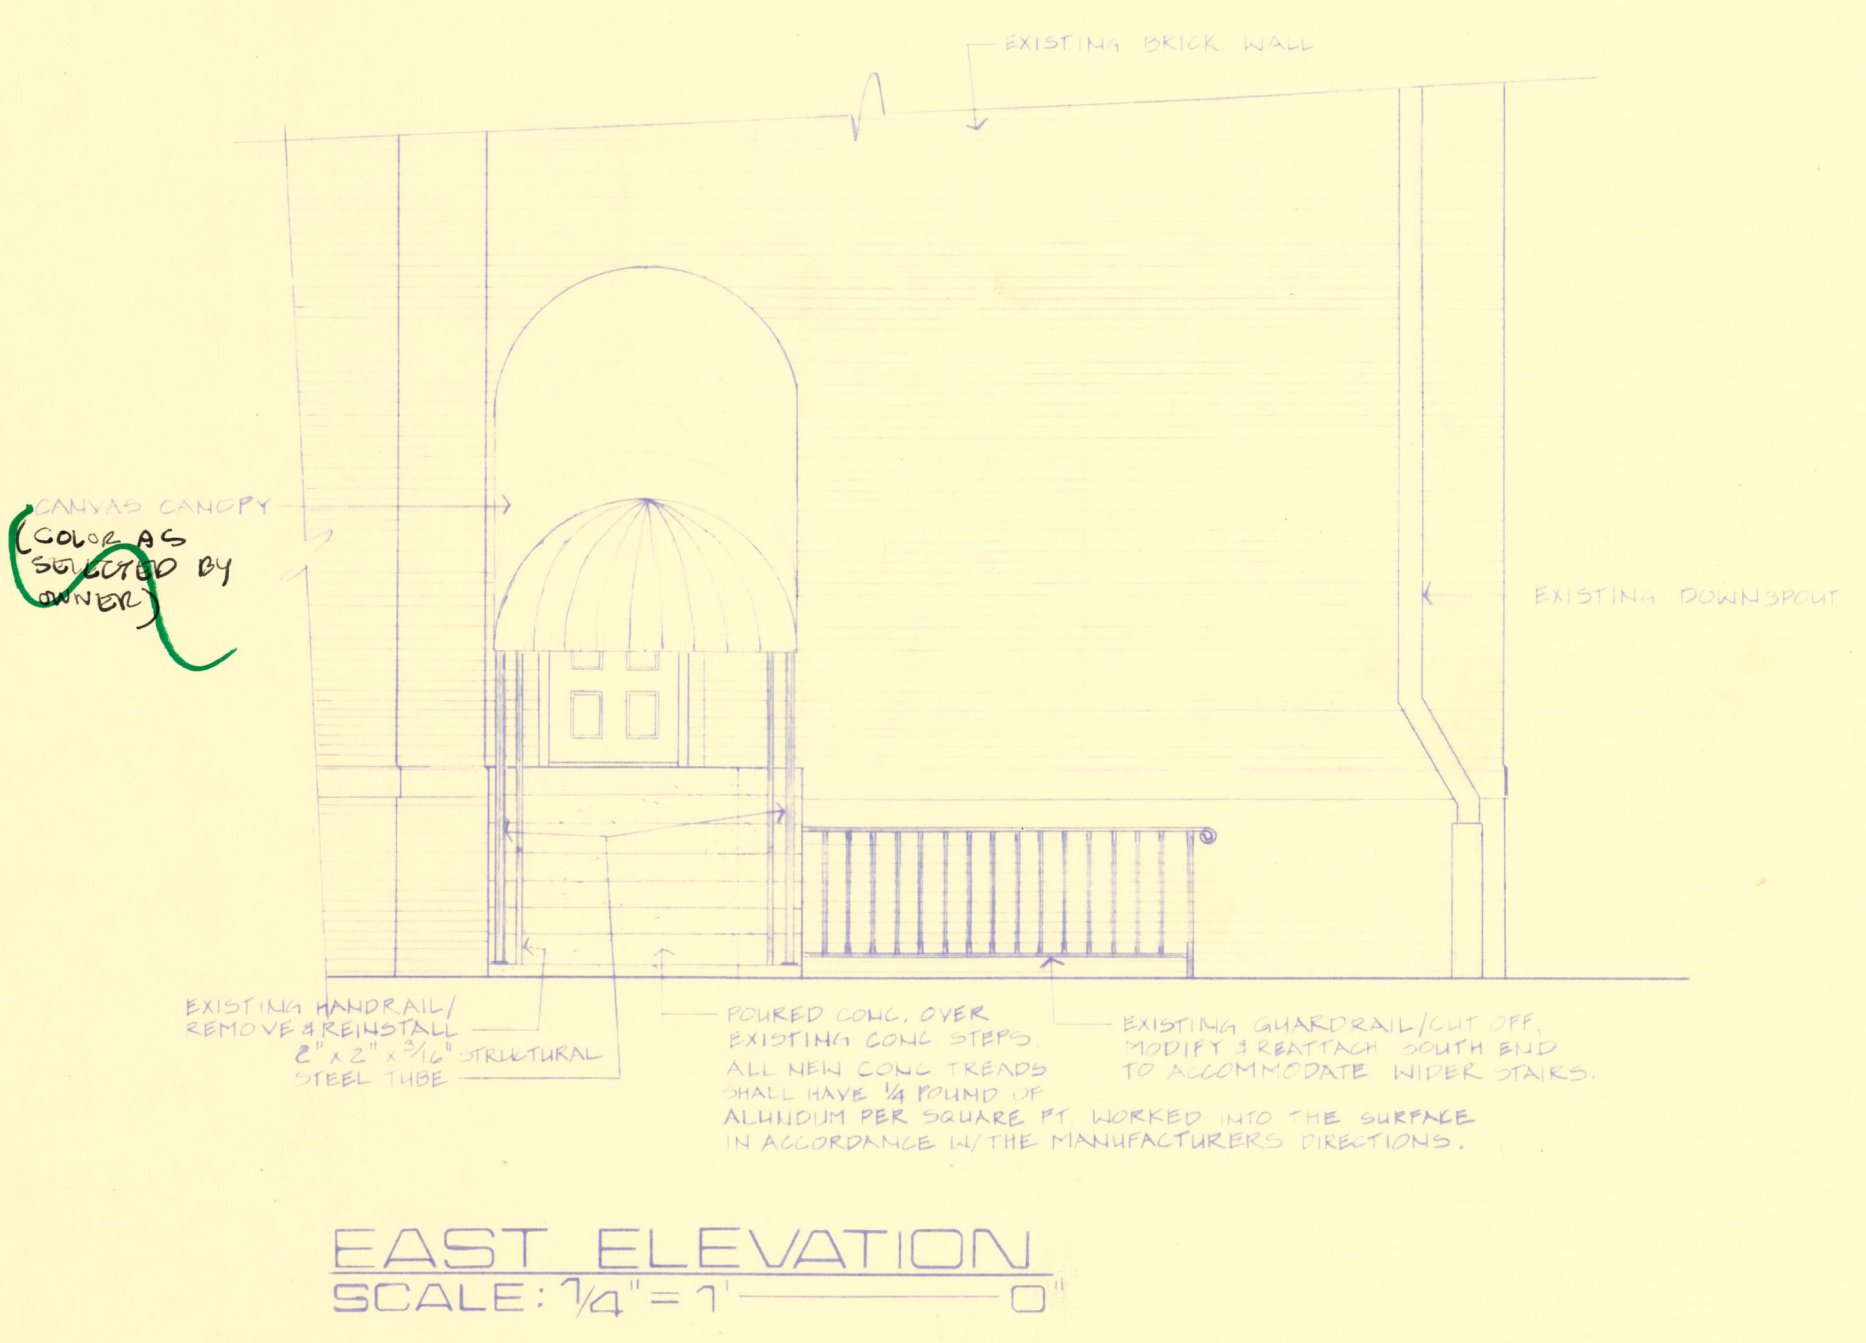


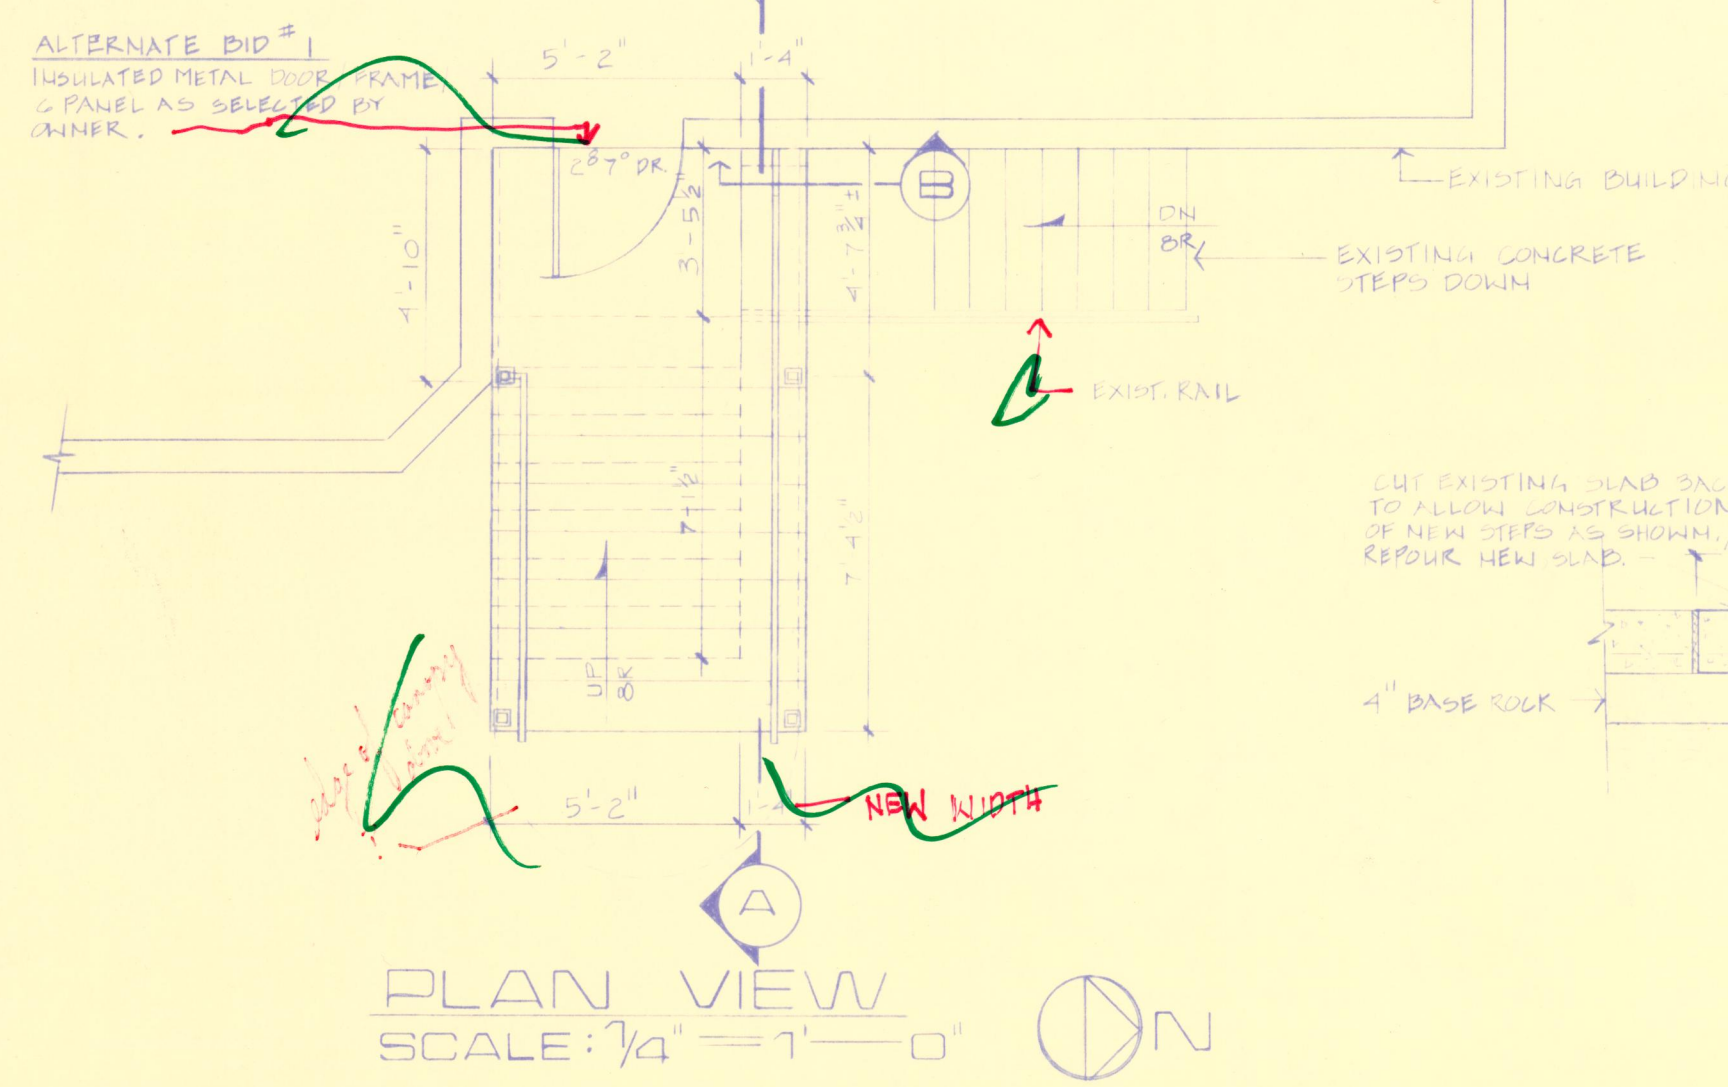

SUPPORT SPACER
BETWEEN 2x2
SUPPORT & WALL
AT LANDING

check this
spec elev.

JOB NUMBER	C-635-2
DATE	
DRAWN BY	C.T. SASS
CHECKED BY	K.A.B.
REVISIONS	

ST. JOSEPH, MISSOURI 64501 (816) 279-0809

EAST ENTRANCE CANOPY
ST. JOSEPH MUSEUM

ST. JOSEPH MO.
ELEVENTH & CHARLES