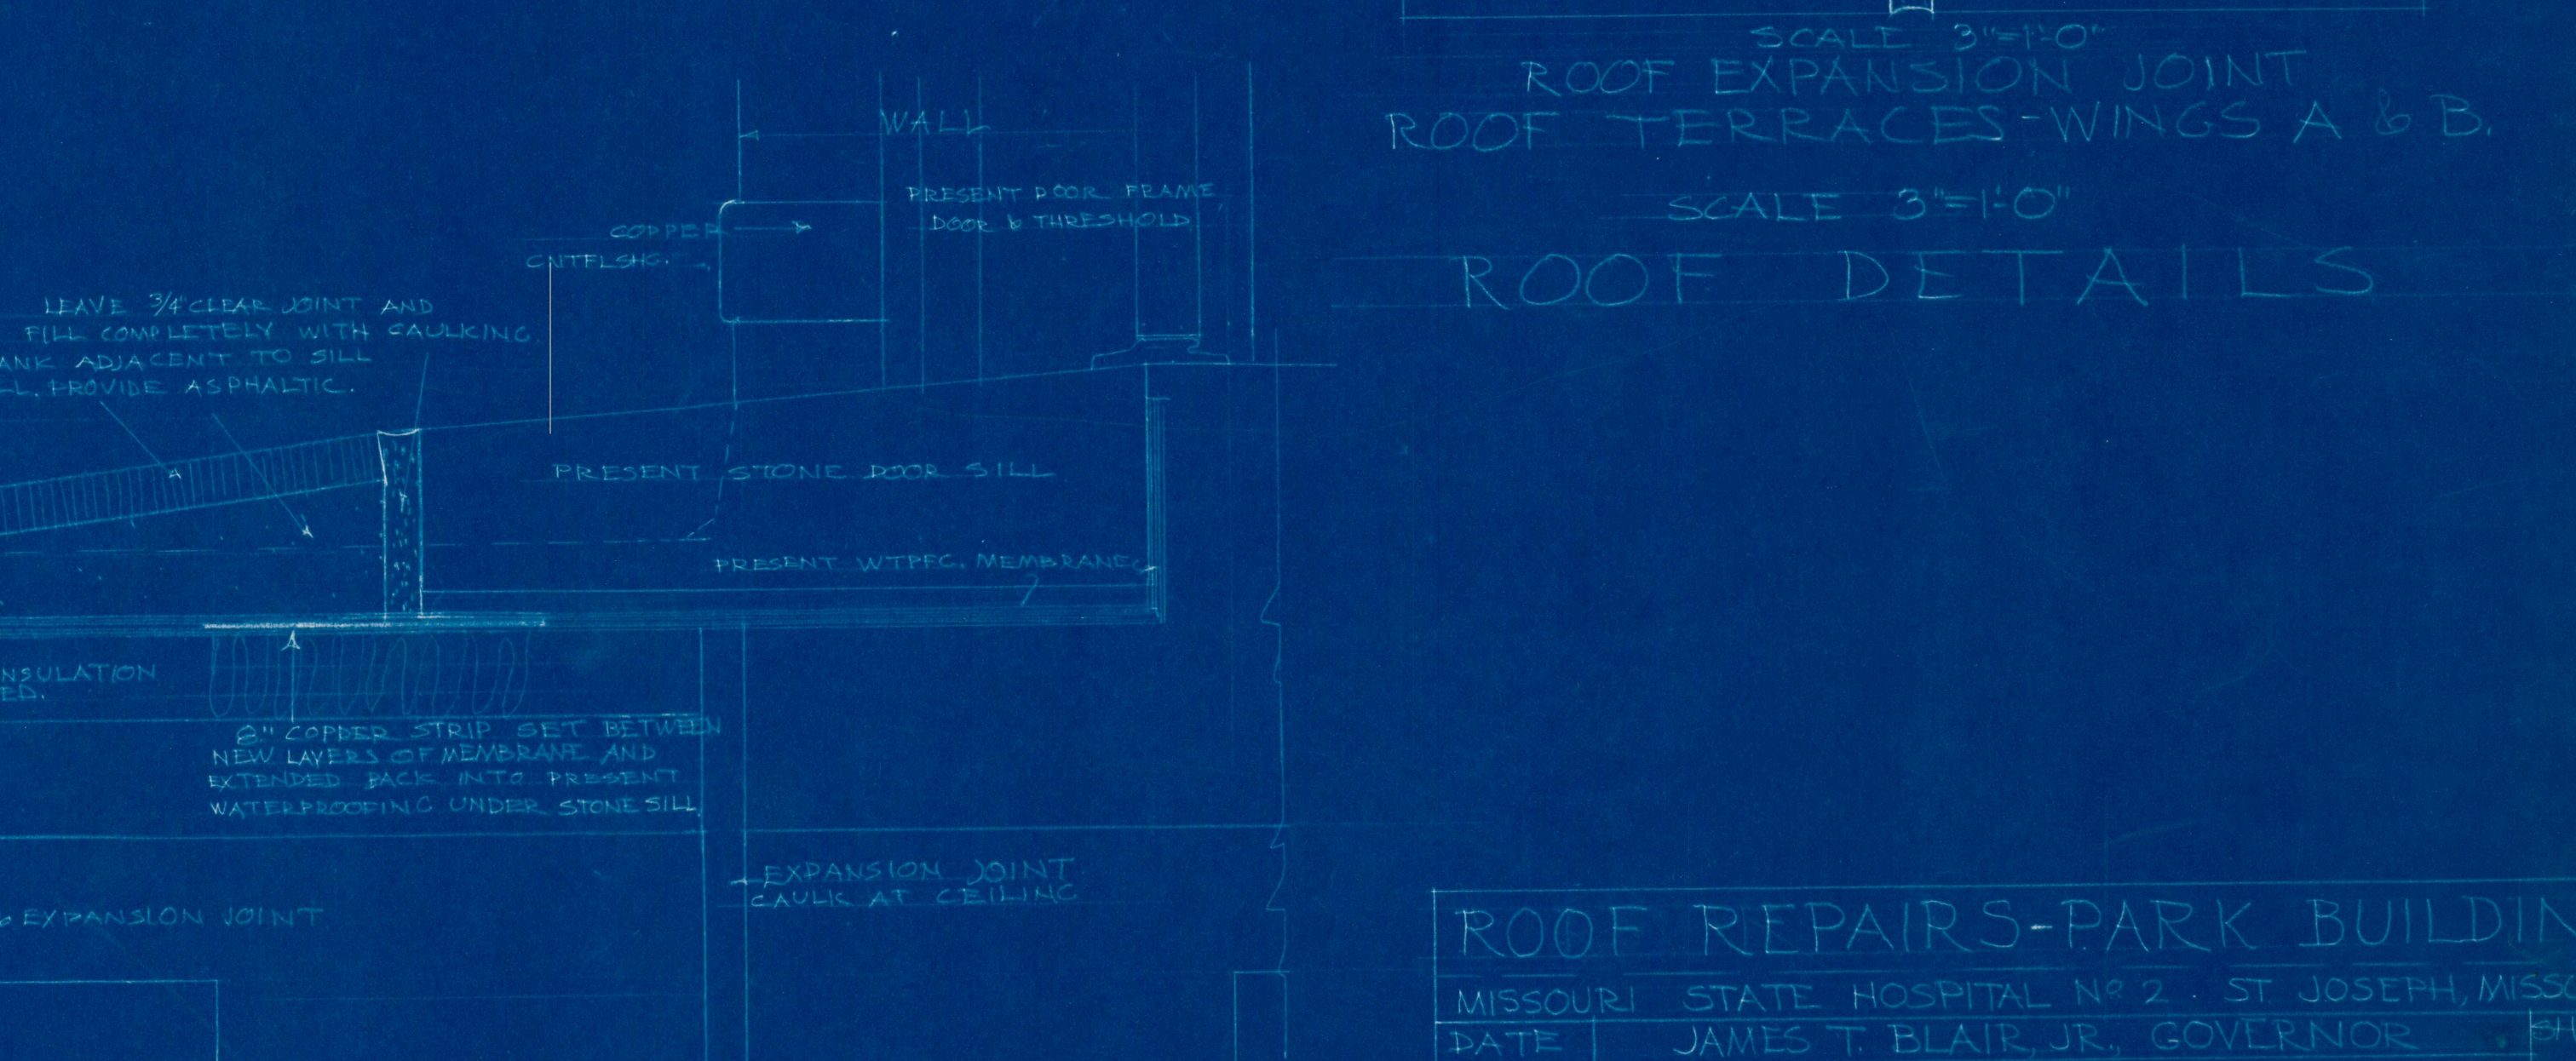
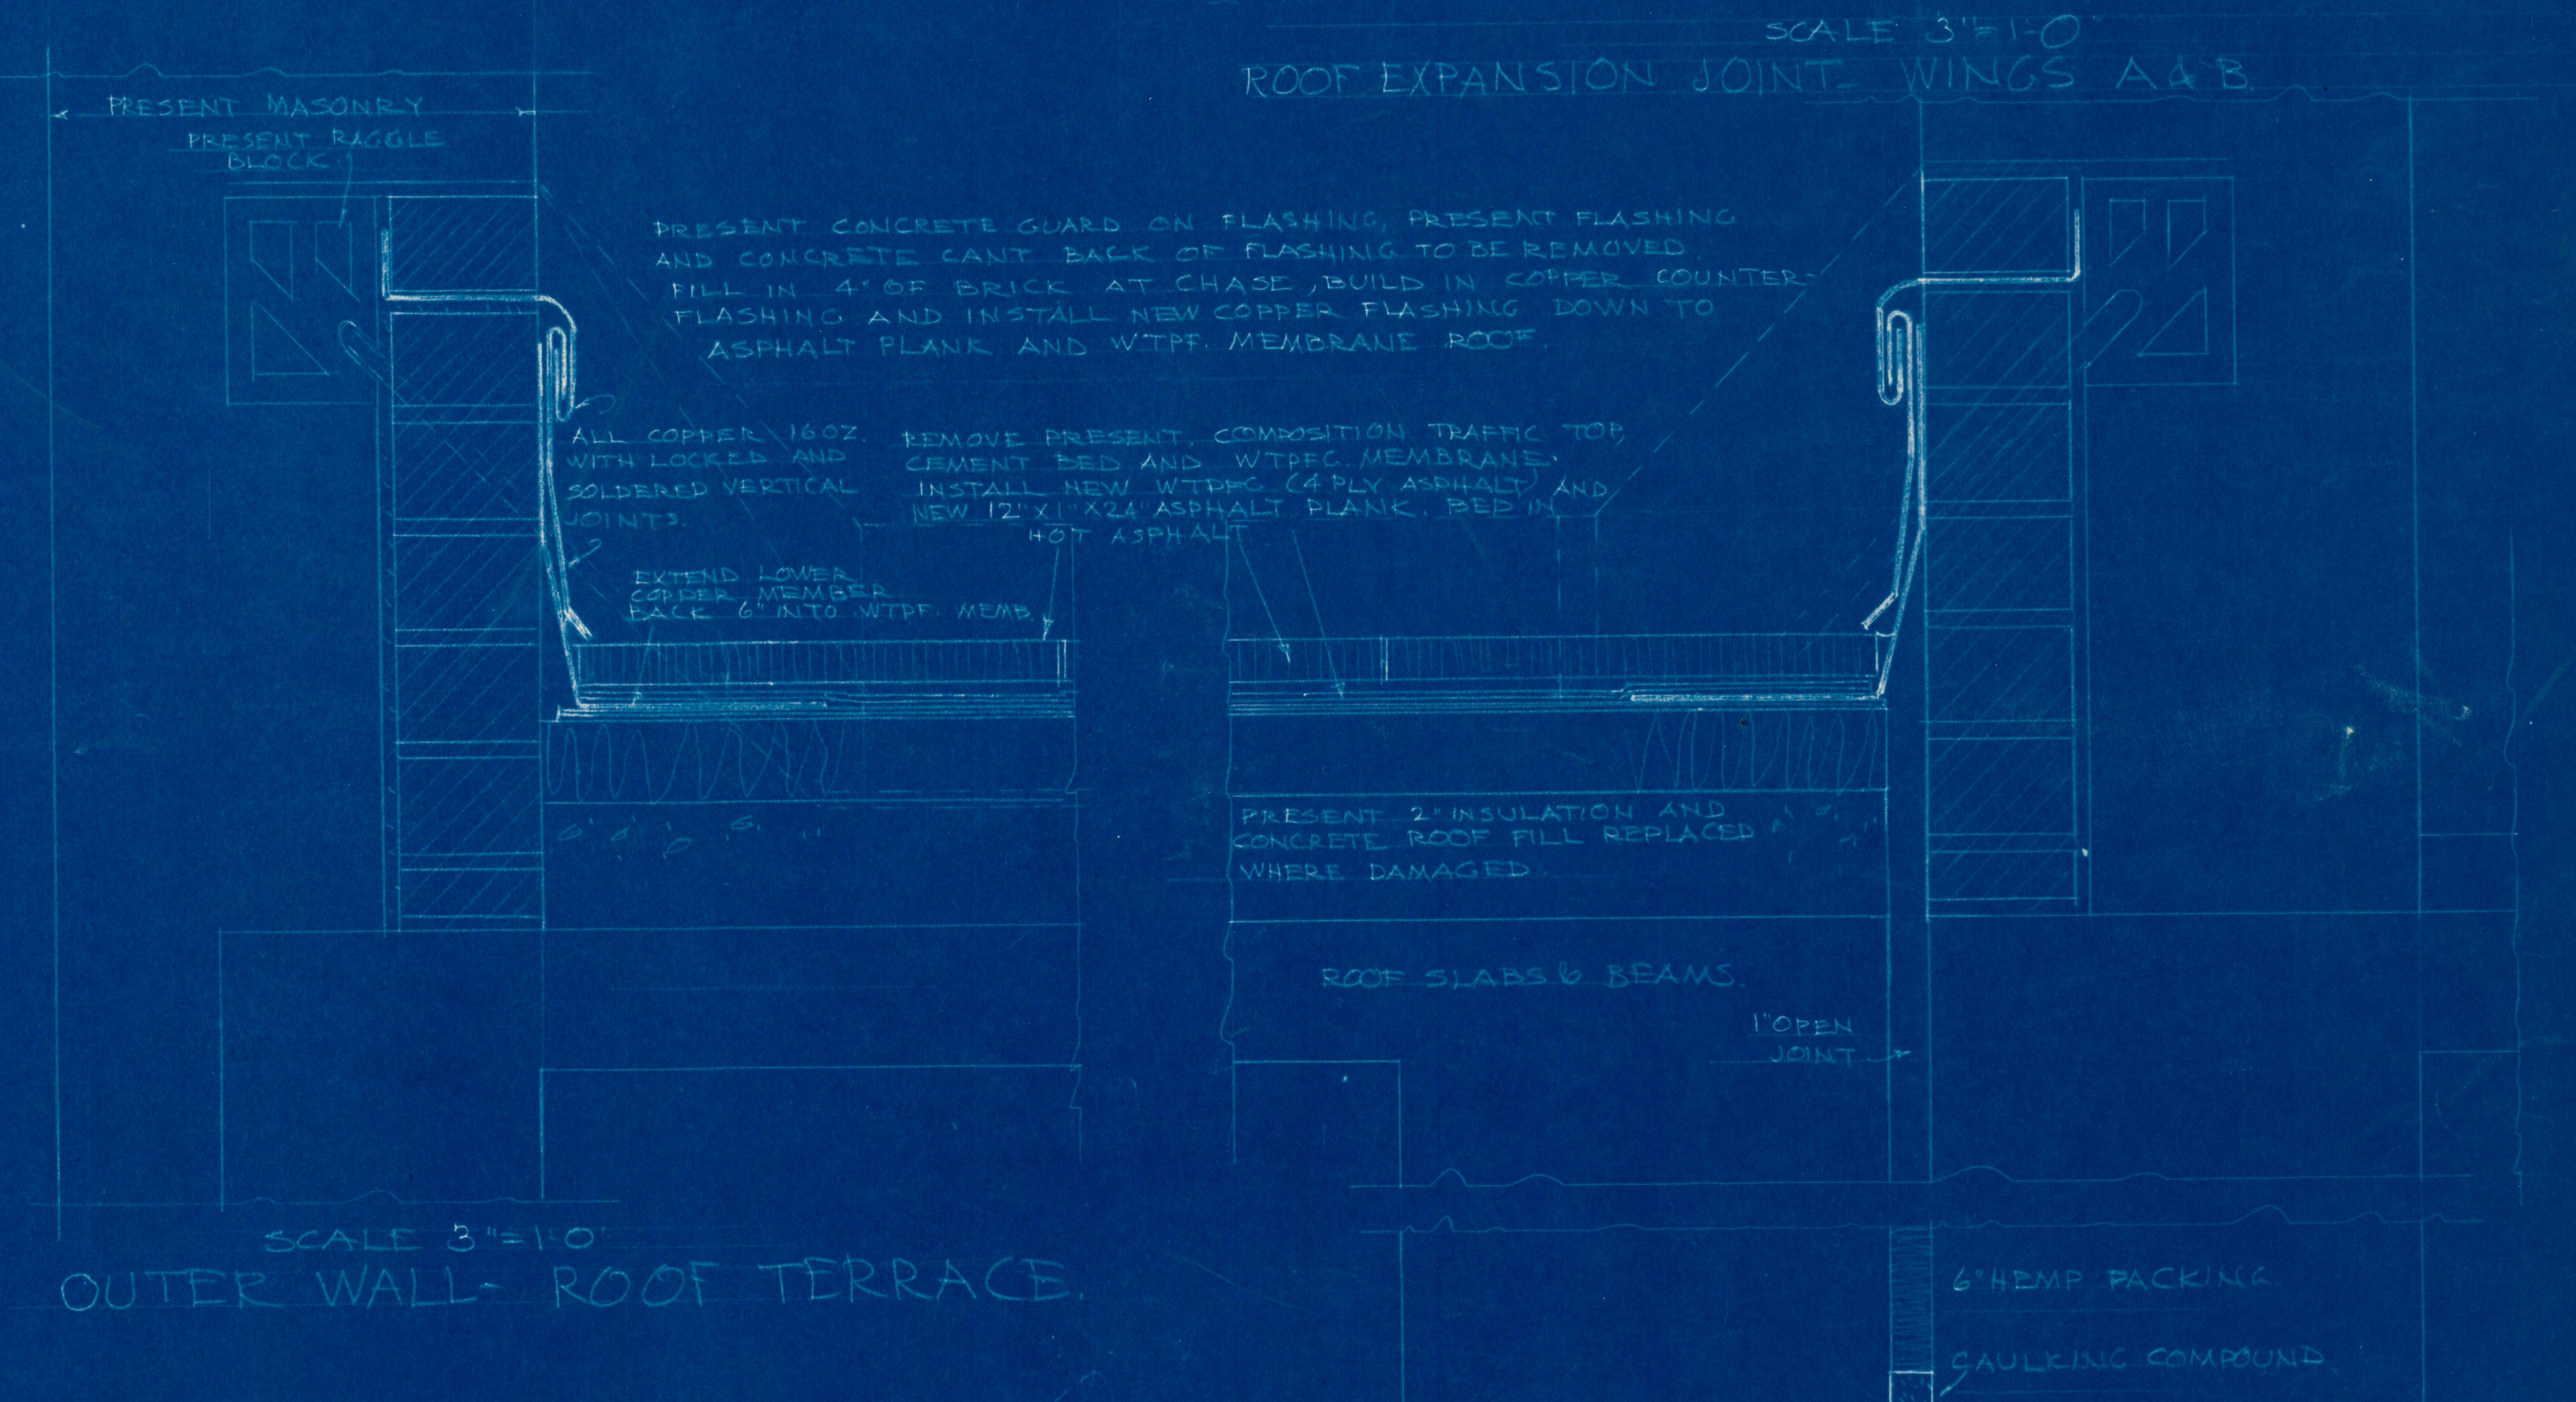
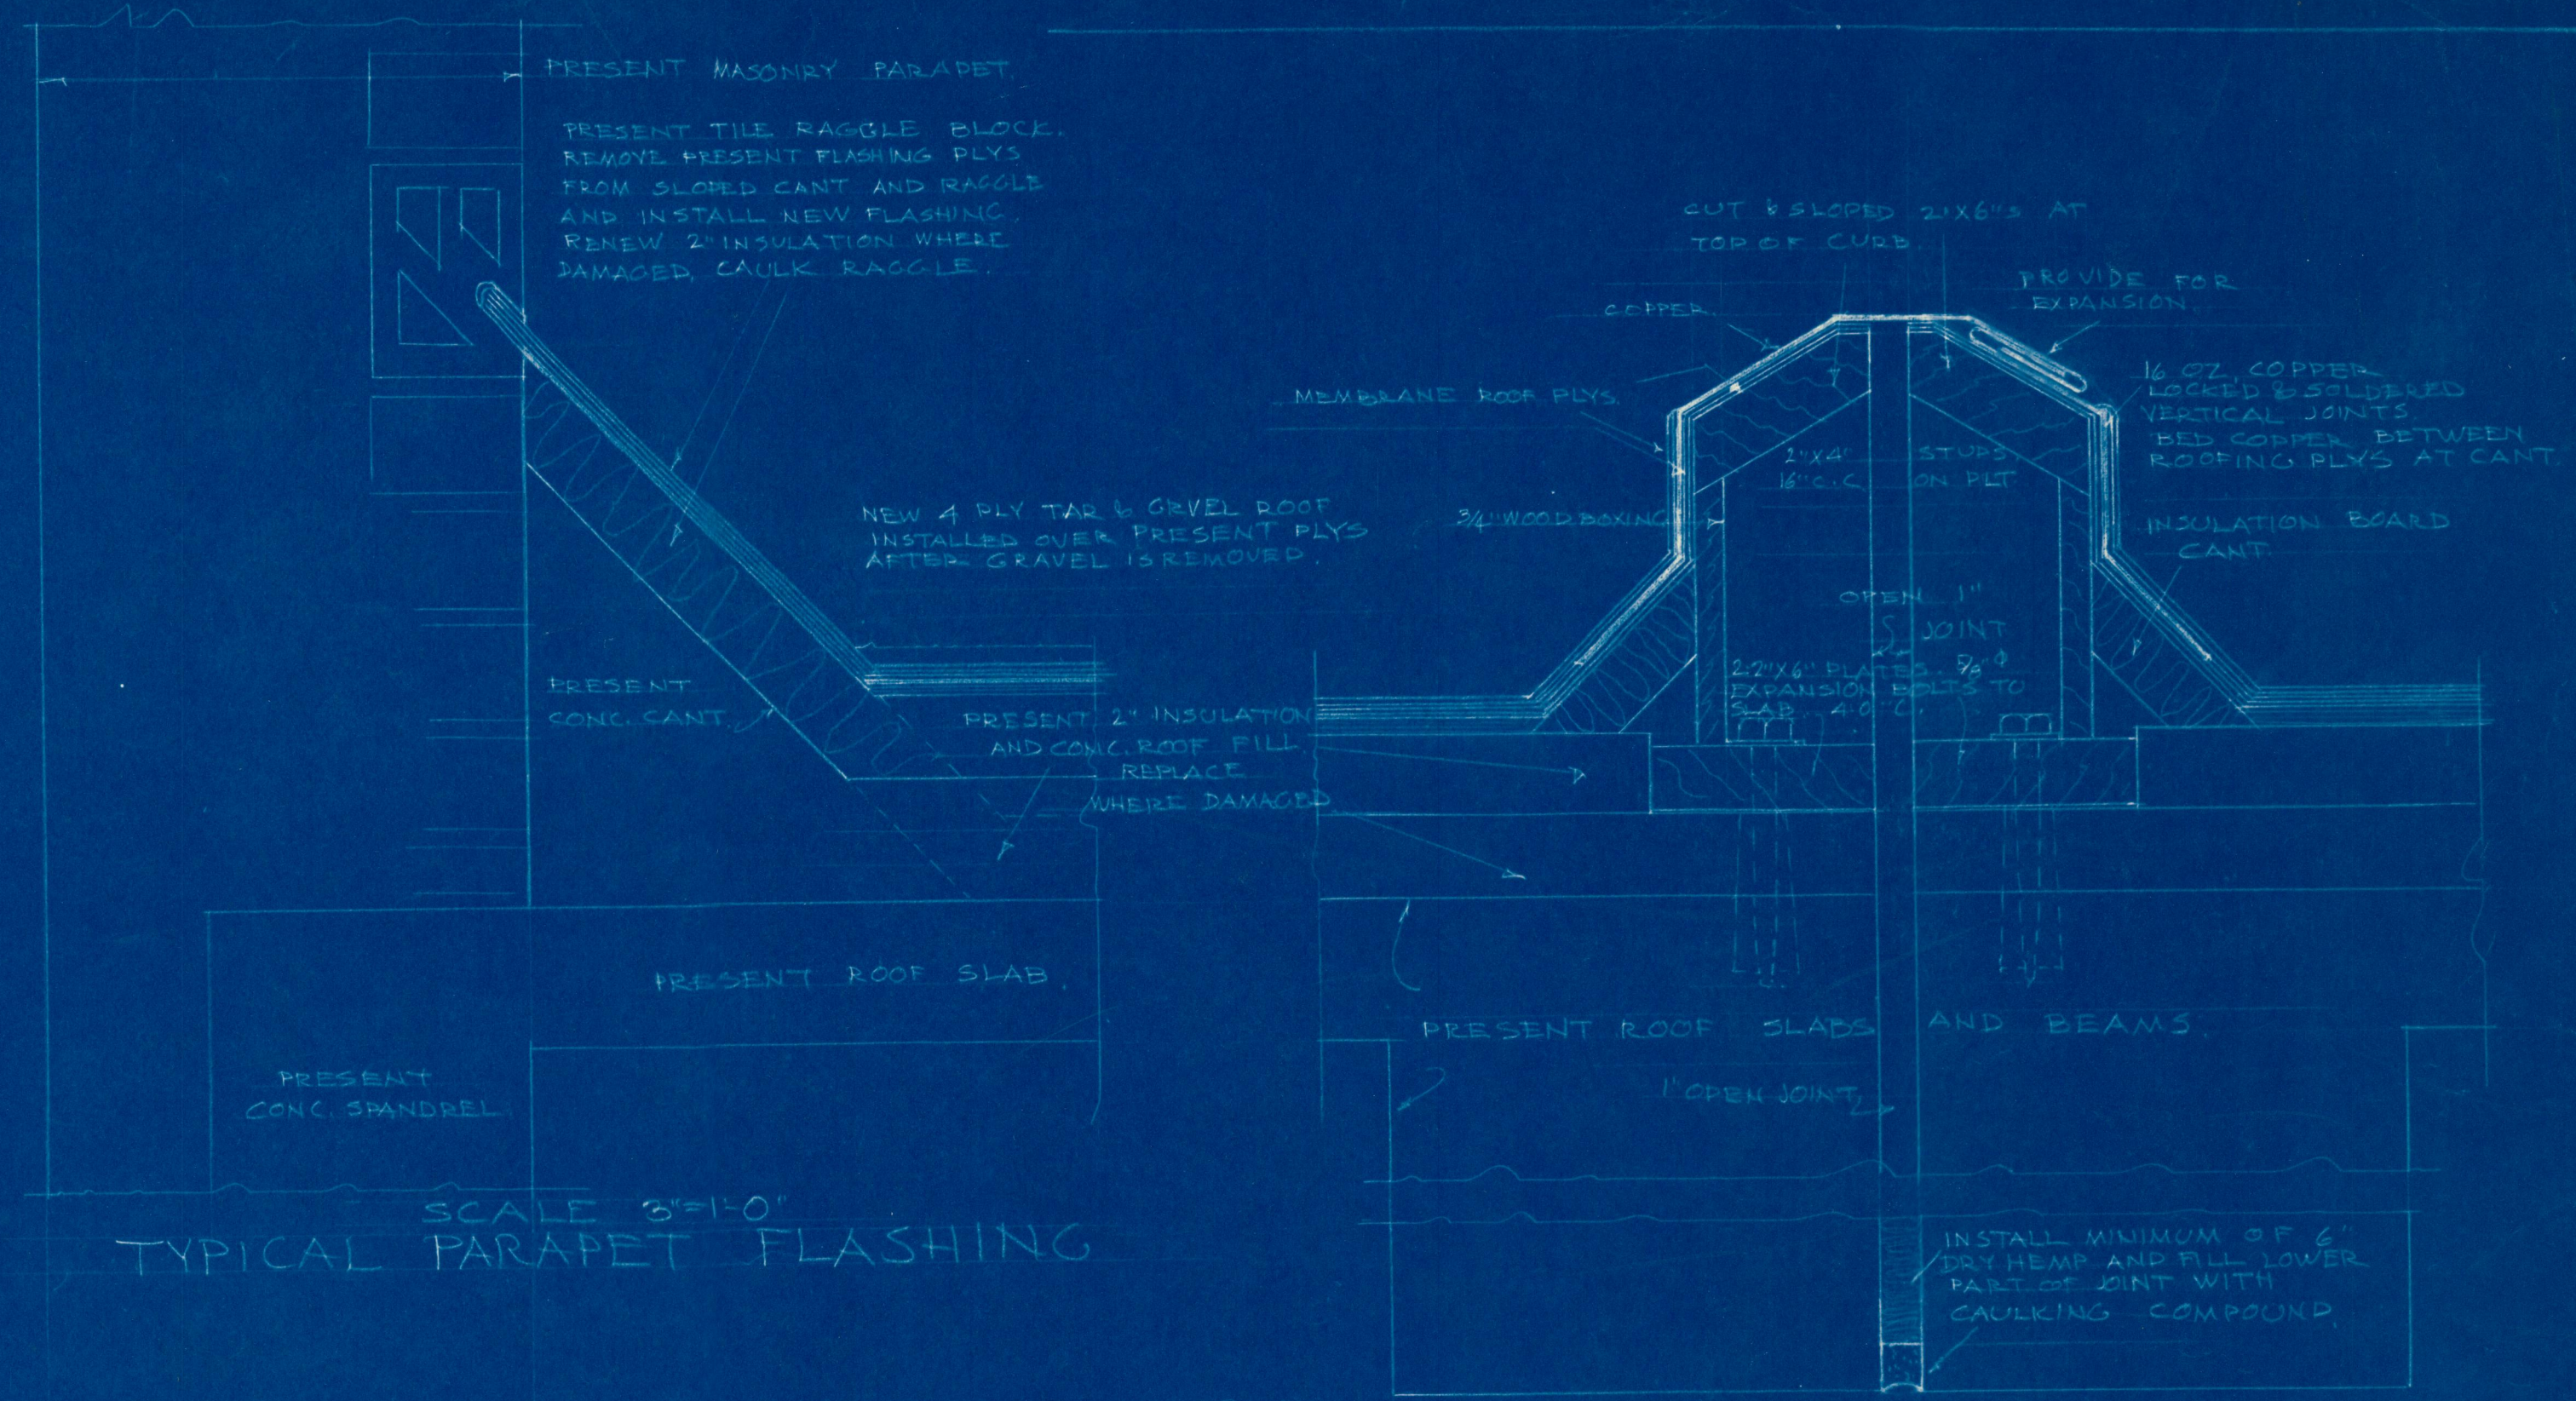
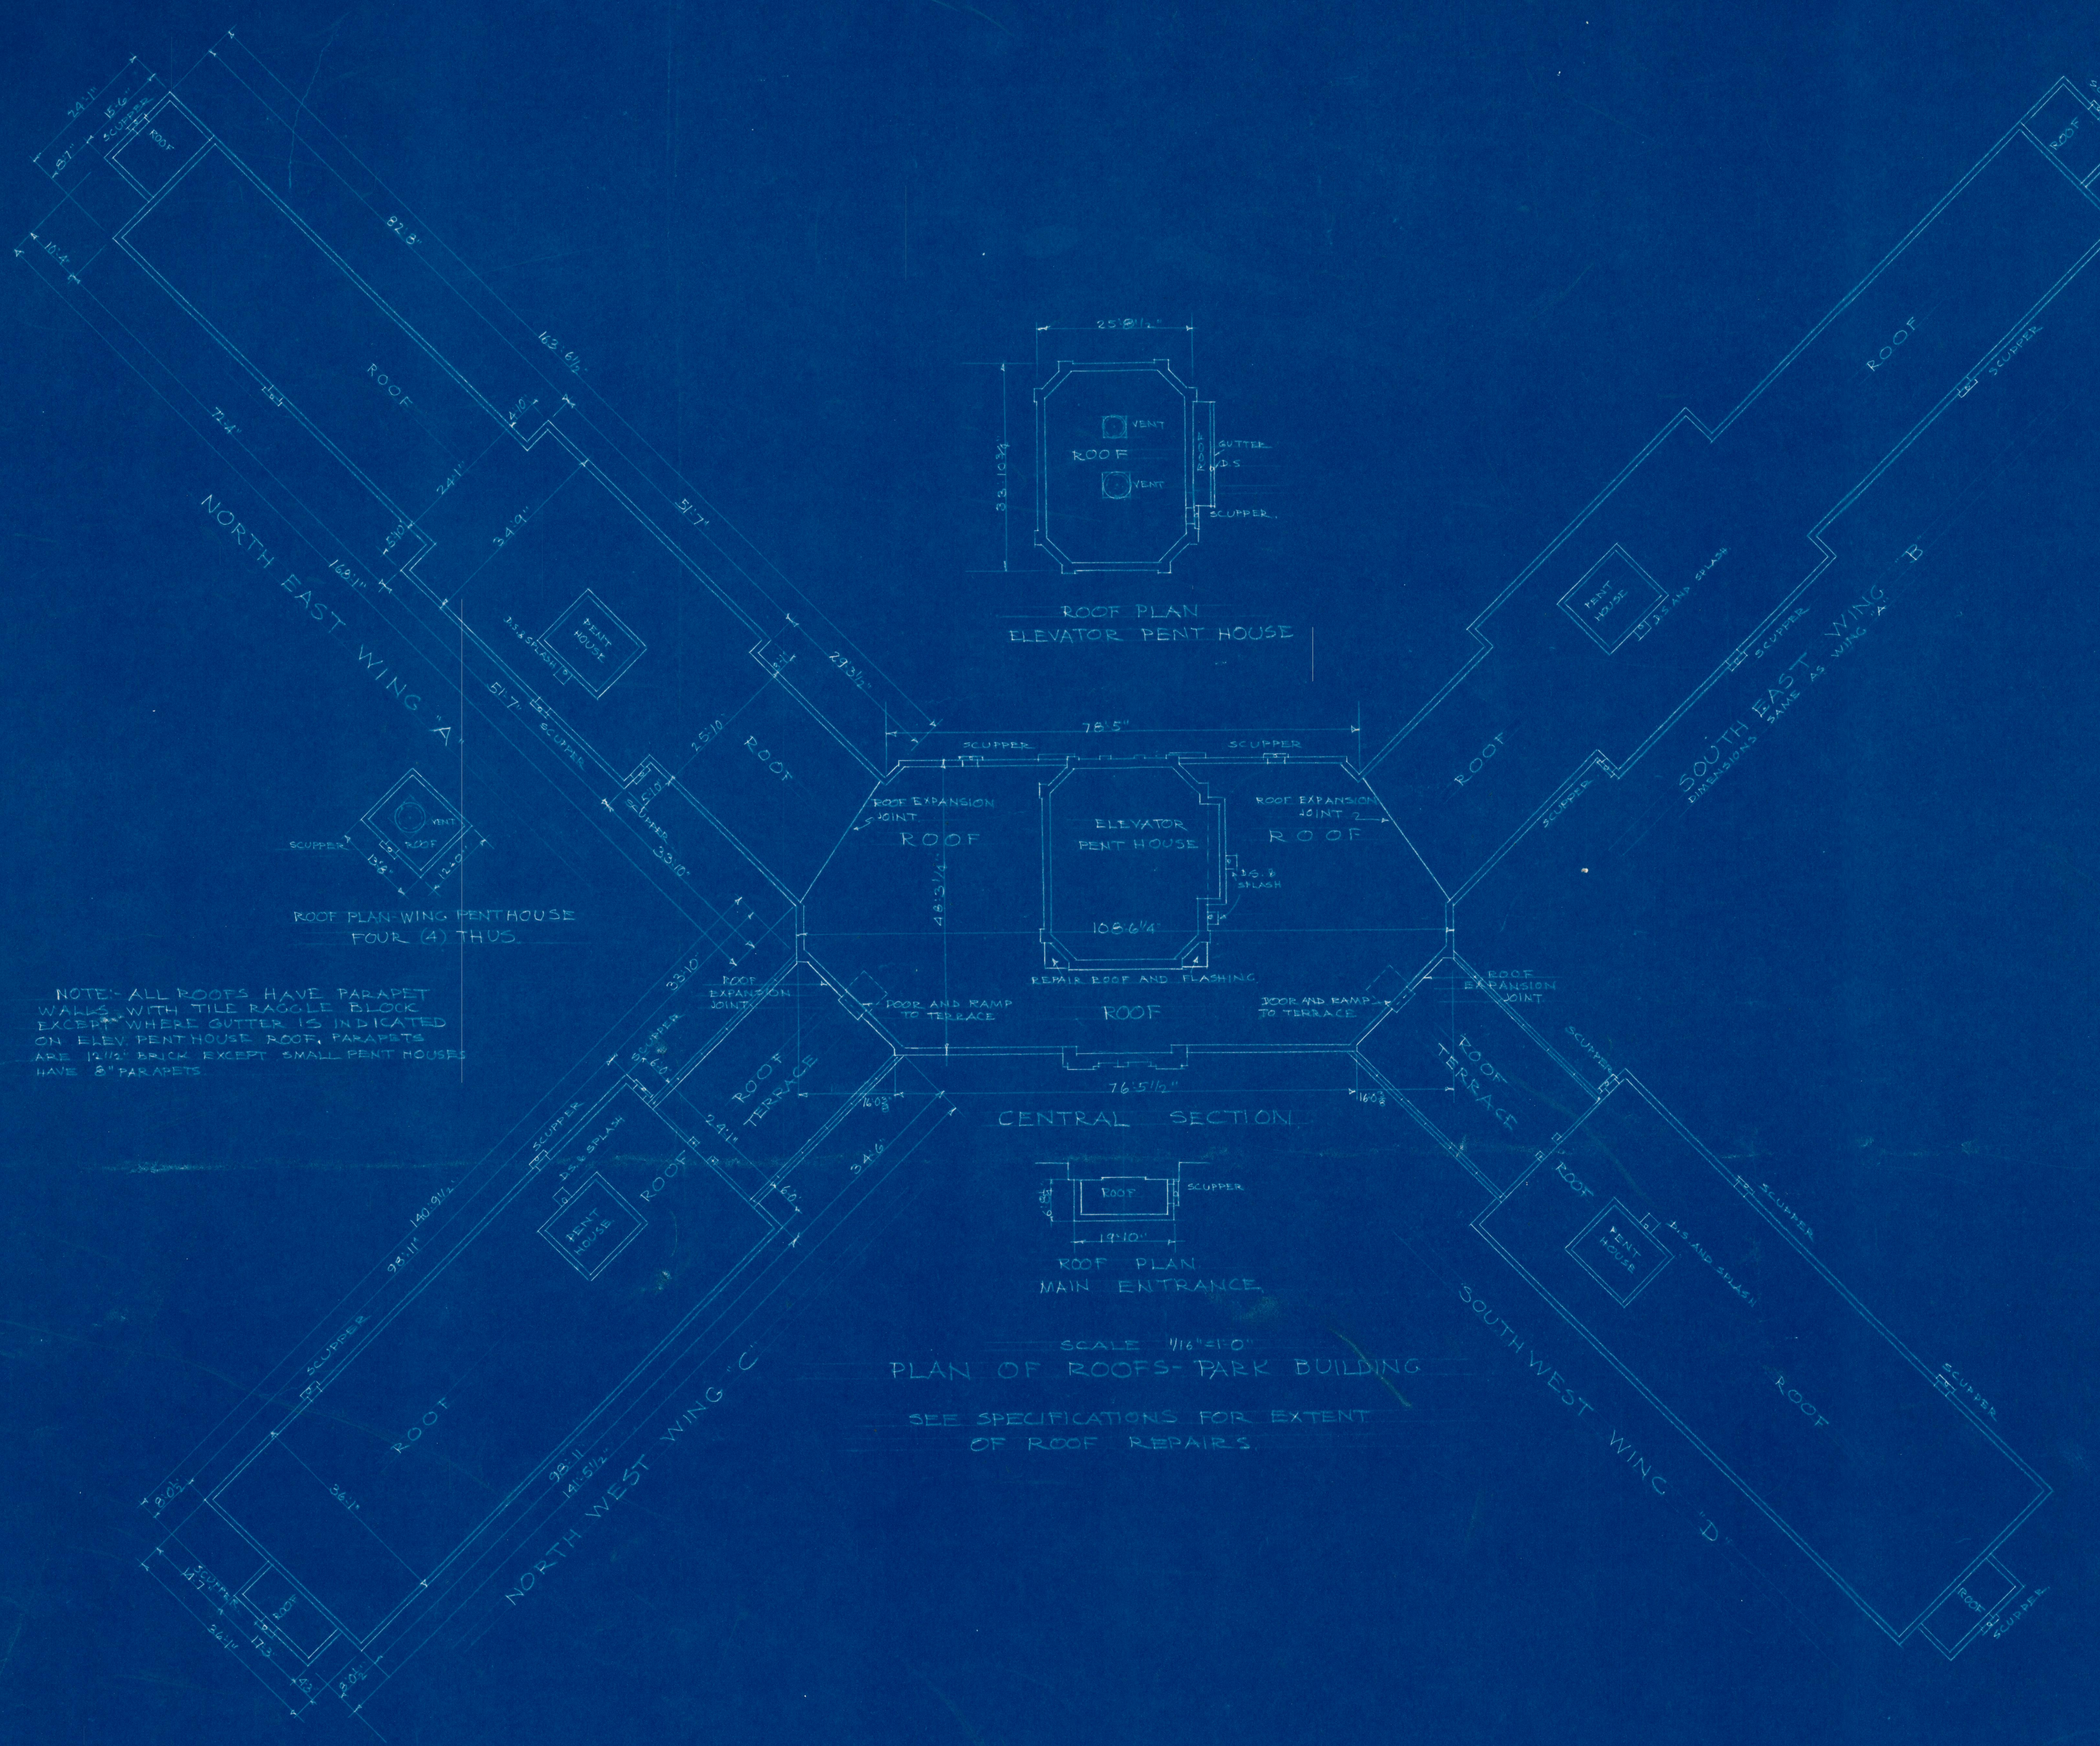


ROOF REPAIRS-PARK BUILDING			
MISSOURI STATE HOSPITAL NO 2 - ST JOSEPH, MISSOURI			
DATE	JAMES T. BLAIR, JR., GOVERNOR		
SEPT. 15 1958	ECKEL AND ALDRICH, ARCHITECTS		
	ST. JOSEPH, MISSOURI.		
APPROVED	APPROVED		
<i>[Signature]</i>	<i>[Signature]</i>		
SUPERVISOR	CHIEF		
DEPT. OF HEALTH & WELFARE	DIV. OF PLANNING AND CONSTRUCTION		