
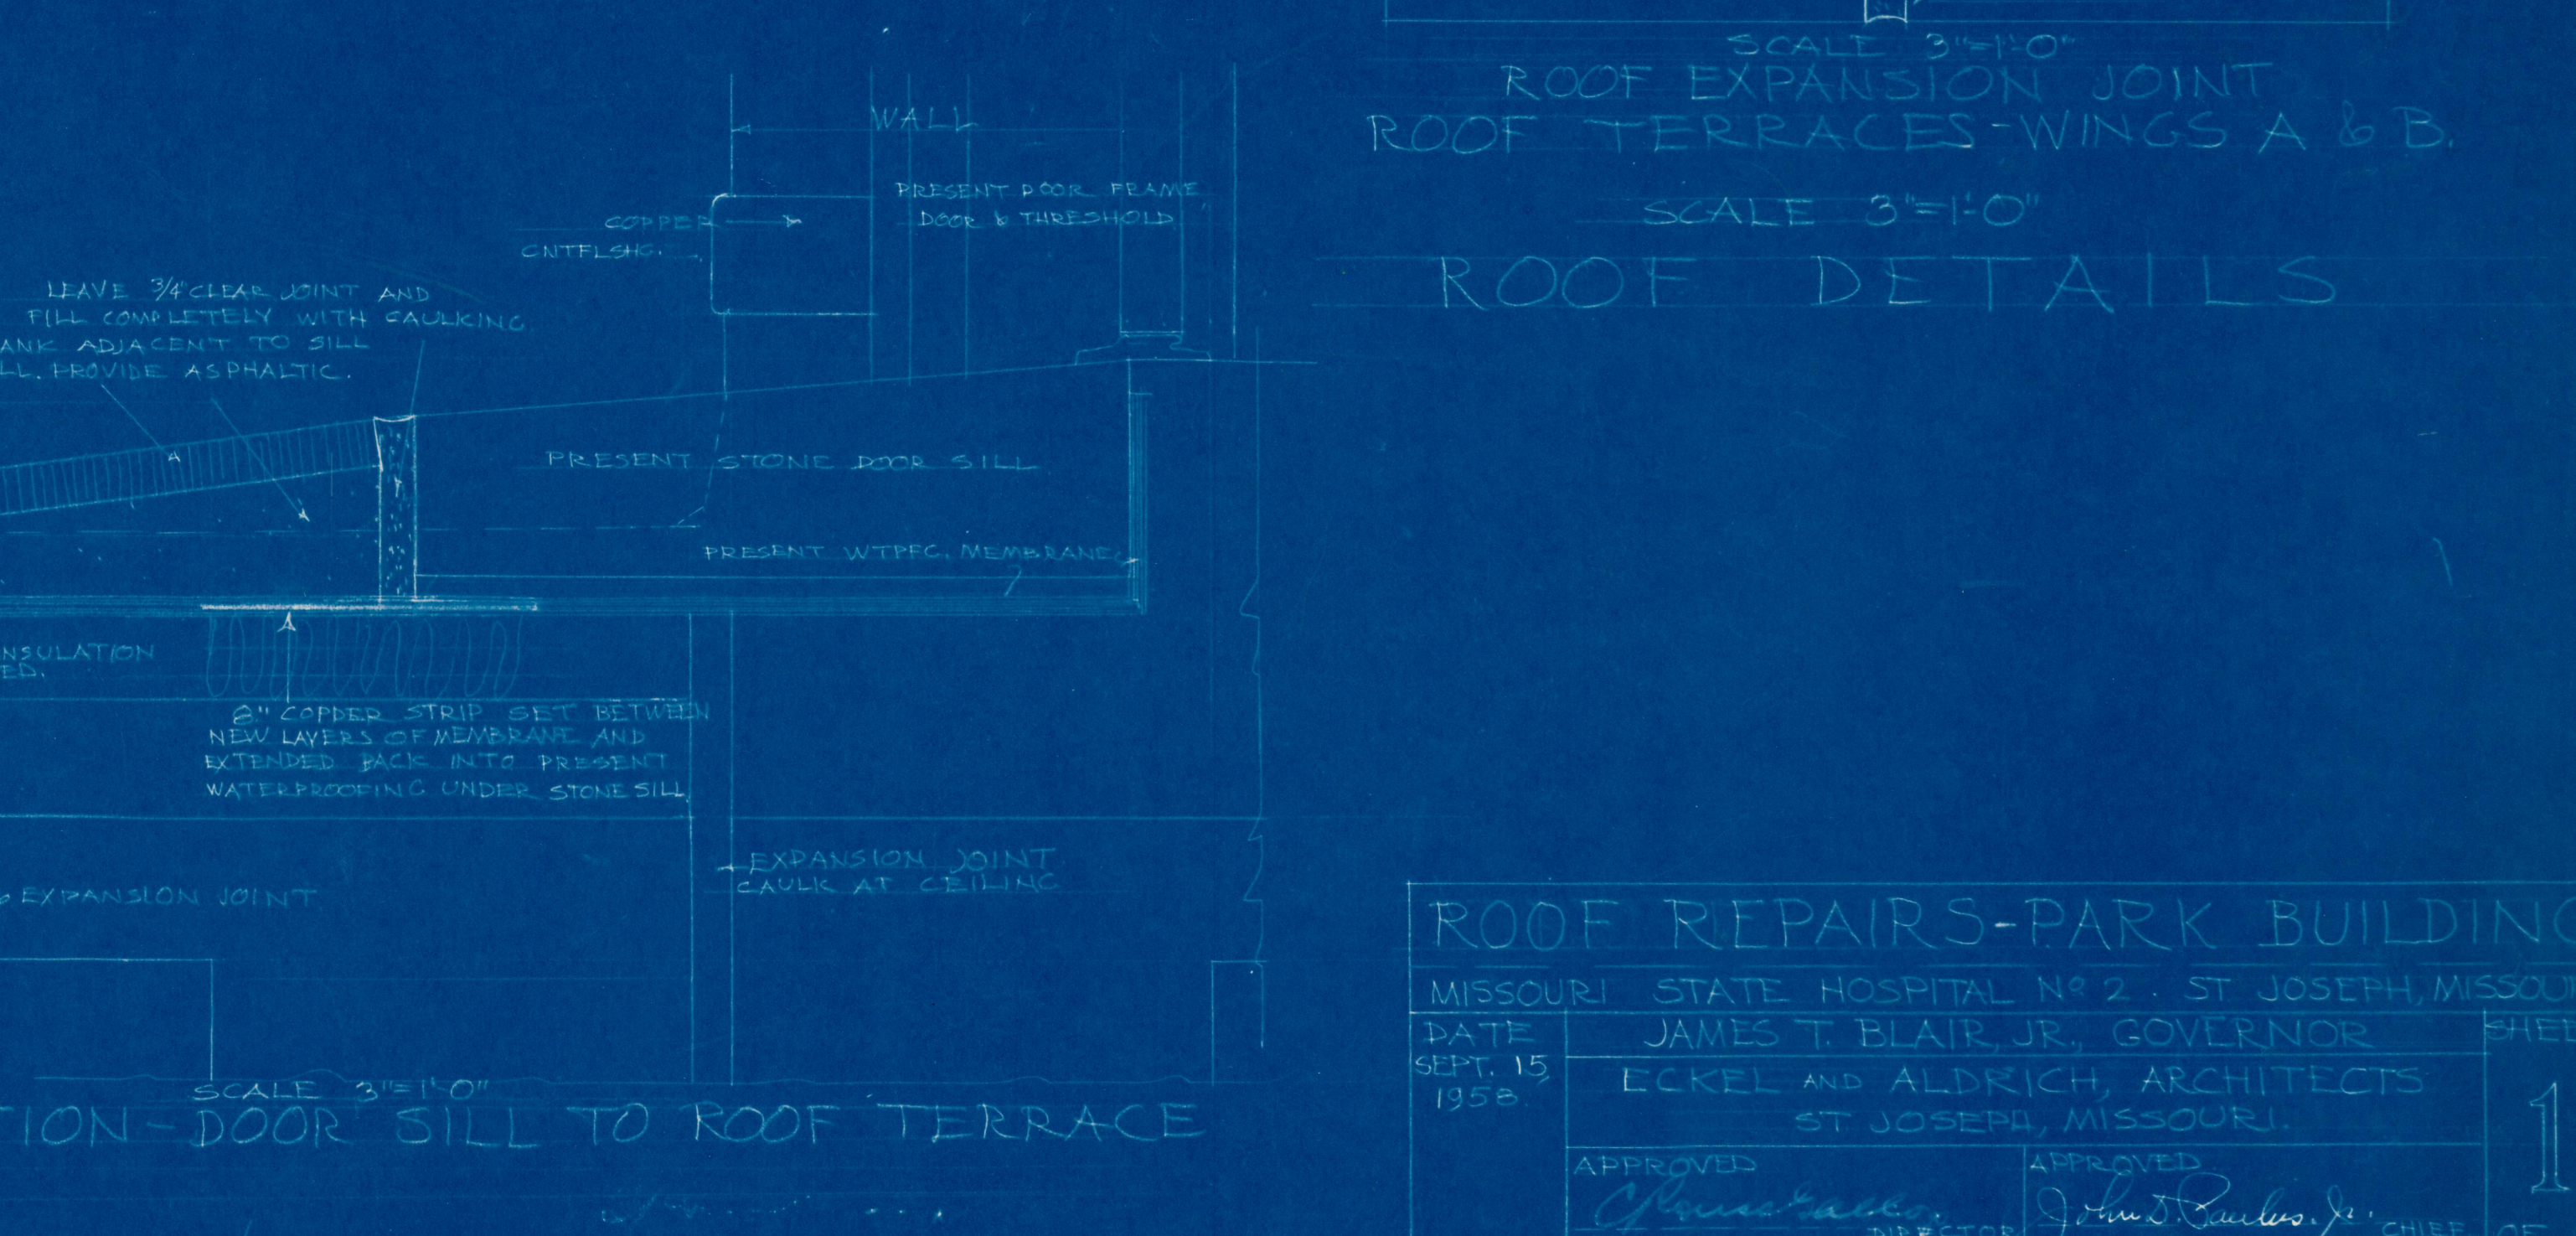
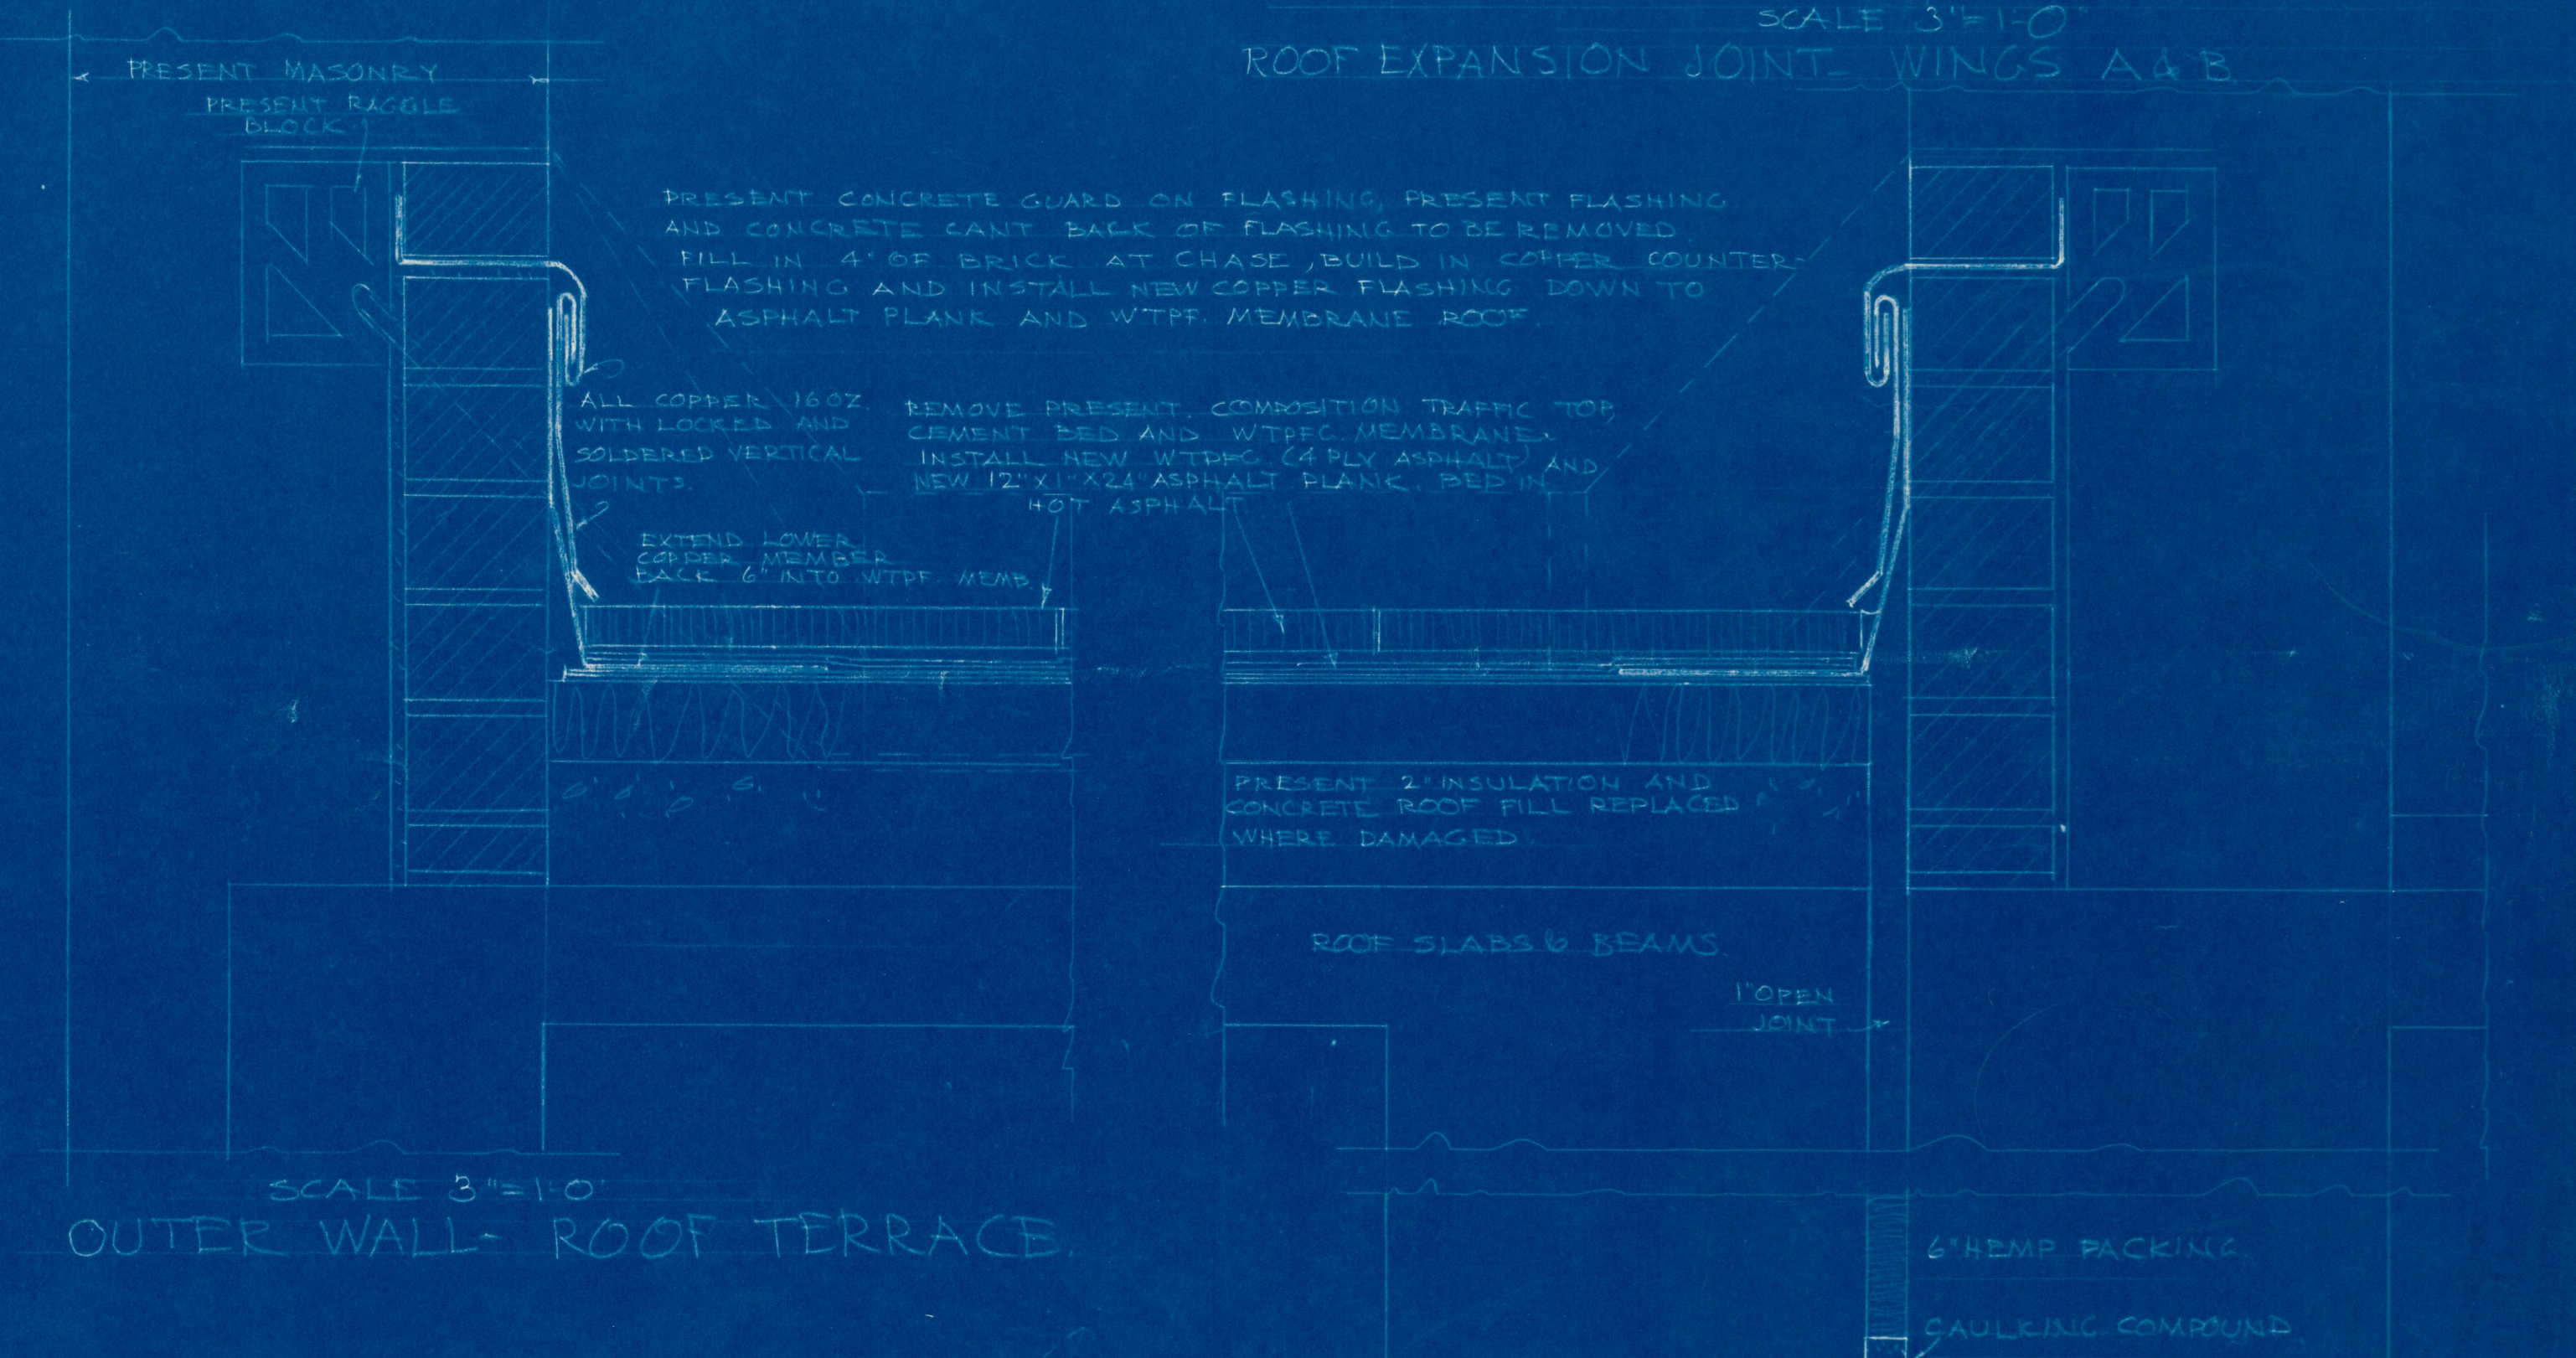
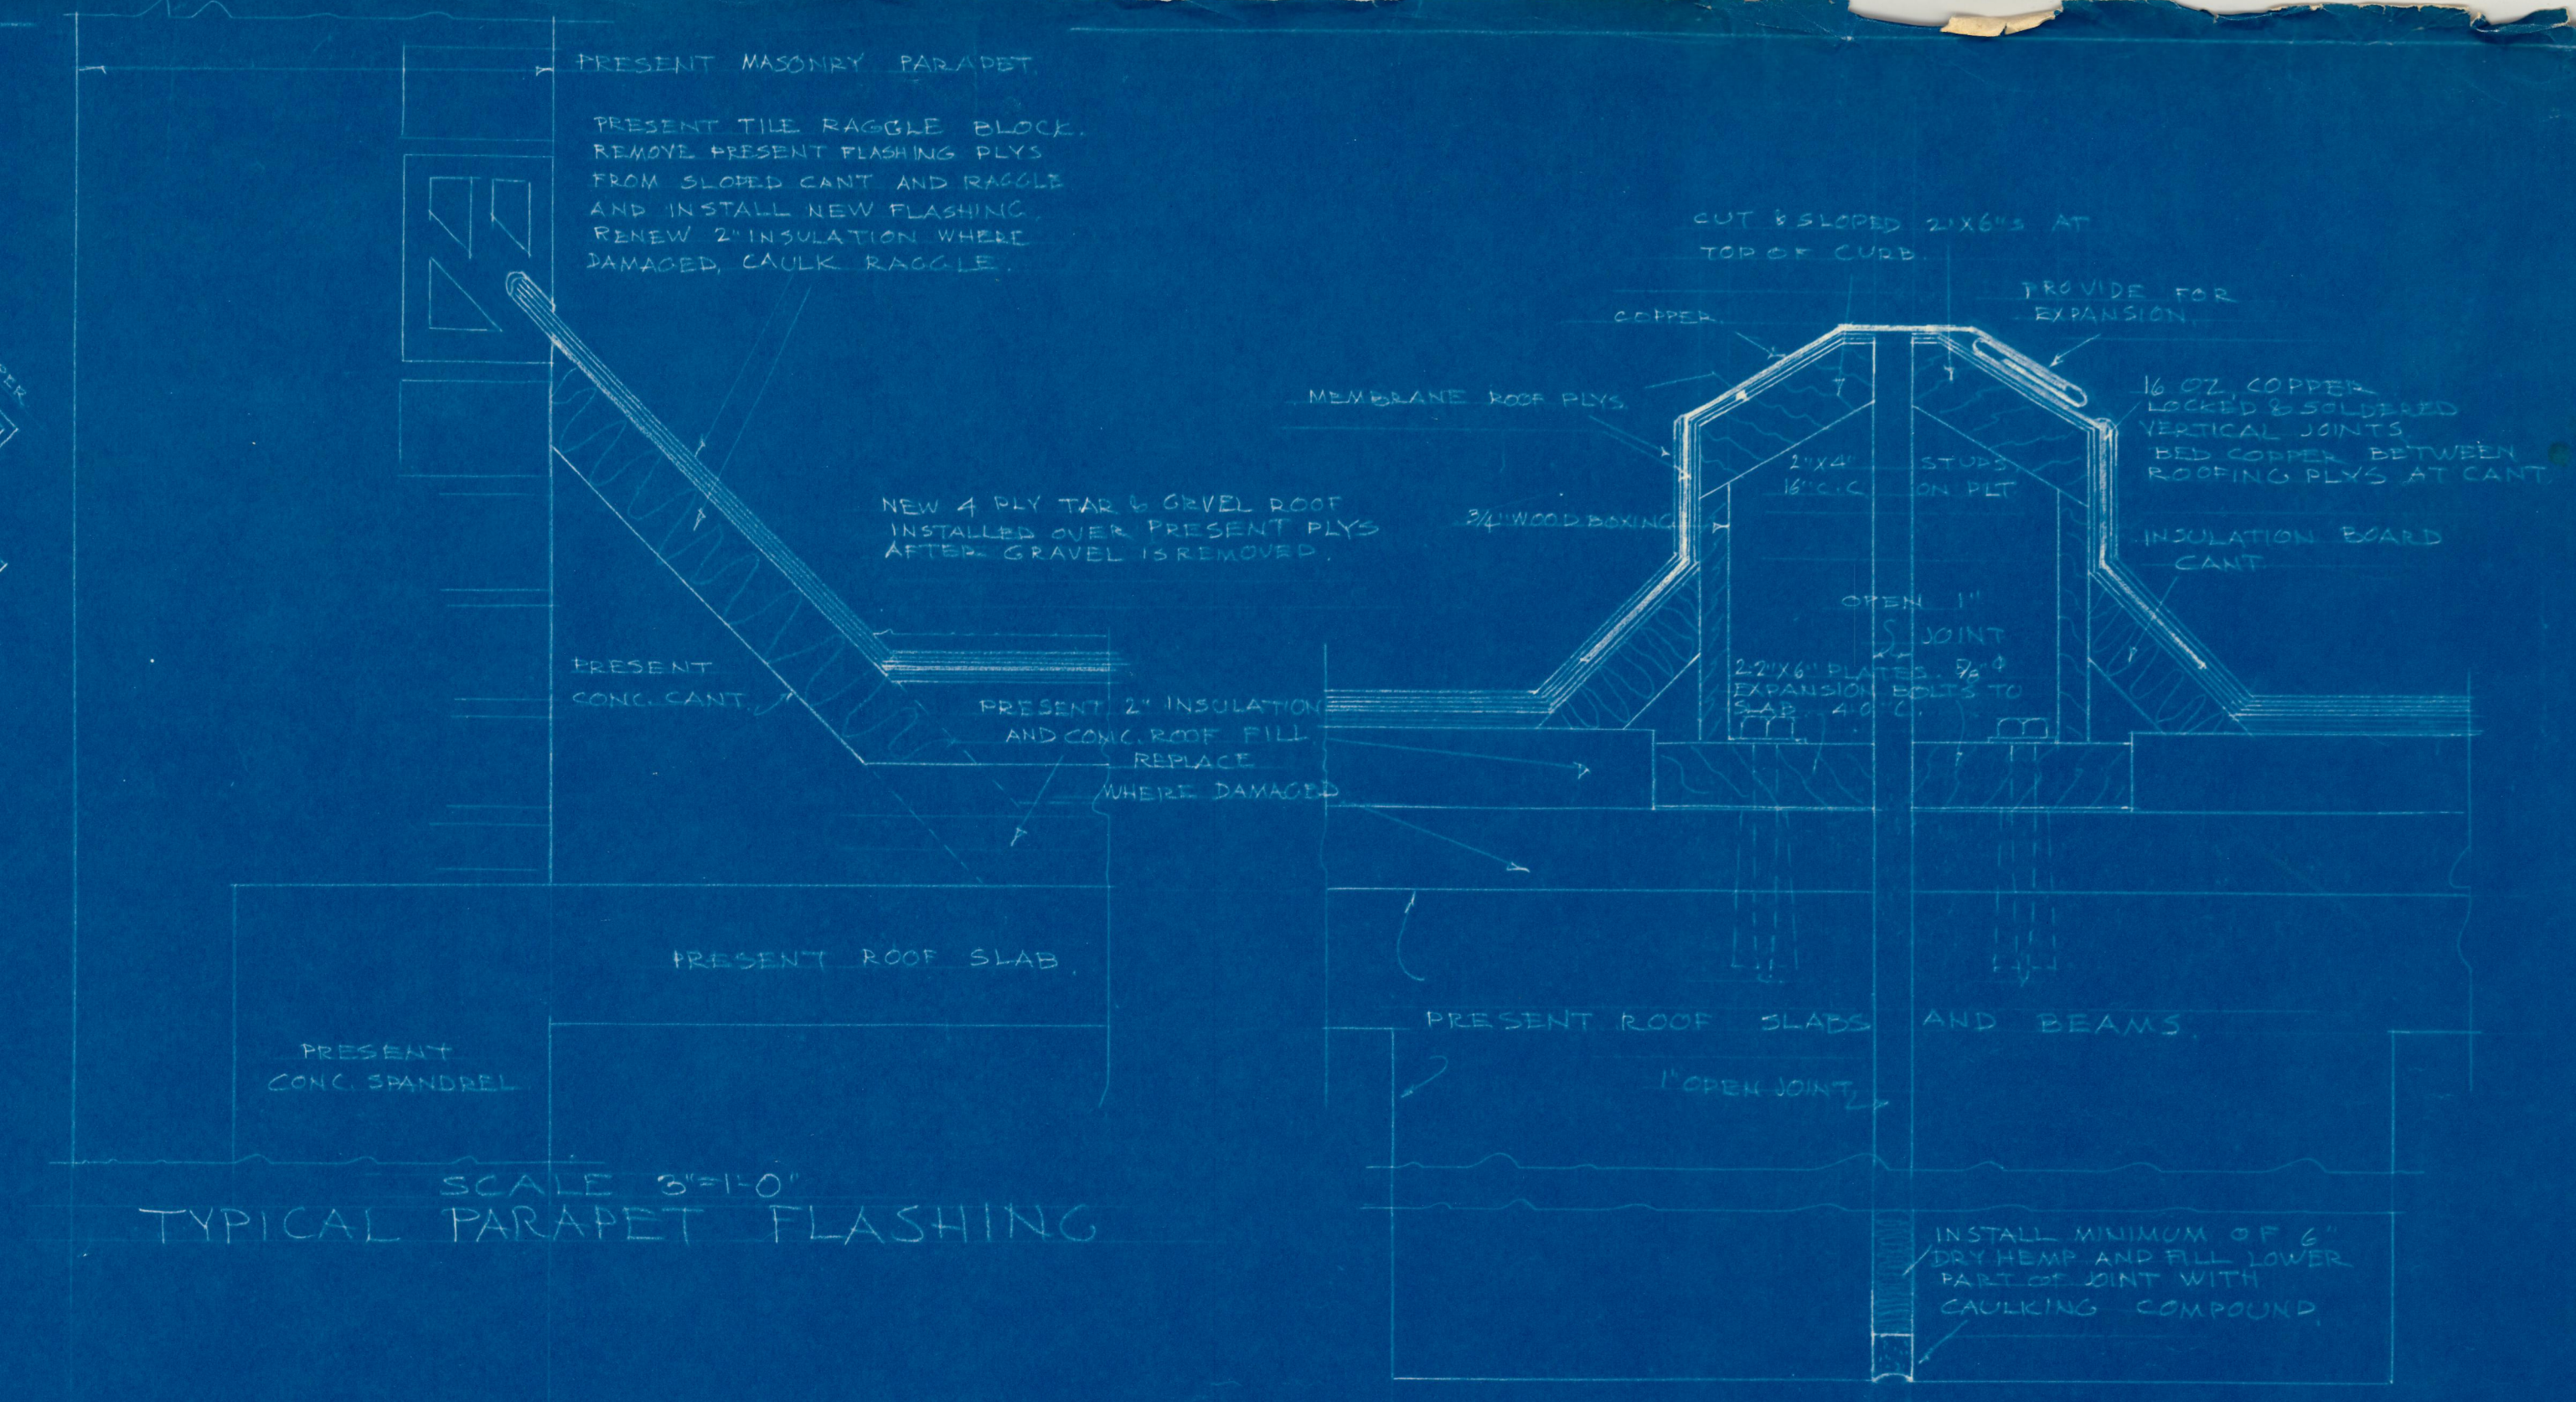


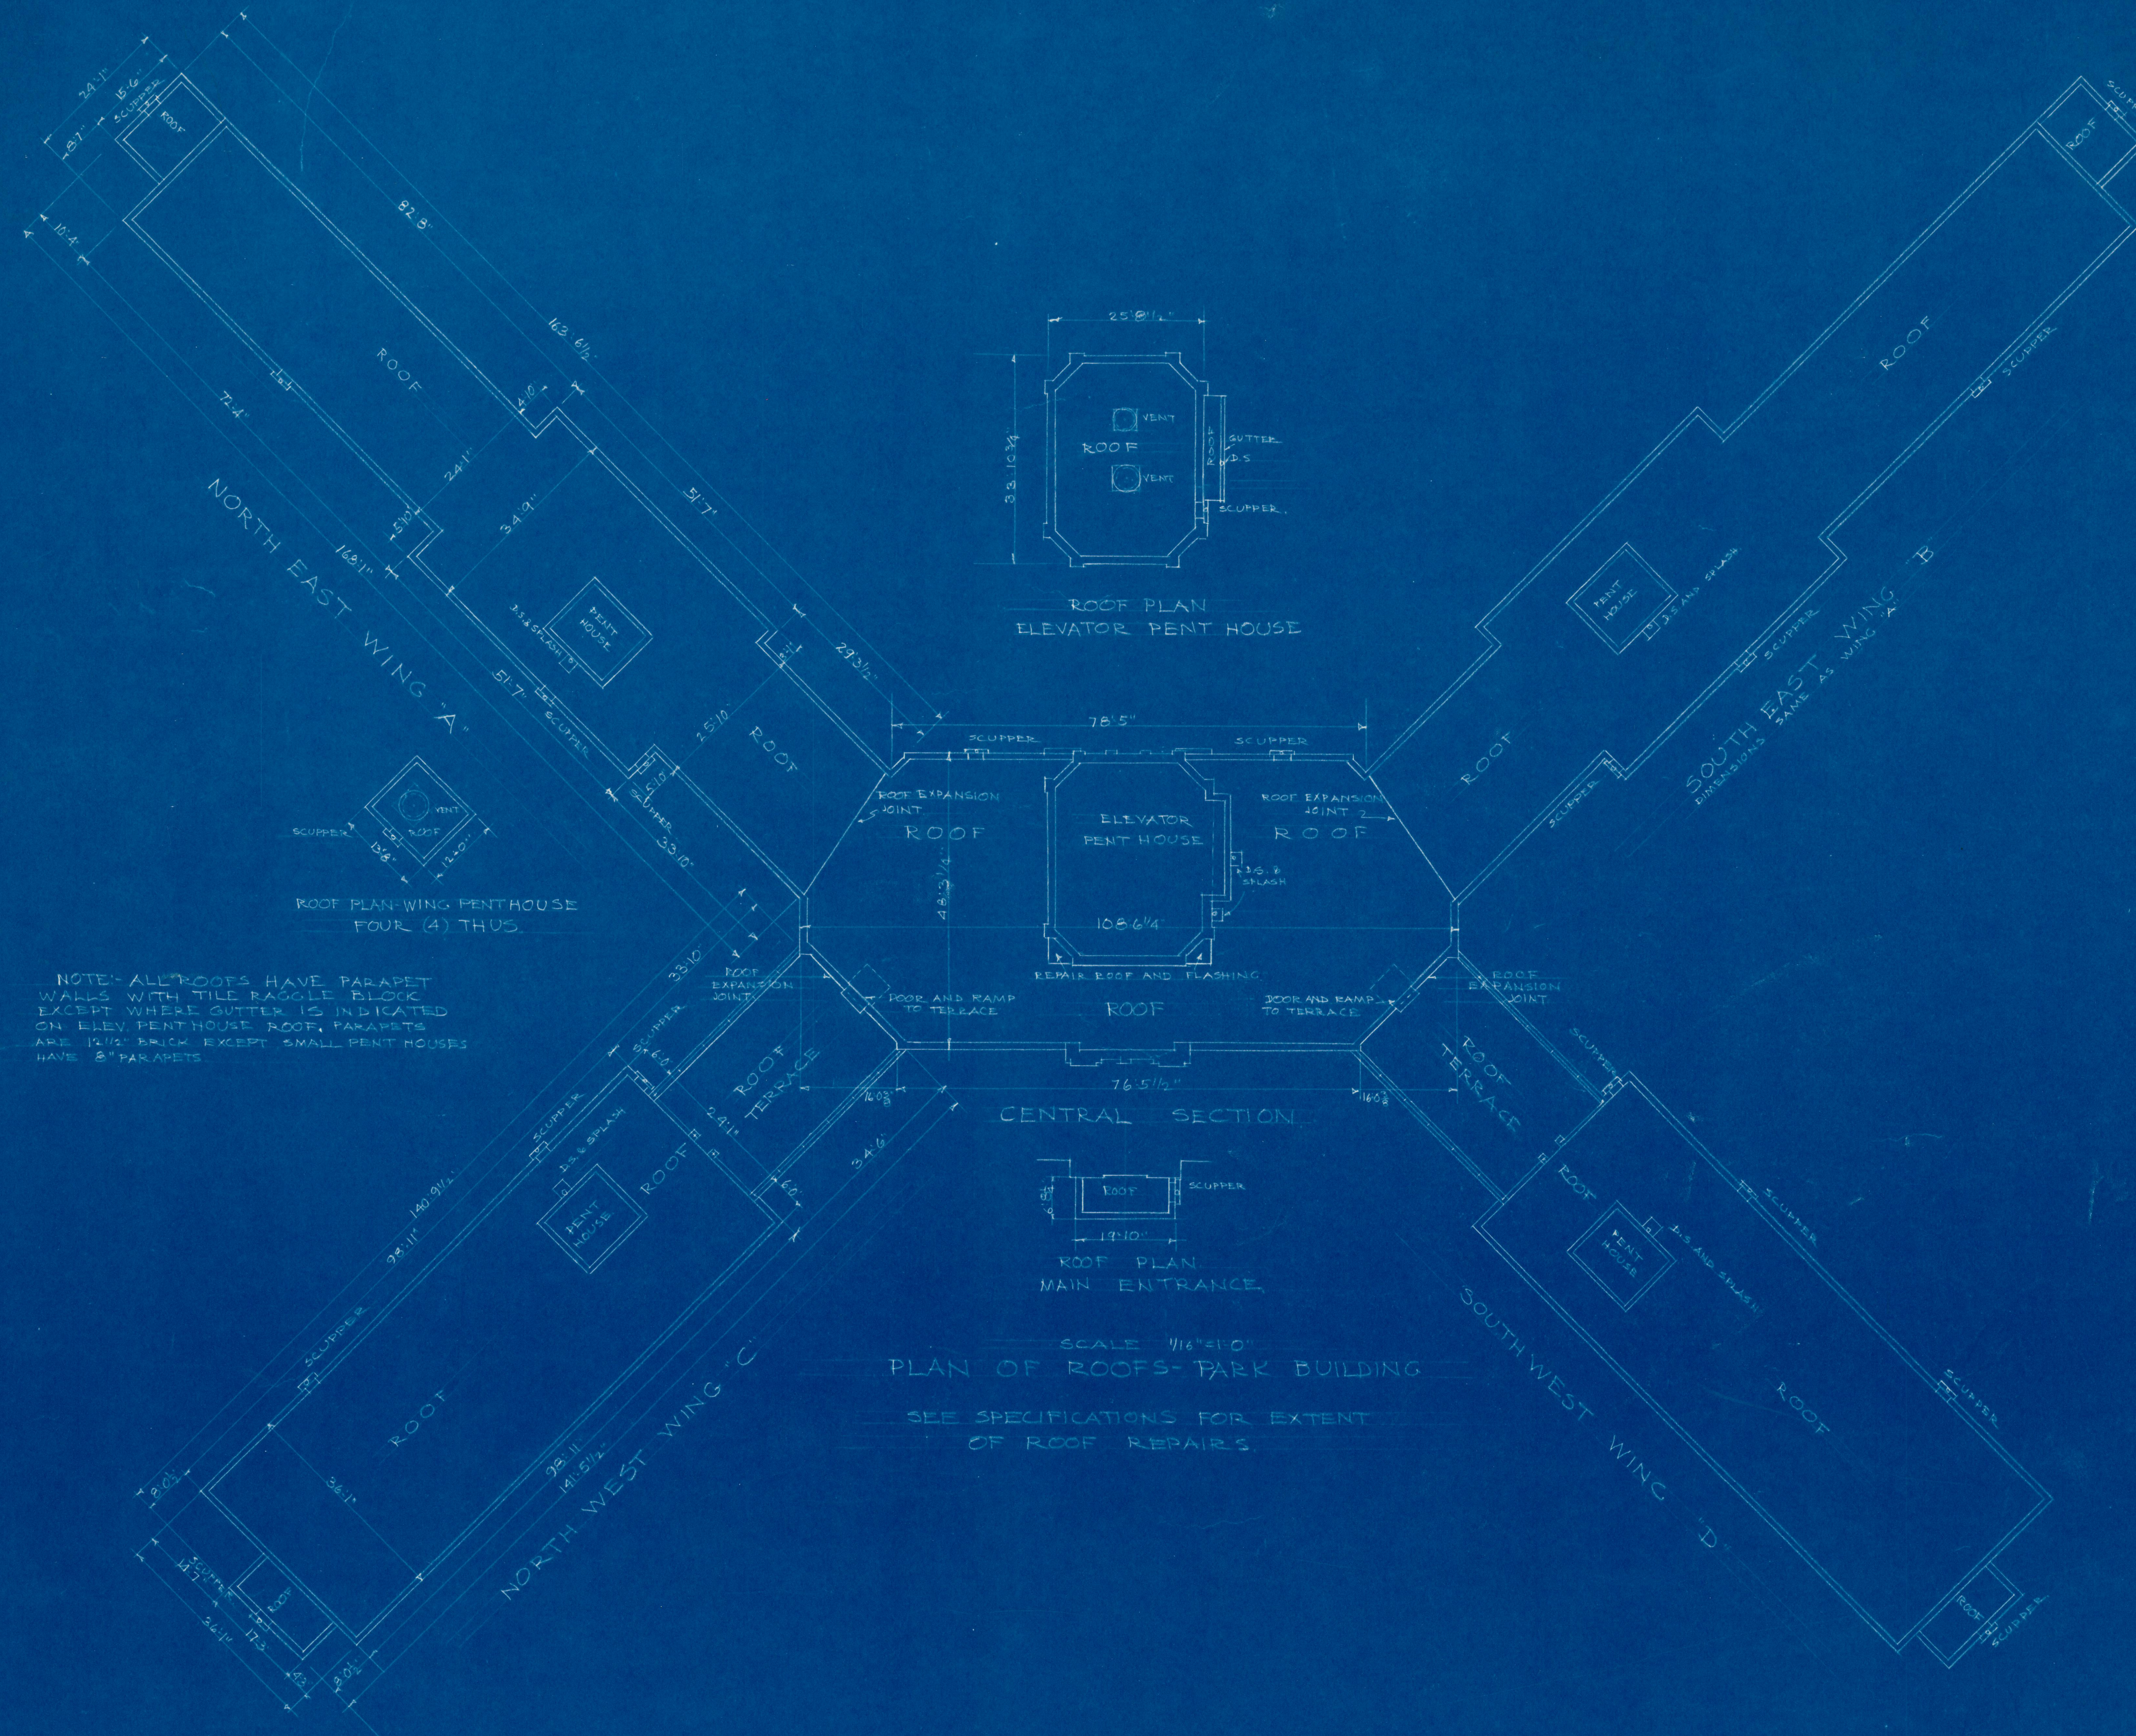

ROOF REPAIRS-PARK BUILDING		
MISSOURI STATE HOSPITAL No. 2, ST. JOSEPH, MISSOURI	SHEET	
DATE SEPT. 15 1958	JAMES T. BLAIR, JR., GOVERNOR	1
	ECKEL AND ALDRICH, ARCHITECTS	
	ST. JOSEPH, MISSOURI	
APPROVED	APPROVED	
DEPT. OF HEALTH & WELFARE	CHIEF	OF 1