


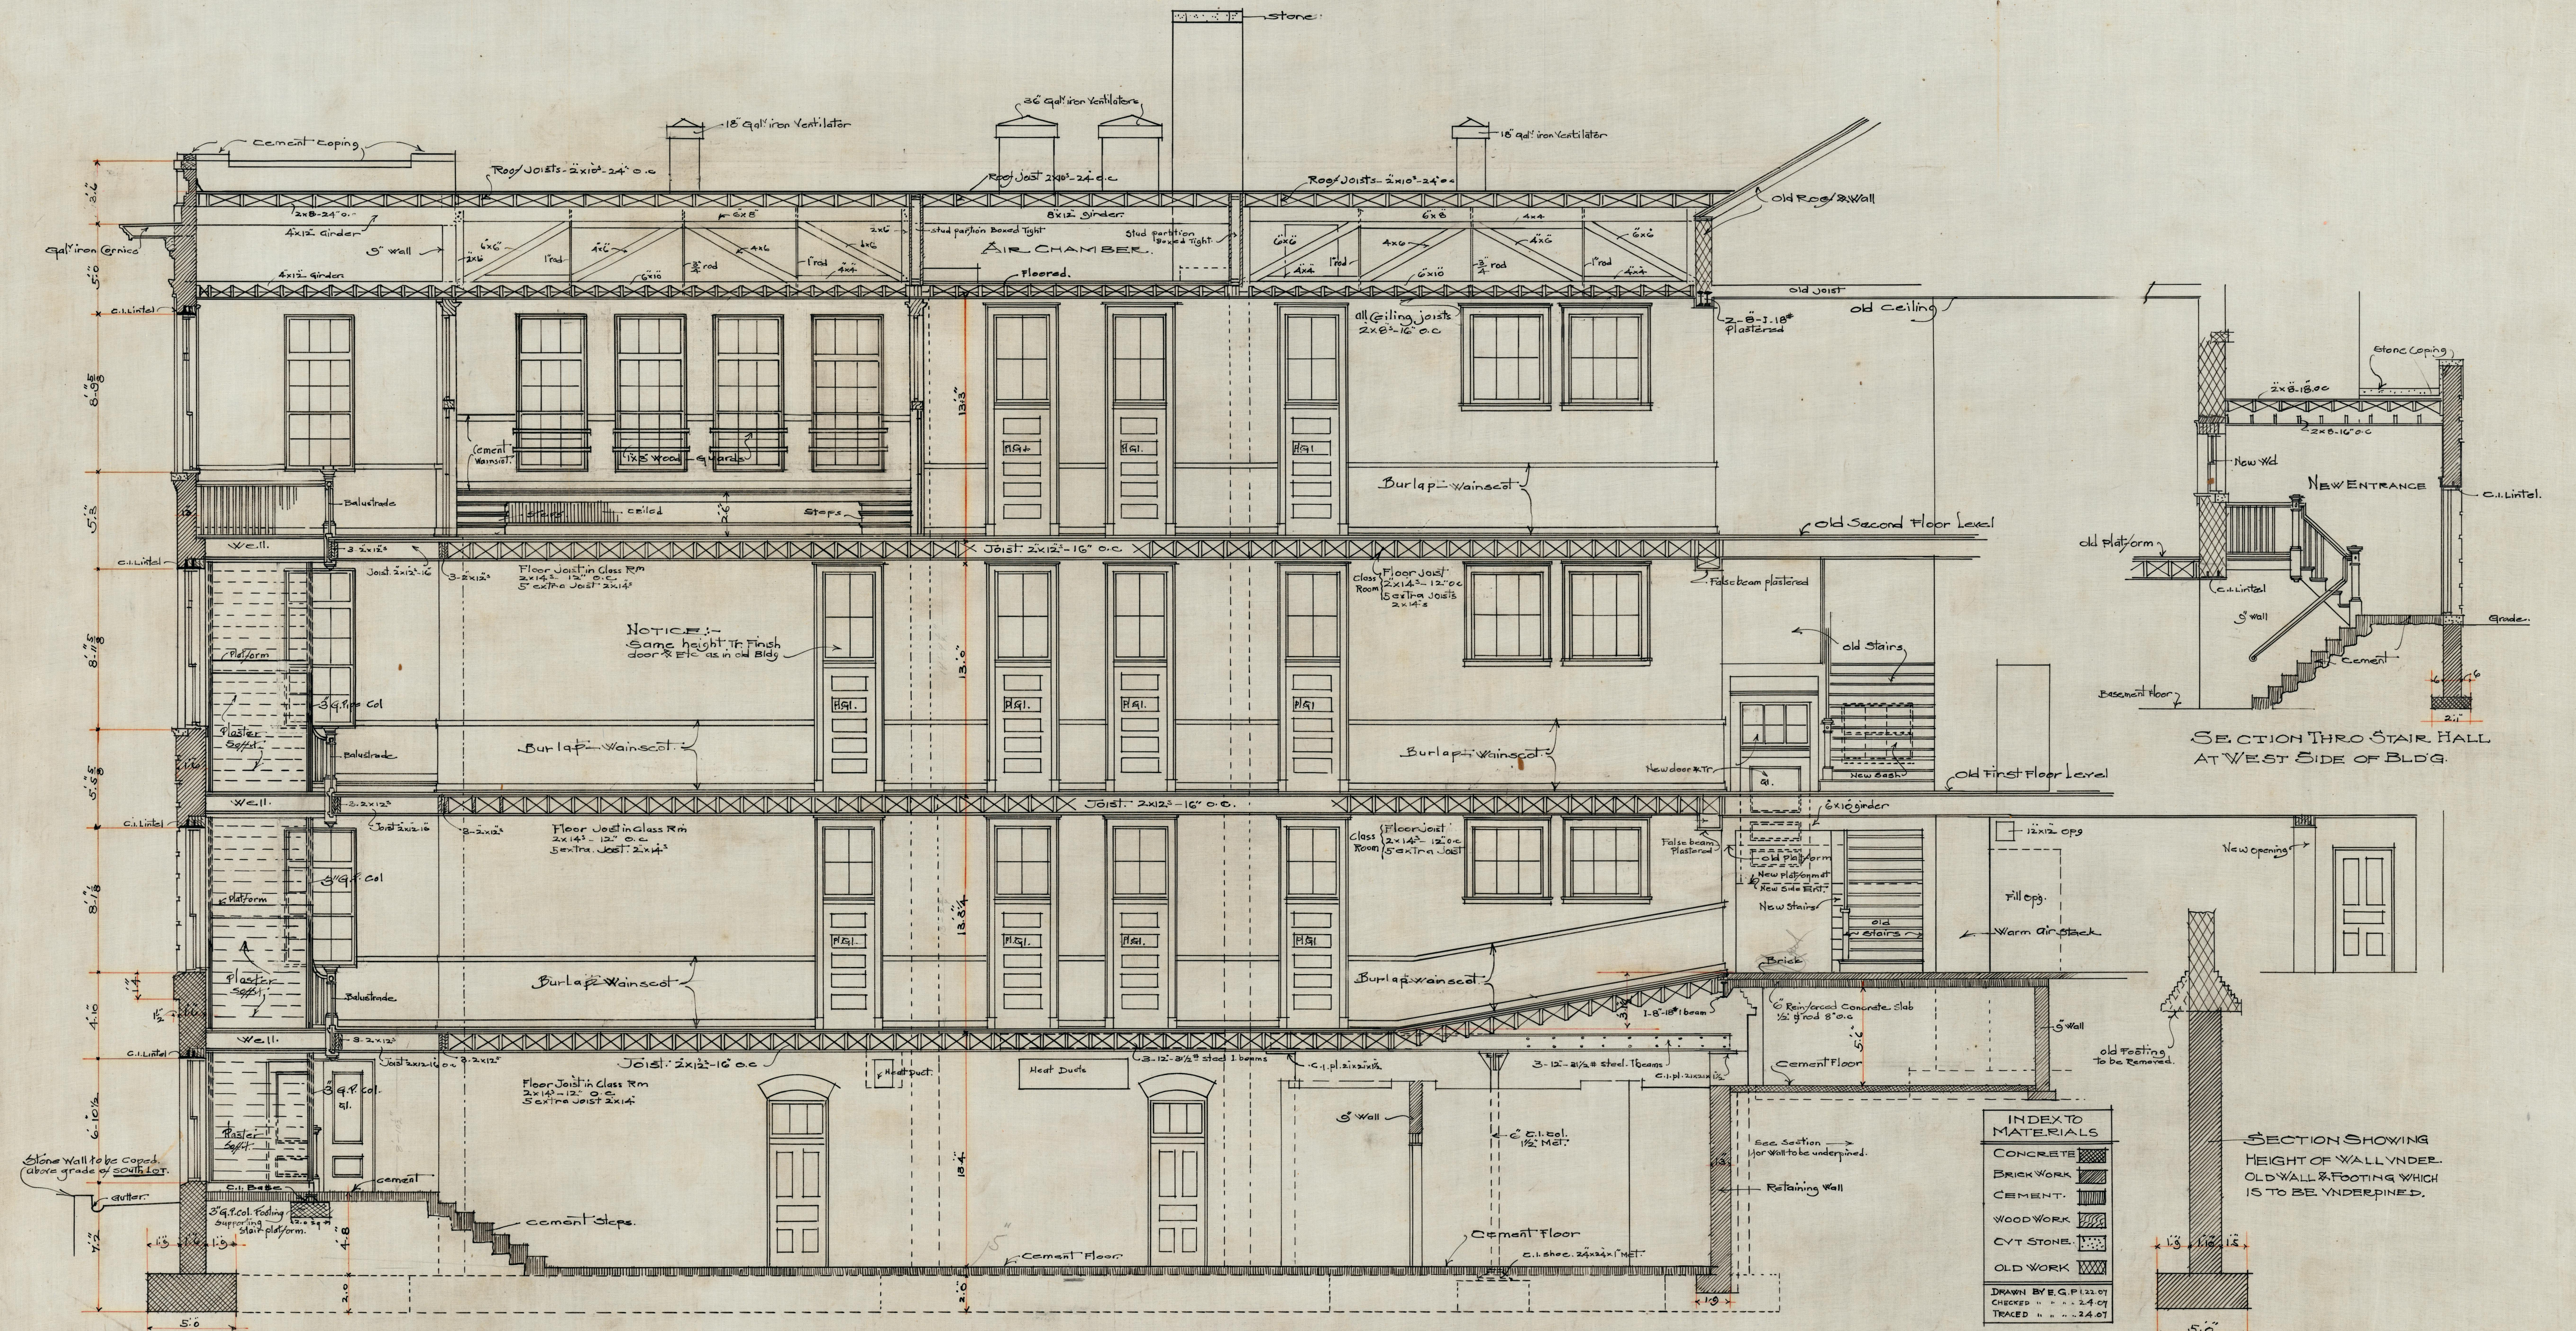

ADDITION TO
HYMBOLT SCHOOL.
ST. JOSEPH, MO. 1907

13.4
11-7 1/2
12-8 1/2
14 1/2

TRANSVERSE SECTION.
THRO CORRIDORS LOOKING WEST
SCALE 1/4" = 1. FOOT.

NOTE: Contractor to verify all
figures with old Bldg.
All New Work to be of same character
as old Bldg.

E. J. ECKEL
ARCHITECT
ST. JOSEPH, MO.

4

2007.33.2864X