




ADDITION TO
HYMBOLDT SCHOOL
ST. JOSEPH. MO. 1907.

E. J. ECKEL
ARCHITECT.
ST. JOSEPH. MO.

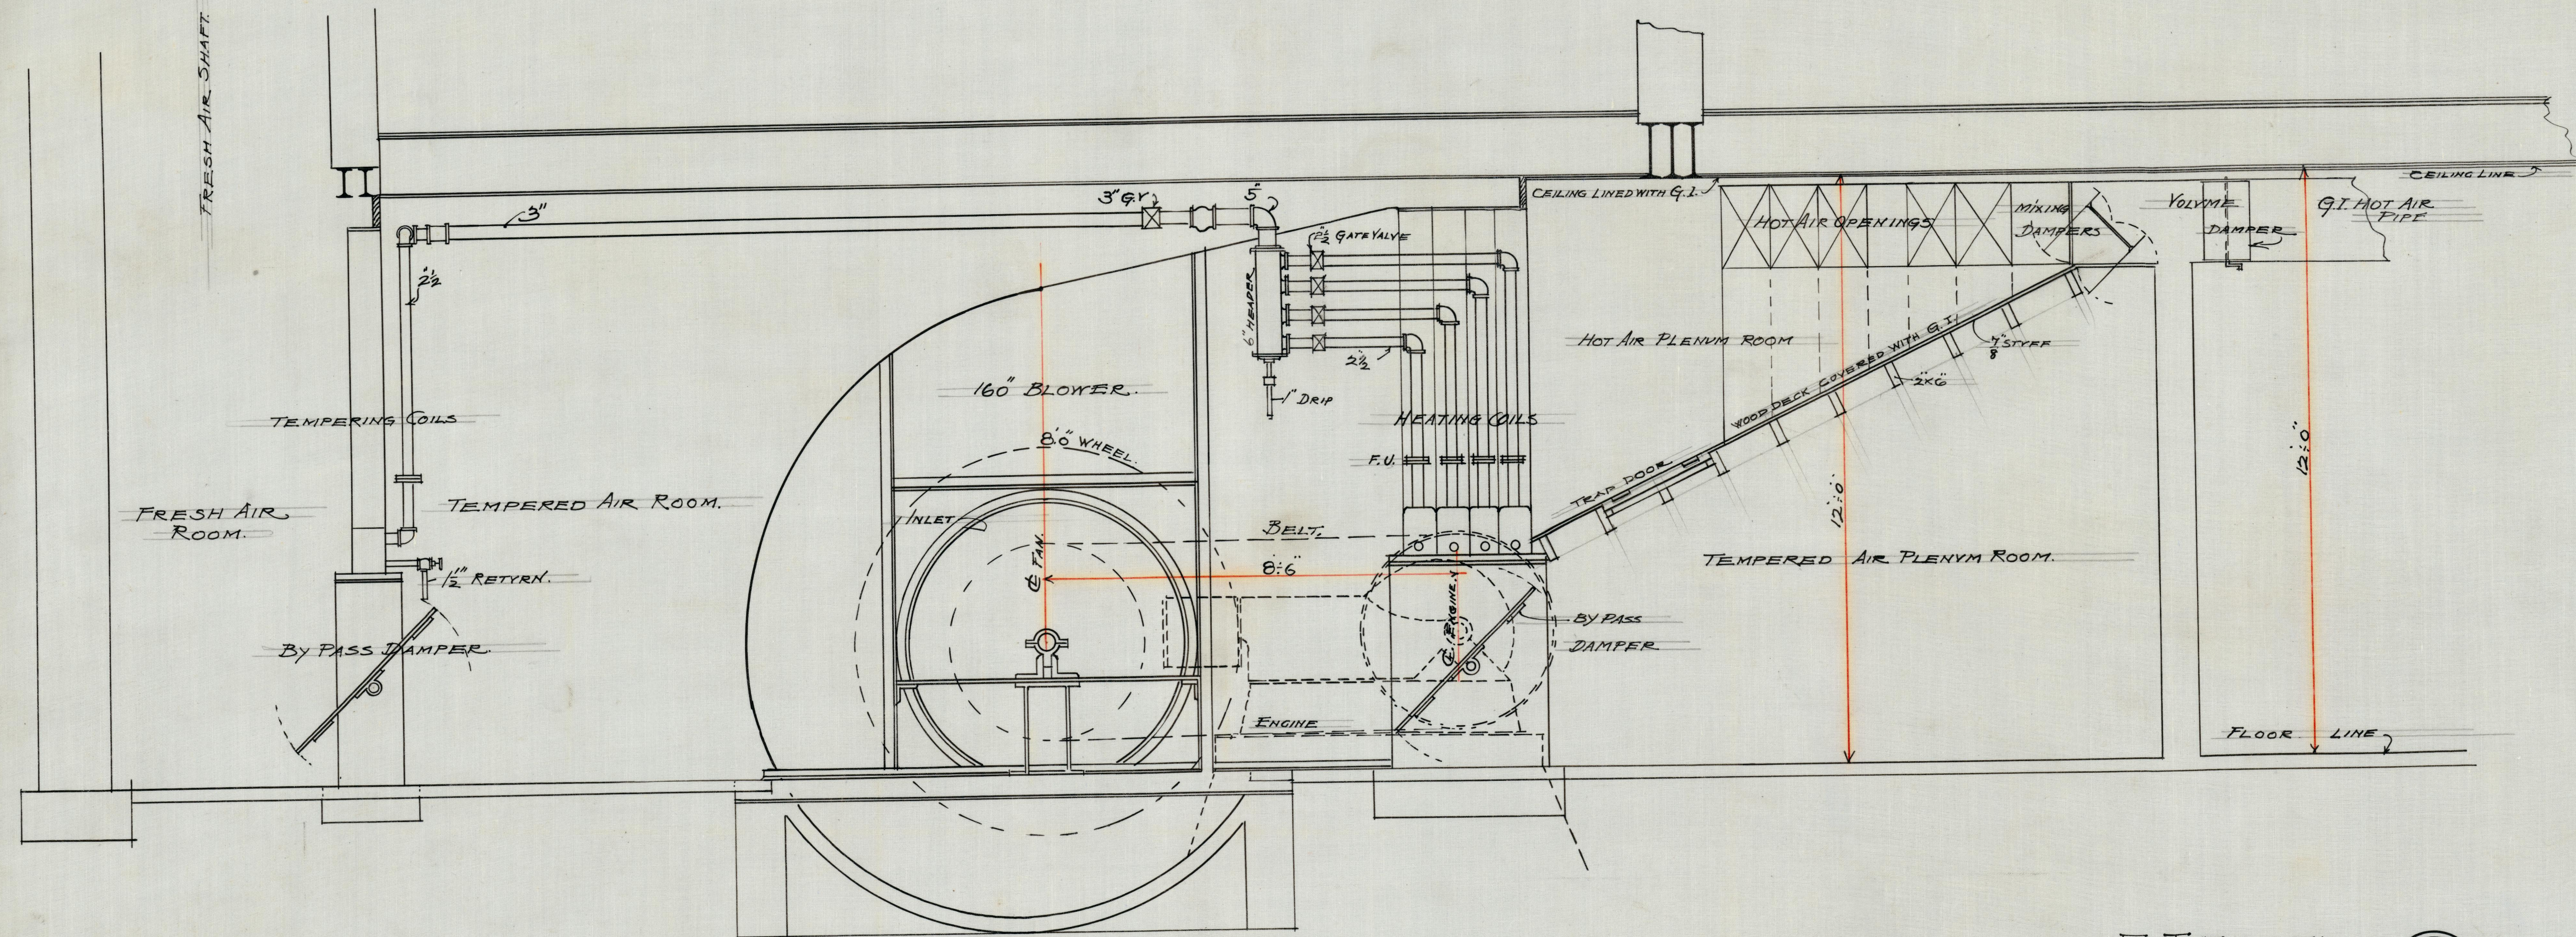

SECTION THRO BLOWER & COILS
SCALE 1/2" = 1. FOOT.

2007.33.2864T