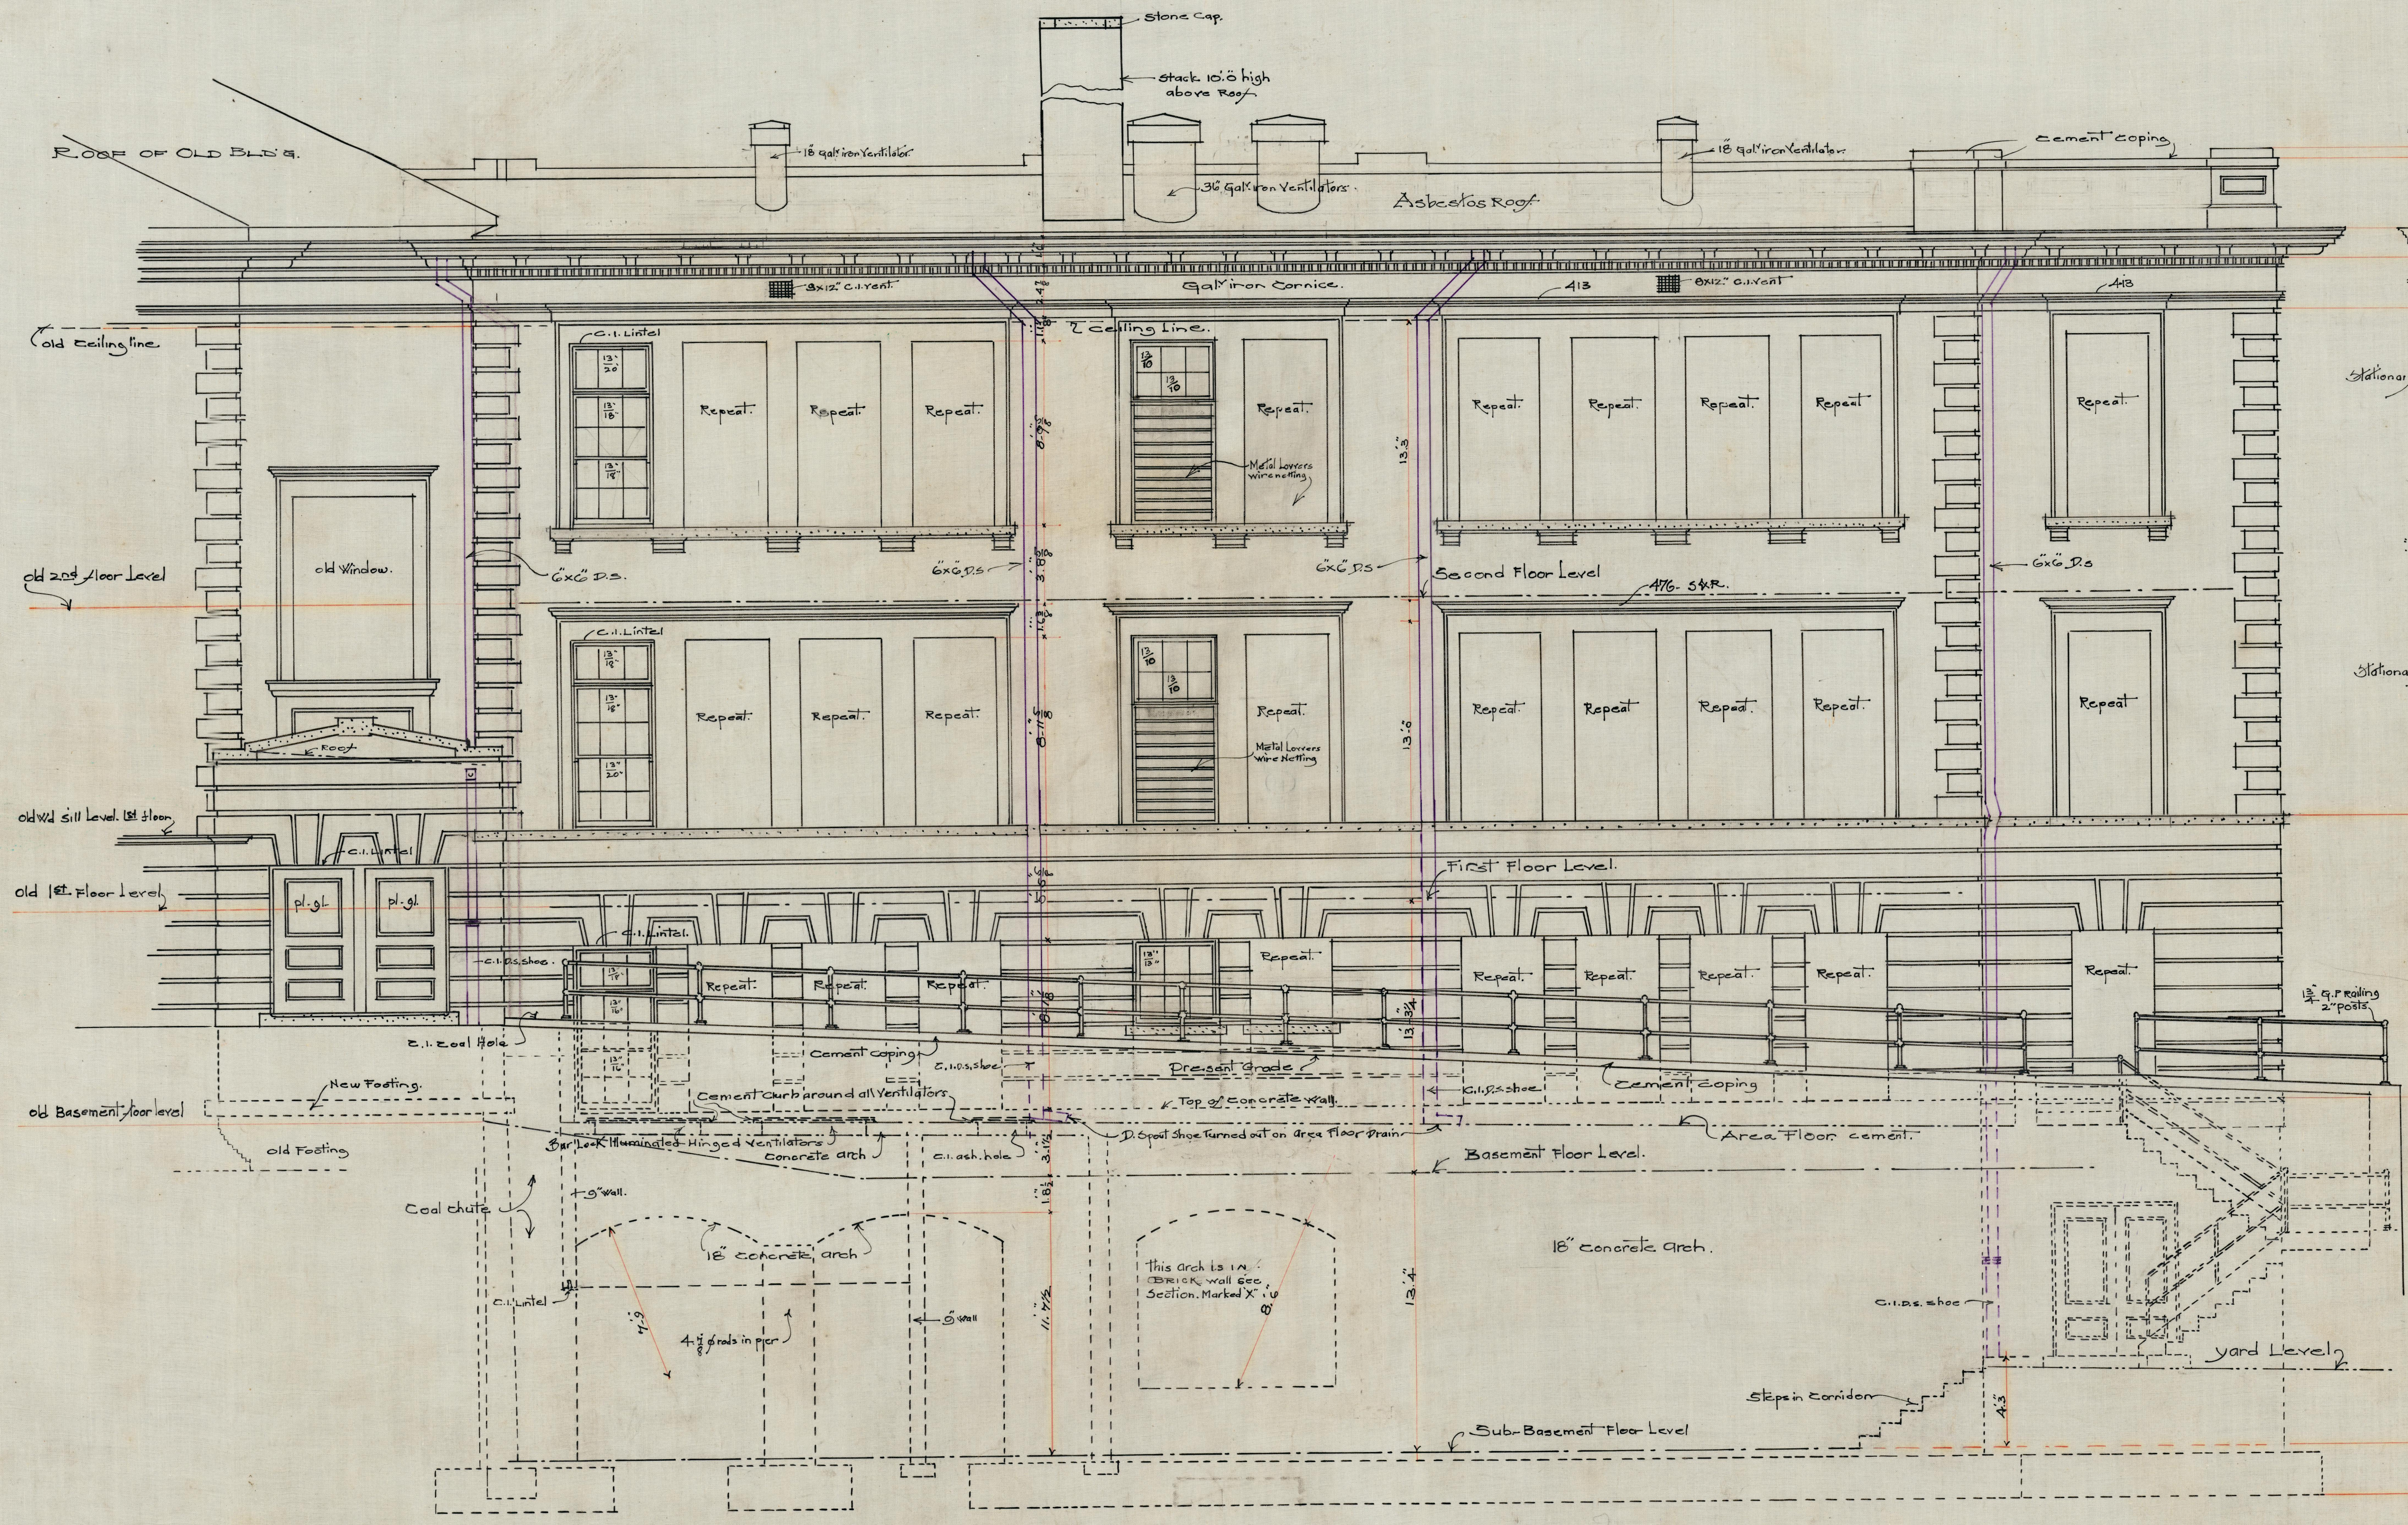

WEST SIDE ELEVATION.
SCALE 1/4" = 1 FOOT.

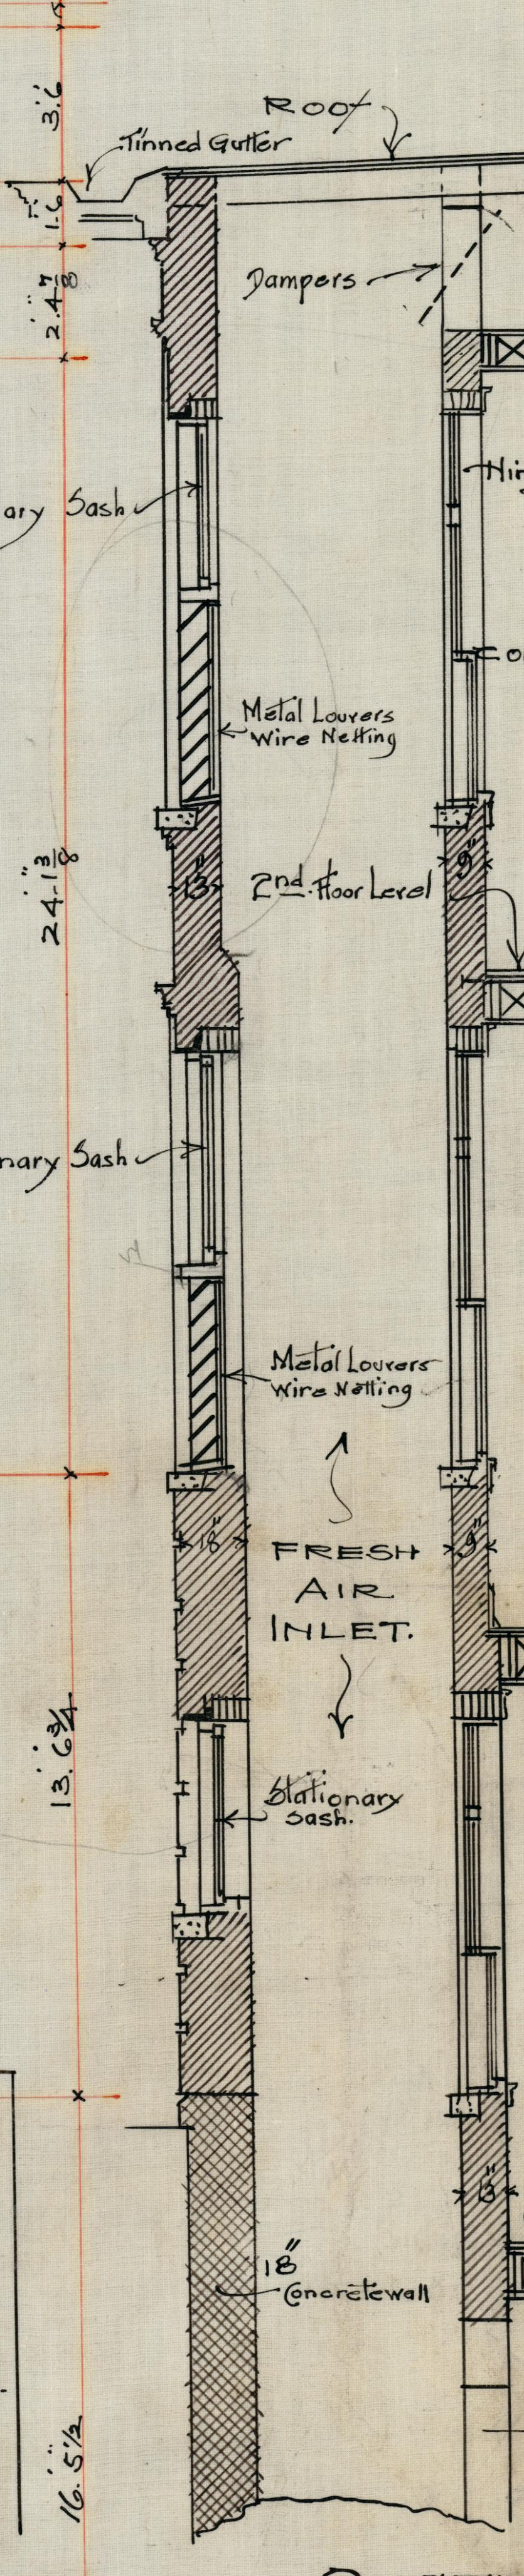

SECTION THRO FRESH. AIR INLET

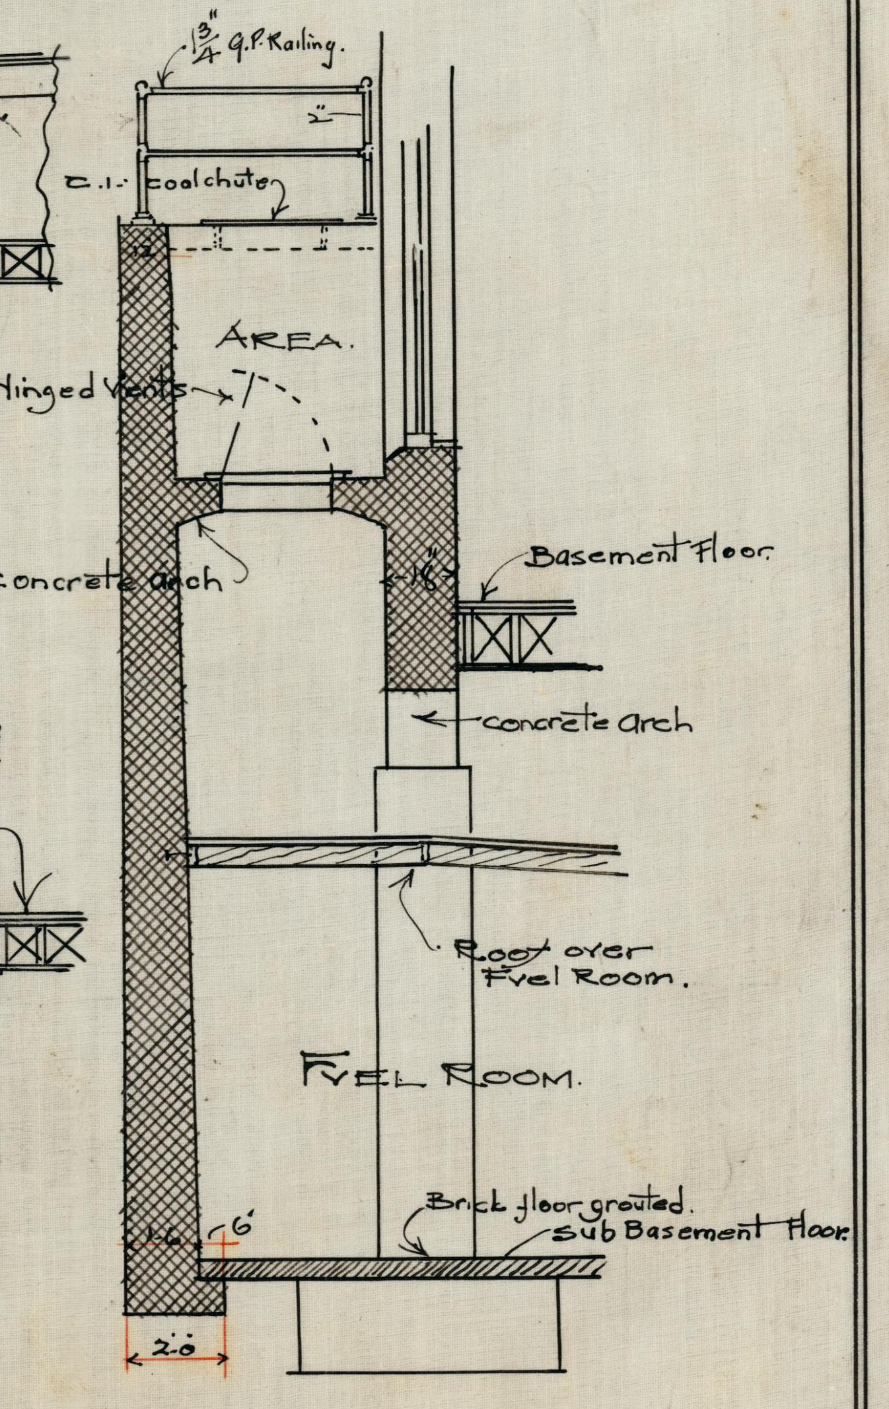

SECTION THRO FUEL ROOM & ARCHED AREA

ADDITION TO
HUMBOLT SCHOOL
ST. JOSEPH. MO. 1907.

NOTE: Contractor to verify all figures with old. Bld'g.
All New work to be of same character as on old. Bld'g.

E. J. ECKEL.
ARCHITECT.
ST. JOSEPH. MO.

INDEX TO. MATERIALS.	
CONCRETE.	▨
BRICK WORK.	▨
CUT STONE.	⁘
WOOD WORK.	▨

DRAWN BY E.C.P. 1.8.07
CHECKED " " 2.1.07
TRACED " " 2.1.07

②

2007.33.2864W