
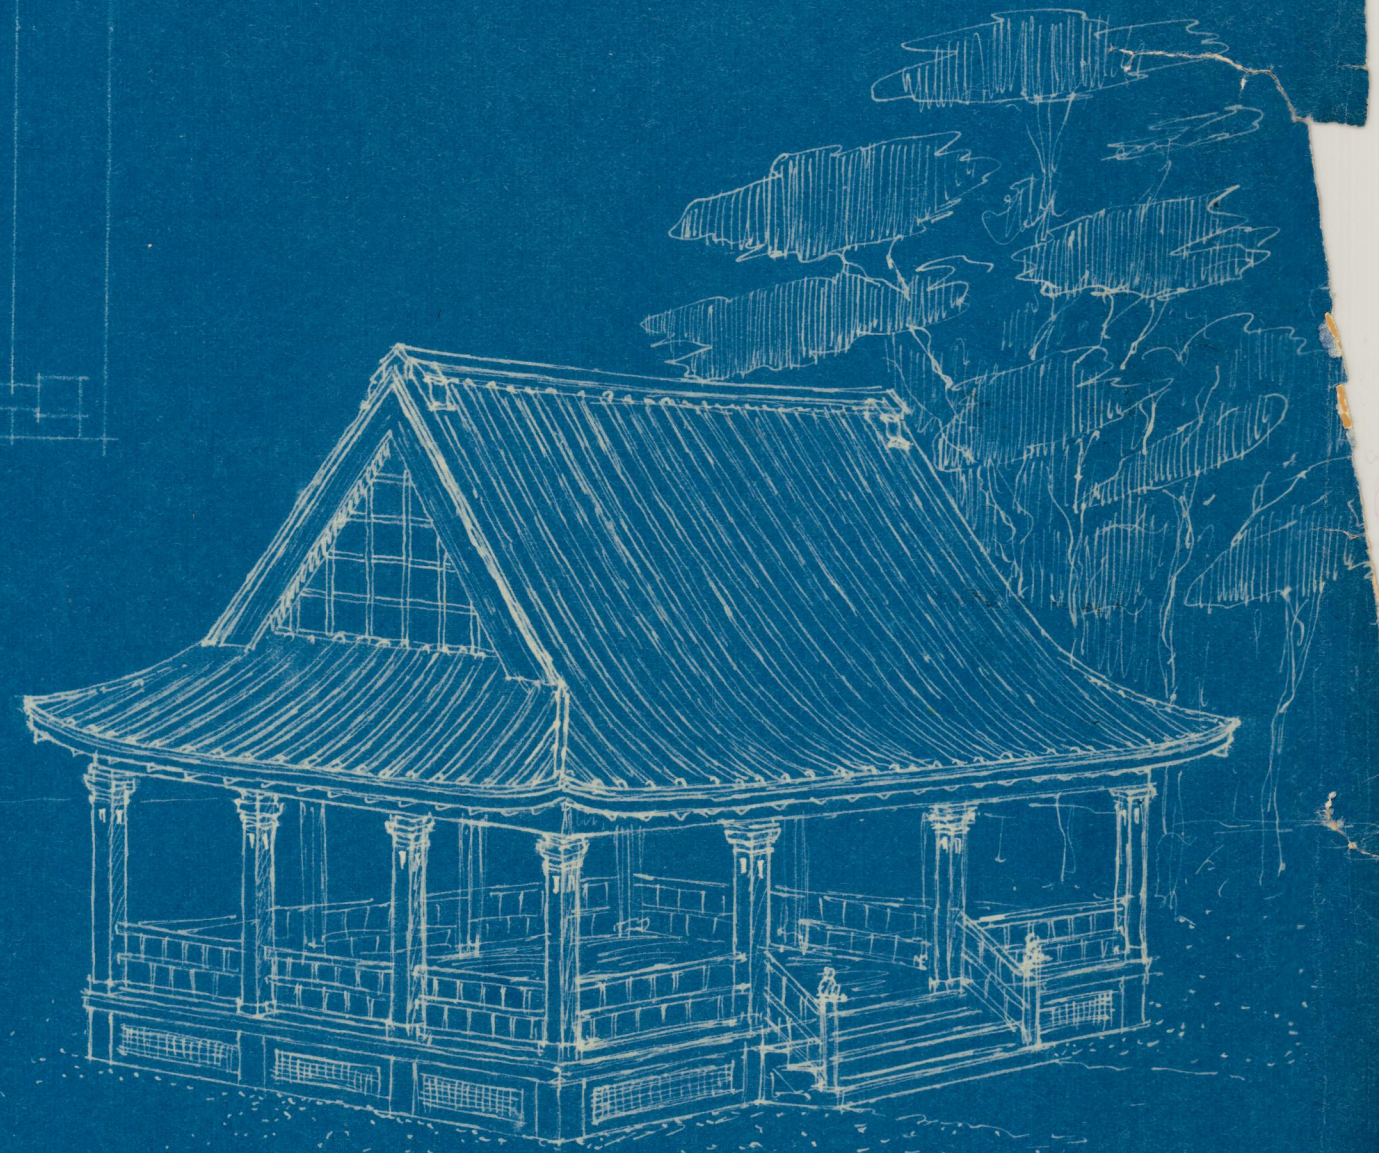


TEA-HOUSE FOR GARDEN OF MR HUSTON WYETH

SCALE $\frac{1}{2}"=1'-0"$

WALTER BOSCHEN ARCHT

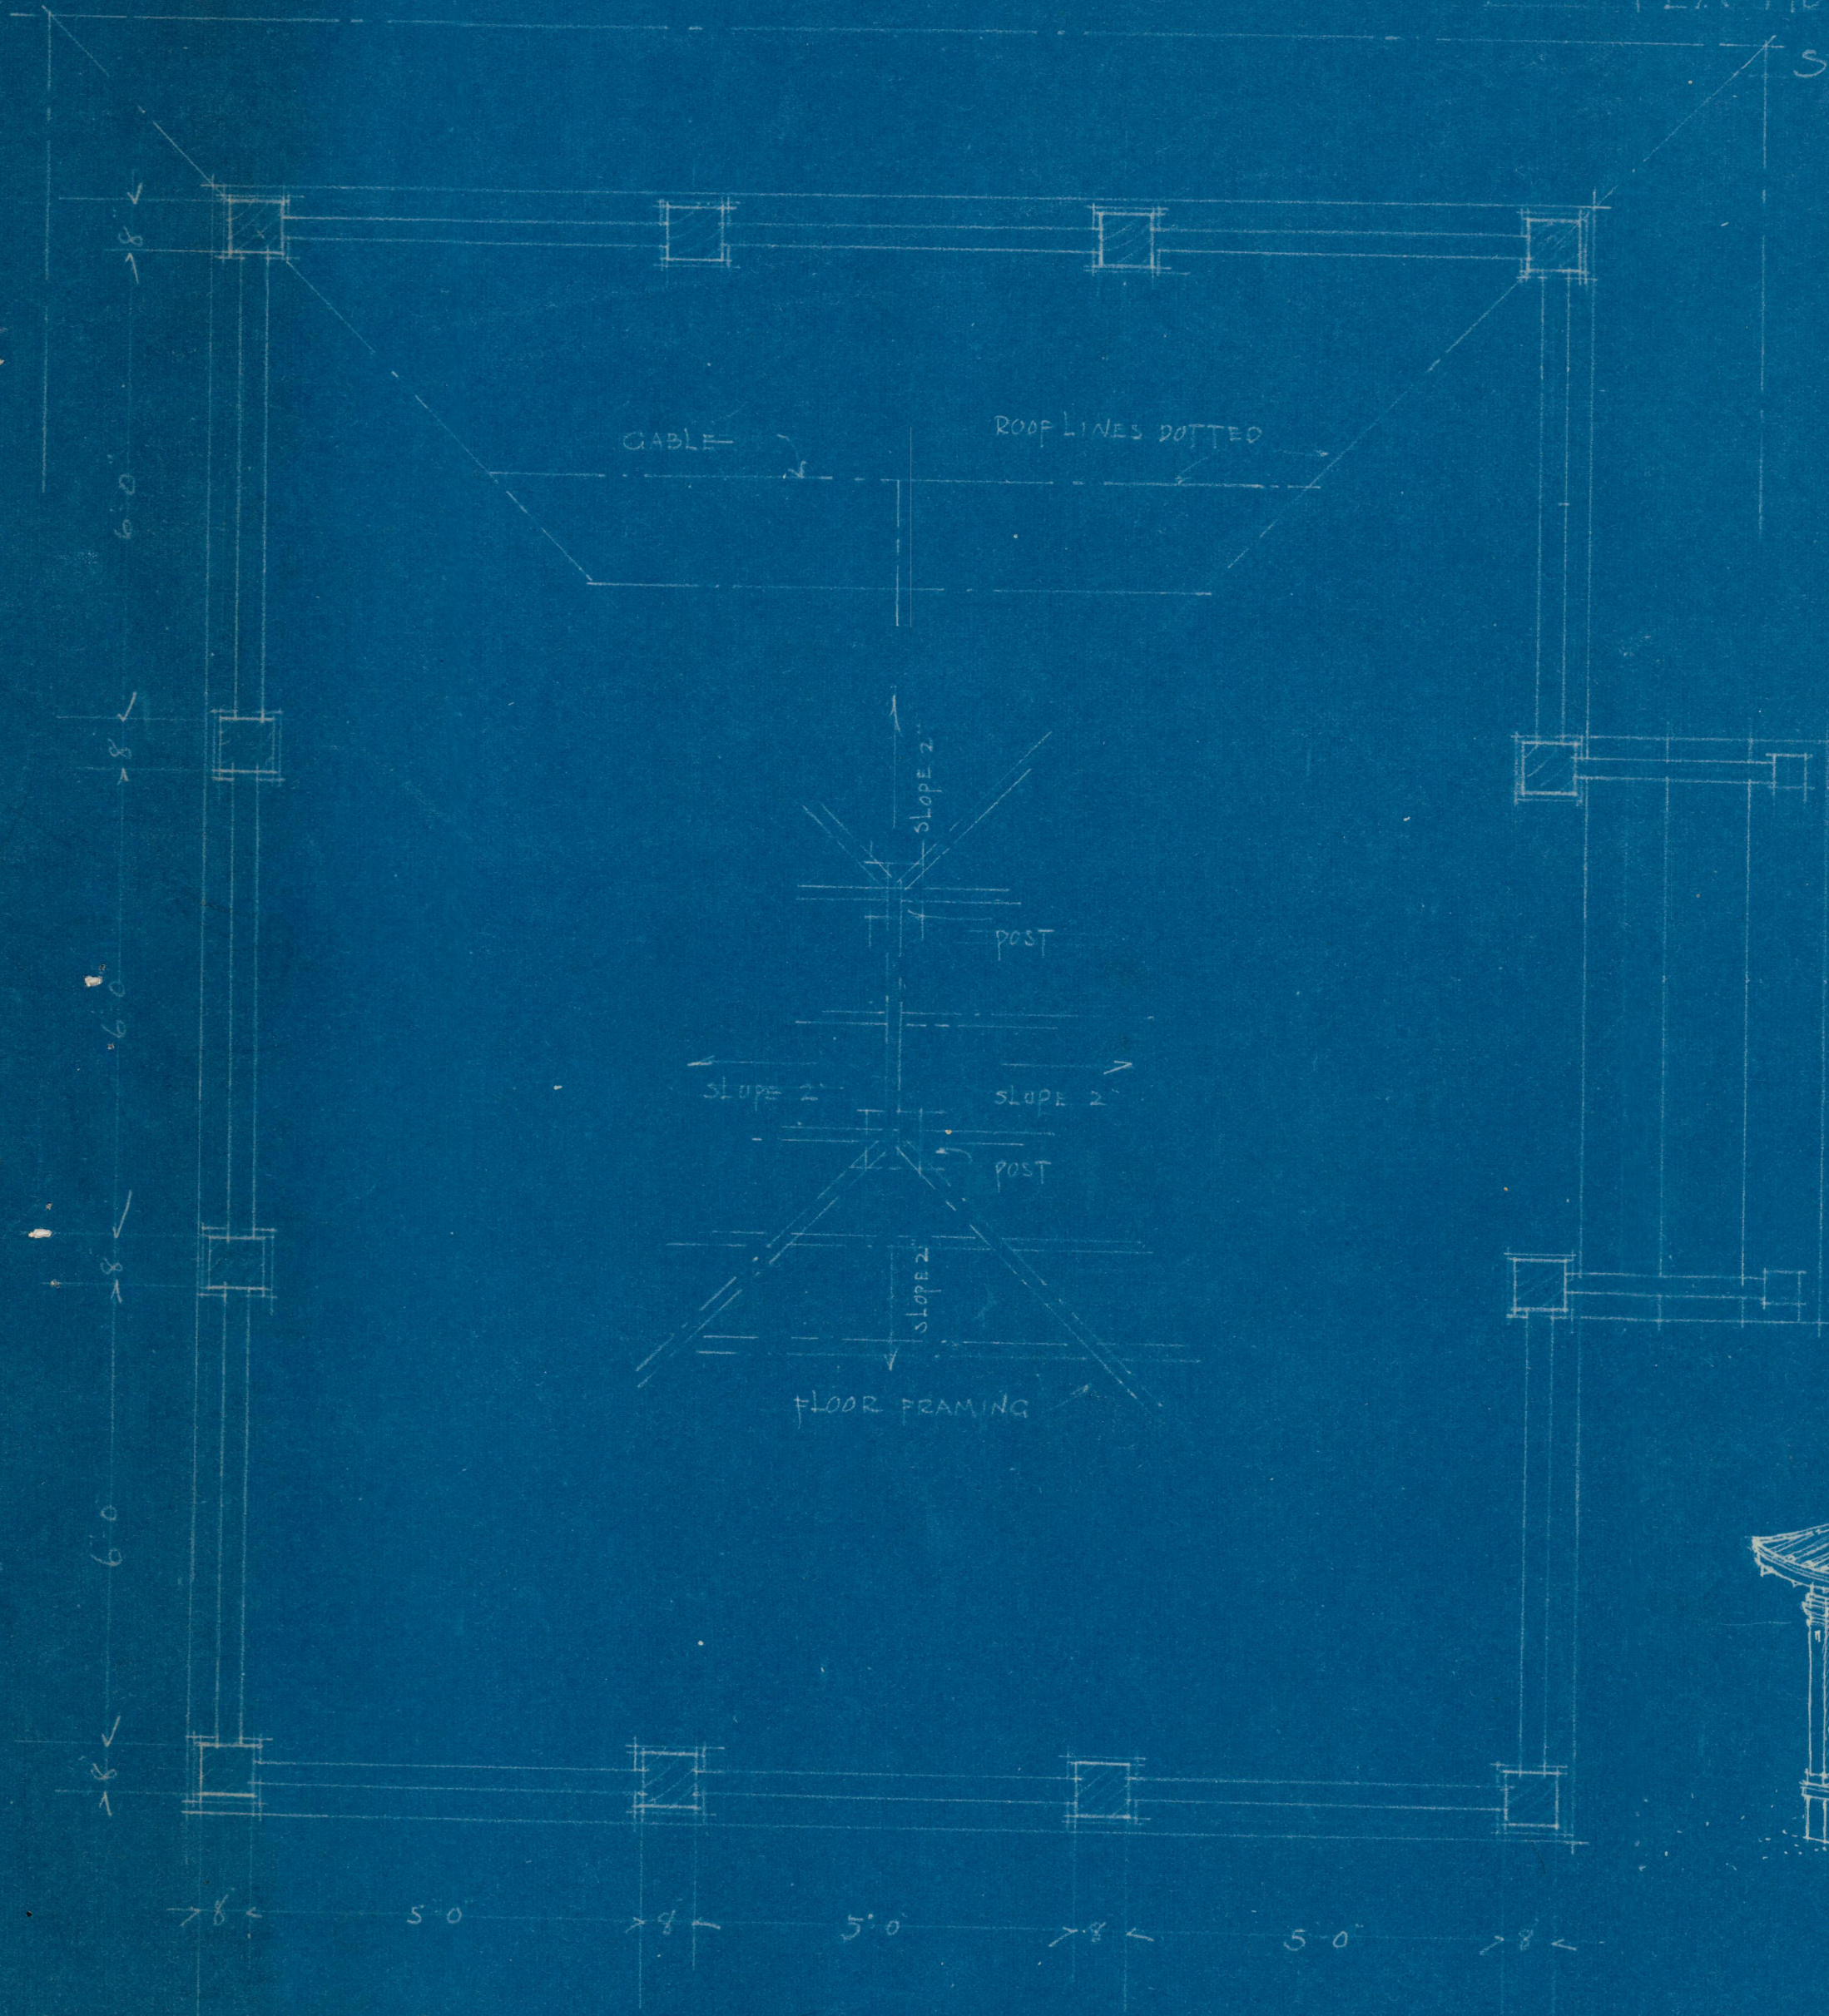

07.33.3464