


TEA HOUSE FOR GARDEN OF MR MUSTON WYETH
 SCALE $\frac{1}{2}'' = 1'-0''$ WALTER BOSCHEN ARCHT



LONGITUDINAL SECTION

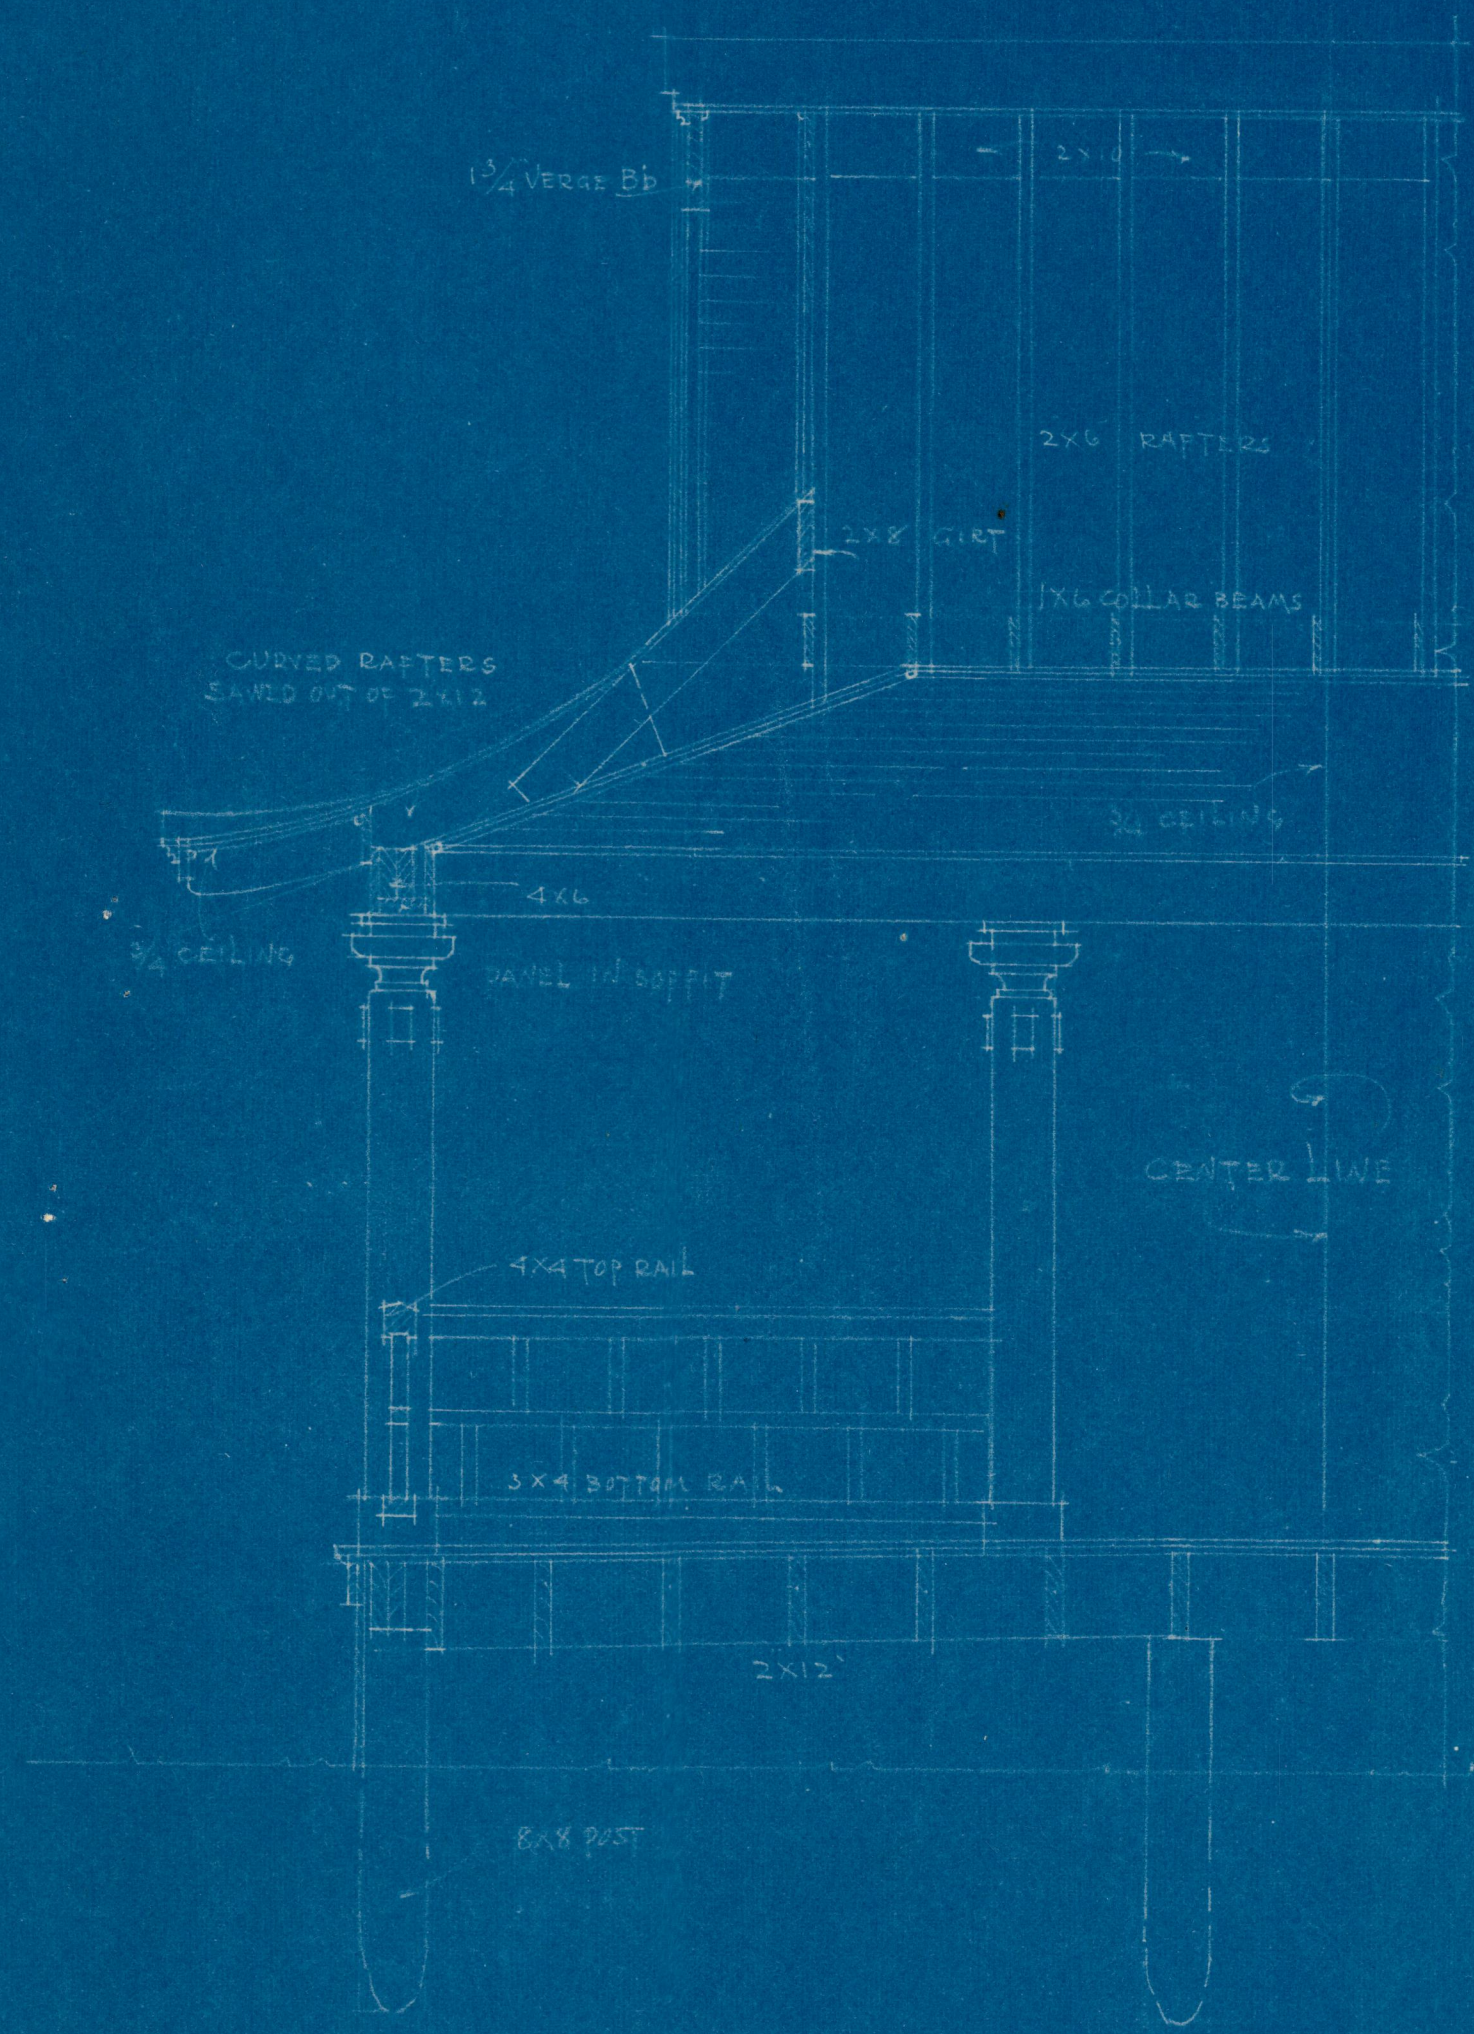

CROSS SECTION