


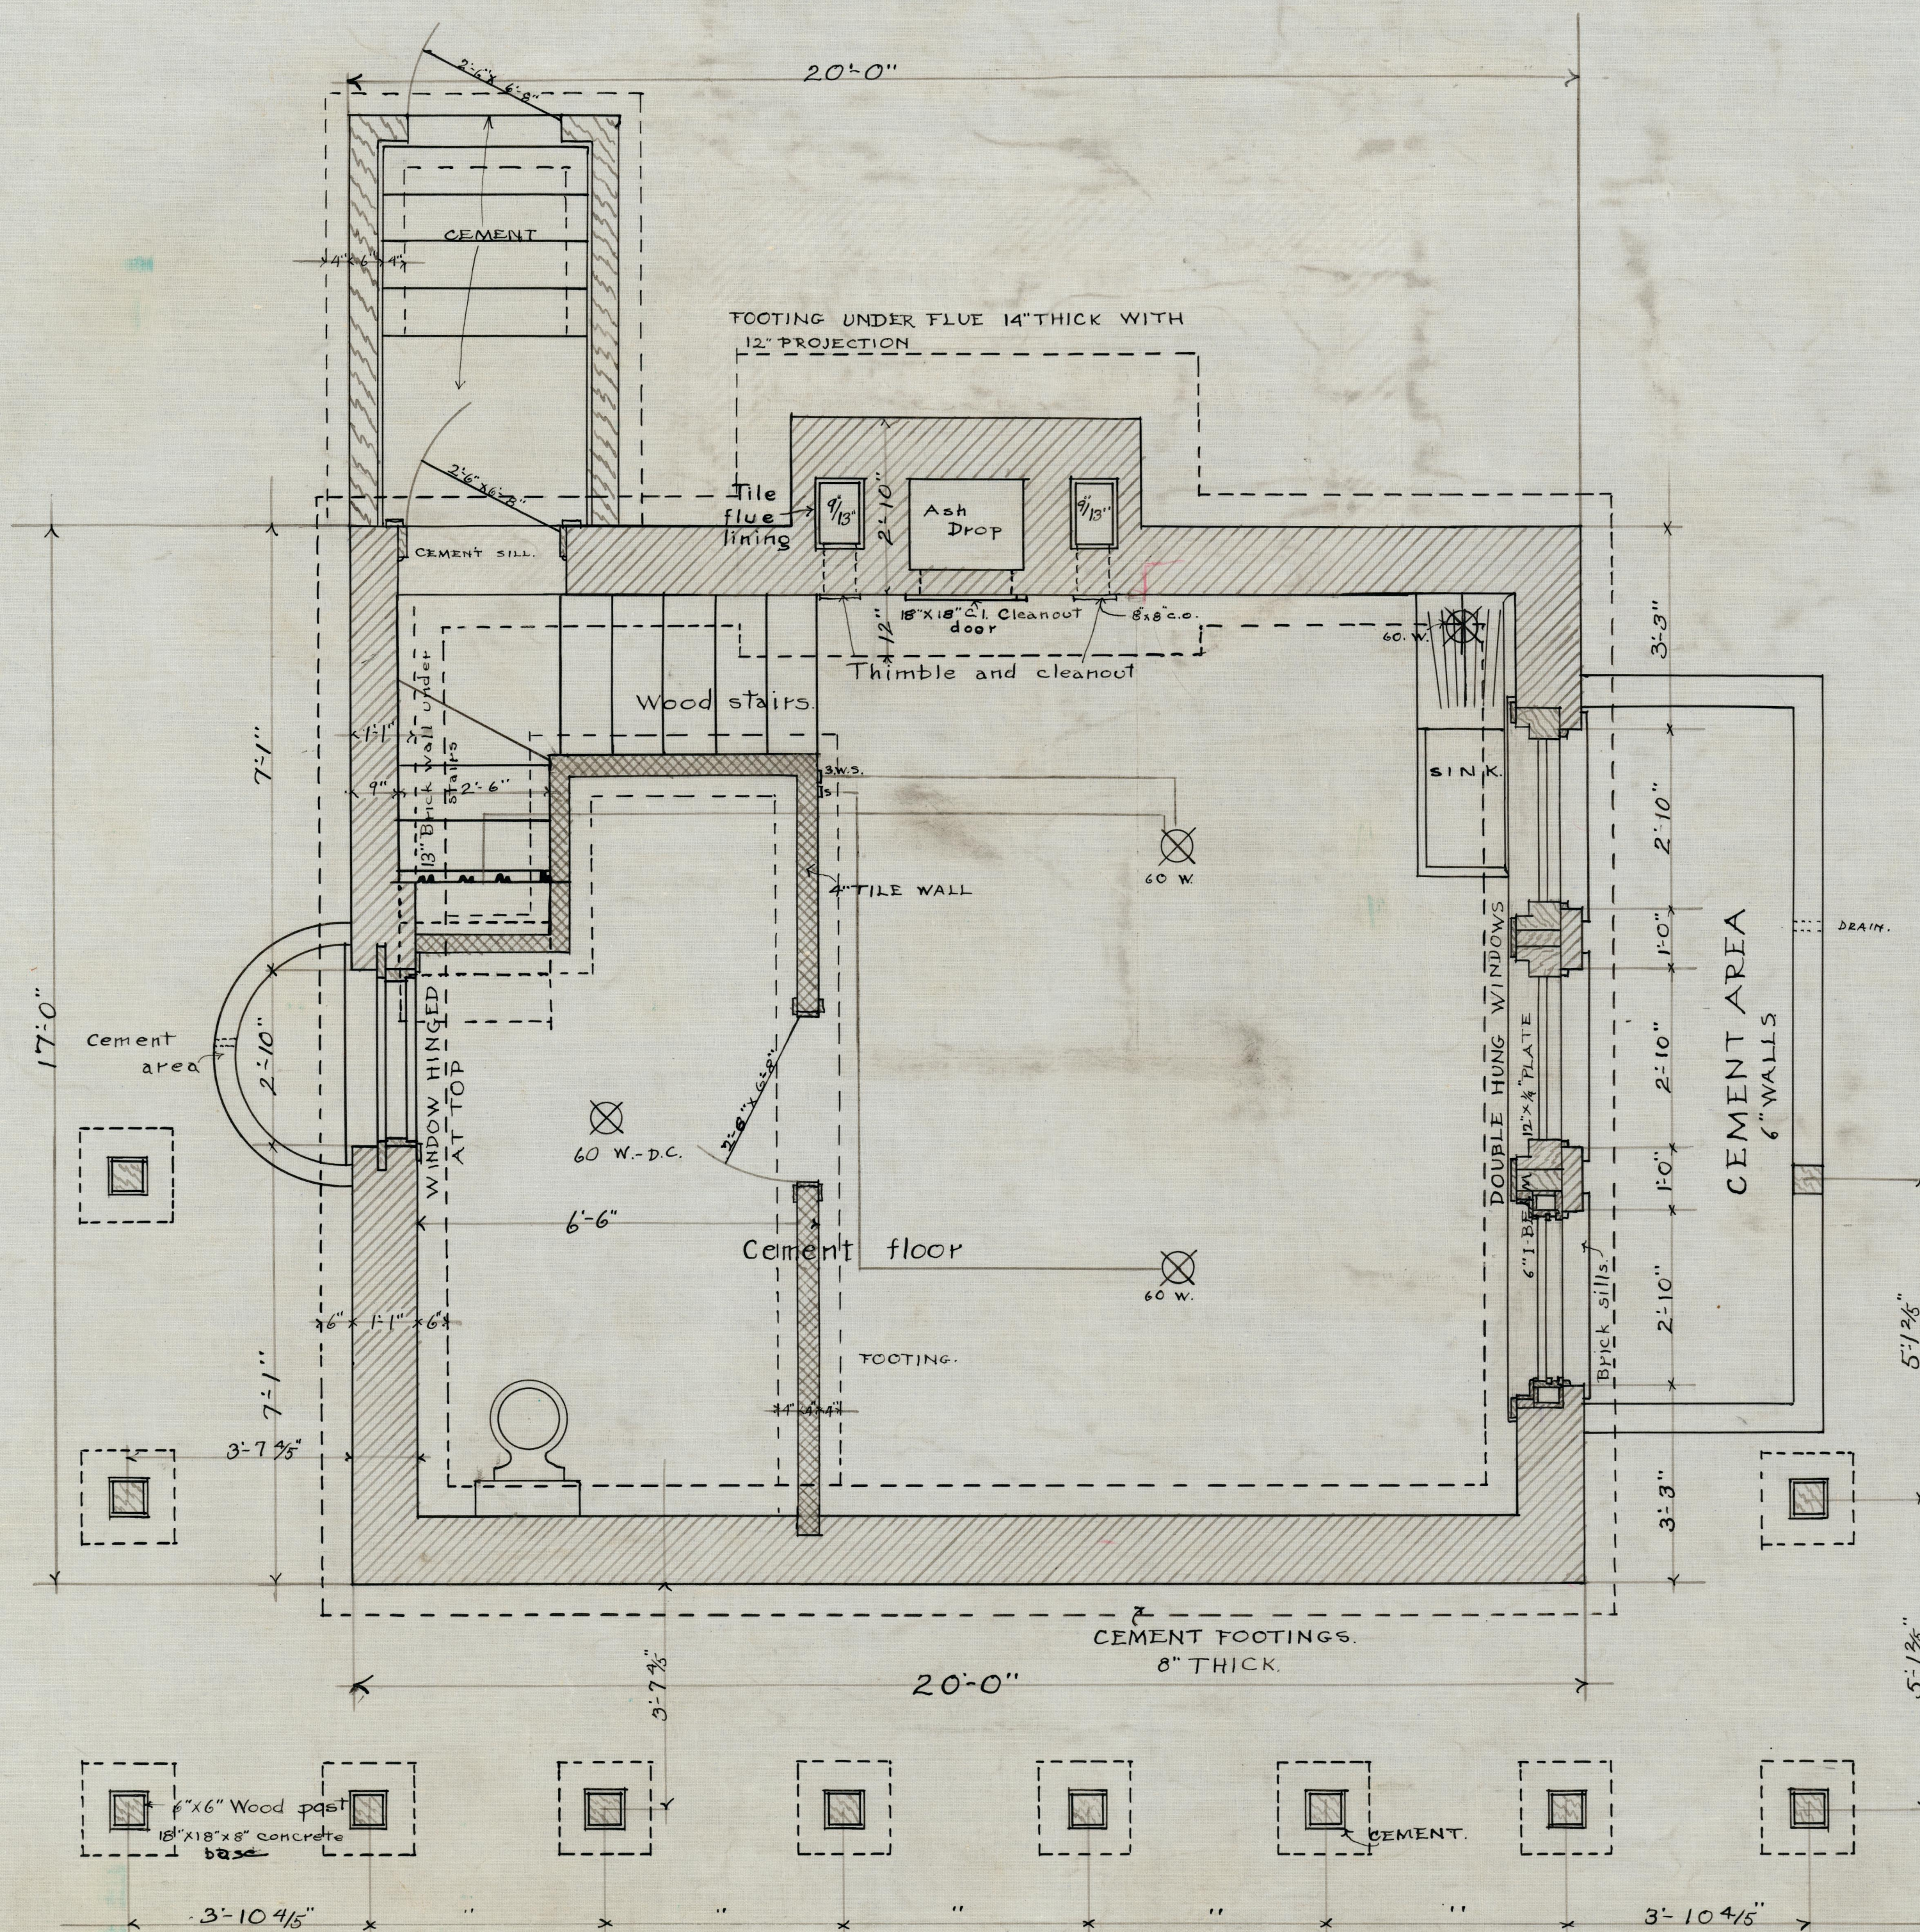

SCALE $\frac{1}{2}'' = 1'-0$

BASEMENT PLAN

JAPANESE TEA- HOUSE
ESTATE OF HUSTON WYETH, ESQ.
ST. JOSEPH, MISSOURI.

ECKEL AND ALDRICH ARCHITECTS.

DATE, NOV. 27, 1916.

2007.33.3464000