


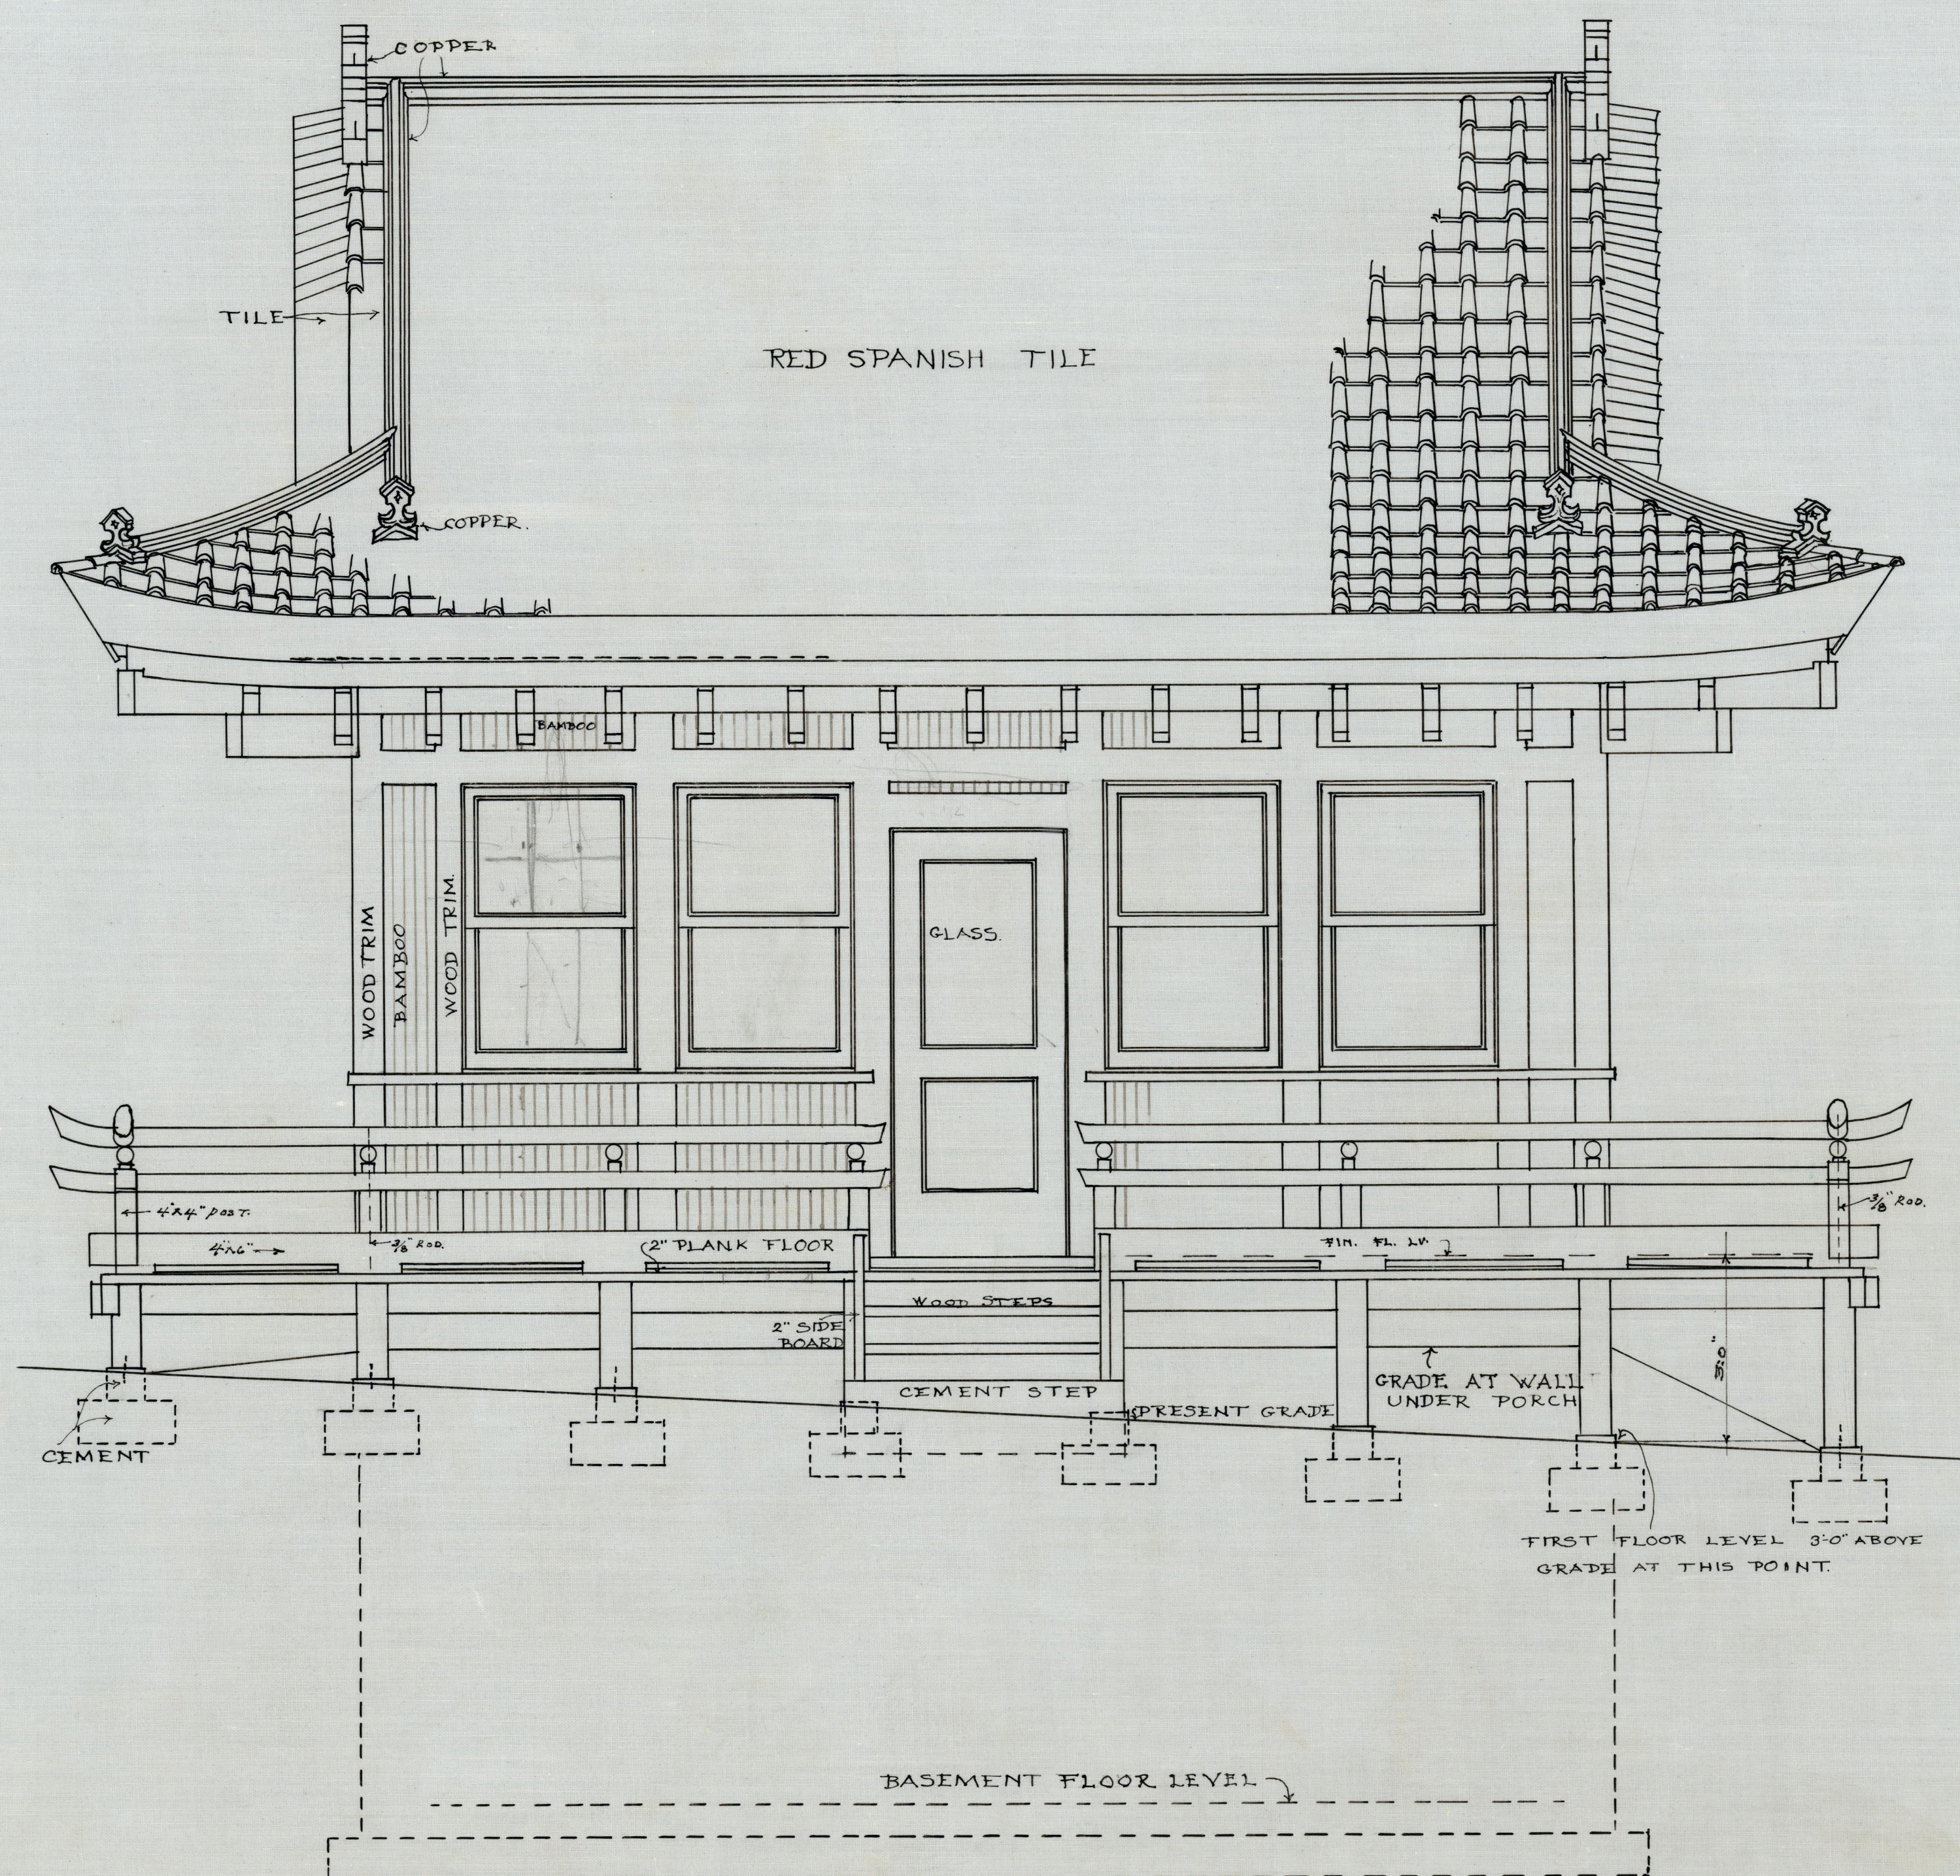

SCALE  $\frac{1}{2}" = 1'-0"$   
WEST ELEVATION

JAPANESE TEA-HOUSE  
ESTATE OF HUSTON WYETH, ESQ.  
ST. JOSEPH, MISSOURI.

ECKEL AND ALDRICH, ARCHITECTS.

DATE. NOV. 27, 1916.

2007.33.3464.000