


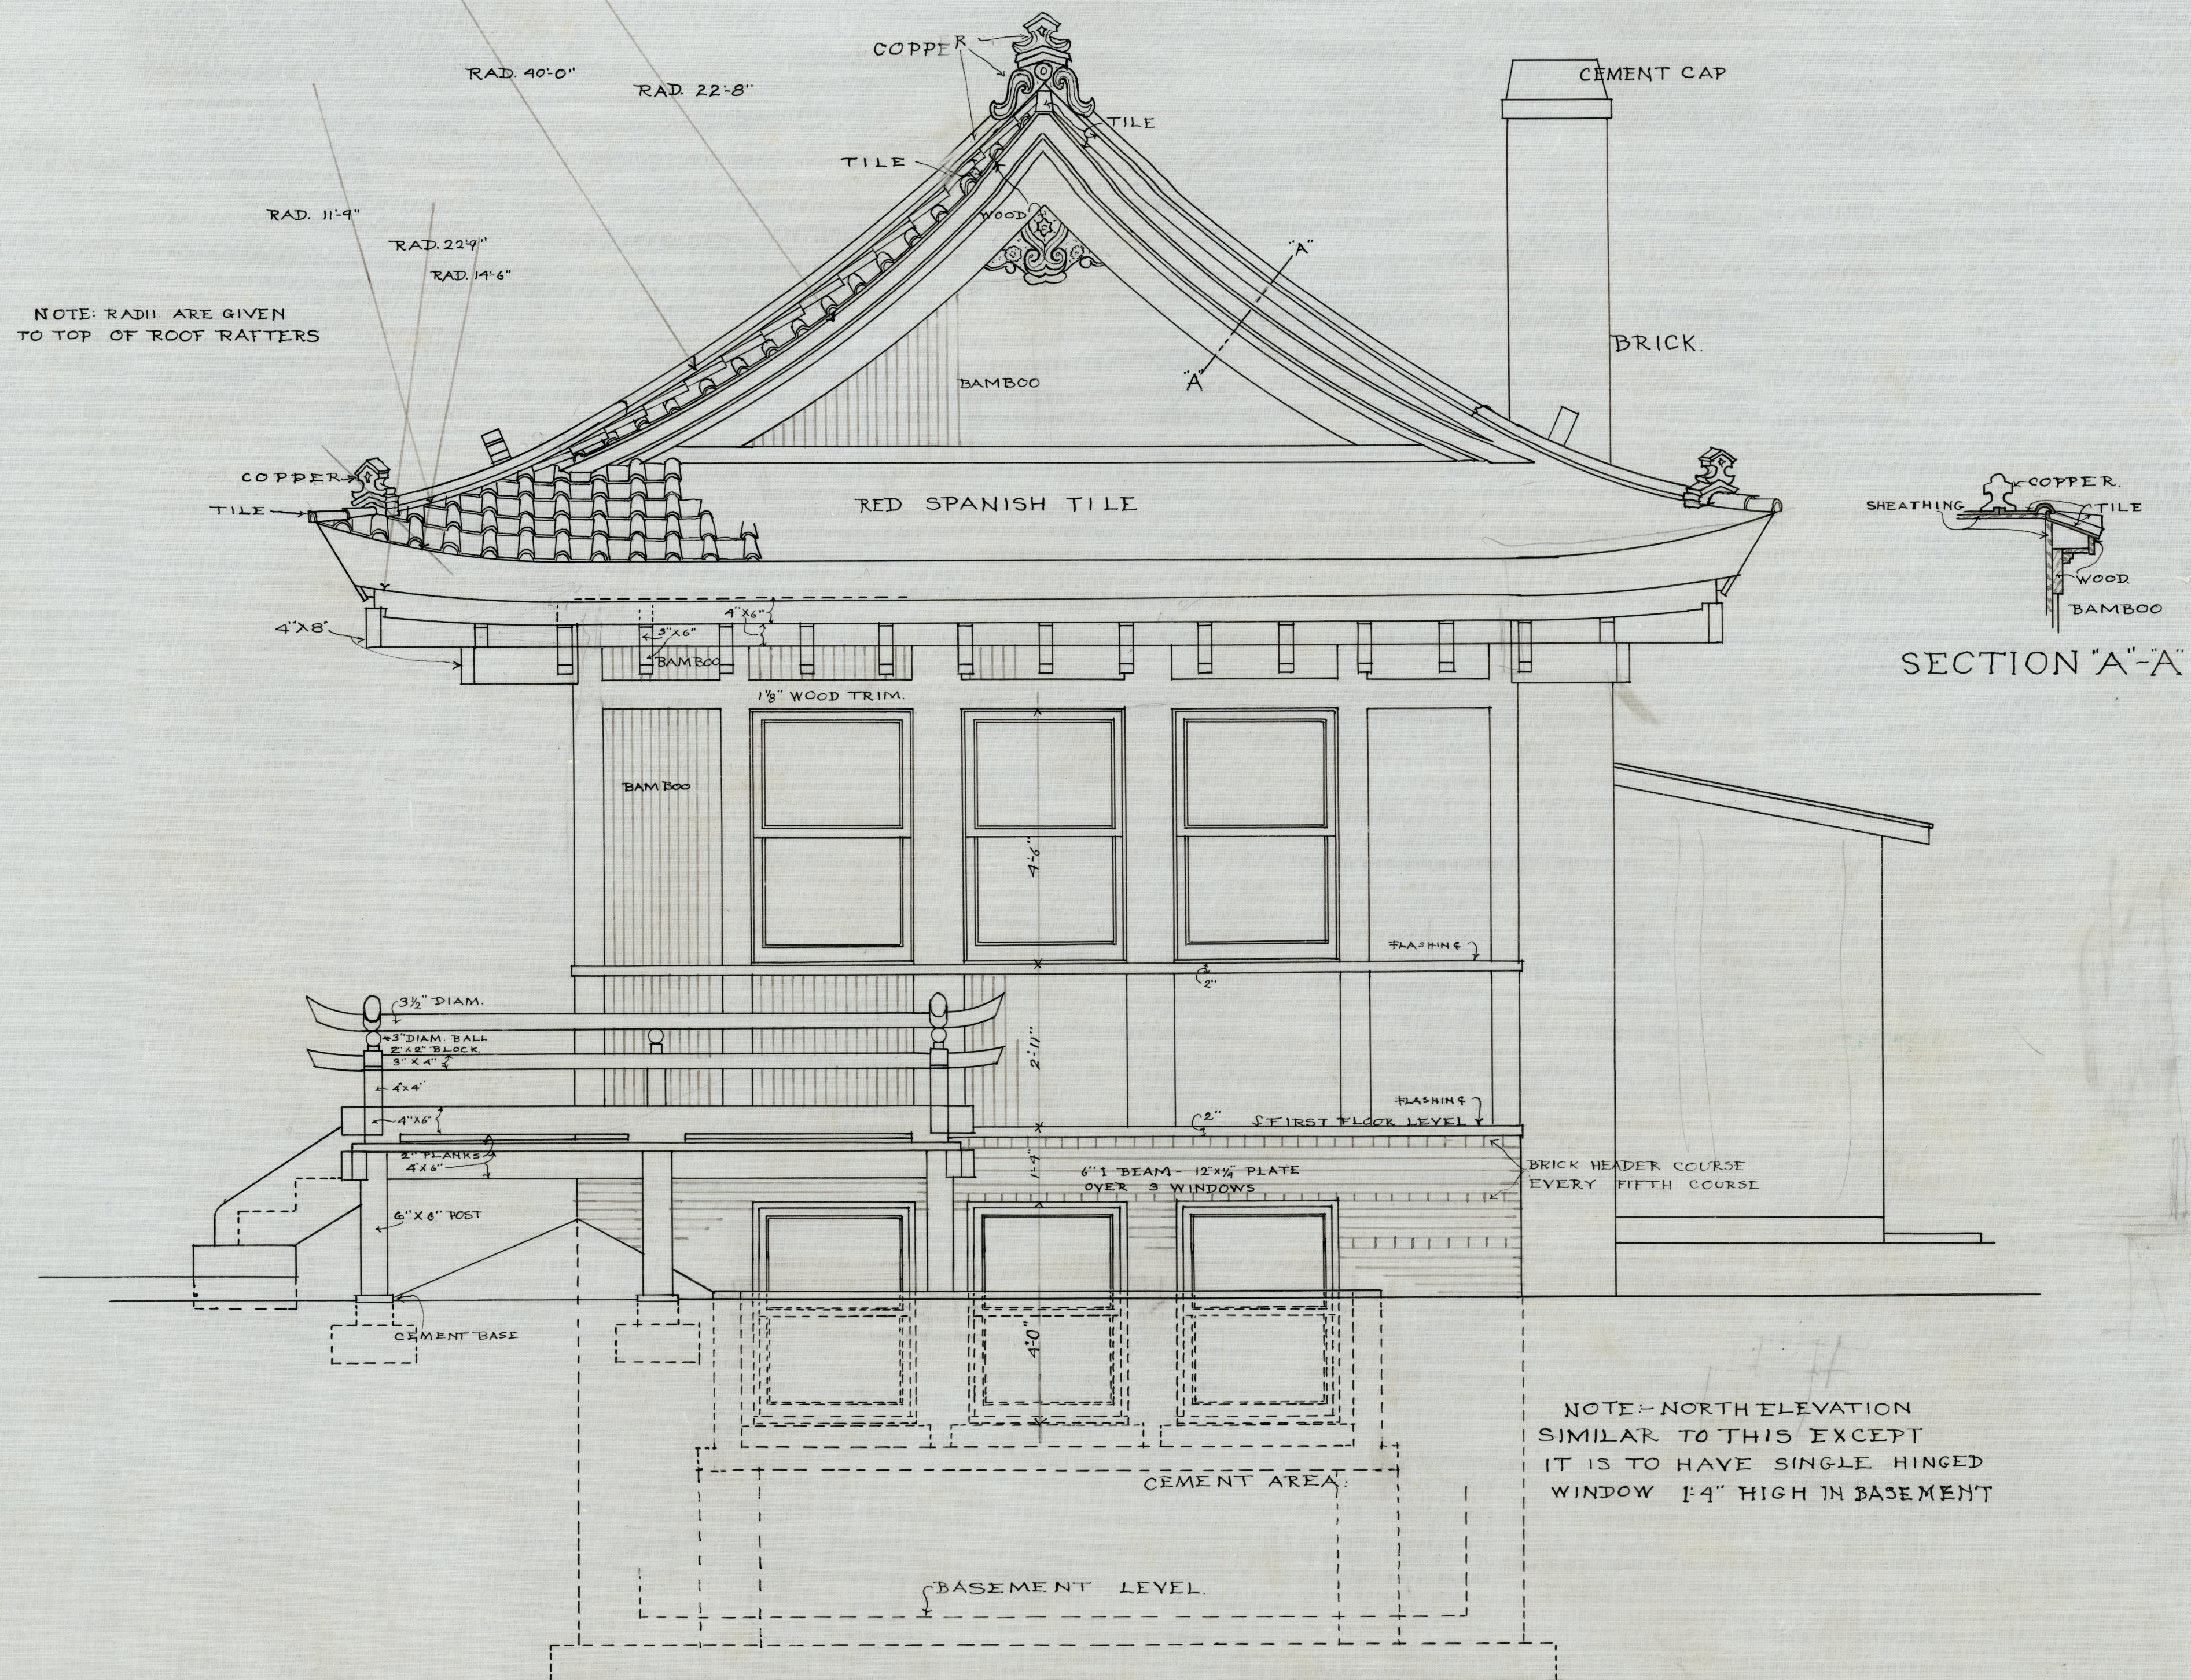

SOUTH ELEVATION

JAPANESE TEA-HOUSE
ESTATE OF HUSTON WYETH, ESQ.
ST. JOSEPH, MISSOURI.
ECKEL AND ALDRICH, ARCHITECTS.
DATE. NOV. 27, 1916.

2007.33.3464.222