


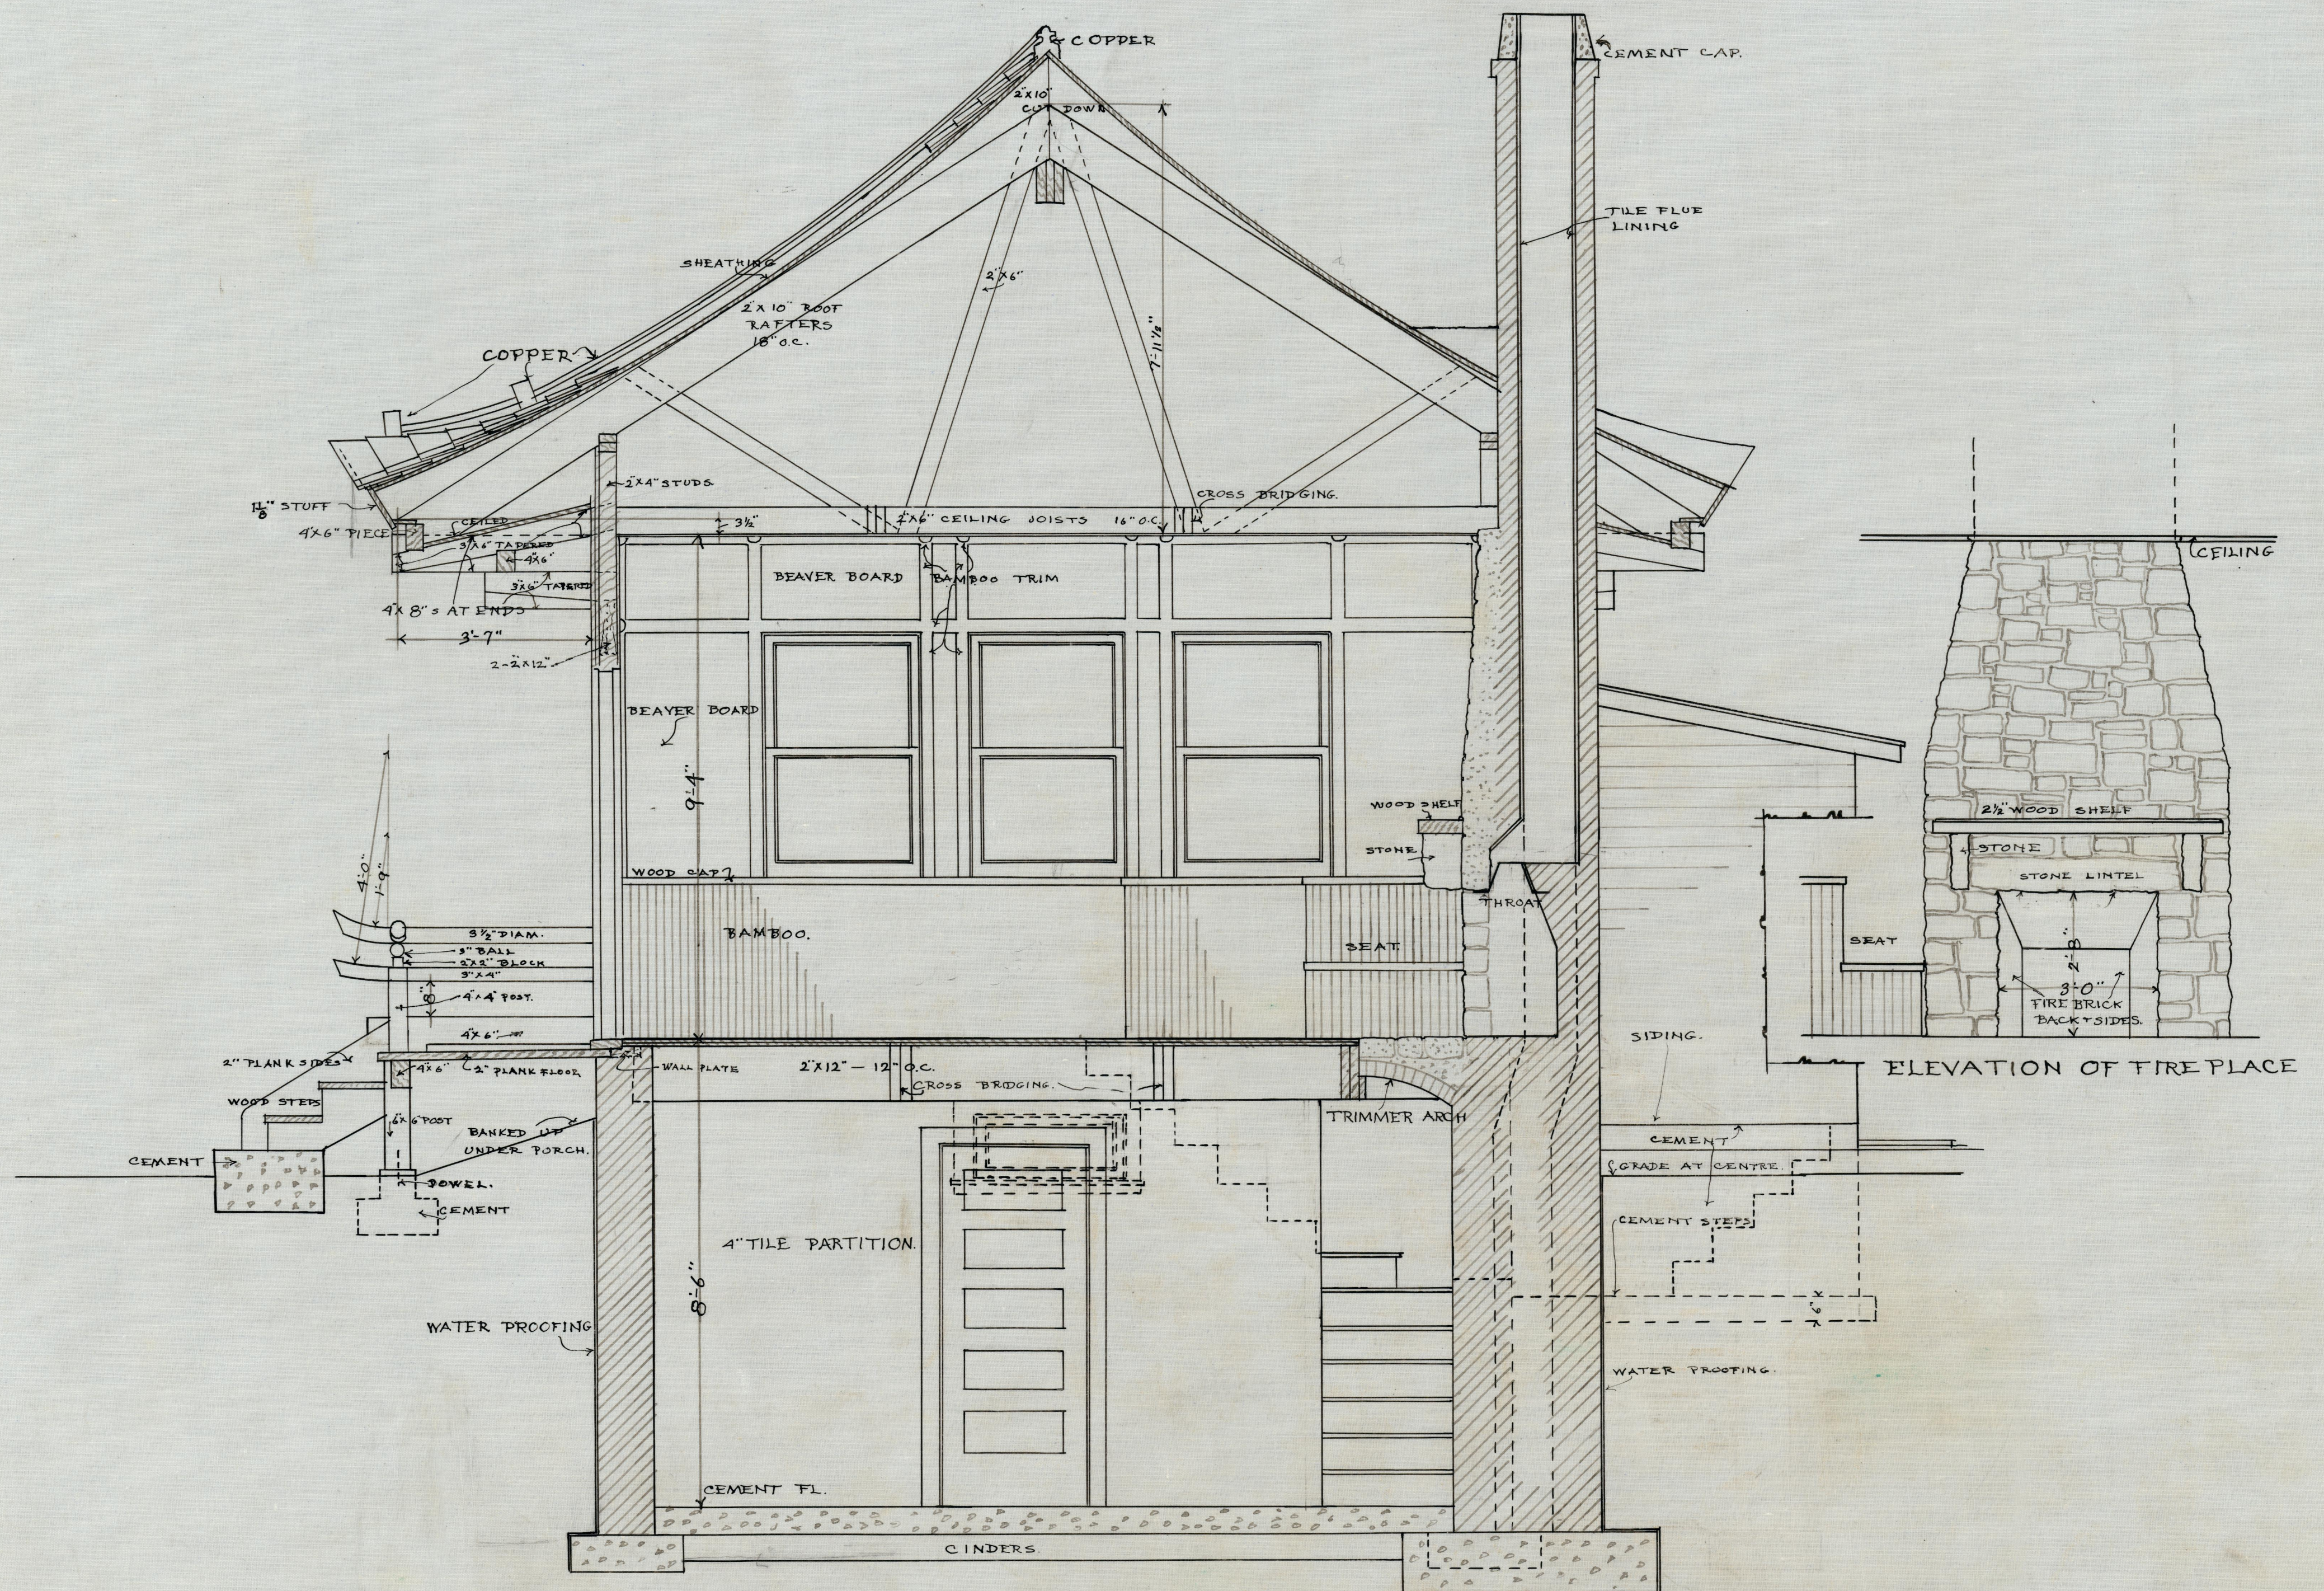

SCALE $\frac{1}{2}" = 1'-0"$
SECTION

JAPANESE TEA-HOUSE
ESTATE OF HUSTON WYETH, ESQ.
ST. JOSEPH, MISSOURI.

ECKEL AND ALDRICH, ARCHITECTS.
DATE: NOV. 27, 1916.

2007.33.3464 TTT