



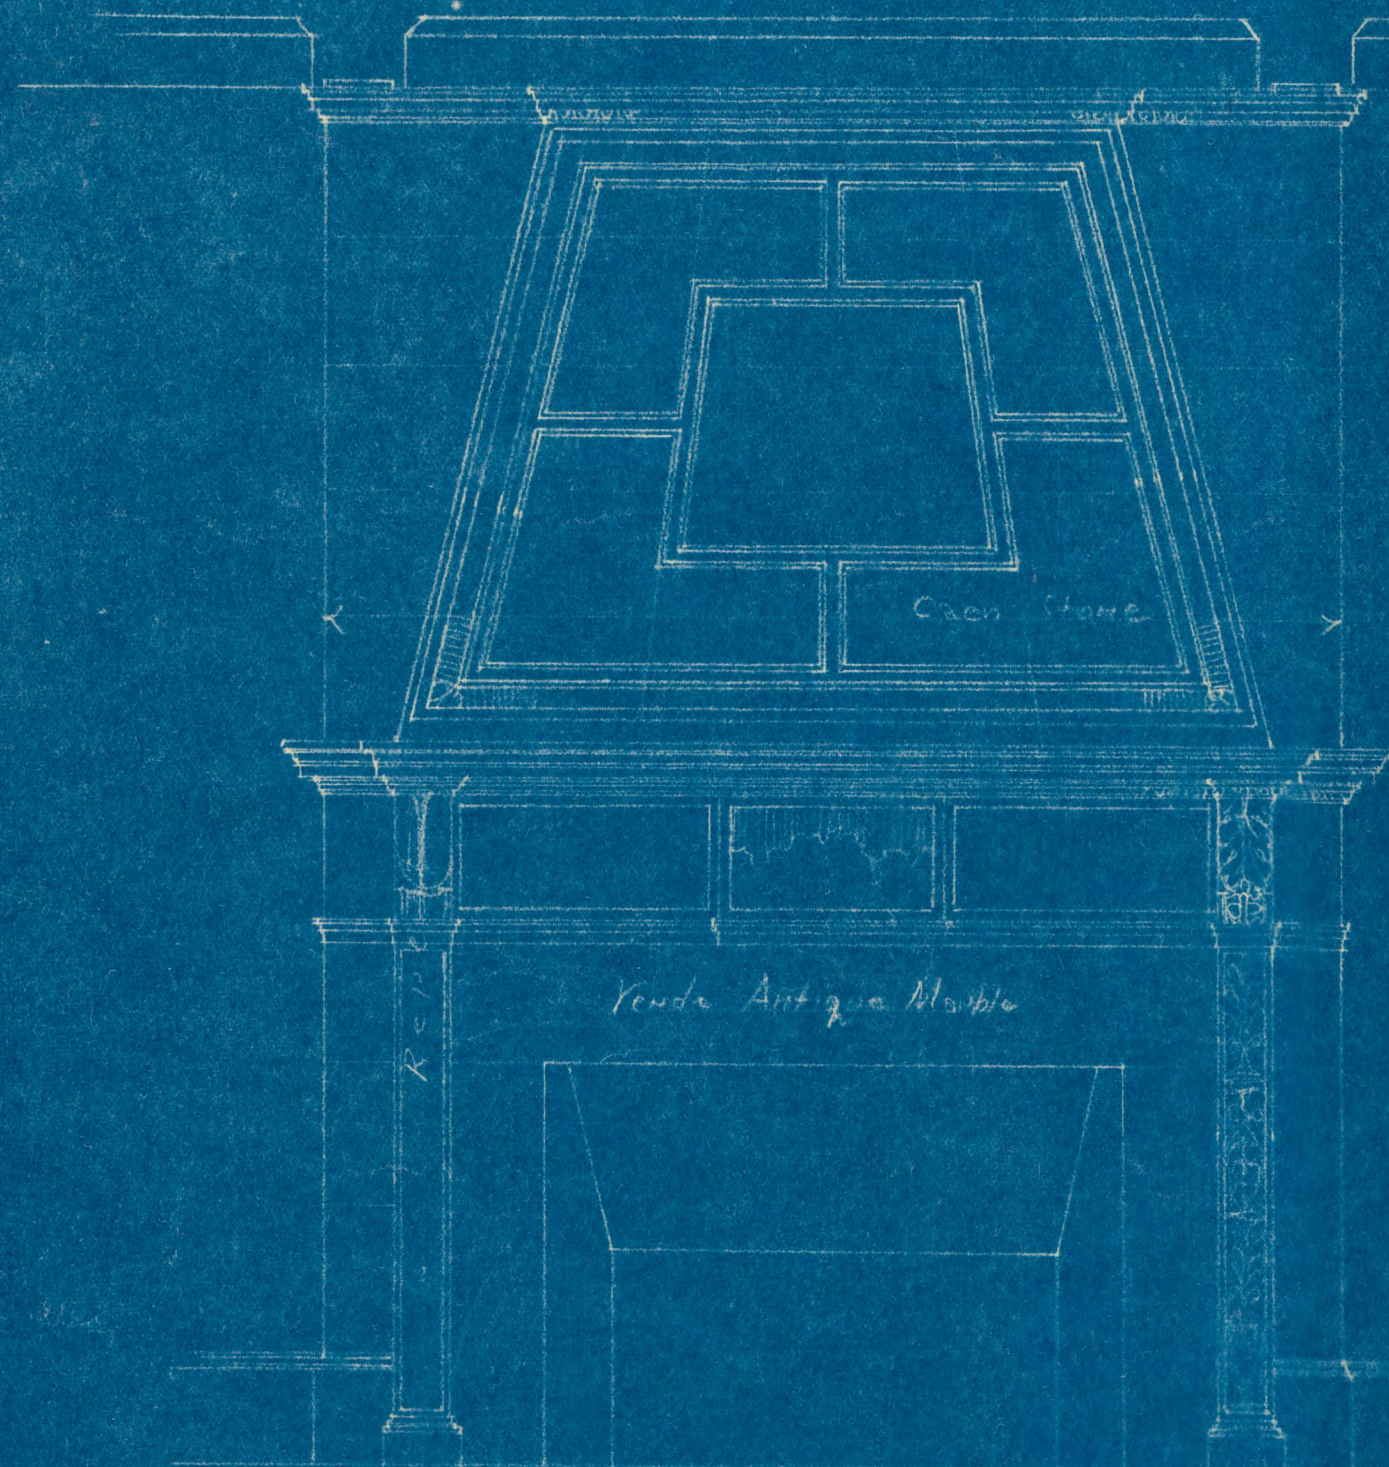


Front.


Caen Stone.

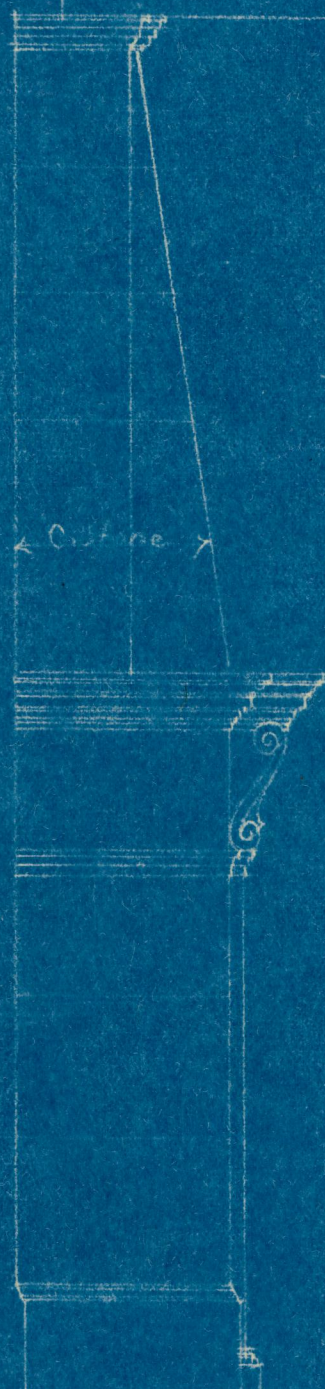

Side.

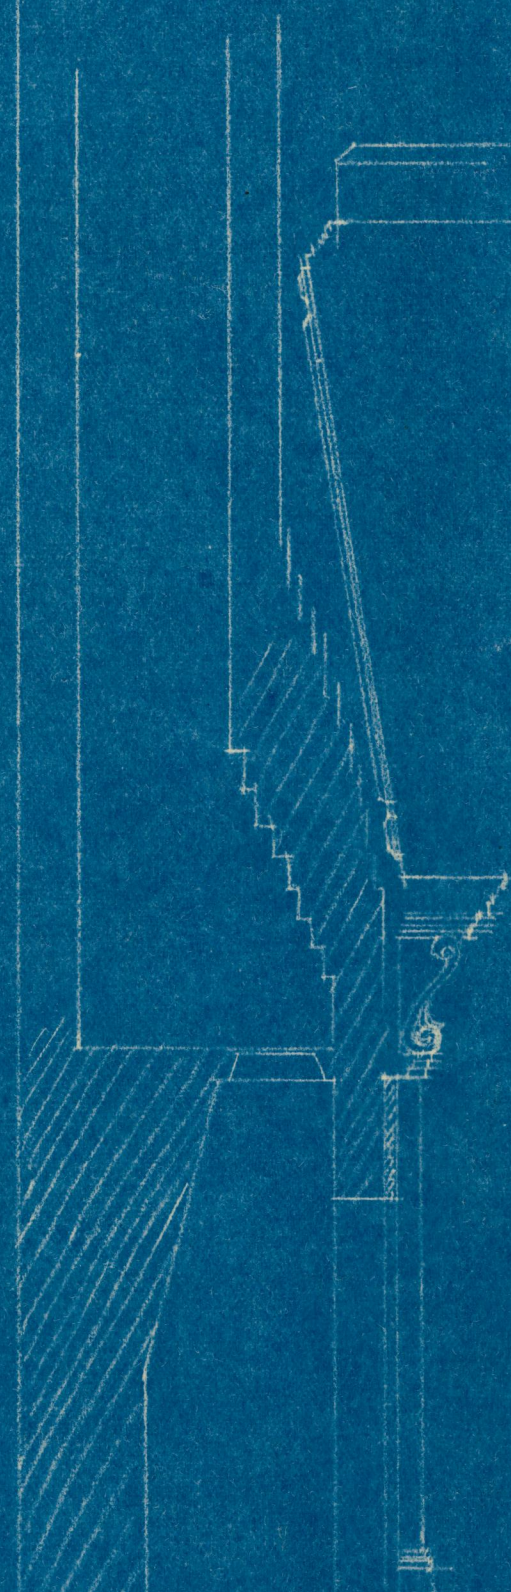

Section.

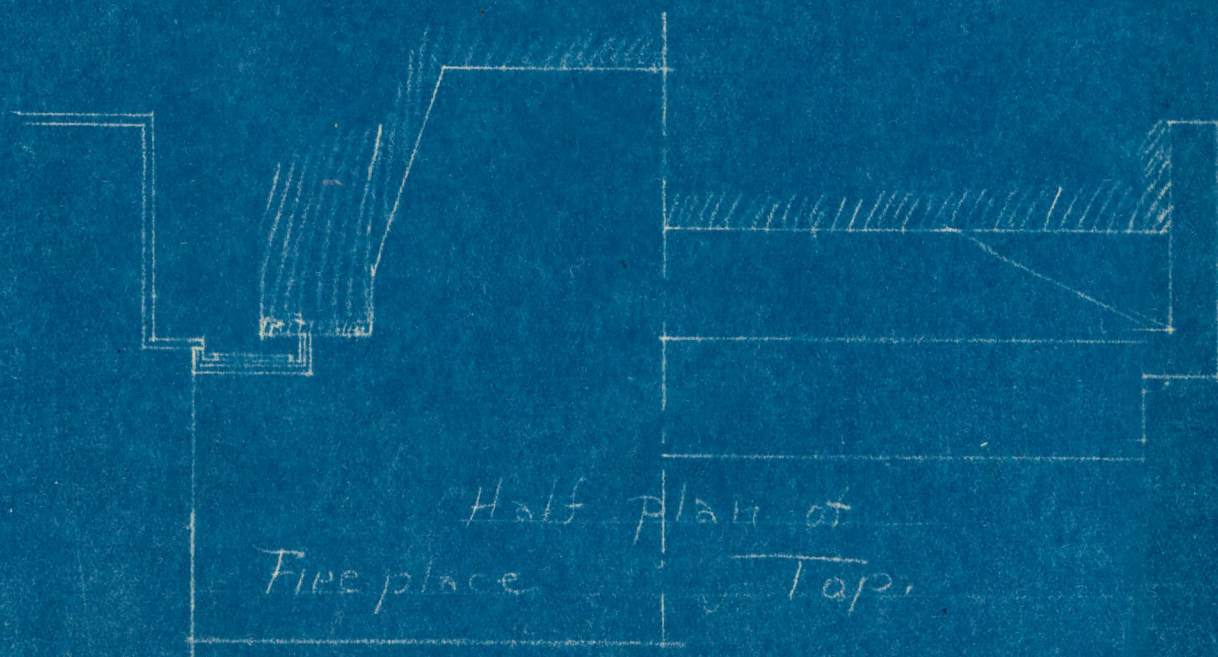

Half plan of
Fire place Top.

Mantel in Living Room
House of
Mr. John Wyeth
St. Joseph, Mo.
Scale $\frac{3}{4}$ " = 1'-0"

Eckel & Aldrich, Architects
St. Joseph, Mo.