


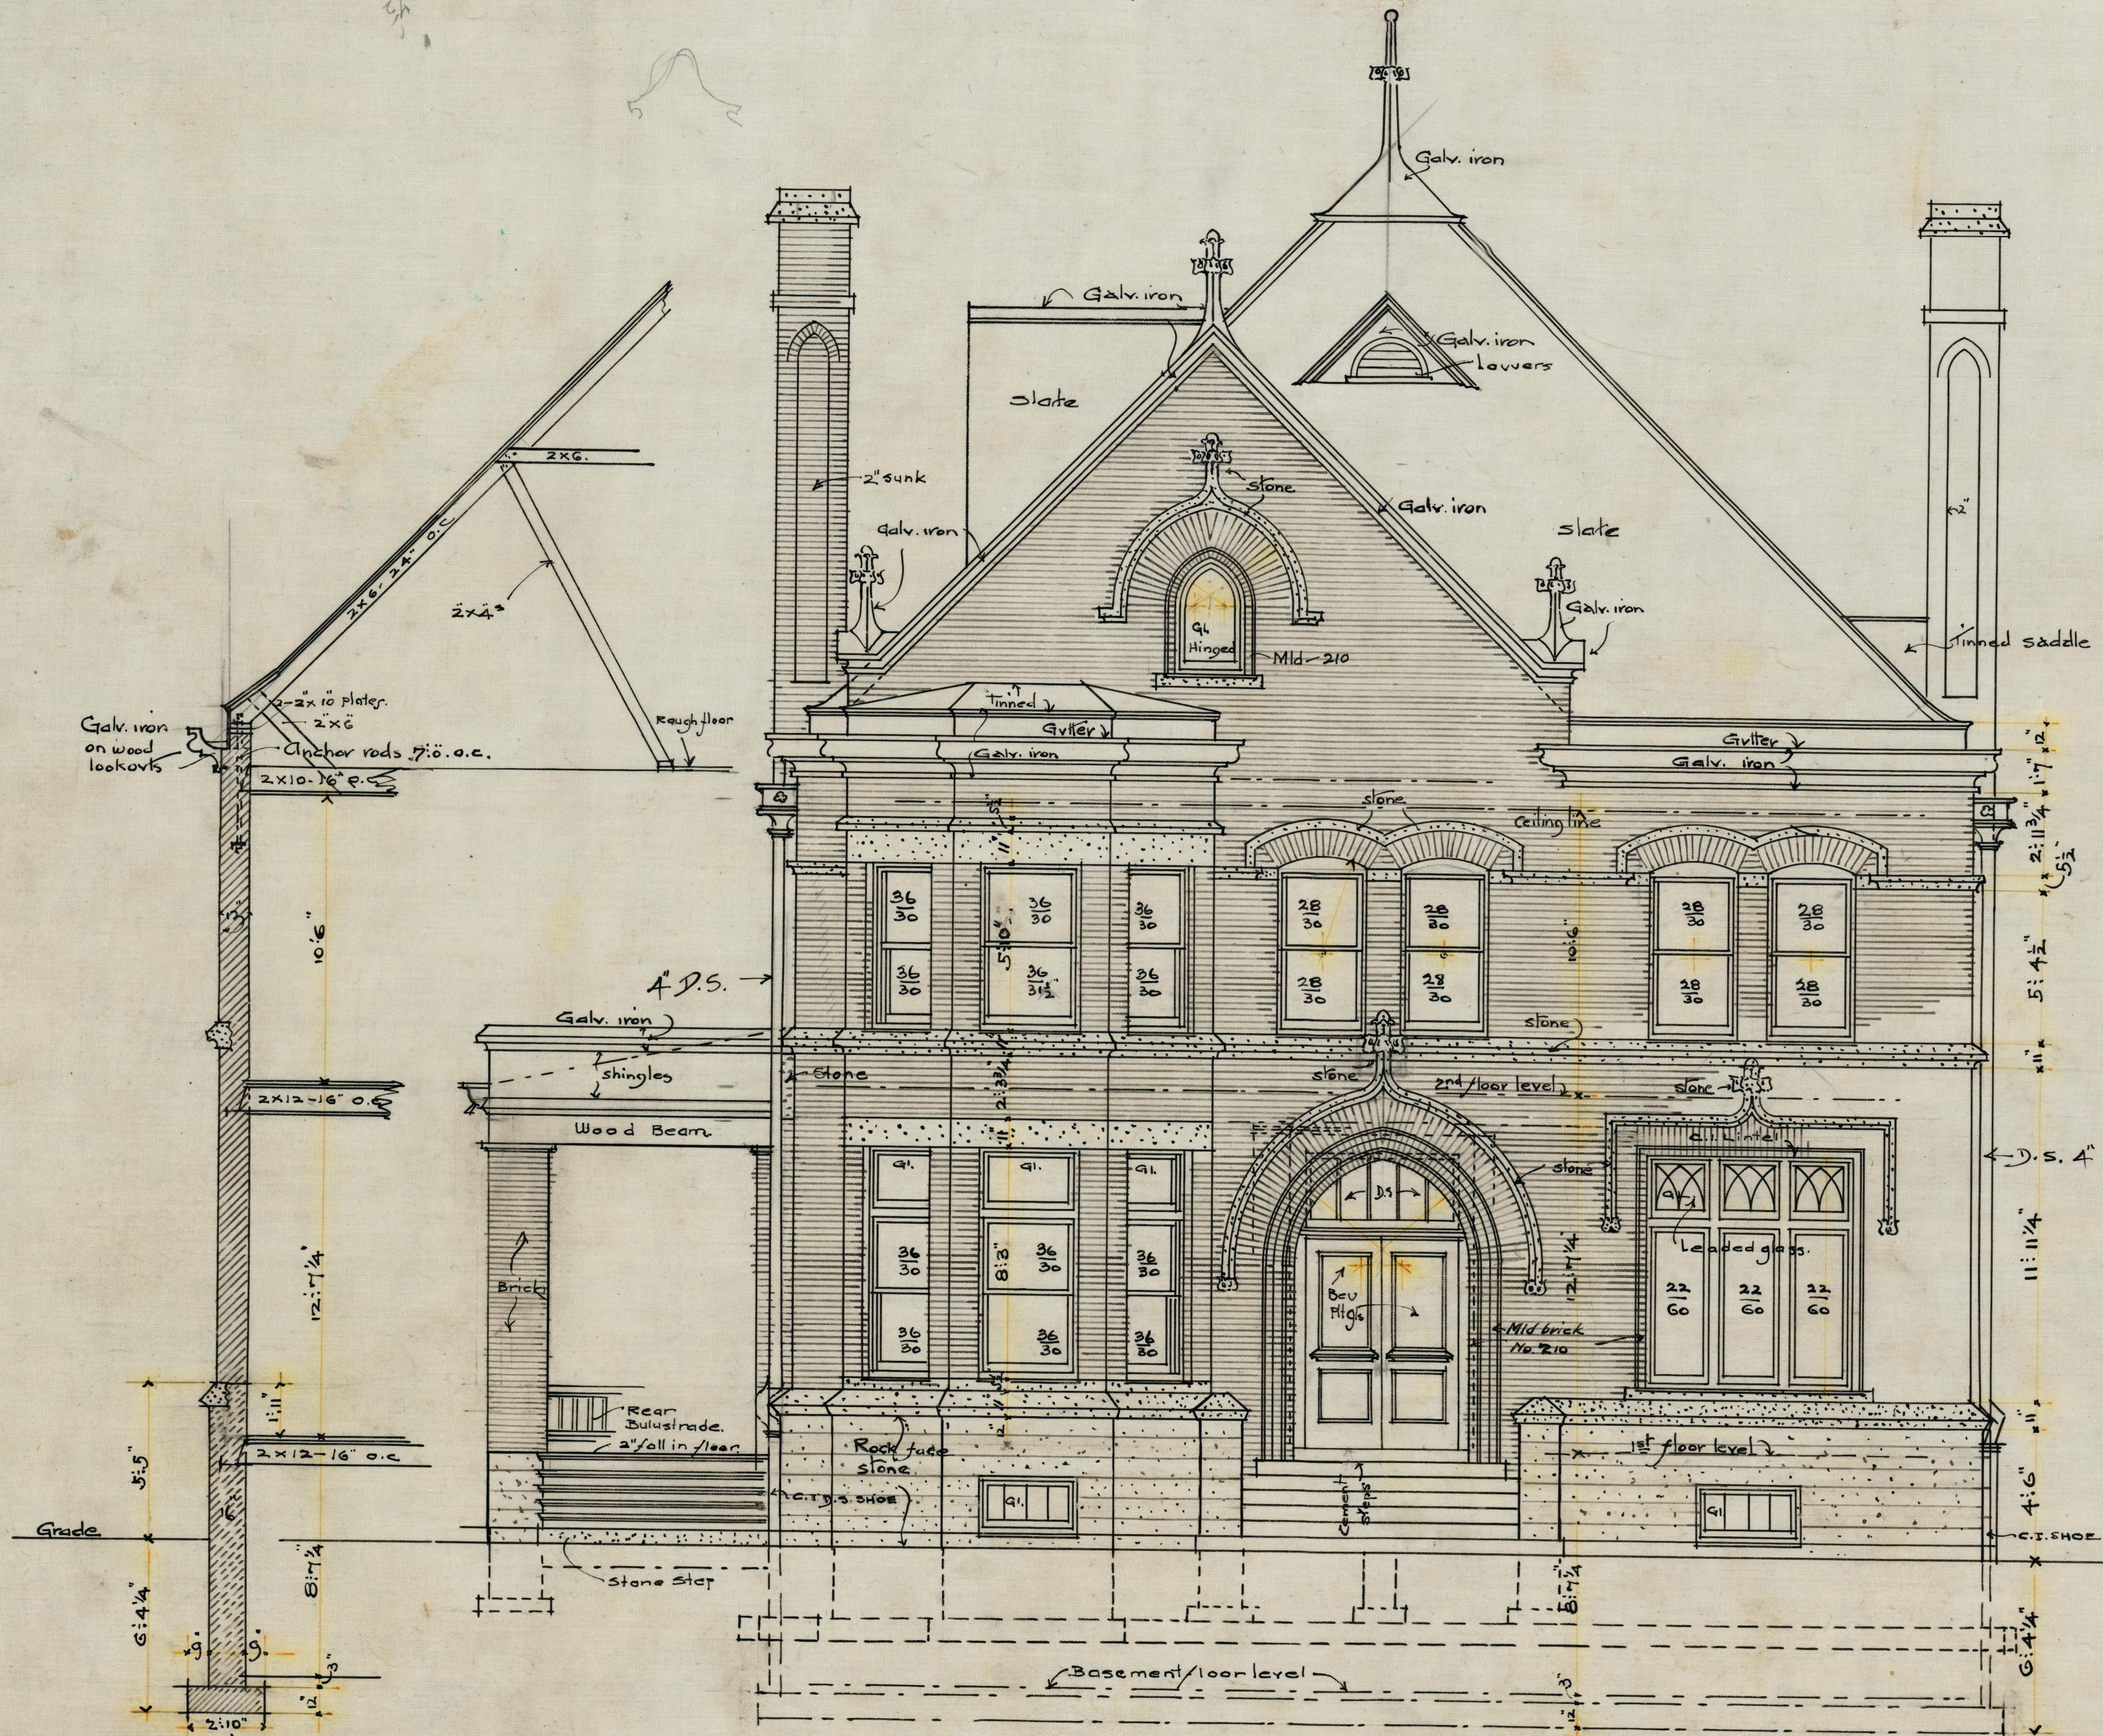

CATHOLIC PARSONAGE.
FOR REY LOUIS HEFELE.
WYATT PARK. ST. JOSEPH. MO.

FRONT ELEVATION.
SCALE 1/4" = 1 FOOT.

ECKEL & MANN.
ARCHITECTS
ST. JOSEPH. MO. 1905.

SHEET.

1

2207.33. 4016A