


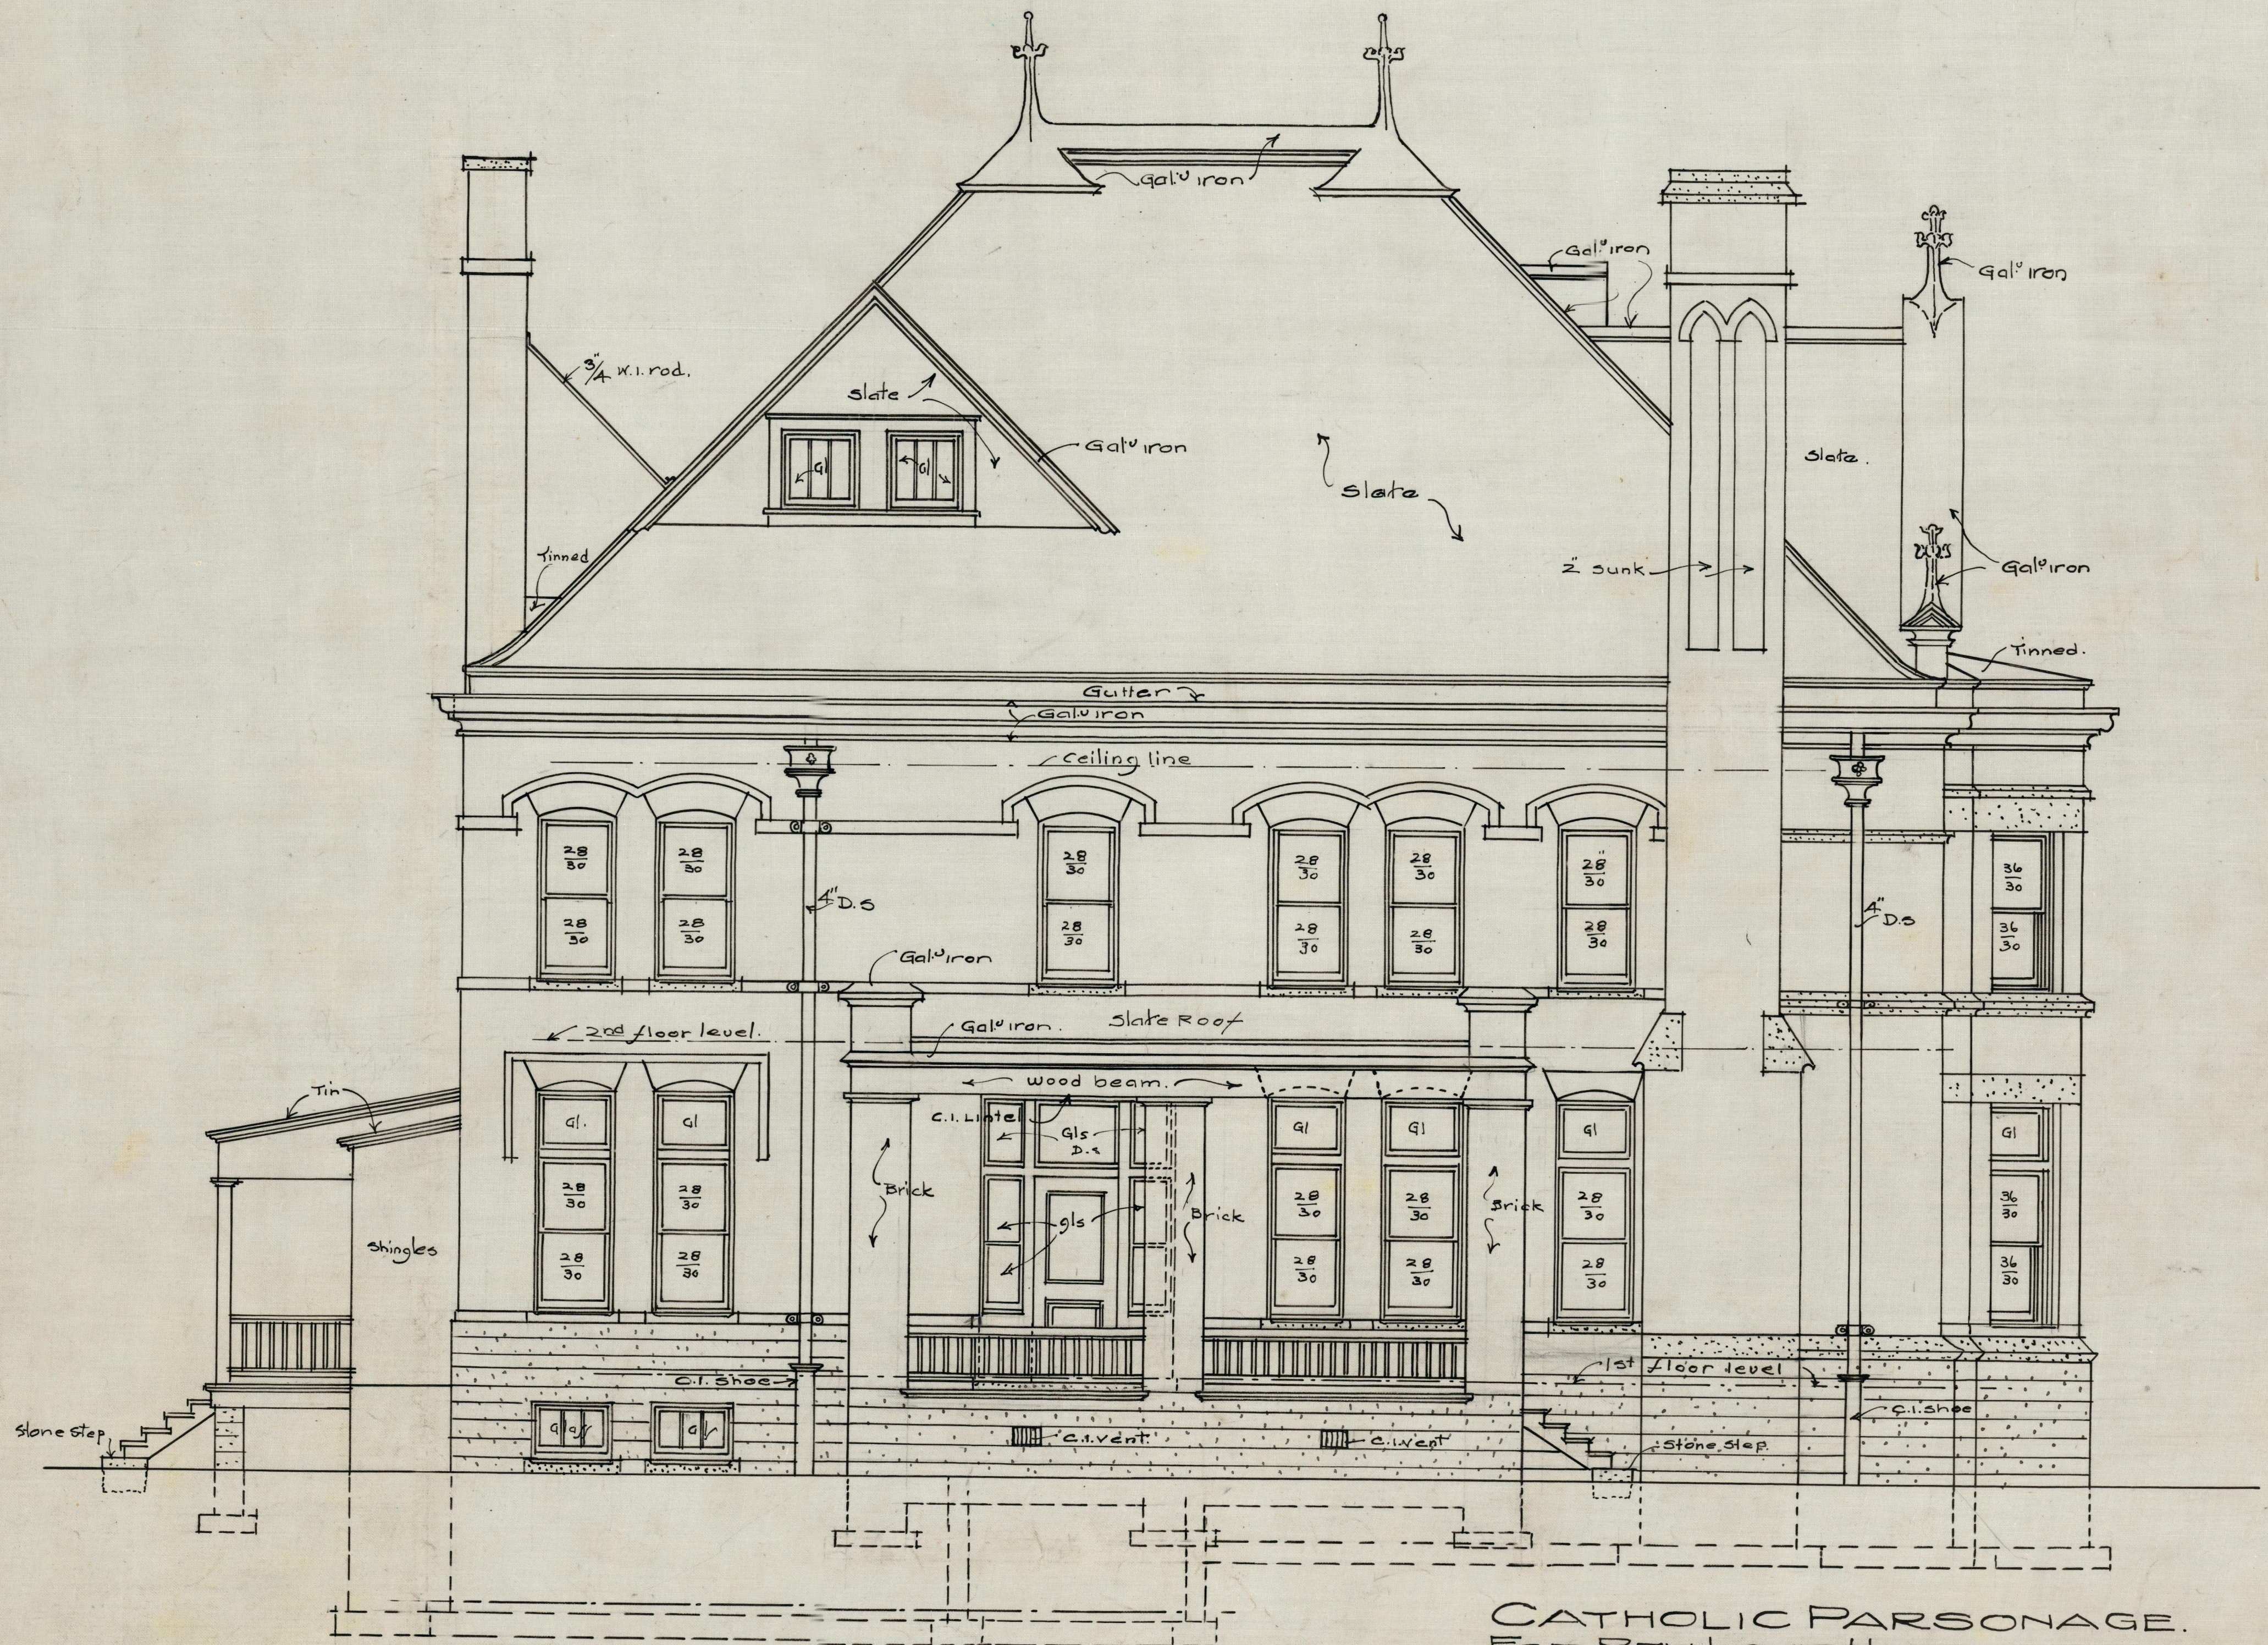

• SIDE ELEVATION. •
SCALE 1/4" = 1. FOOT.

2007.33 4016 B

CATHOLIC PARSONAGE.
FOR REV. LOUIS HEFELE.
WYATT PARK.
ST. JOSEPH. MO.
ECKEL & MANN. ARCHITECTS
ST. JOSEPH. MO. 1905.