
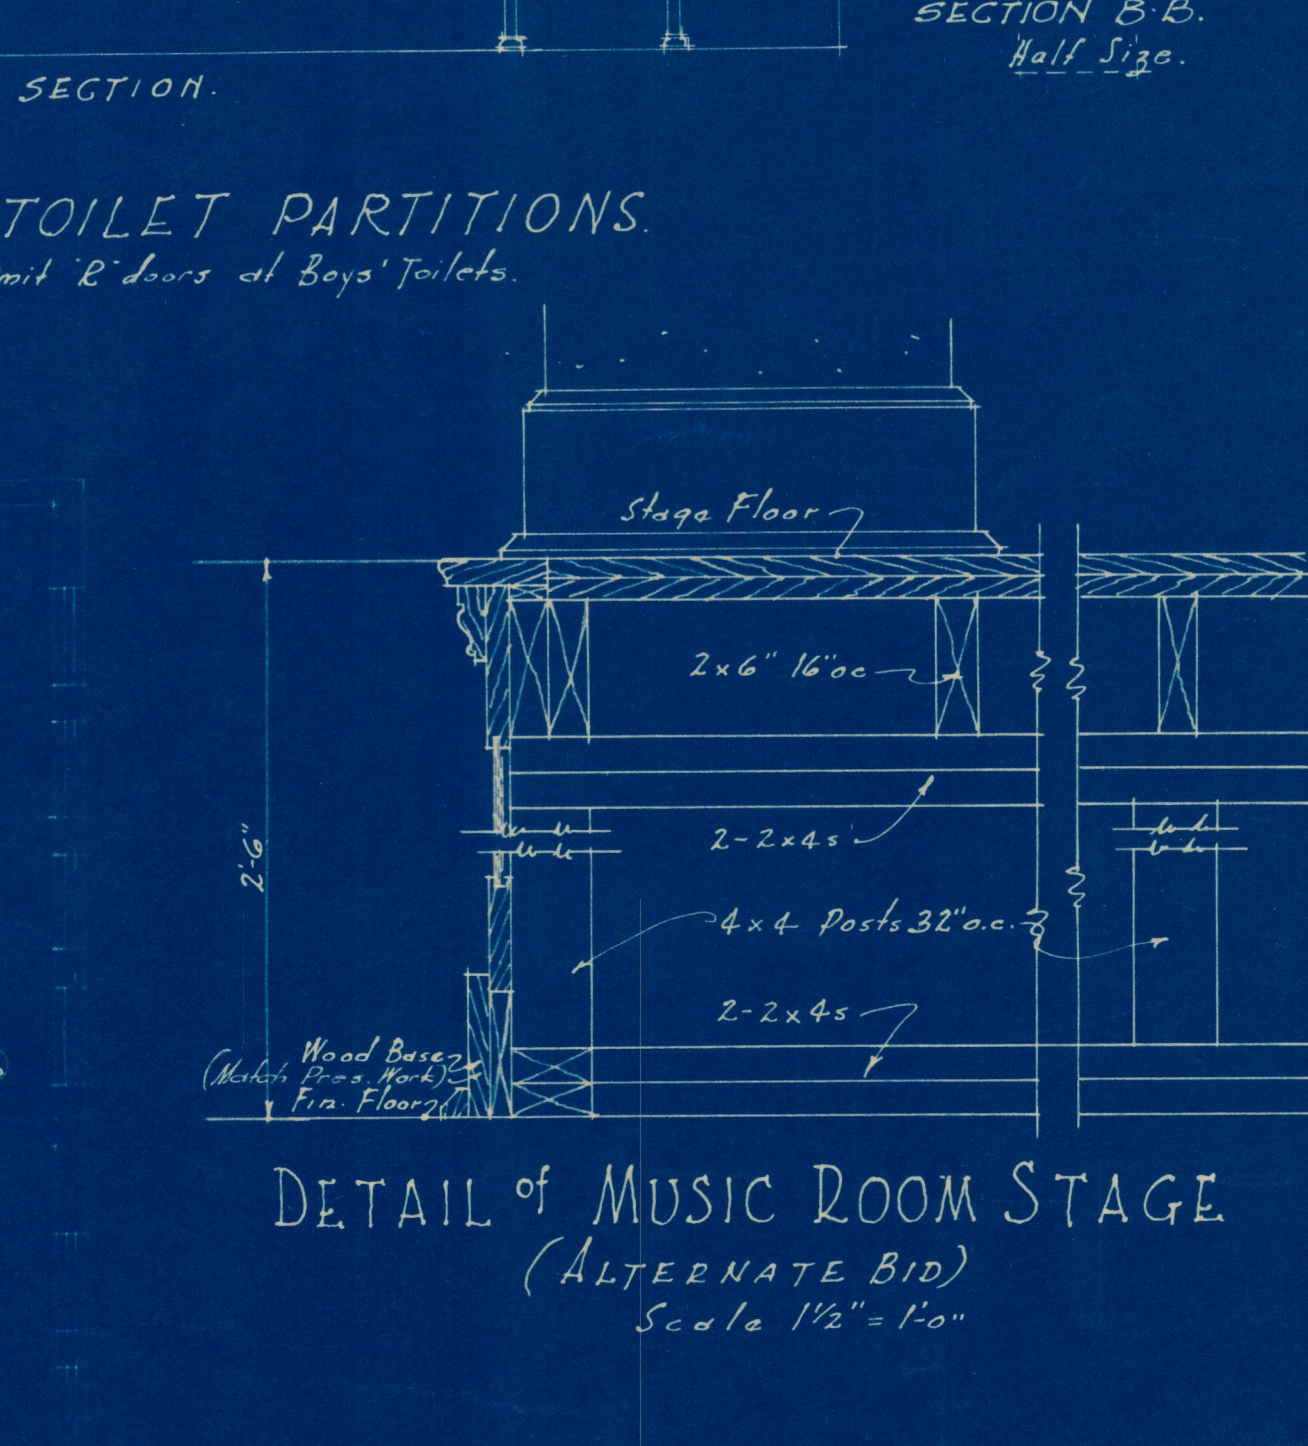
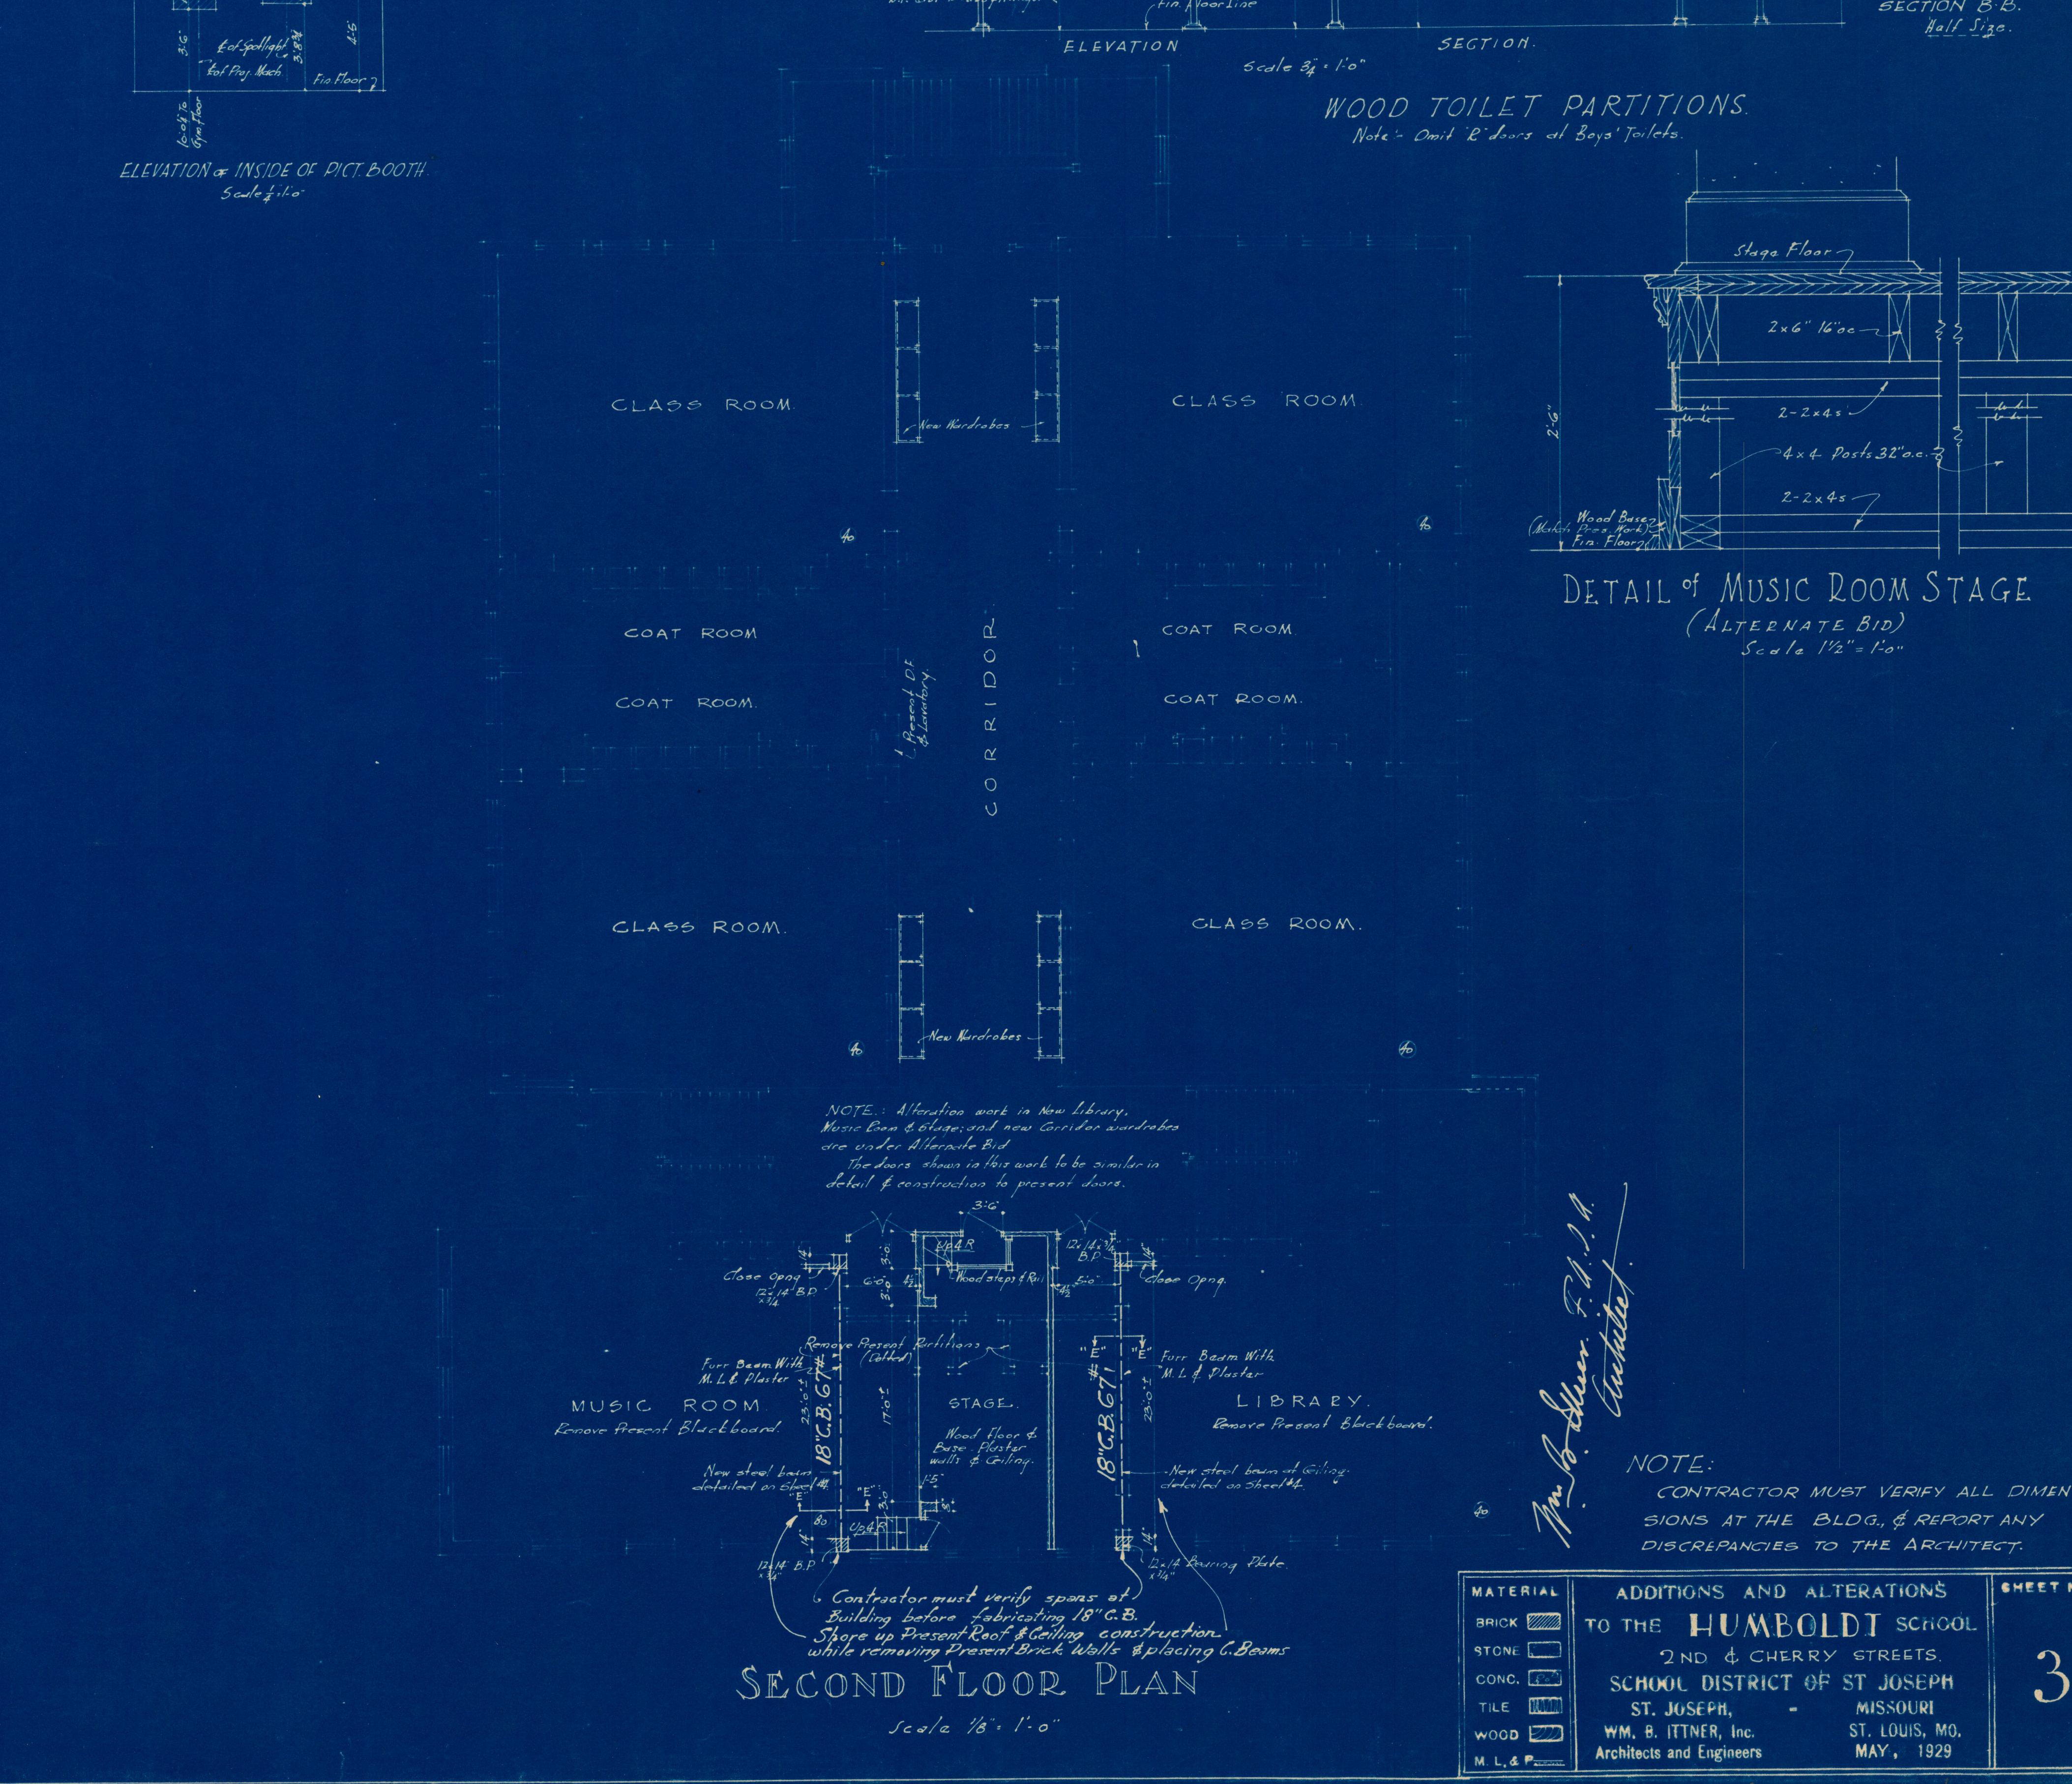
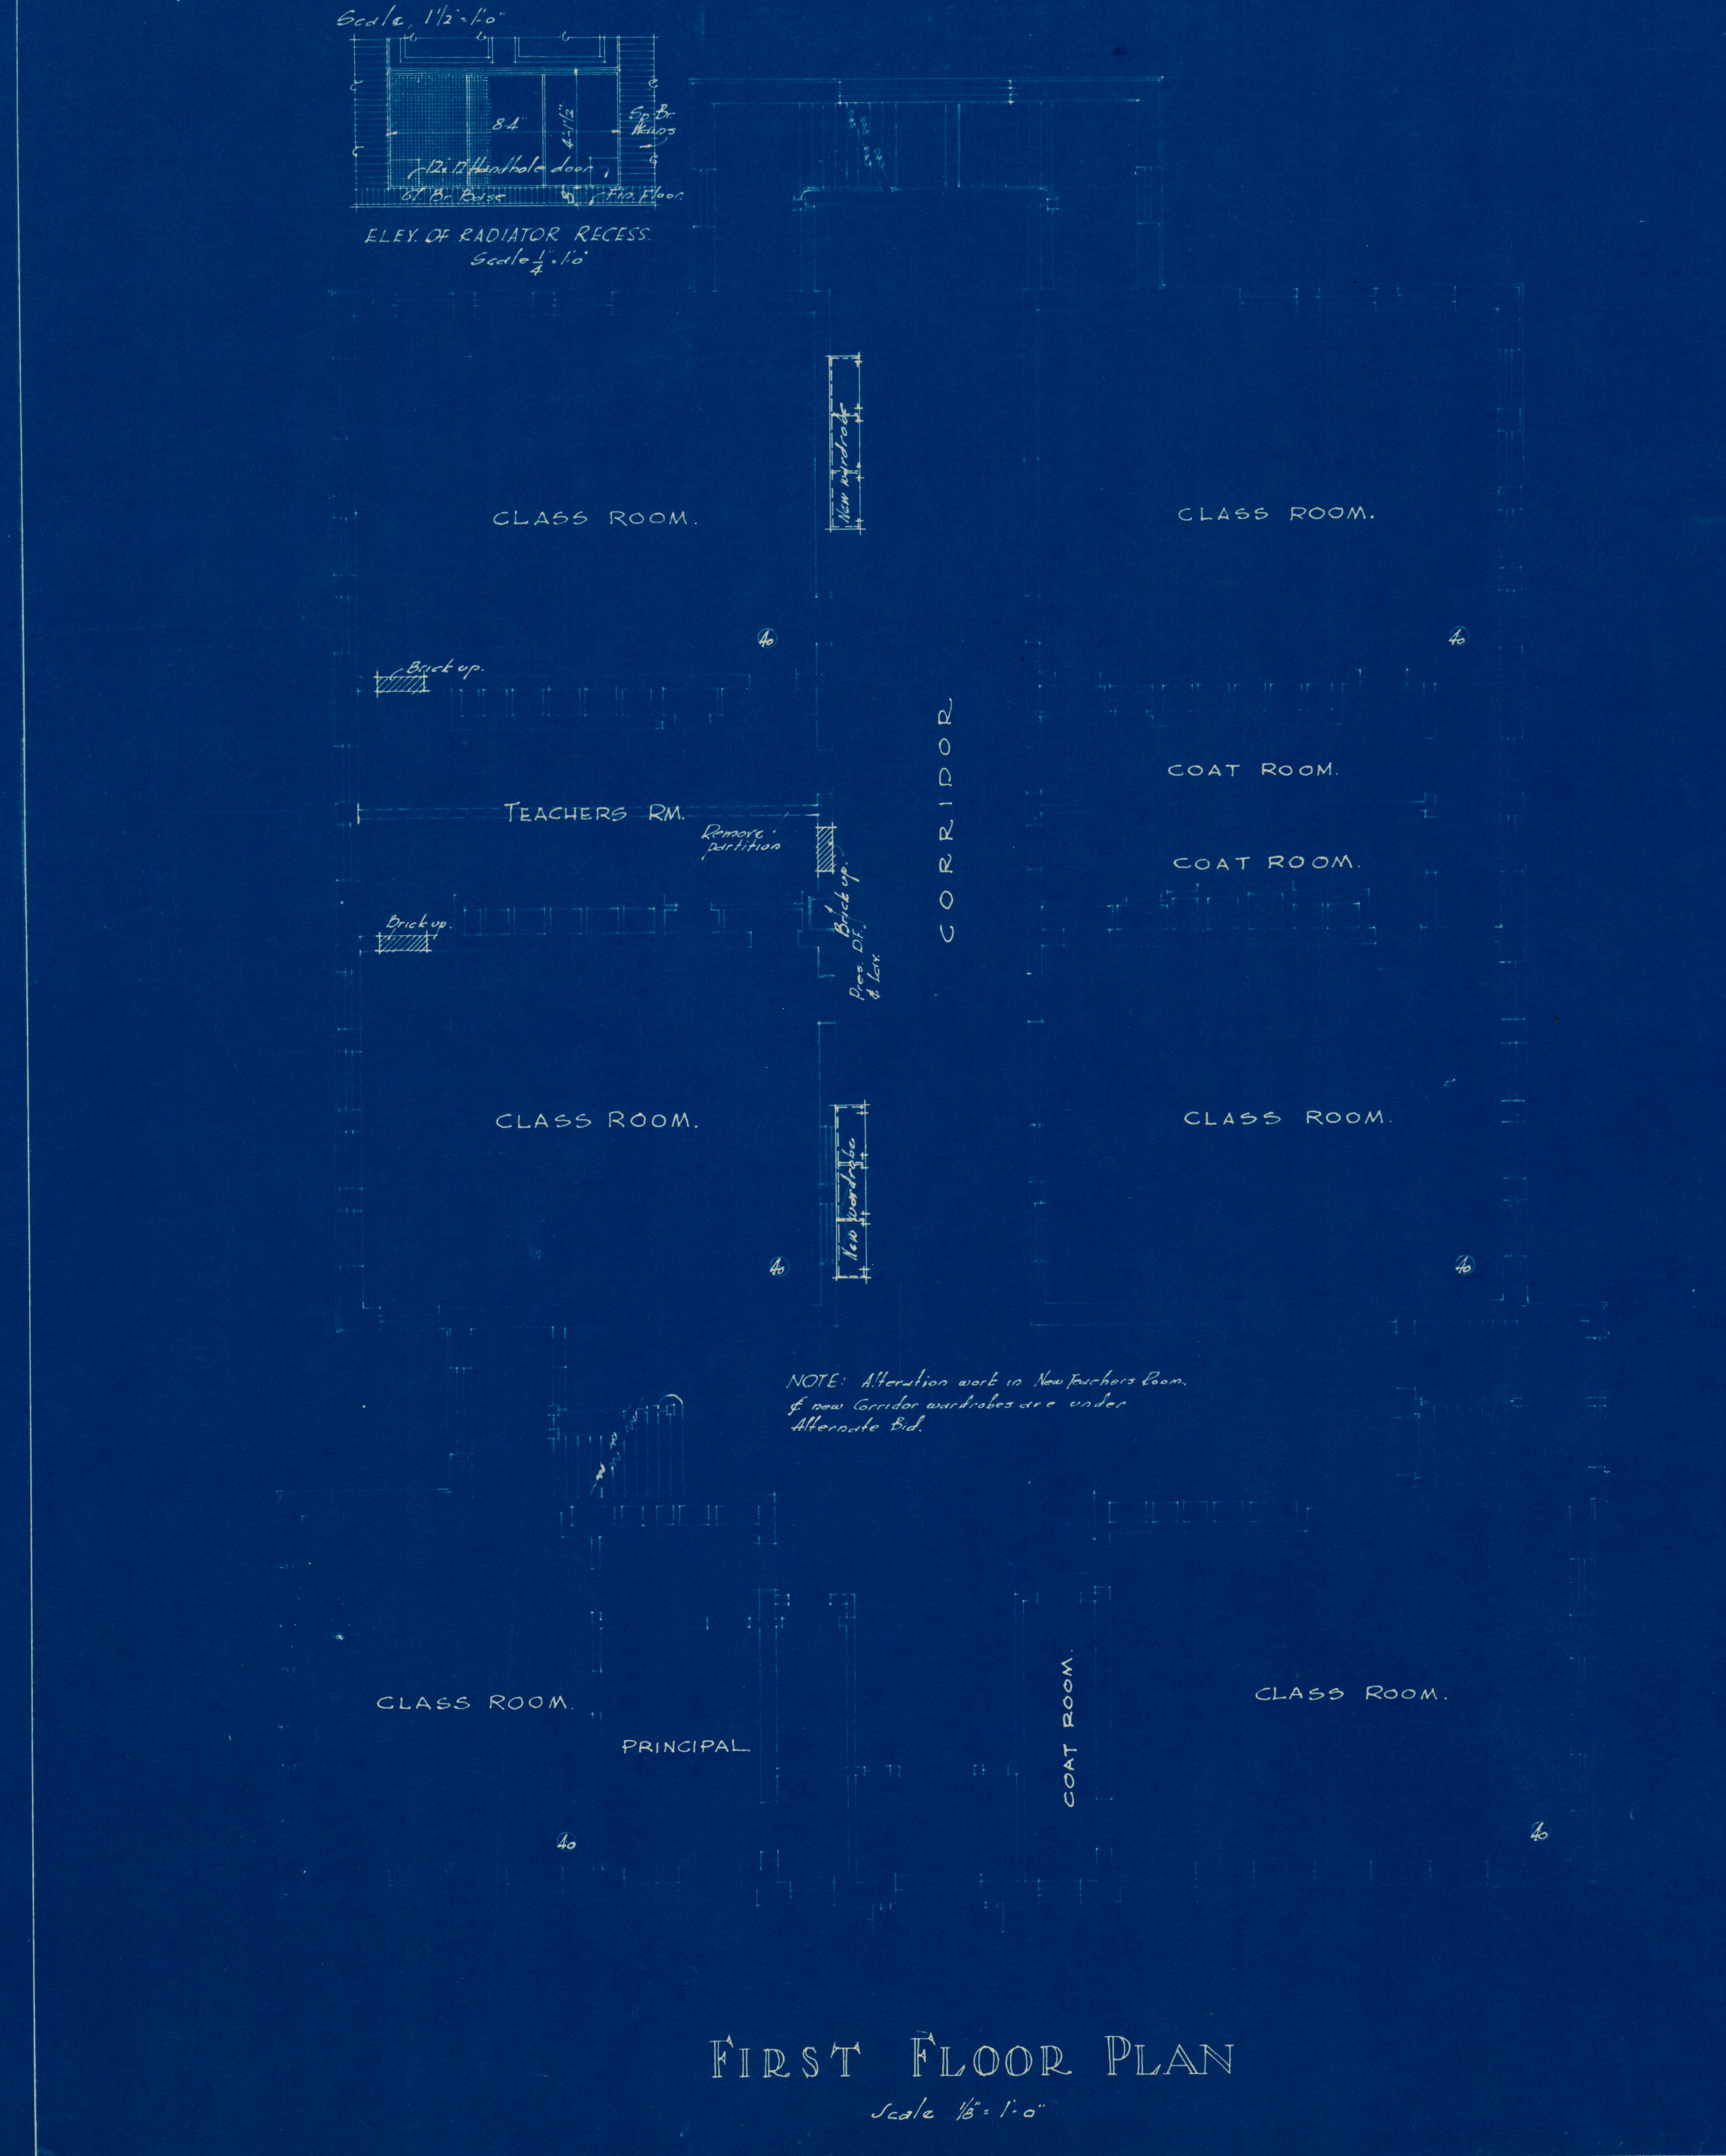
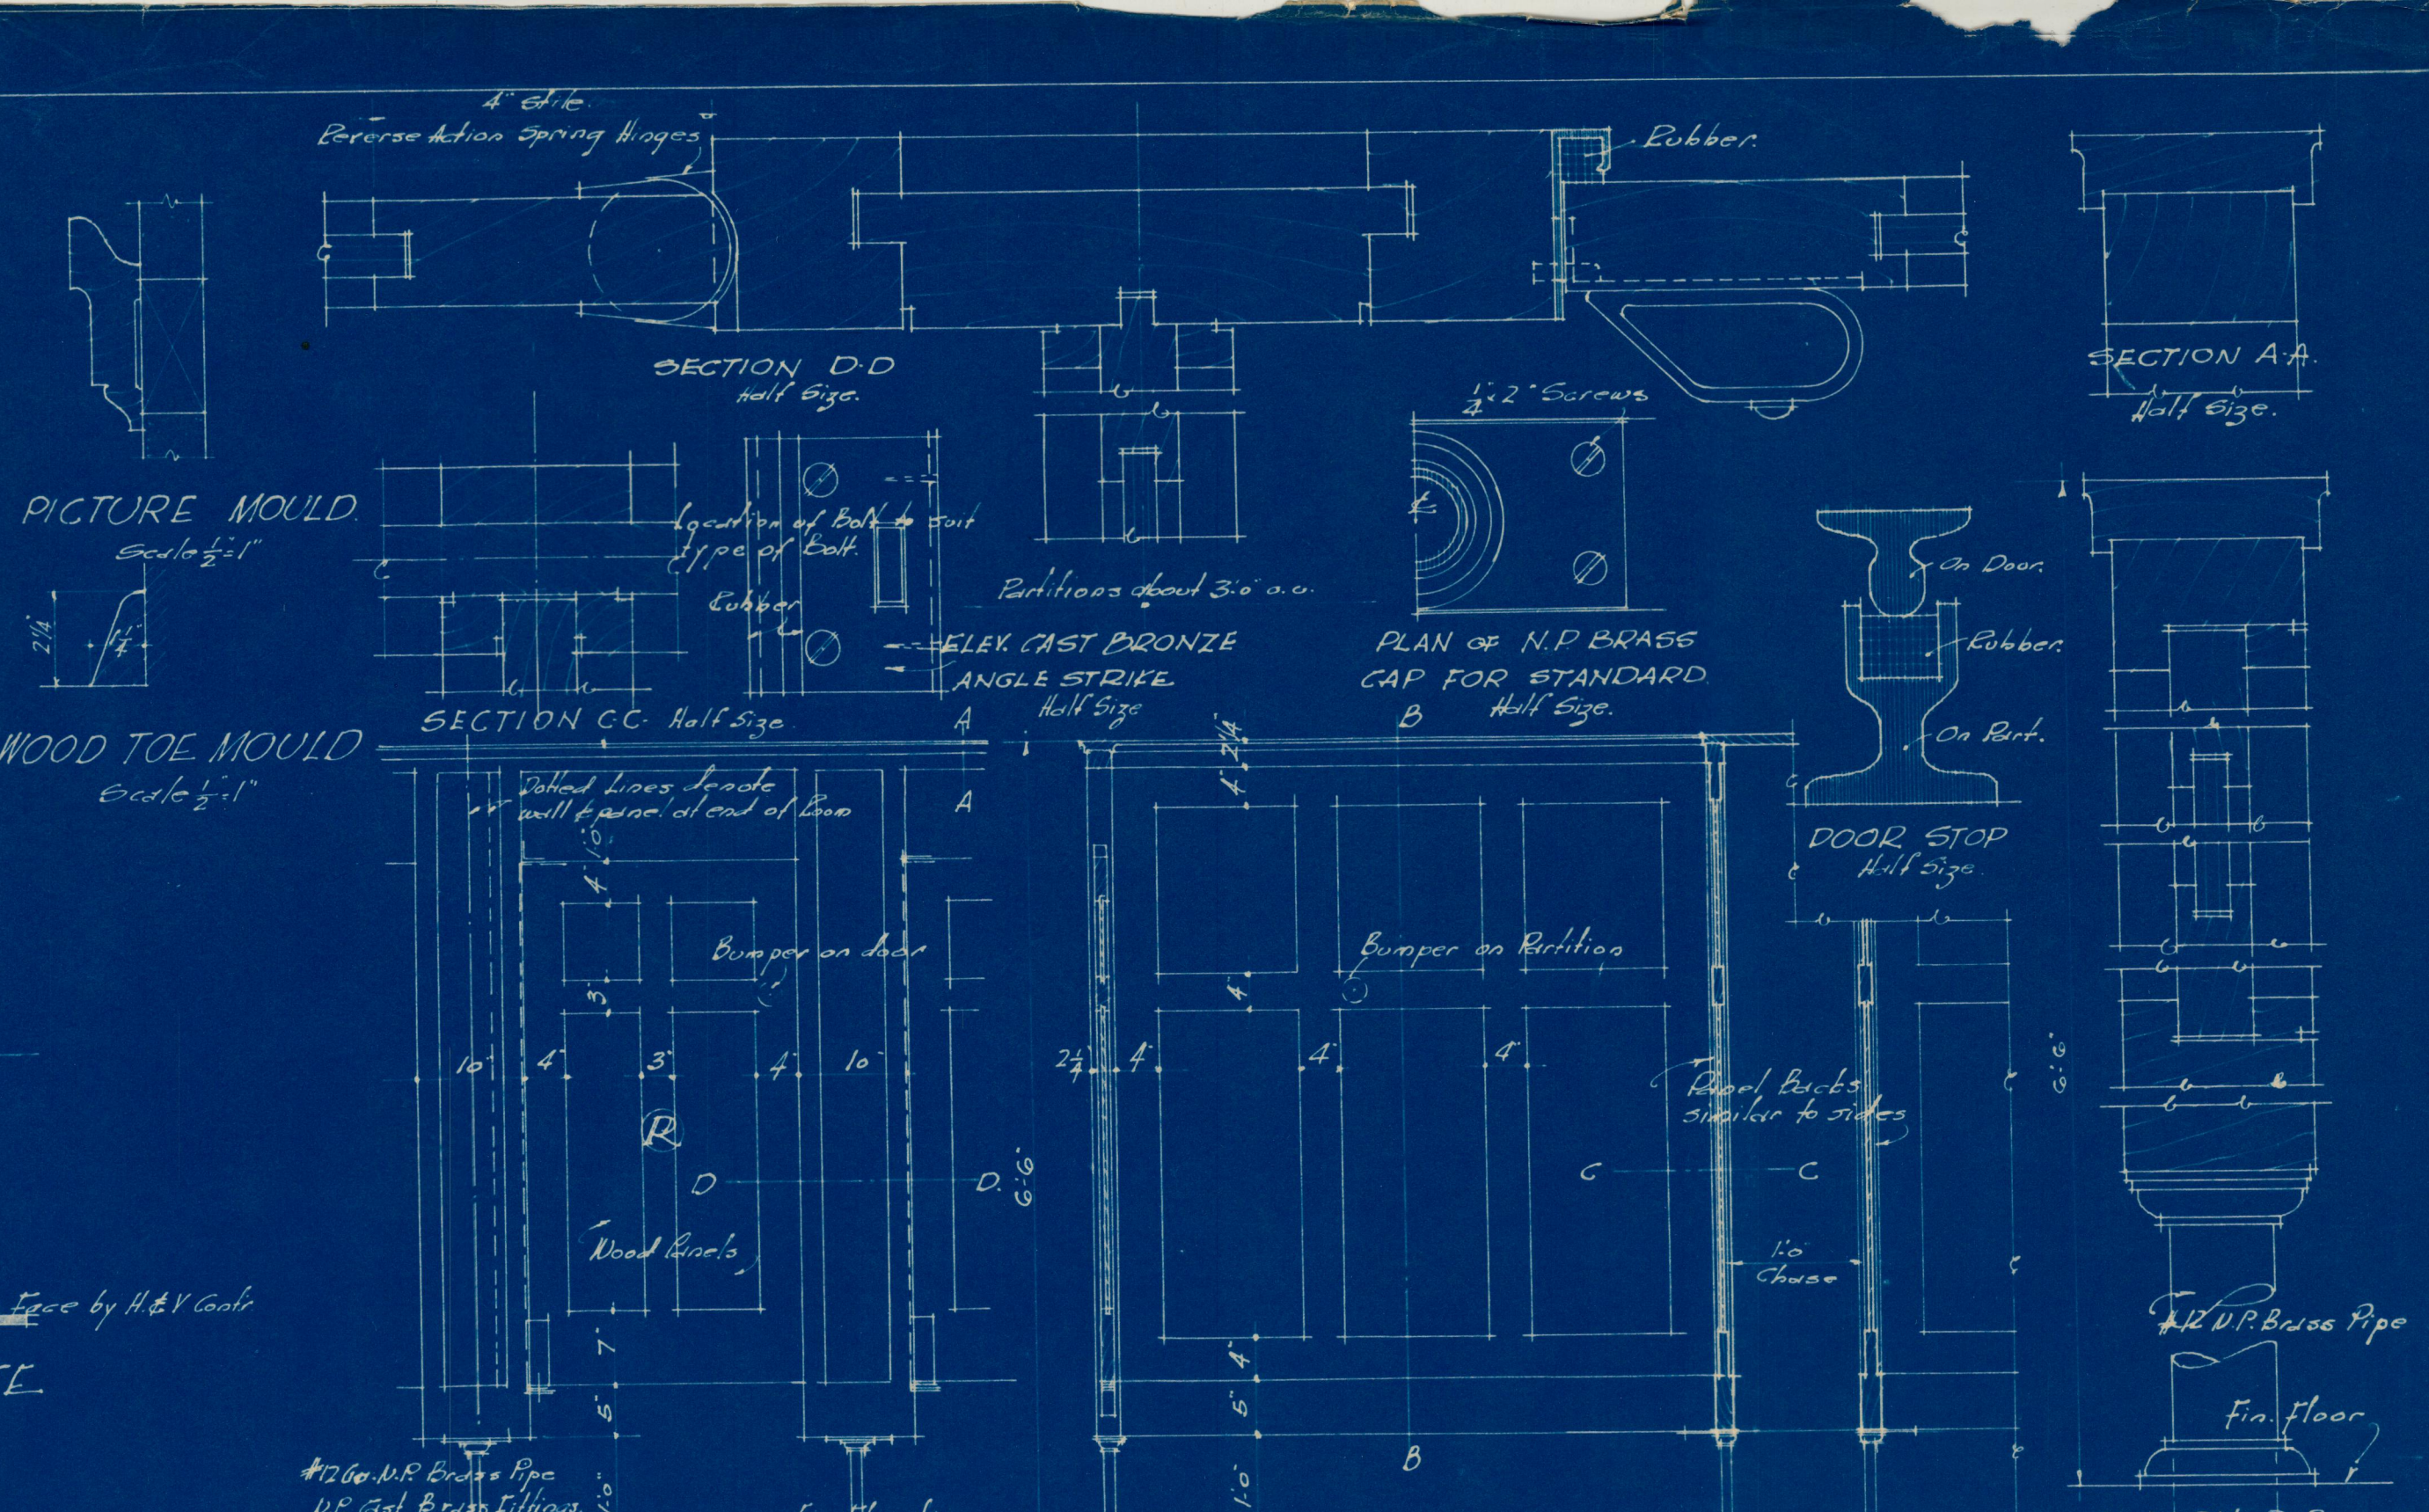
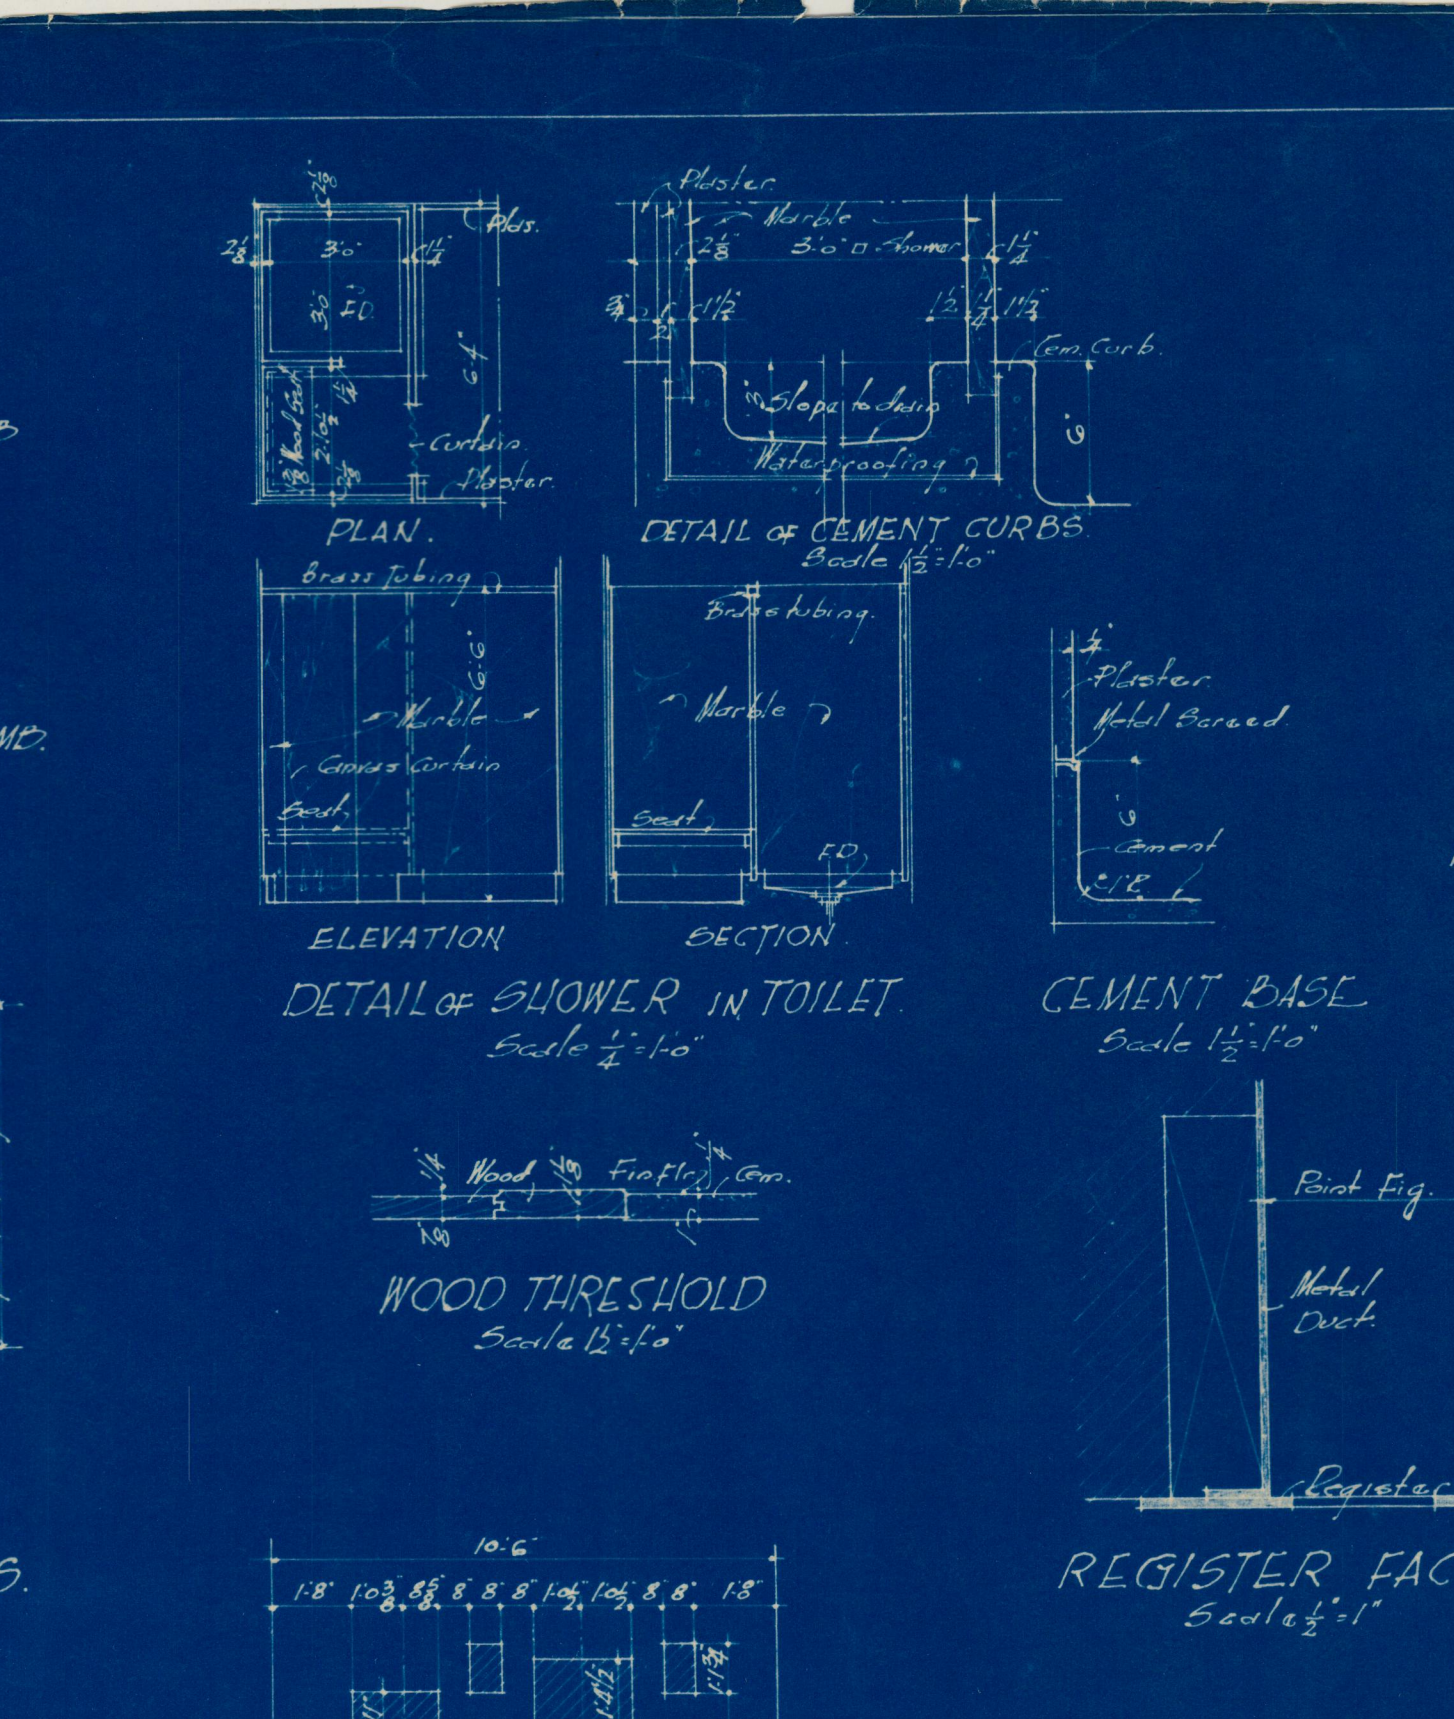


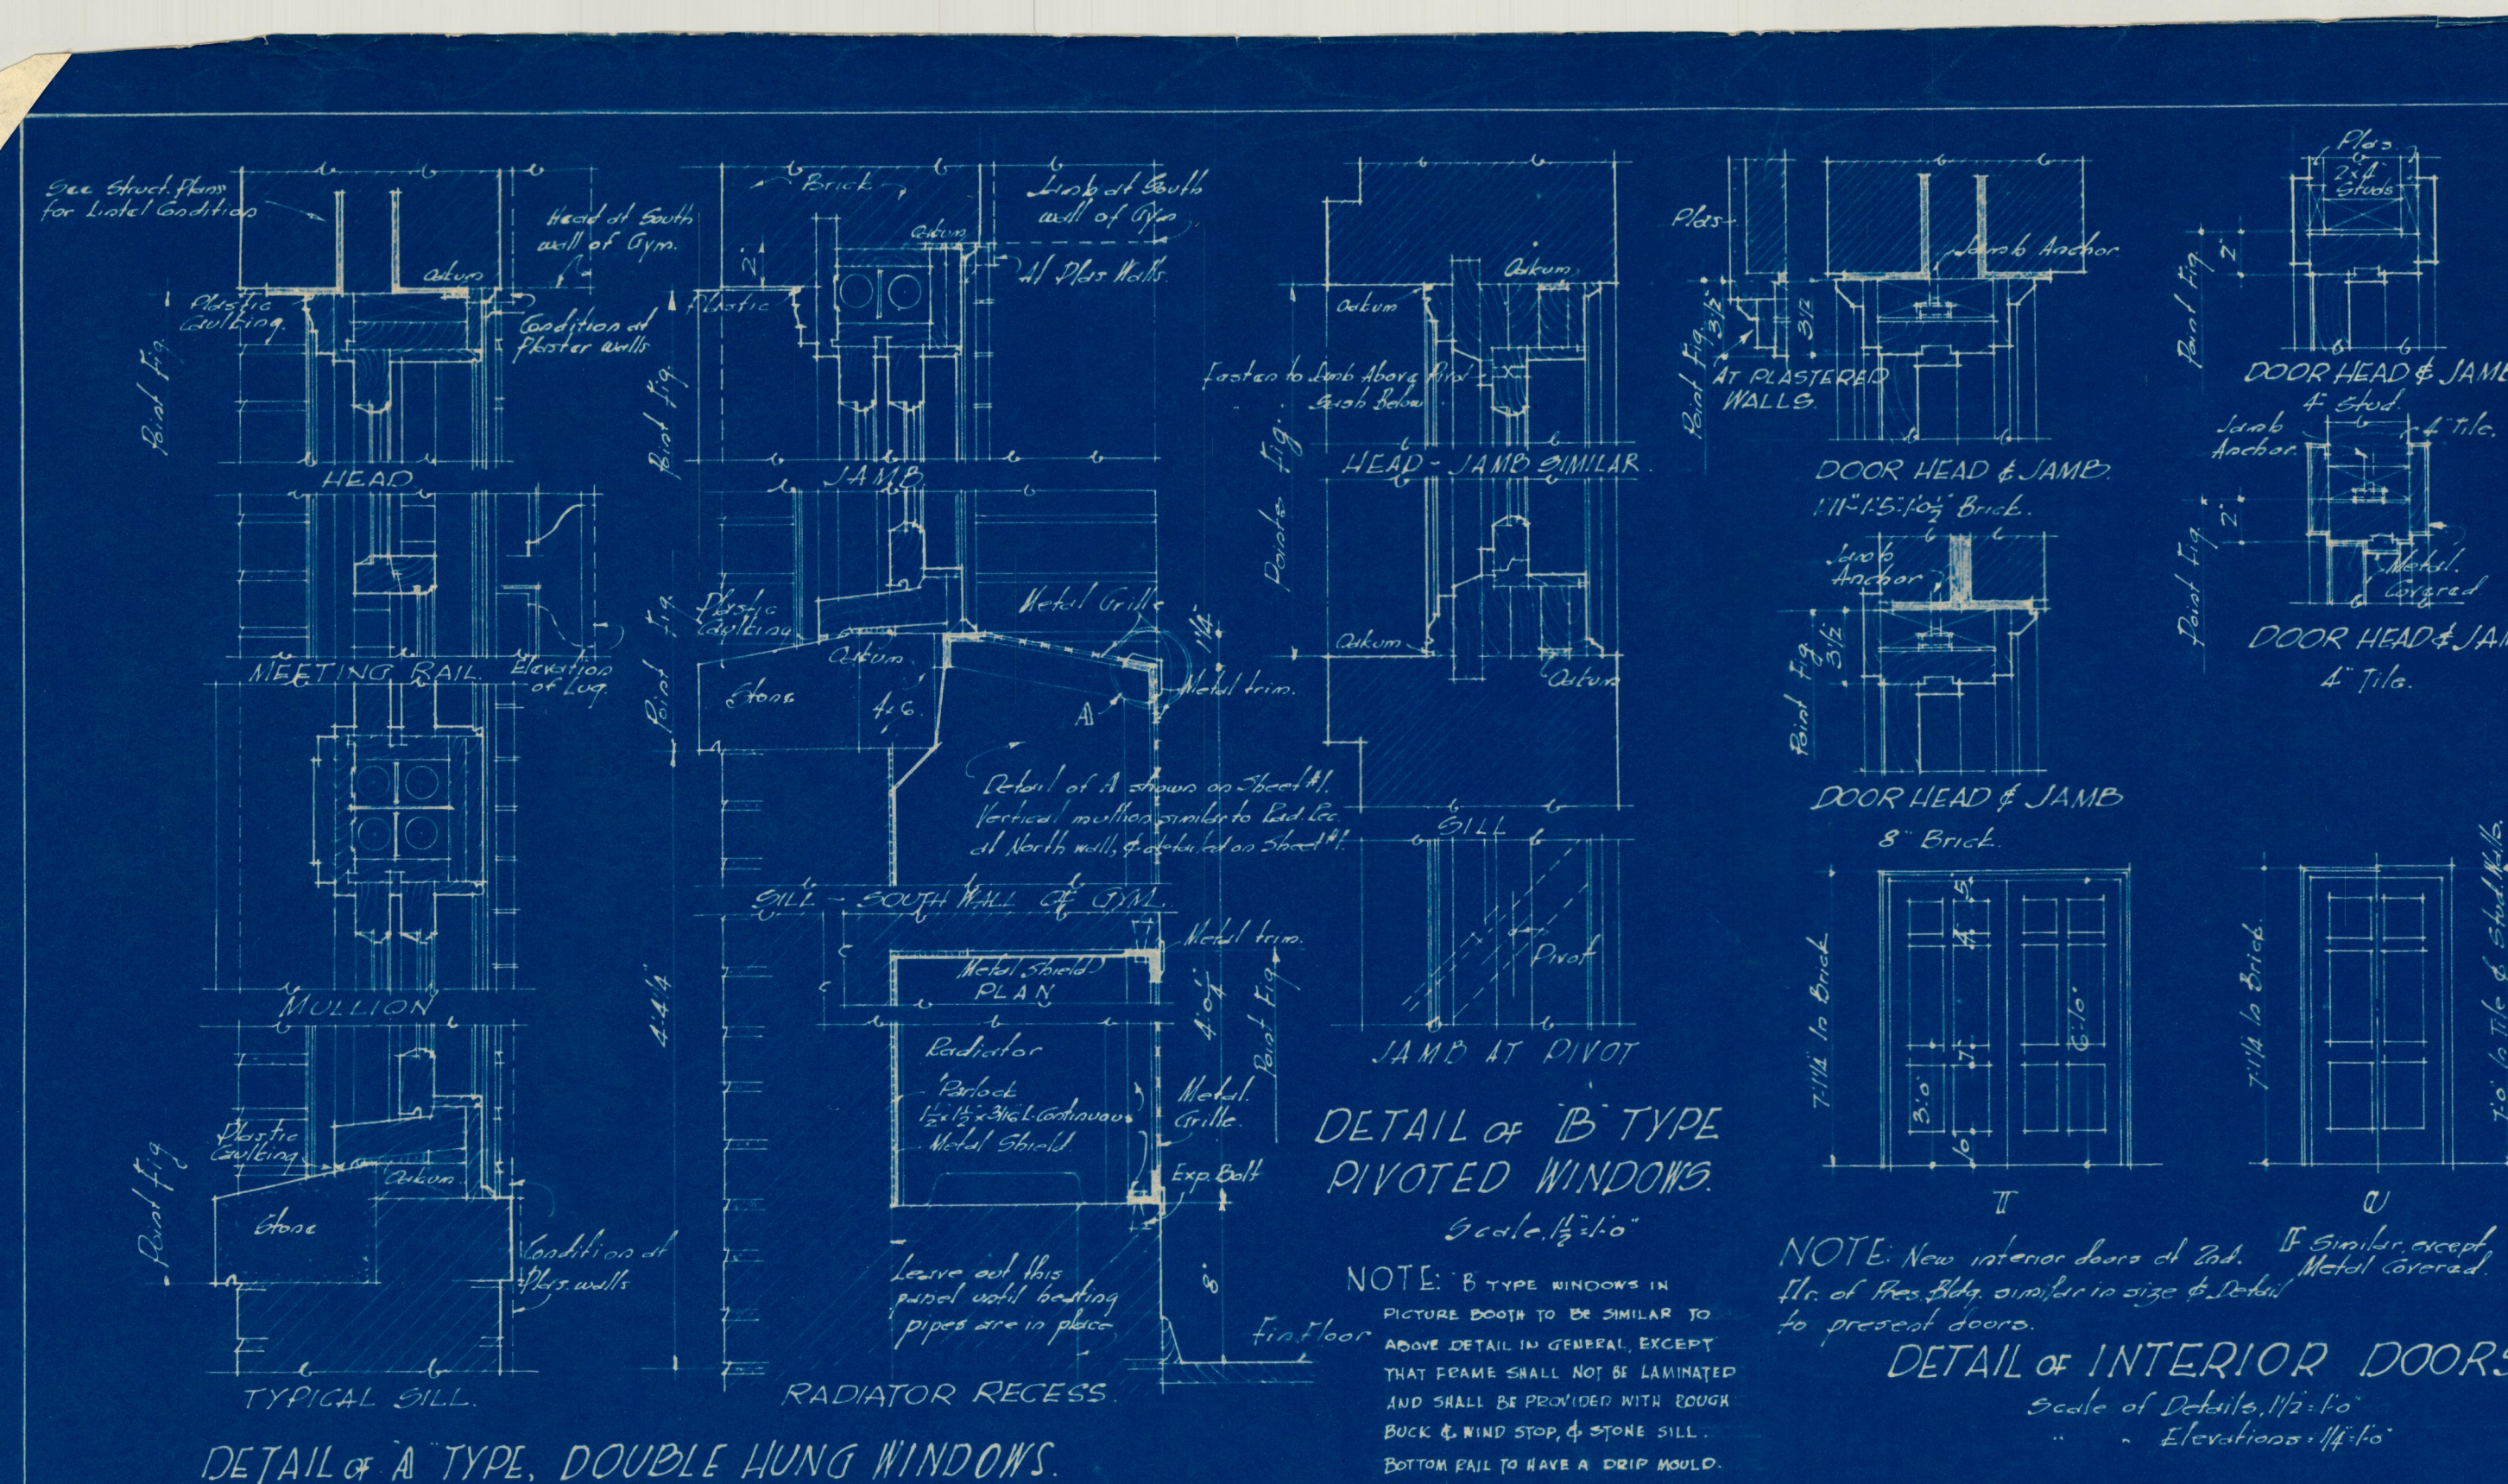

Mr. B. S. Shaver, F. V. I. A.
Architect

NOTE: CONTRACTOR MUST VERIFY ALL DIMENSIONS AT THE BLDG., & REPORT ANY DISCREPANCIES TO THE ARCHITECT.

MATERIAL	ADDITIONS AND ALTERATIONS TO THE HUMBOLDT SCHOOL	SHEET NO.
BRICK	2ND & CHERRY STREETS.	3
STONE	SCHOOL DISTRICT OF ST JOSEPH	
CONC.	ST. JOSEPH, MISSOURI	
TILE	WM. B. ITTNER, Inc.	
WOOD	ST. LOUIS, MO.	
M. L. & P.	Architects and Engineers	MAY, 1929