


14

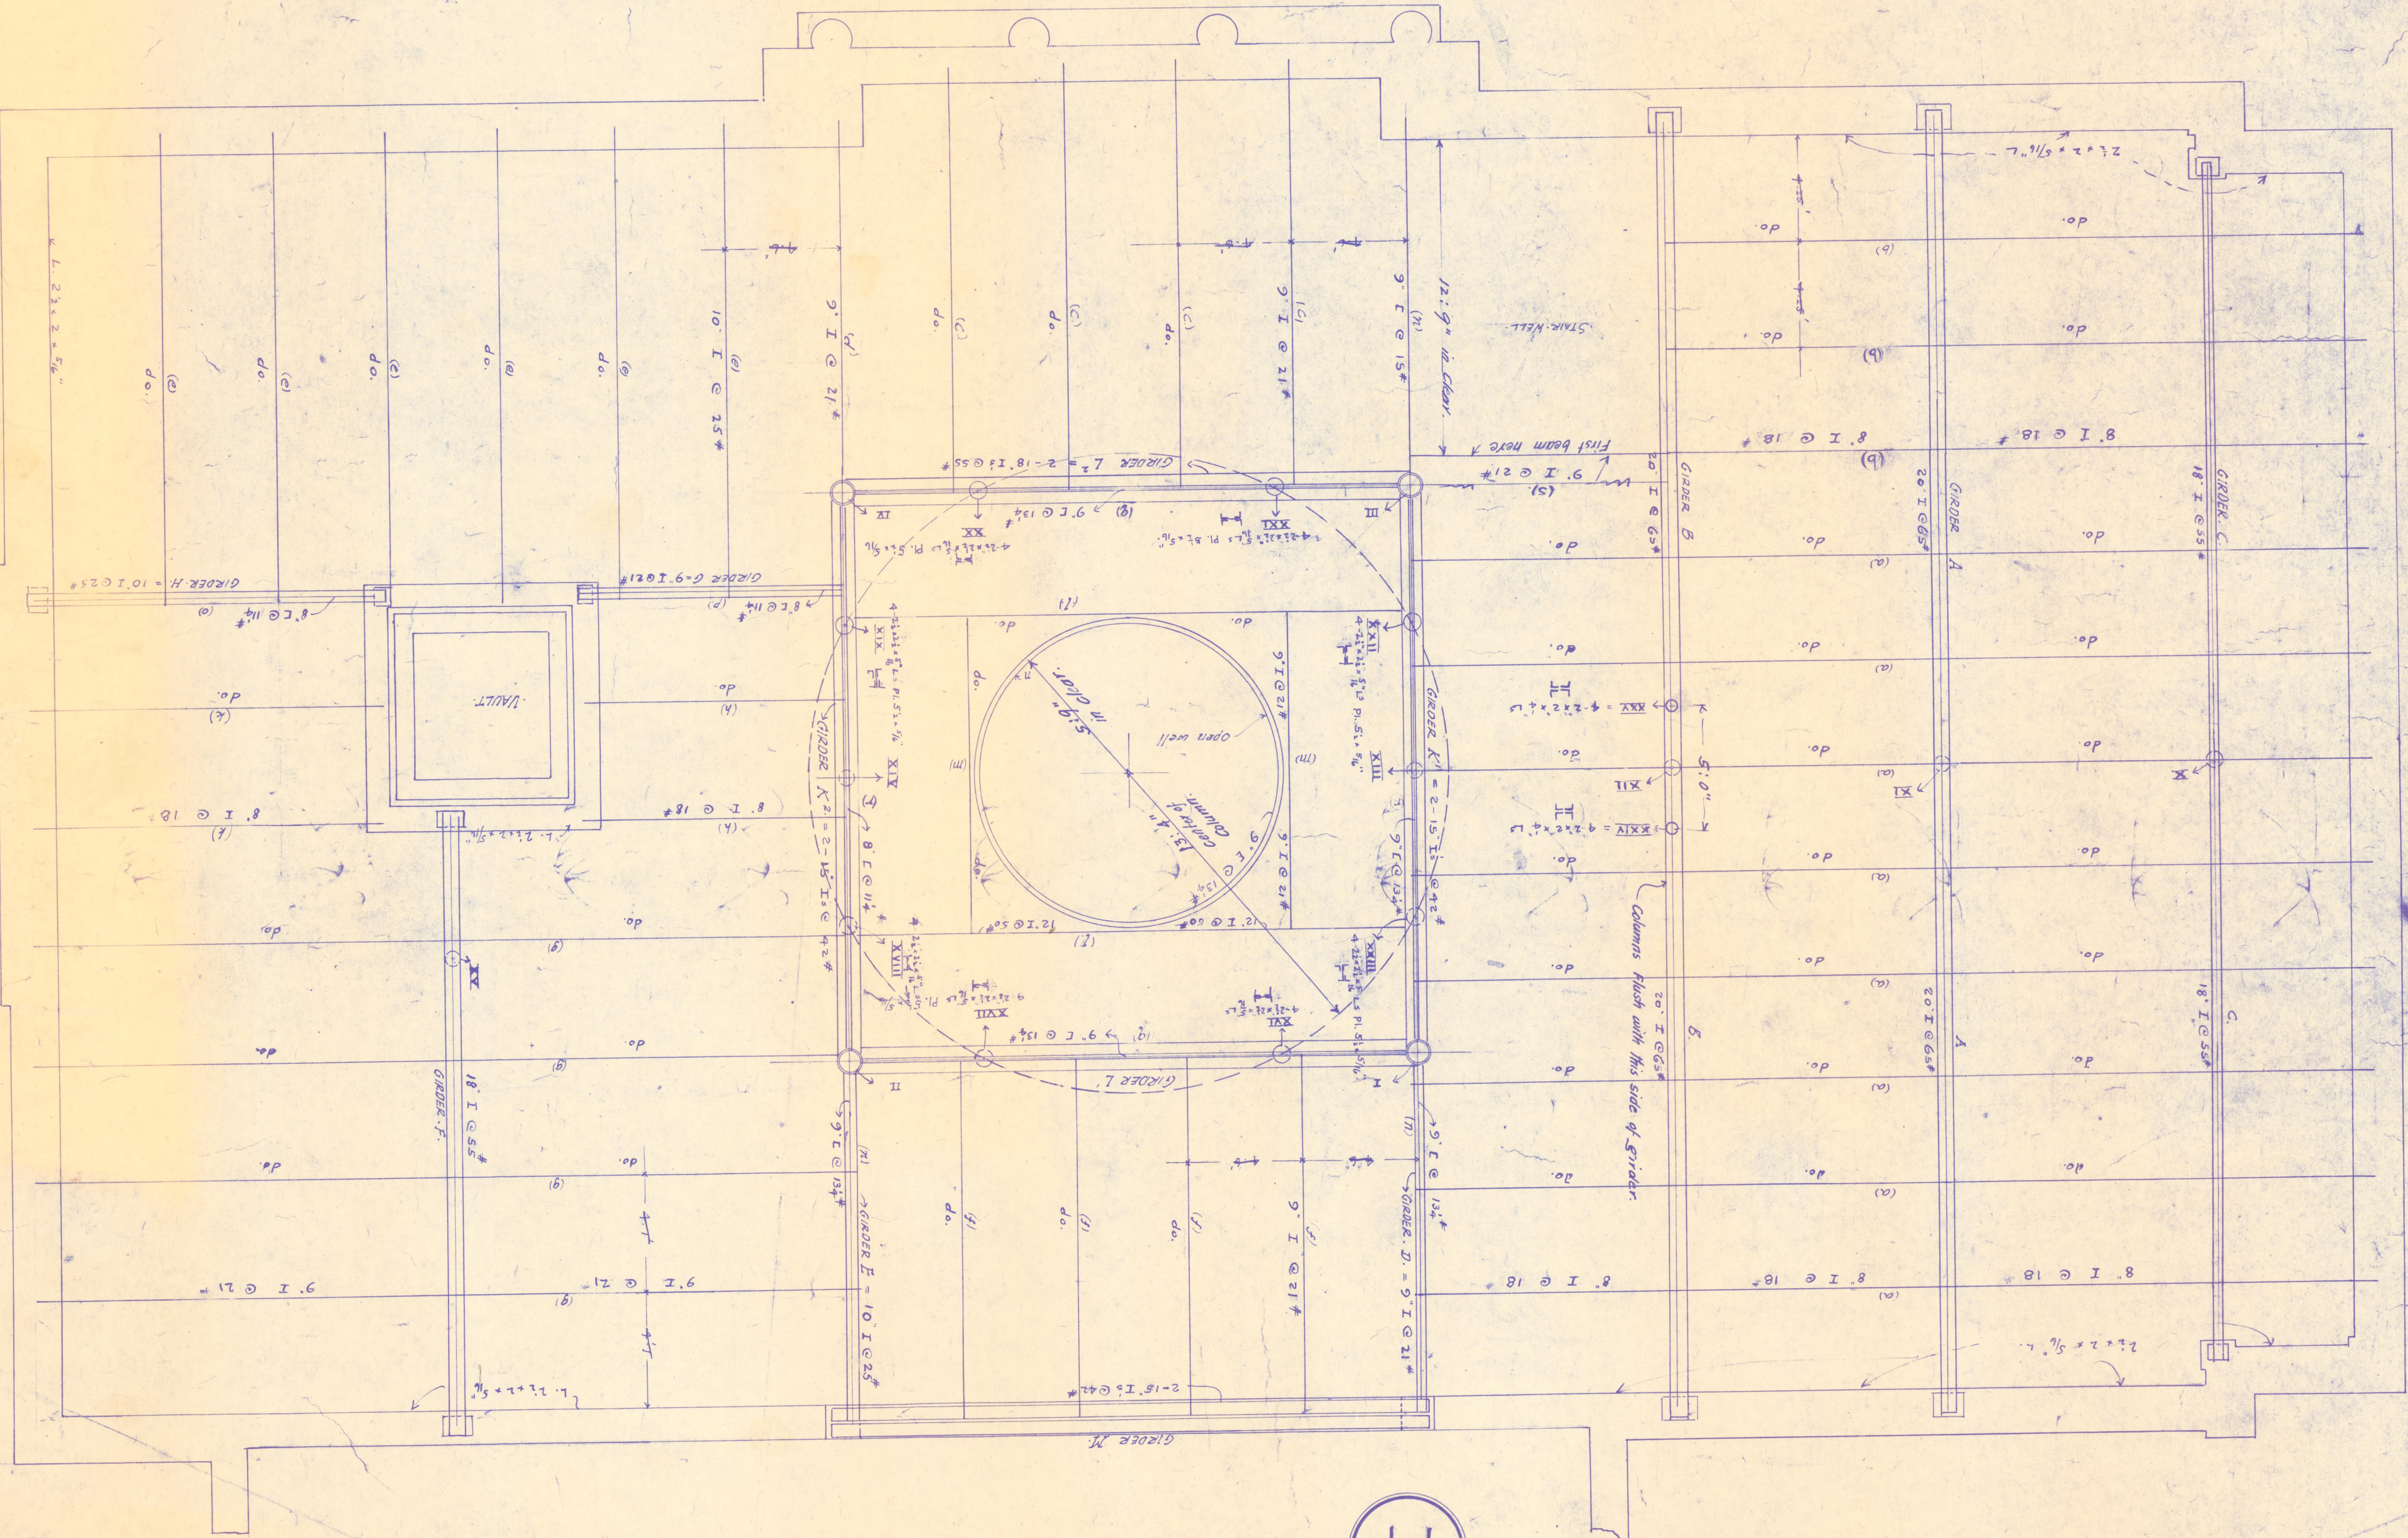

SECOND FLOOR BEAM PLAN.

The rods between floor beams $\frac{5}{8}$ "
at intervals not exceeding six times the
depth of beams connected.