

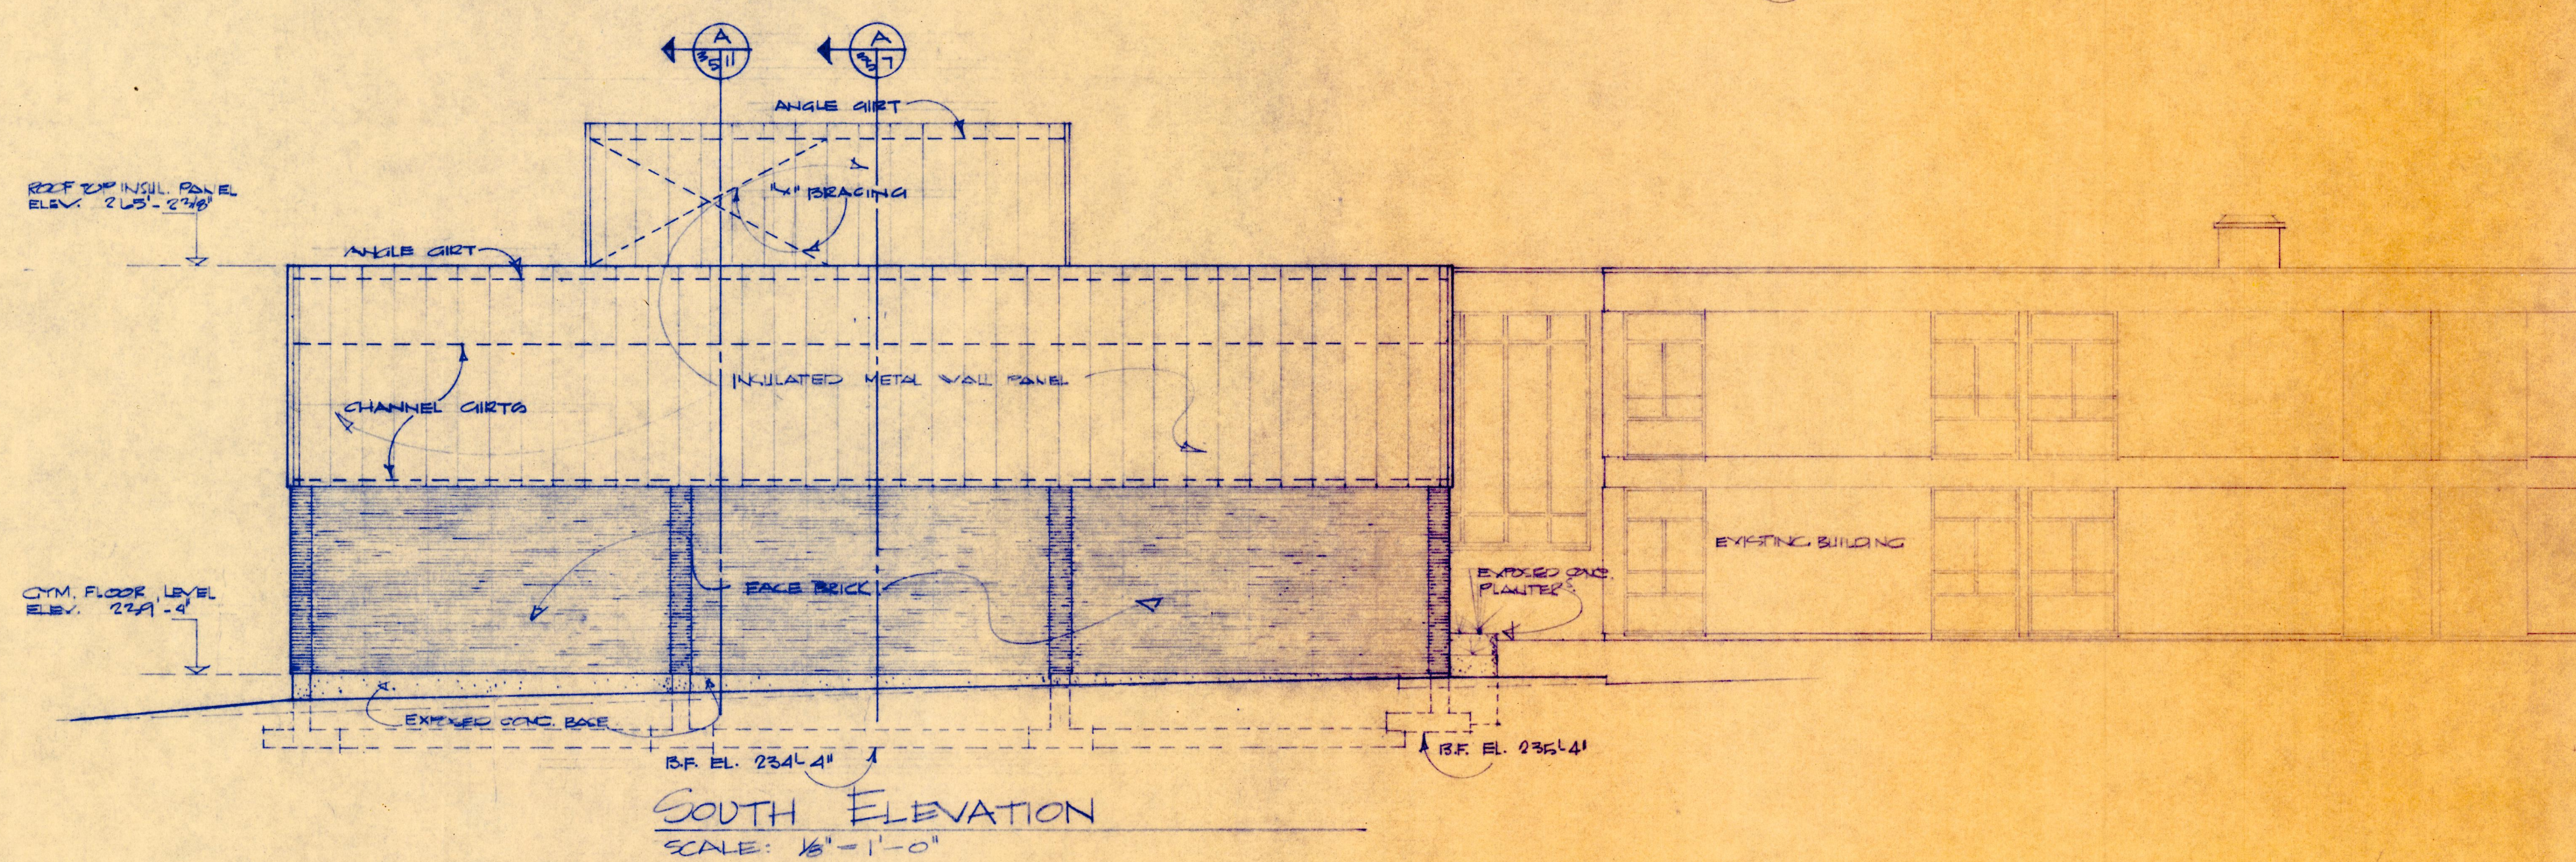
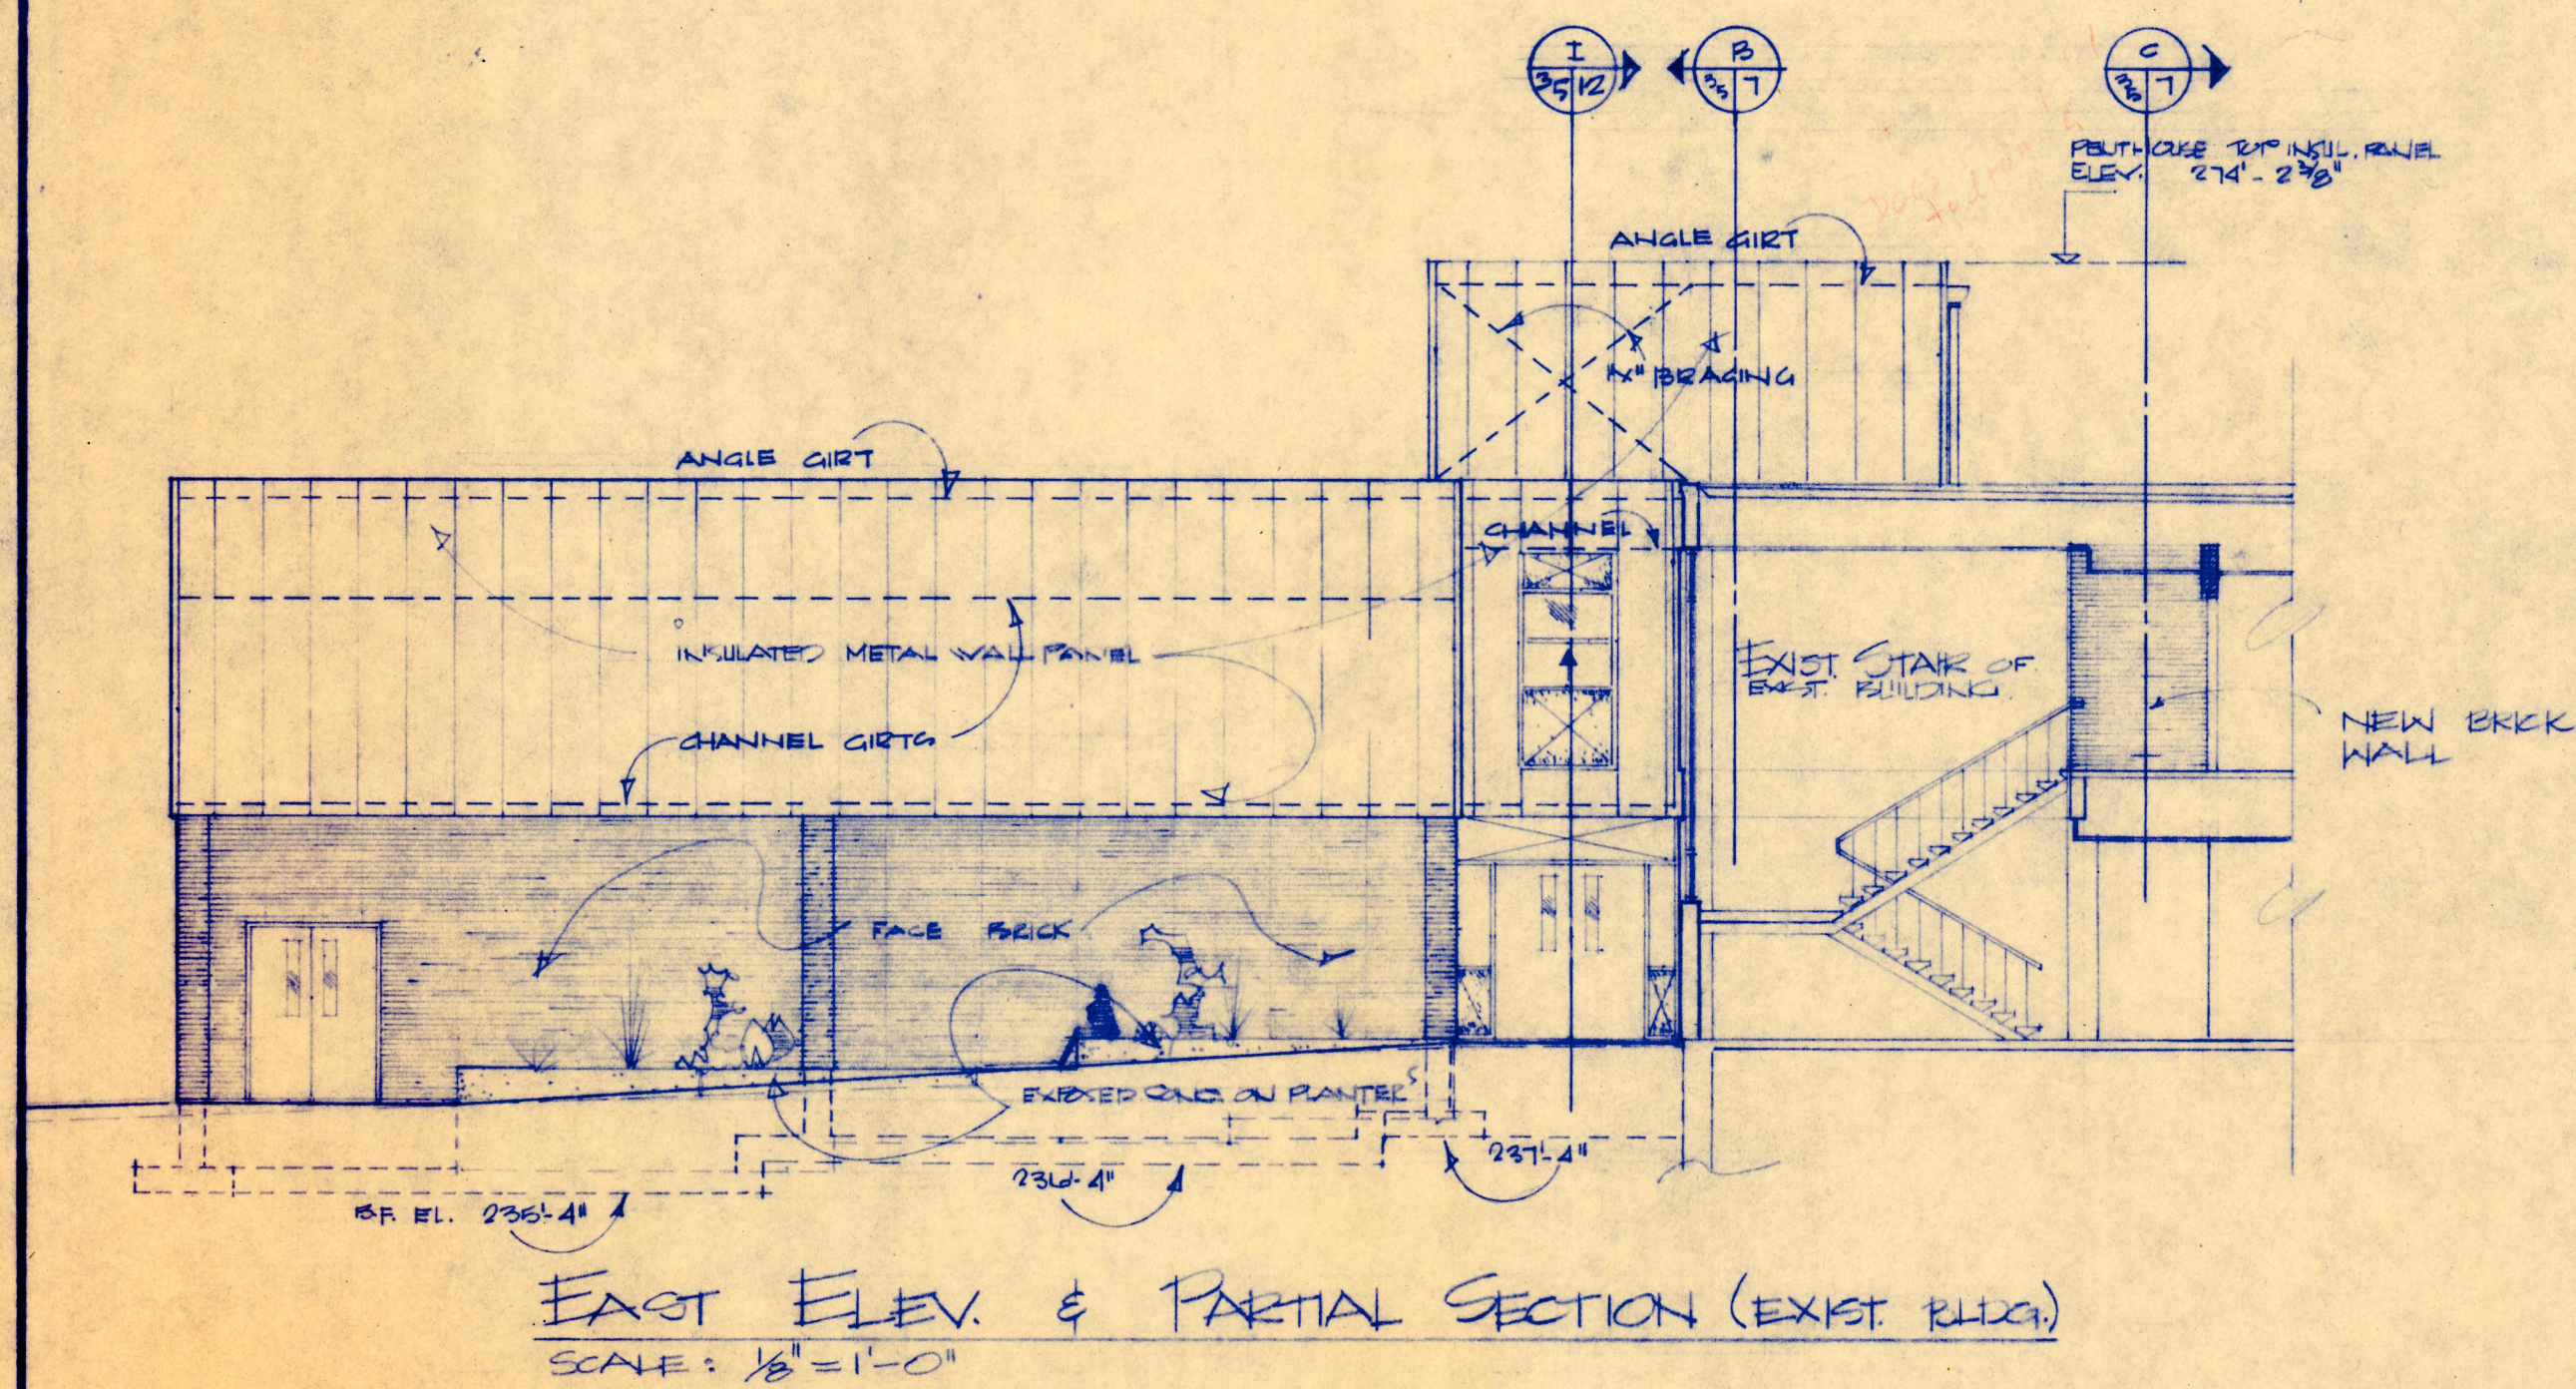
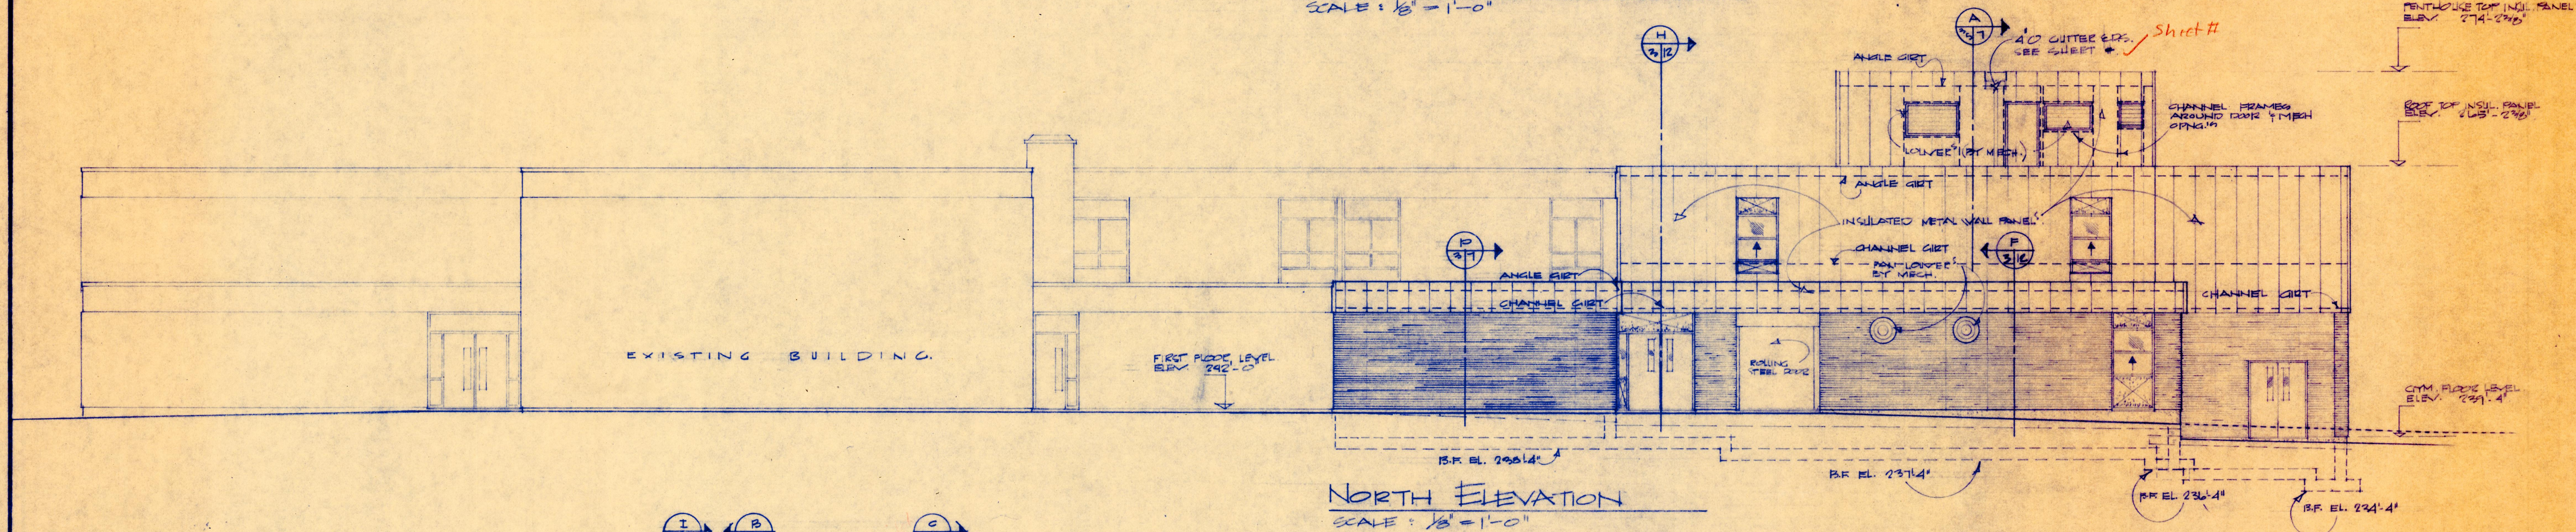


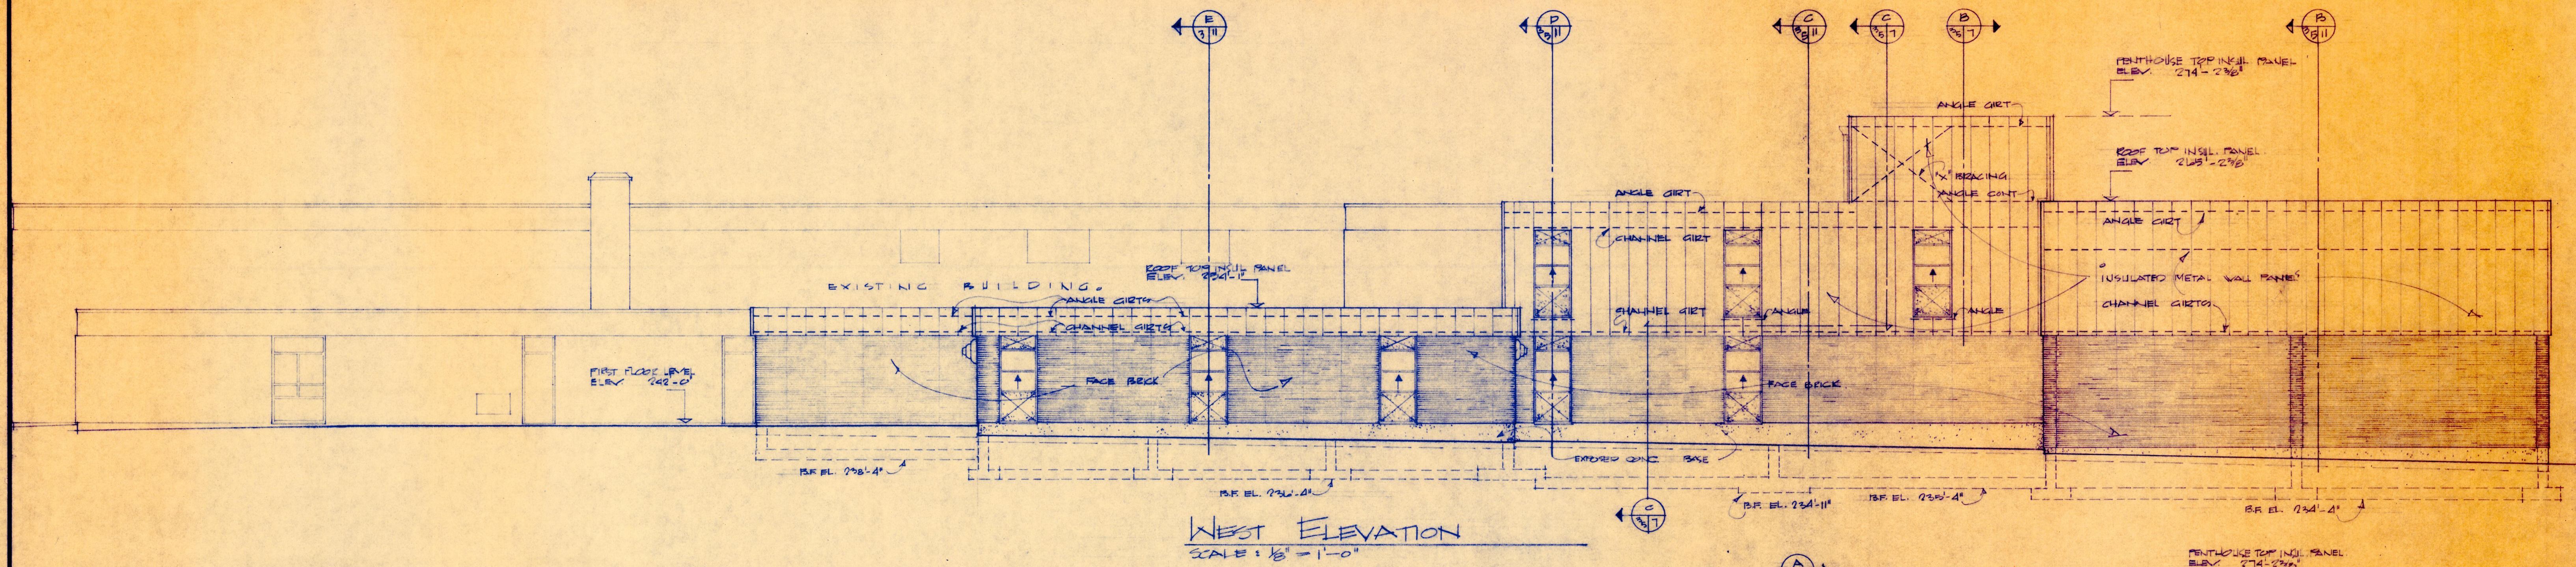

ELEVATIONS & BLDG. SECTIONS SCALE 1/8" = 1'-0"

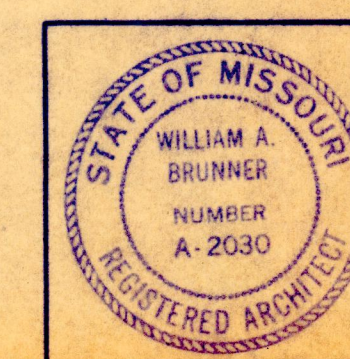

DRAWN BY	ALTERATION AND ADDITION	DATE 1-17-72
CH'KD BY	SPRING GARDEN MIDDLE SCHOOL	
REVISION	5802 SOUTH 22nd STREET	
	ST. JOSEPH, MISSOURI	
	SCHOOL DISTRICT OF ST. JOSEPH, MO.	
BRUNNER & BRUNNER ARCHITECTS & ENGINEERS		
105 CORBY BUILDING	ST. JOSEPH, MO.	SHEET No. 6

2007-33.2325F