



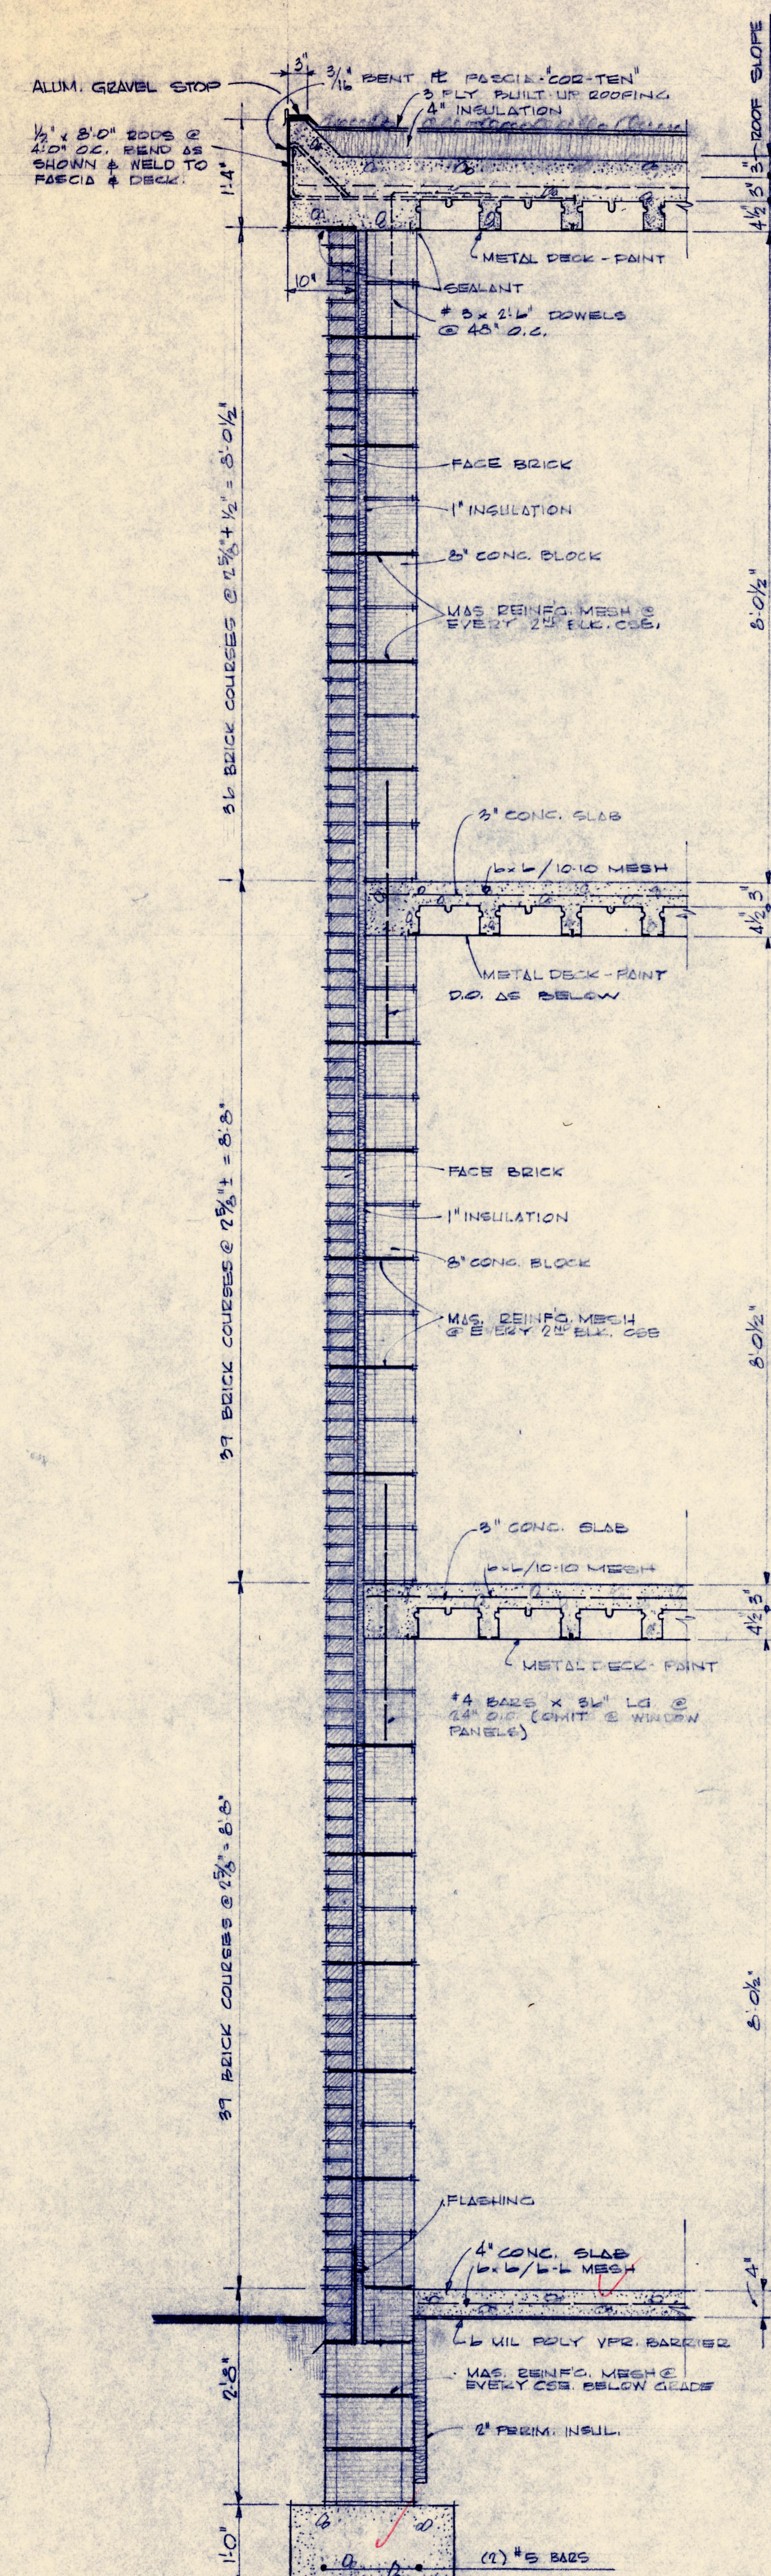


SECTION (A)

SCALE: $\frac{3}{4}'' = 1'-0''$

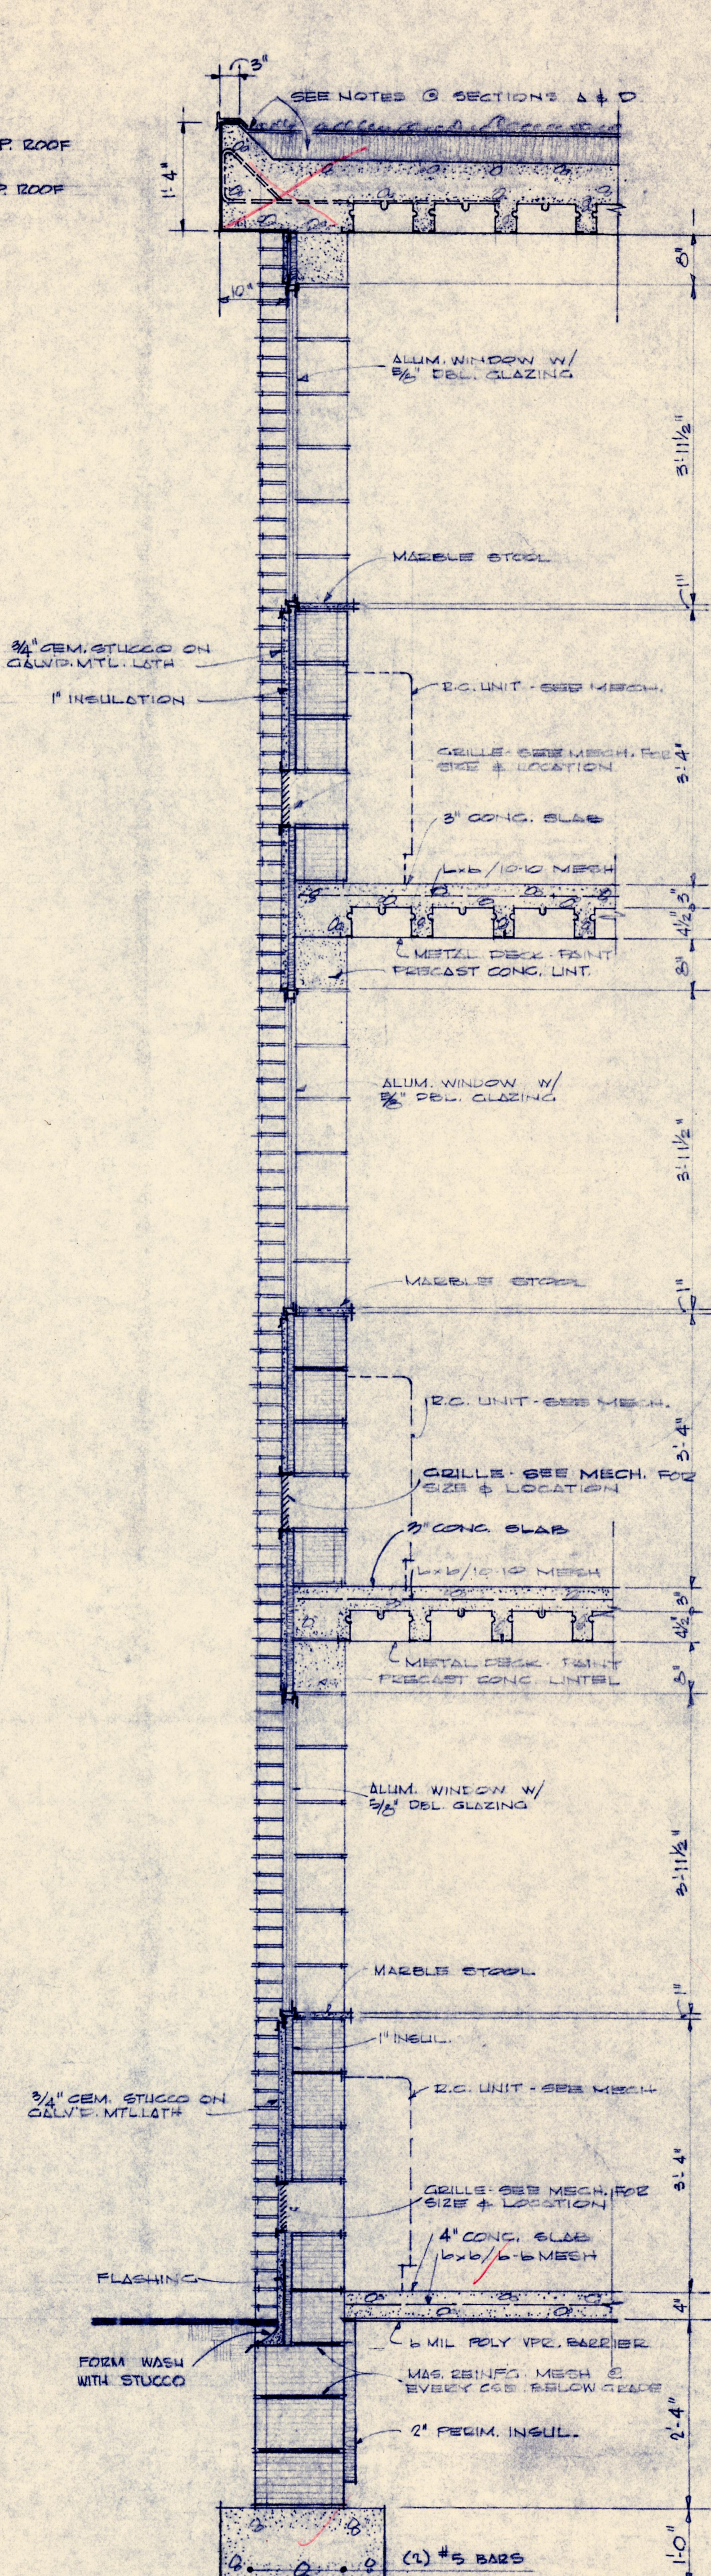


SECTION (B)

SCALE: $\frac{3}{4}" = 1'-0"$

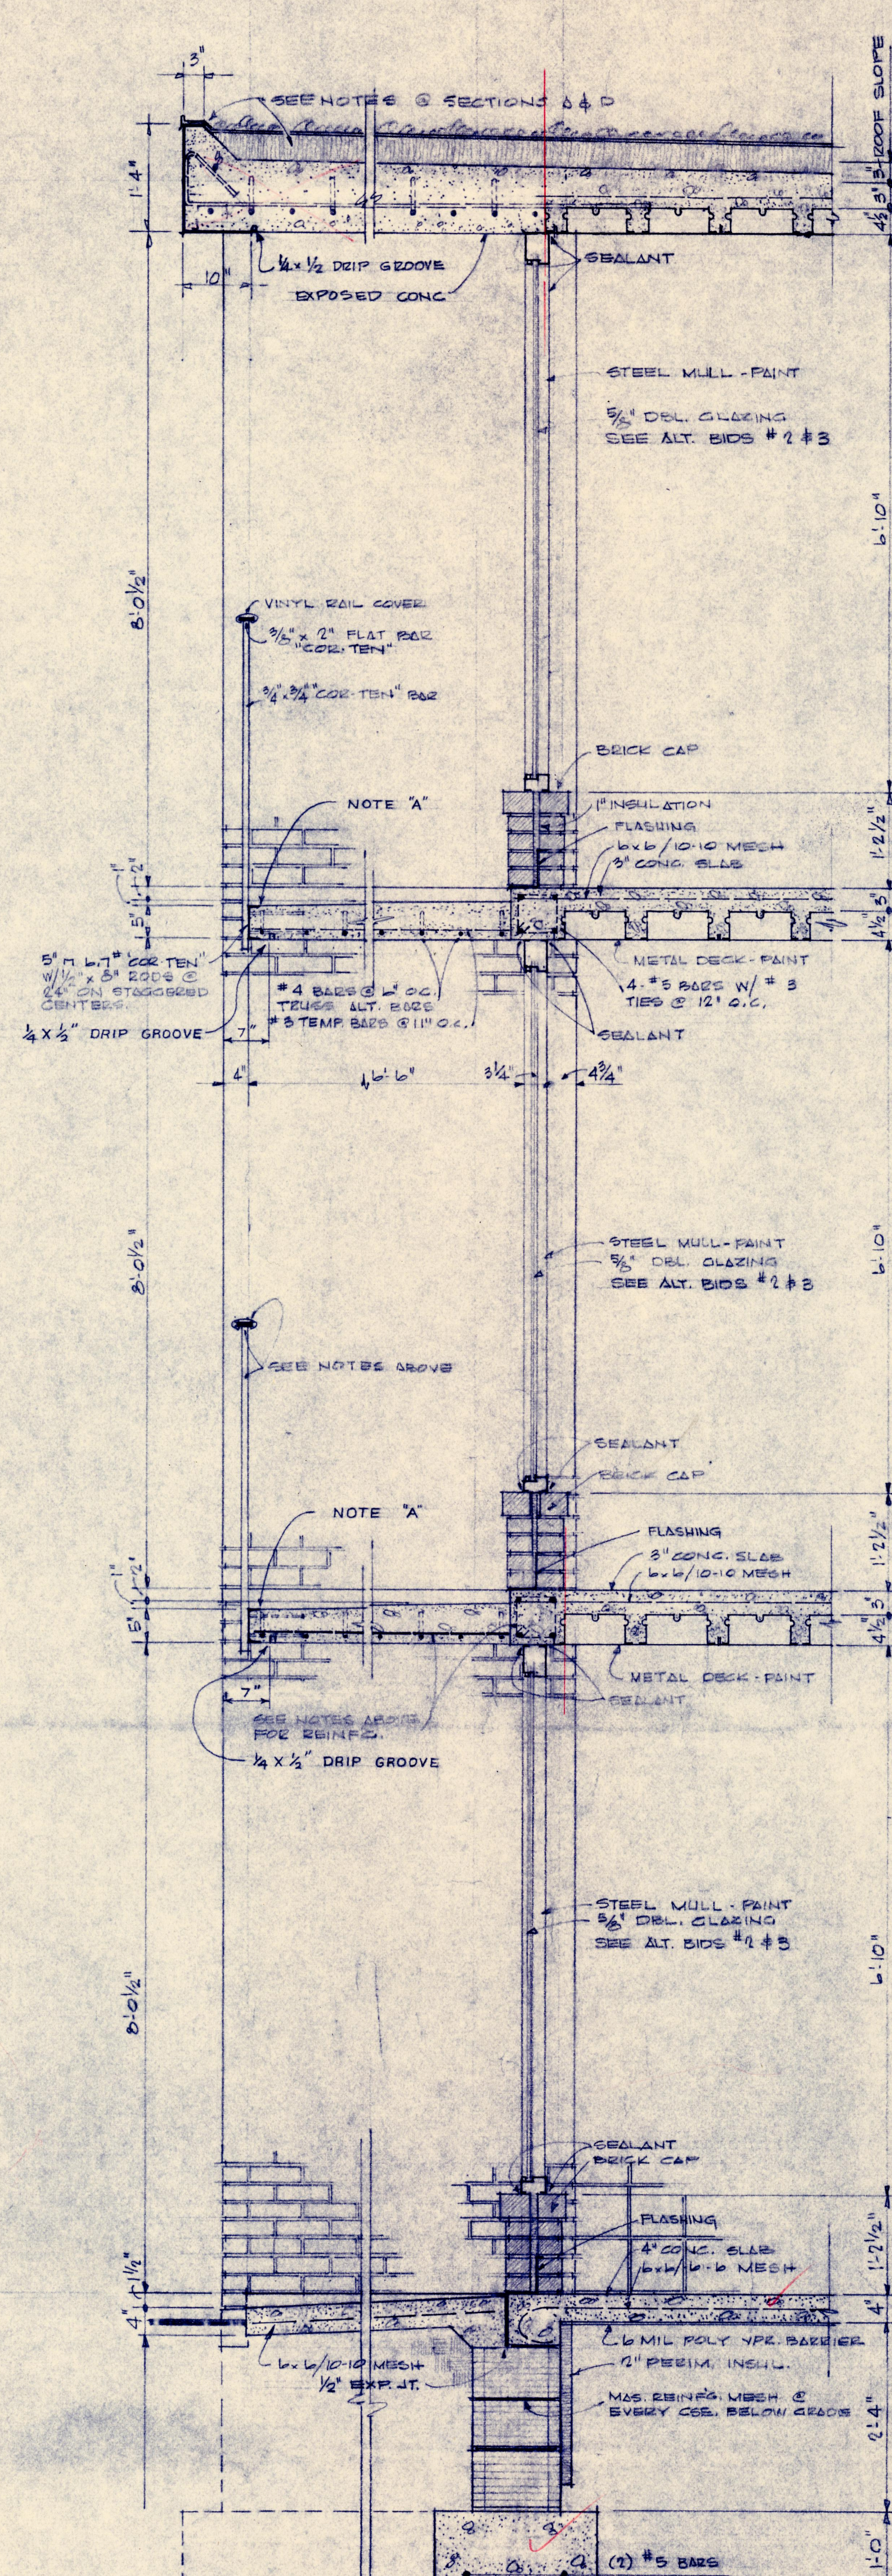


SECTION (C)

SCALE: $\frac{3}{4}" = 1'0"$

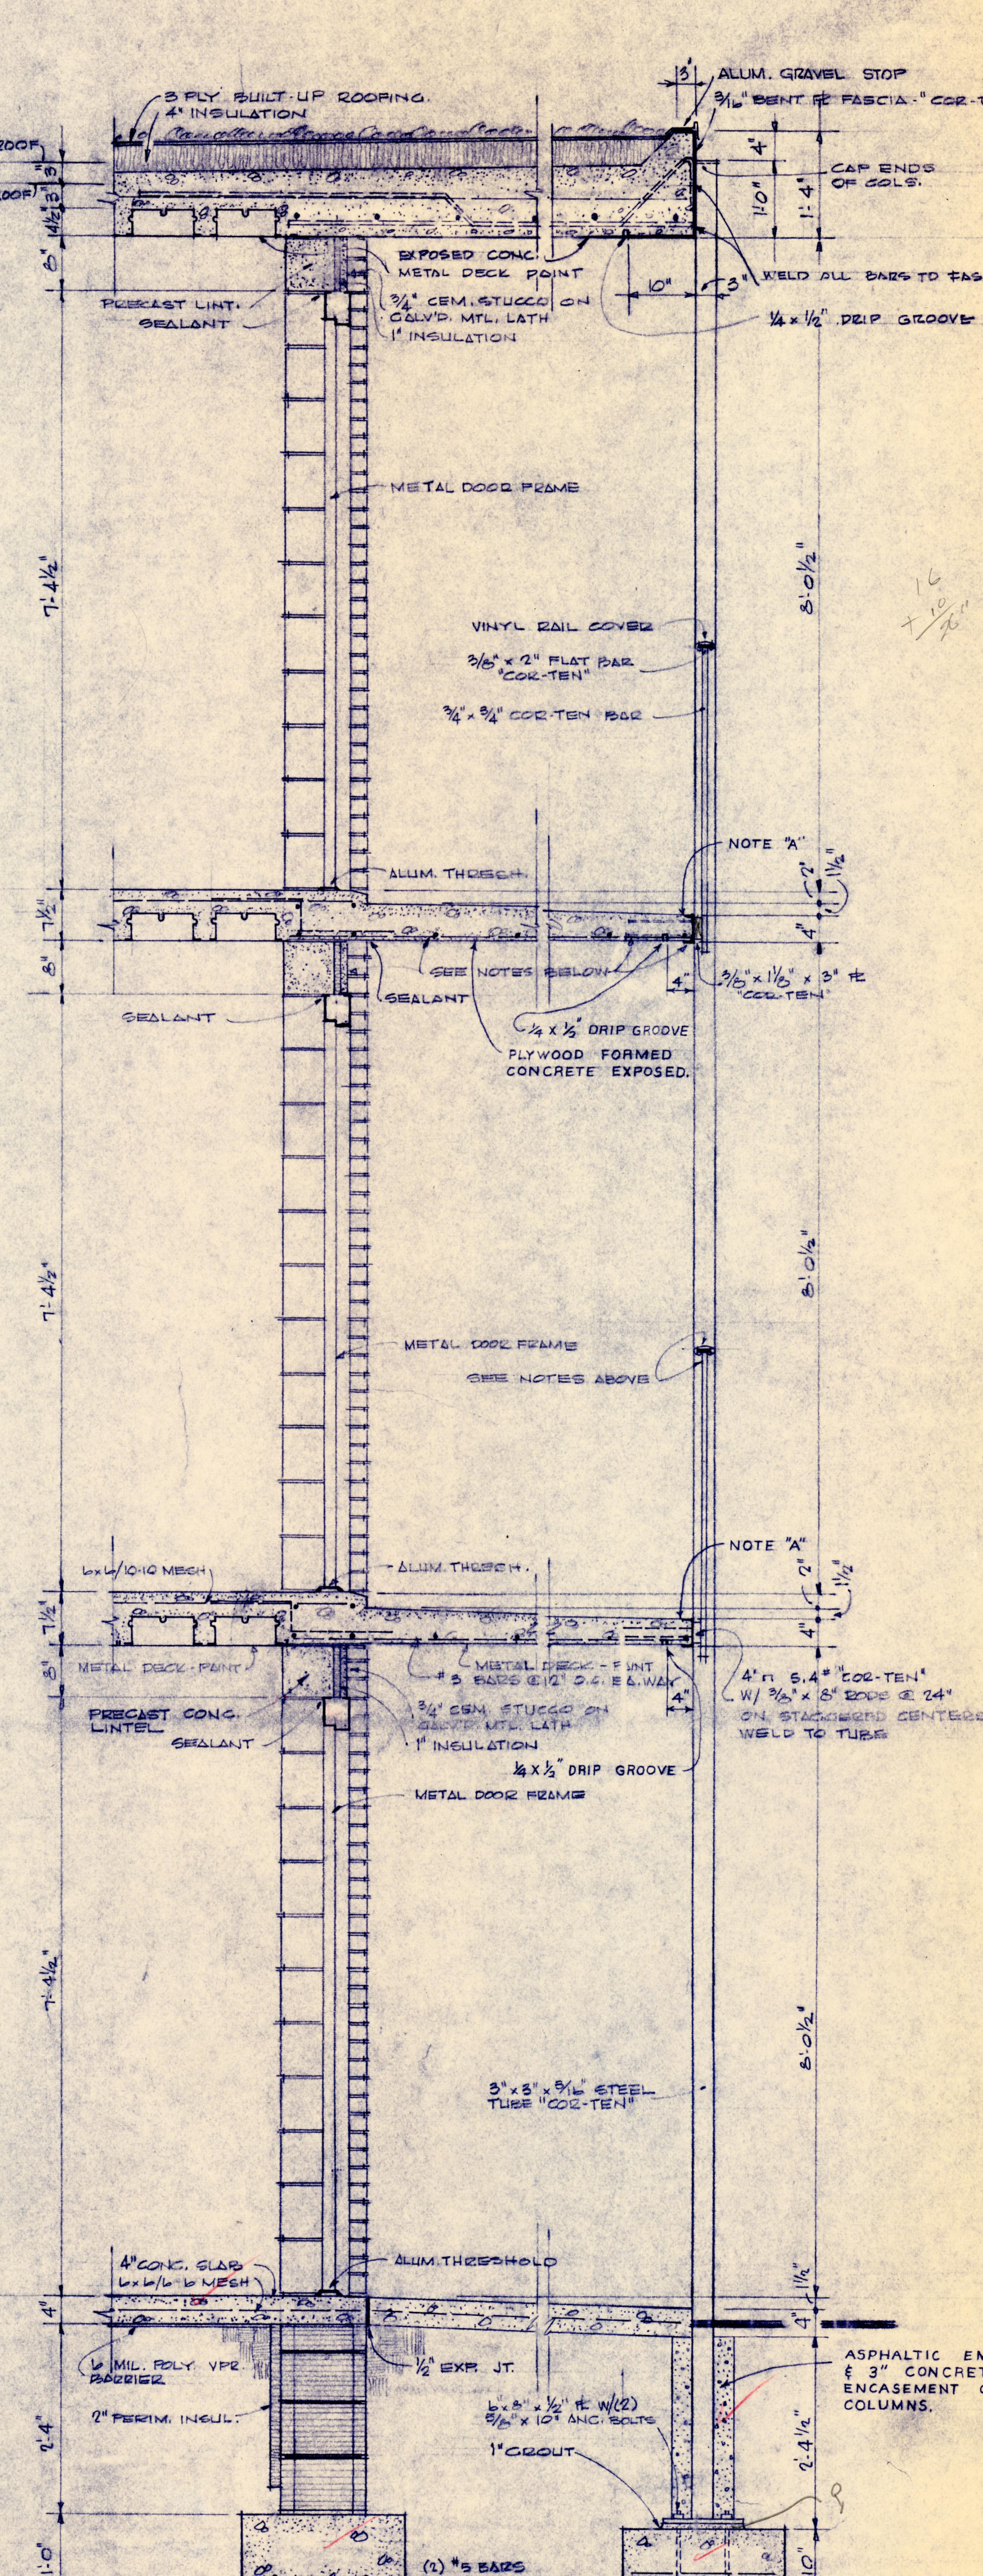

SECTION D

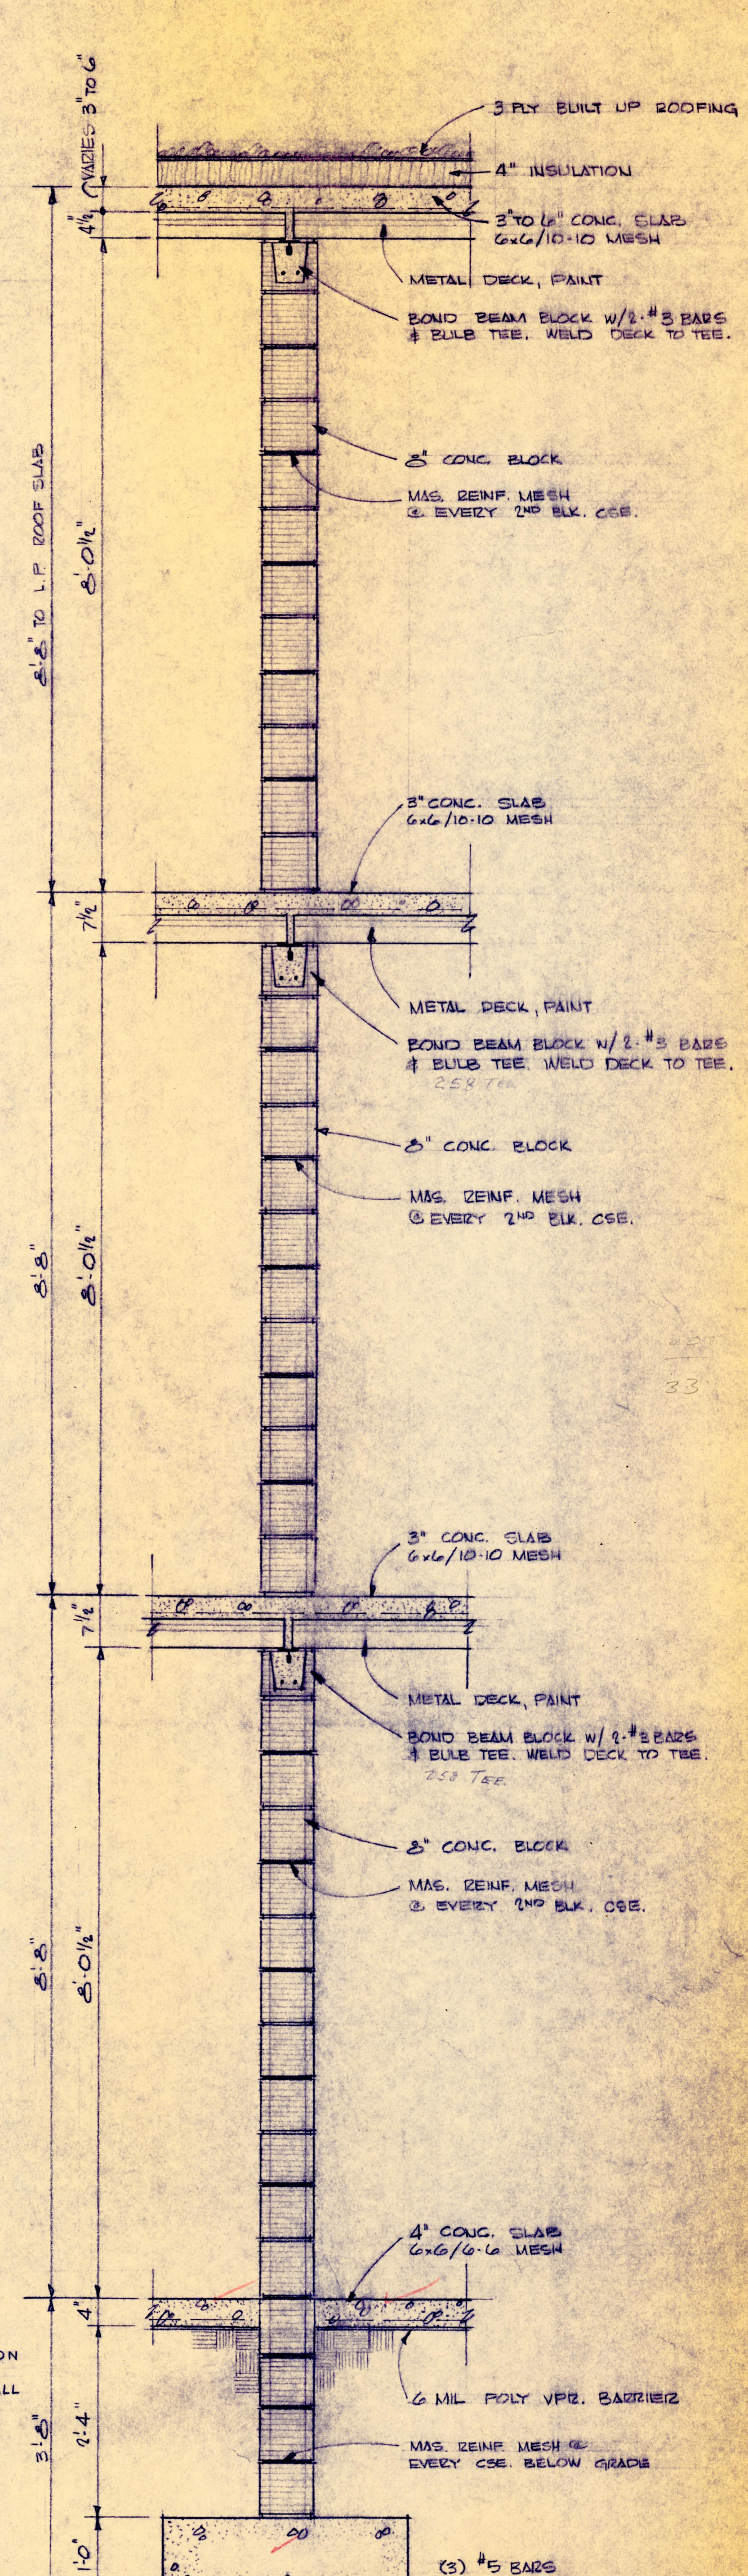



SECTION (E)

SCALE $\frac{3}{4}" = 1'-0"$

SECTION (F) SIM. EXCEPT BLOCK WALLS 6" TH.

NOTE "A": SAW CUT $\frac{1}{8}$ X $\frac{3}{8}$ " DIRECTLY BEHIND
FACE C AND CAULK CONTINUOUS
WITH THIOLK CAULKING.

PROJECT NO. CH. MO. 159 (D)

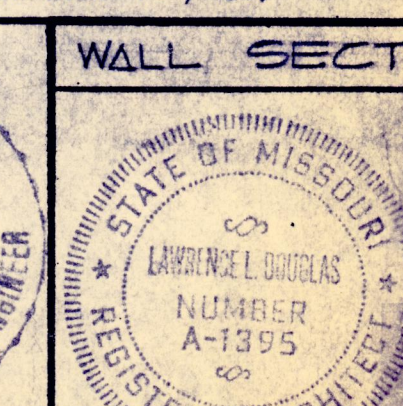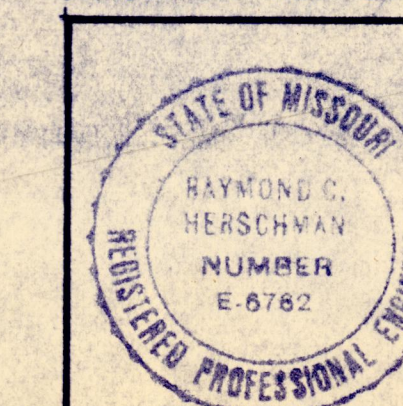

384 STUDENT DORMITORY
MISSOURI WESTERN COLLEGE
ST. JOSEPH, MISSOURI DE. M. O. LOONEY, PRESIDENT

HERSCHMAN & DOUGLAS	
Architects	Engineers
1311 VILLAGE DRIVE — ST. JOSEPH, MISSOURI	
MADE BY: <u>CHICK</u>	CH'KD. BY: <u>LLD</u>
MATERIALS: <u>WESTERN</u>	<u>WILCOX</u>
MECHANICAL	ENGINEER

SHEET NUMBER



OF 9

DATE: 8/15/71