


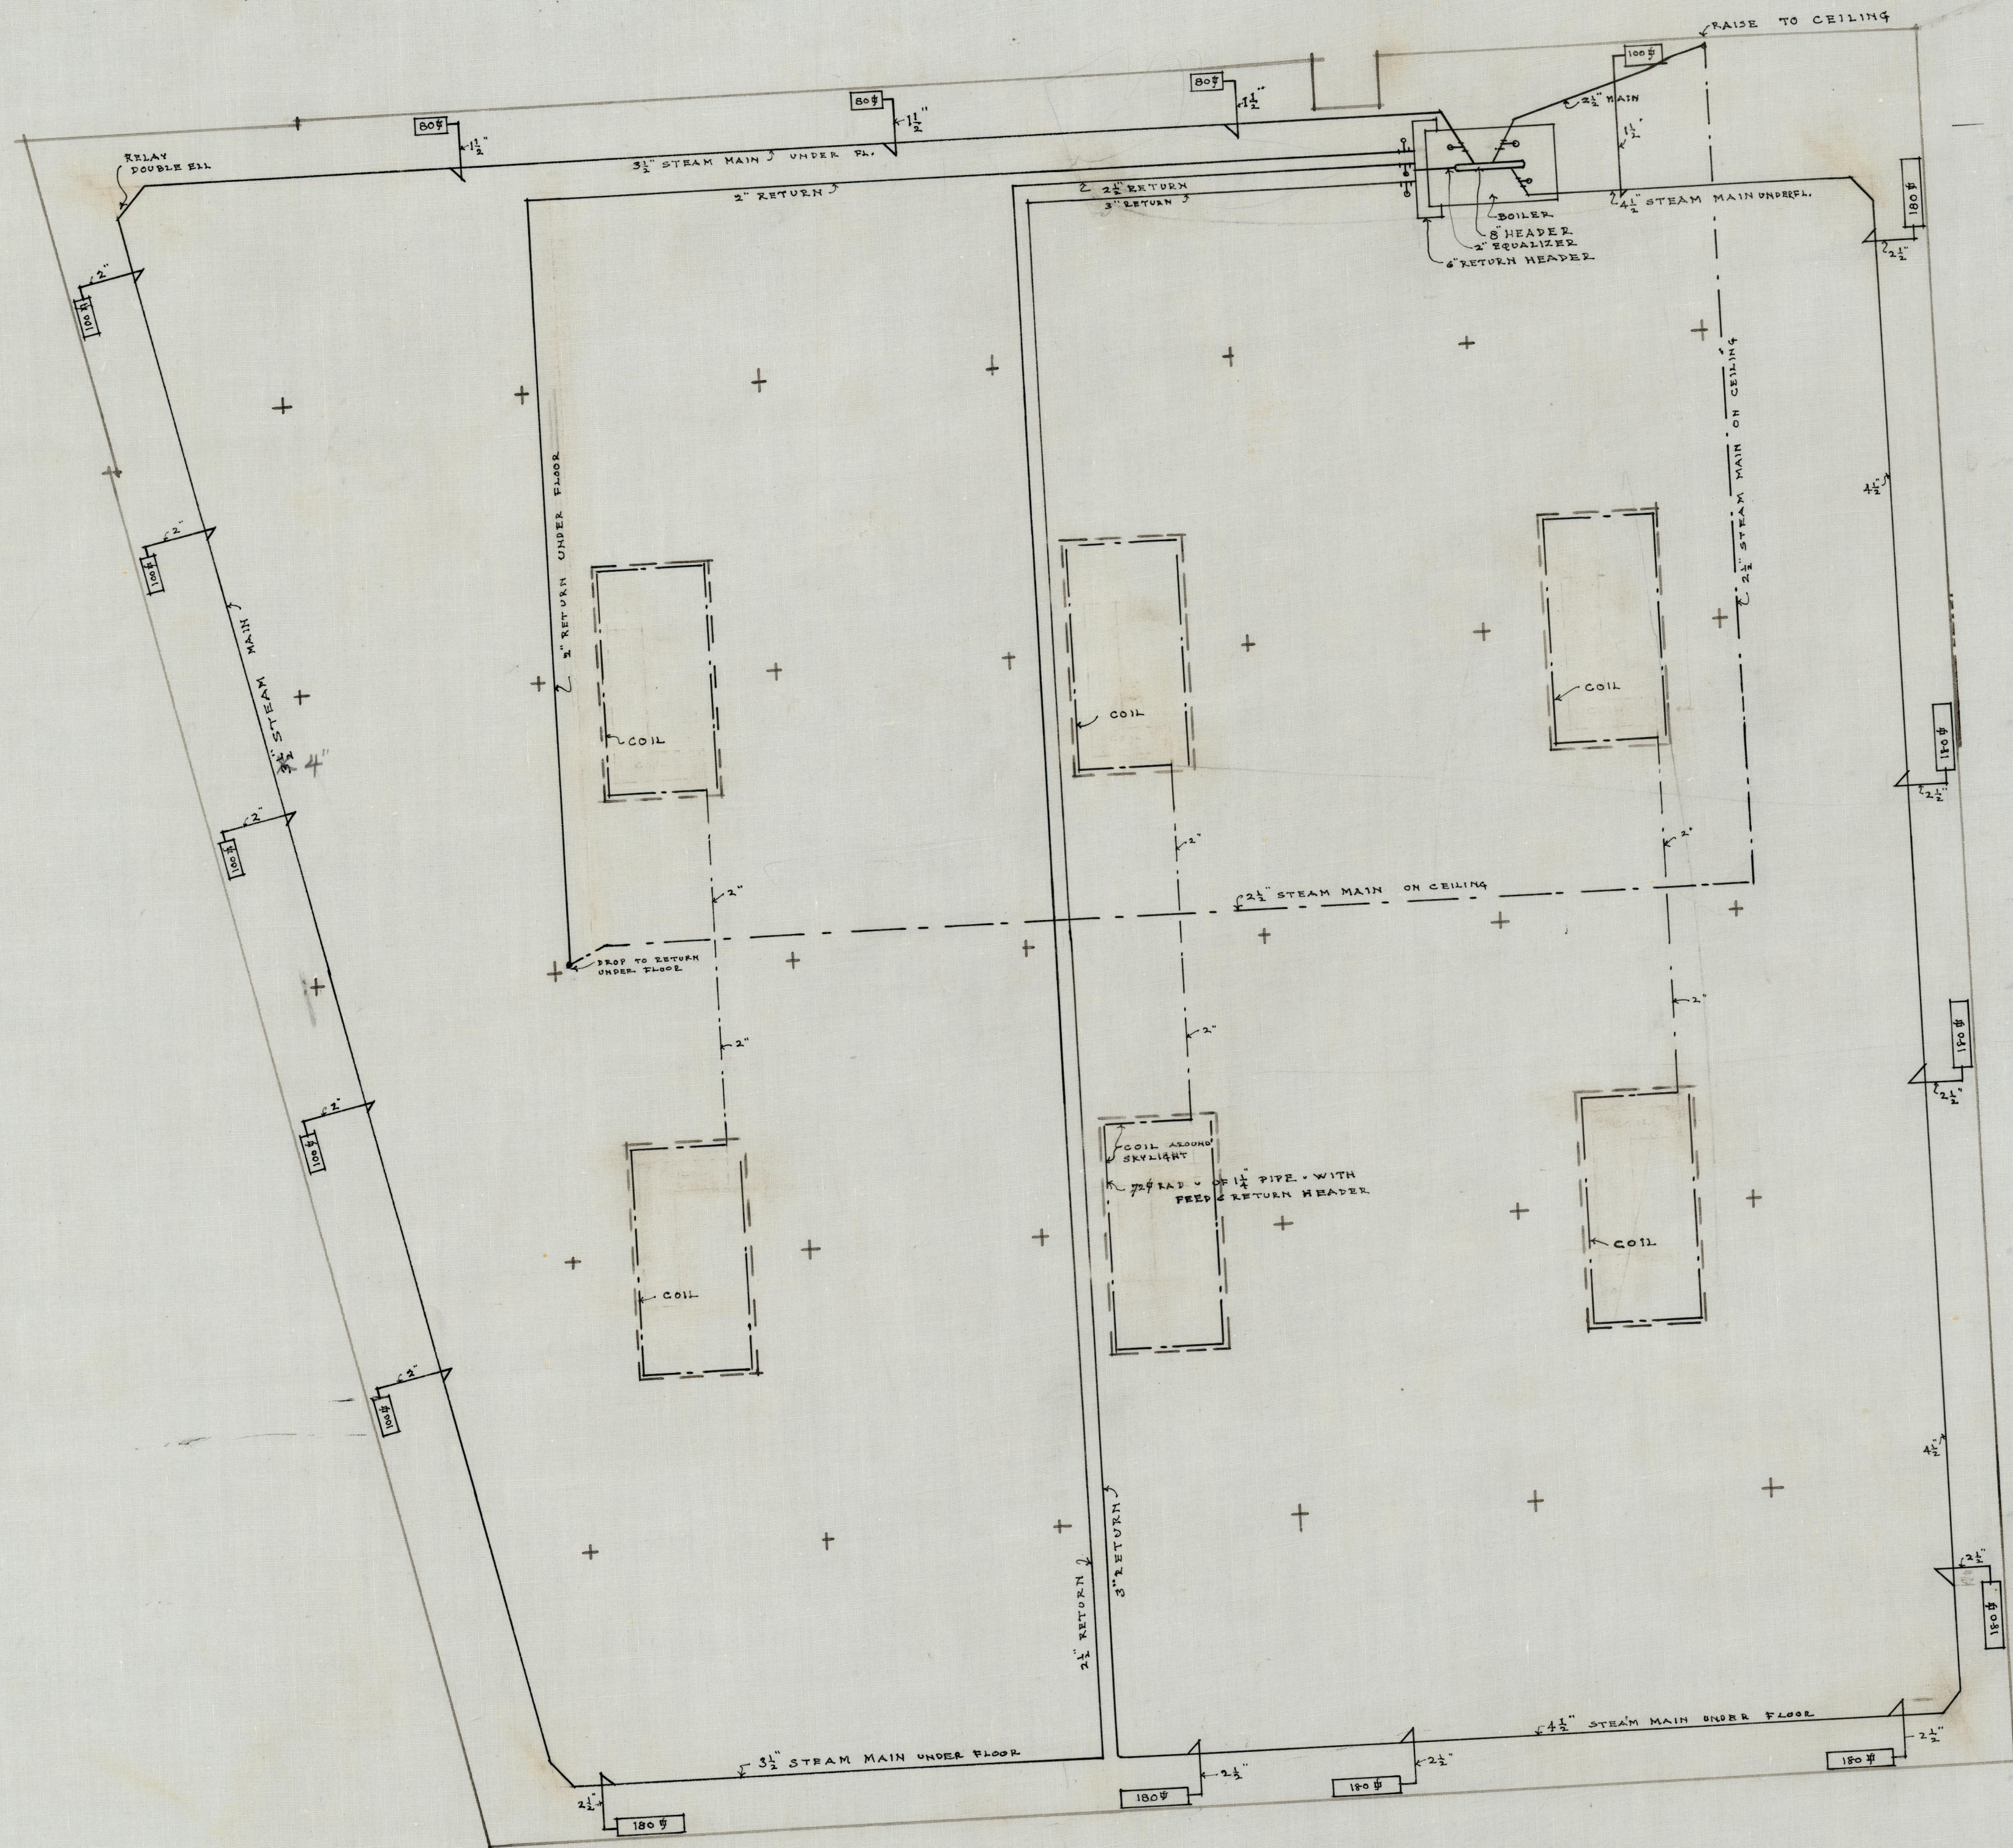

HEATING PLAN

500
170
240
920

120
1080

WAREHOUSE
THIRD & MESSAHE STS. ST JOSEPH - MISSOURI
FOR THE
CHICAGO-BURLINGTON & QUINCY RAILWAY CO
ECKEL & ALDRICH ARCHITECTS
CORBY-TORSEE BUILDING - ST JOSEPH - MISSOURI
MARCH - 31 - 1913

2007.33.4140D