


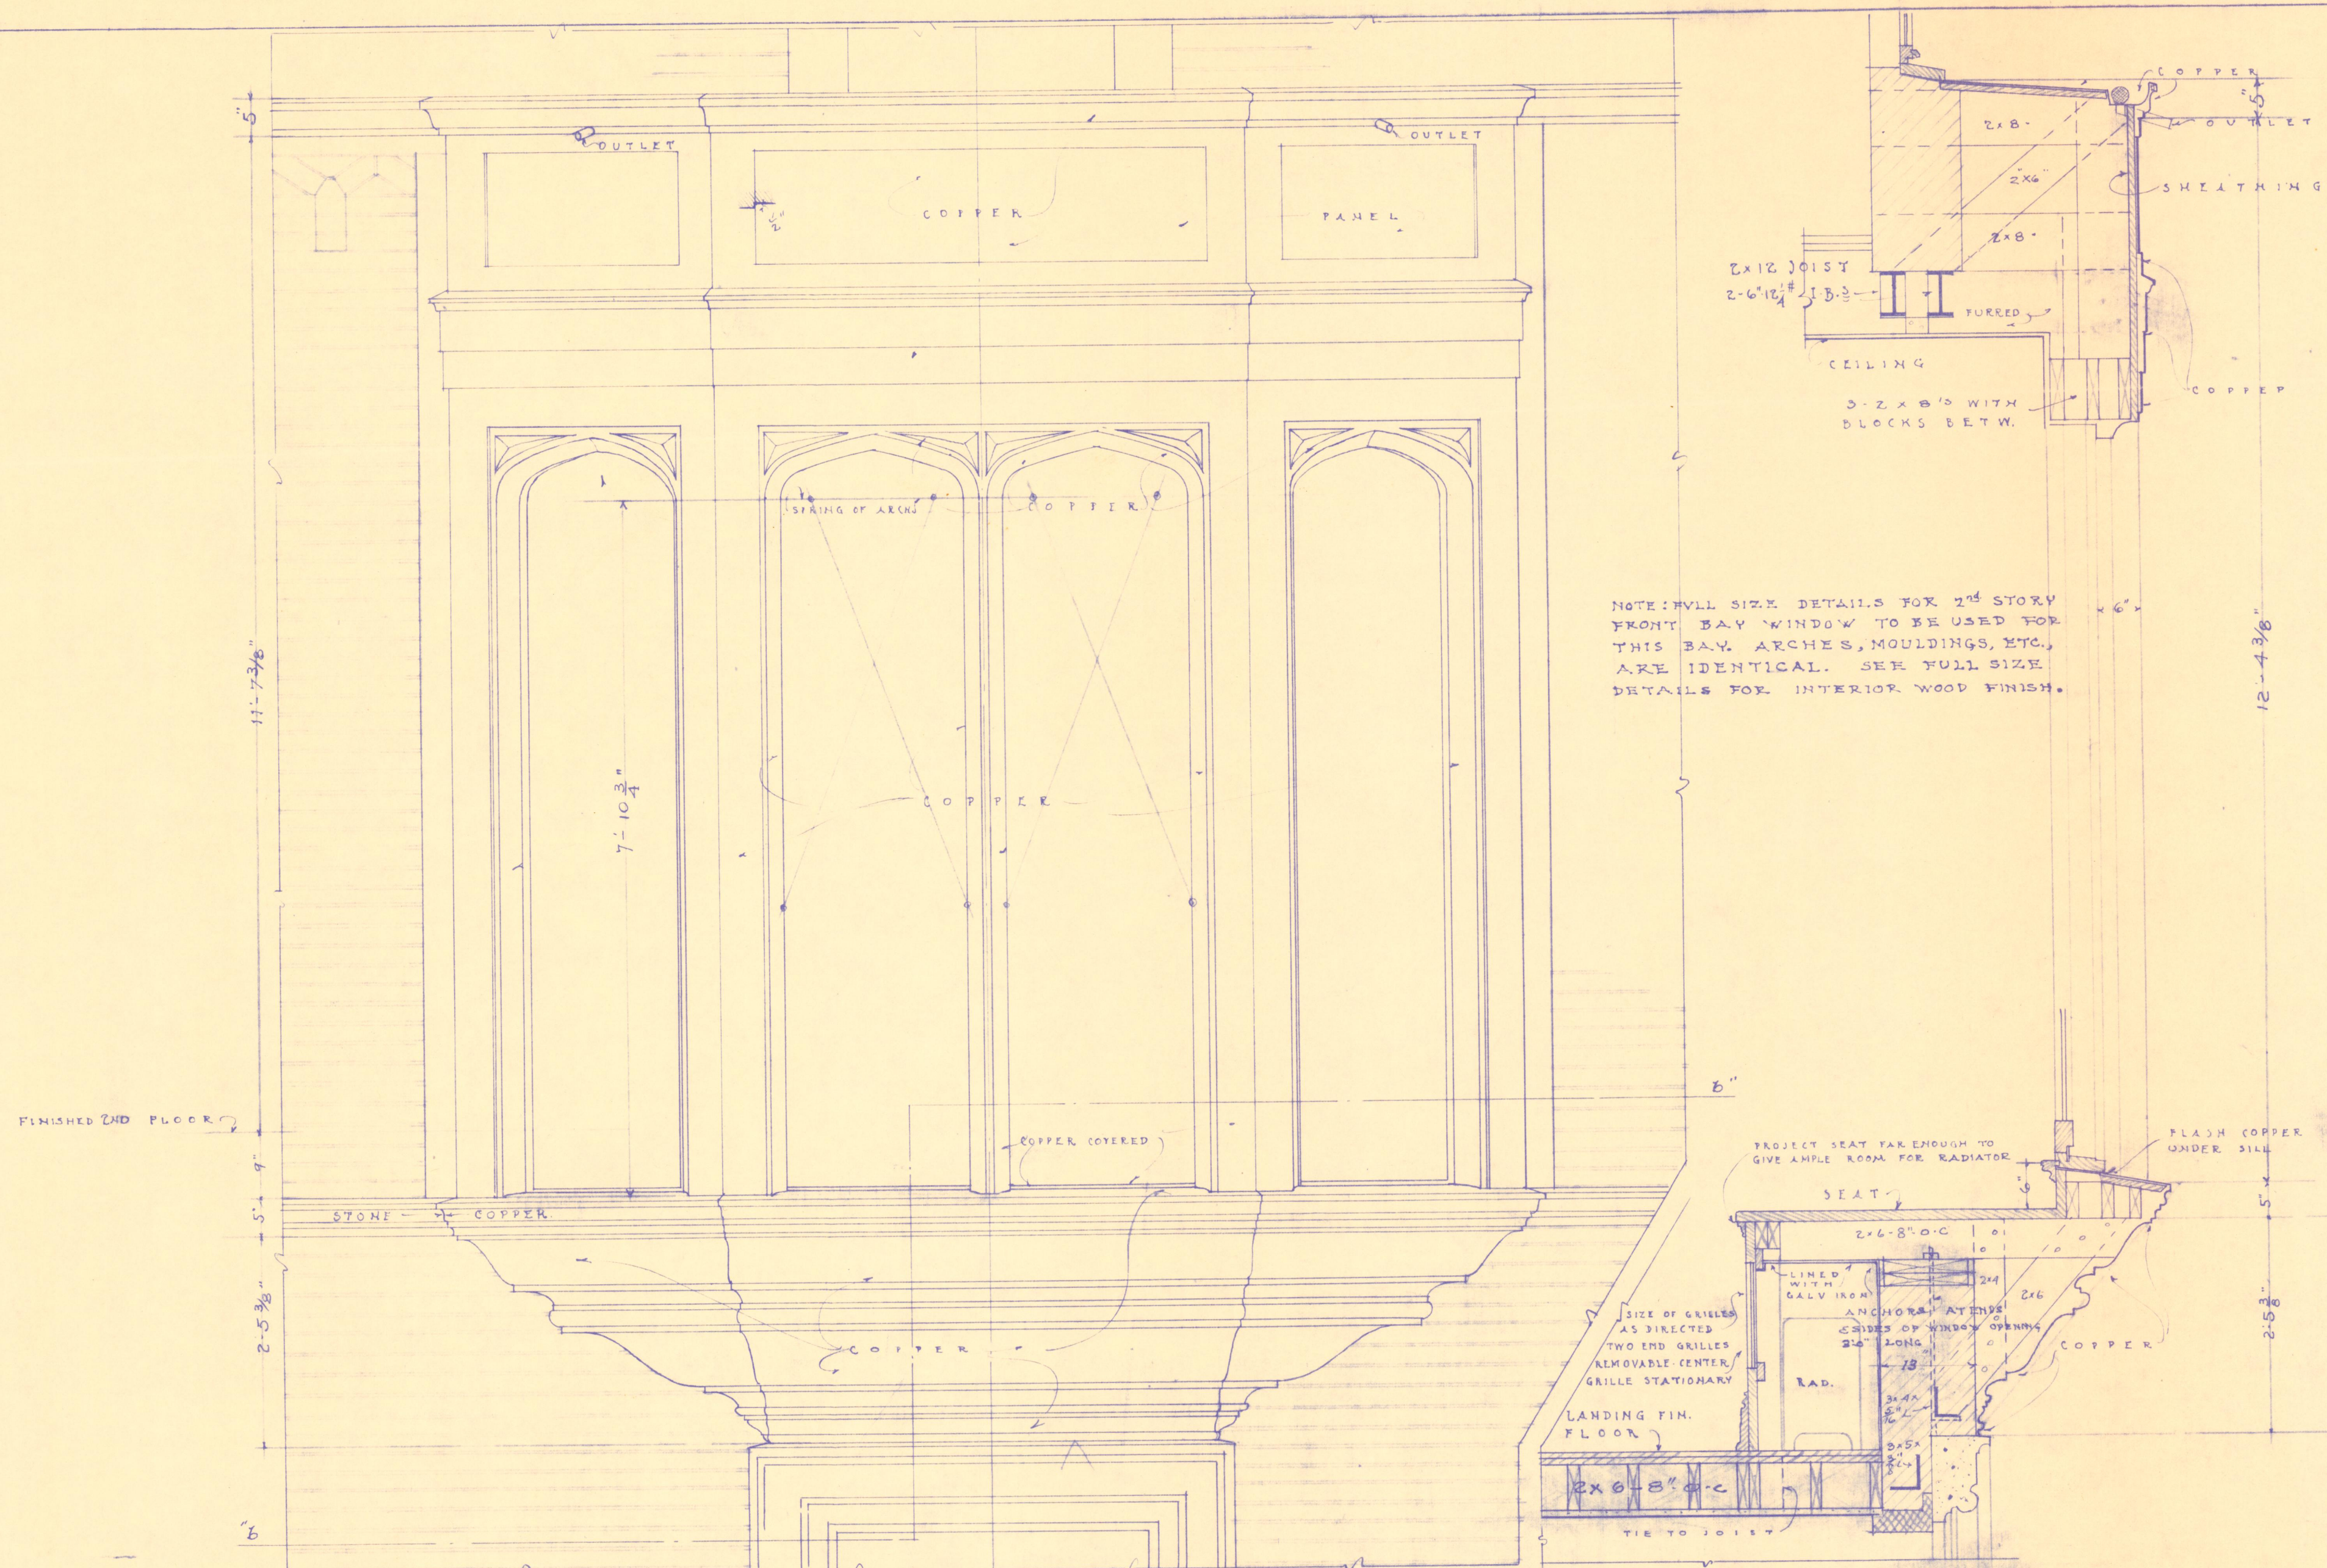

EXTERIOR ELEVATION OF 2ND STORY BAY NORTH SIDE

SECTION BAY

PLAN - UNDER SIDE OF BAY

PLAN "b-b"
BAY WINDOW

3/4 INCH SCALE DETAILS - RESIDENCE FOR
DR. JACOB GEIGER
WESTMINSTER PLACE - ST JOSEPH - MO.
ECKEL AND ALDRICH - ARCHITECTS
- CORBY FORSEE BLDG - ST JOSEPH - MO.
APR. 12 - 1912