
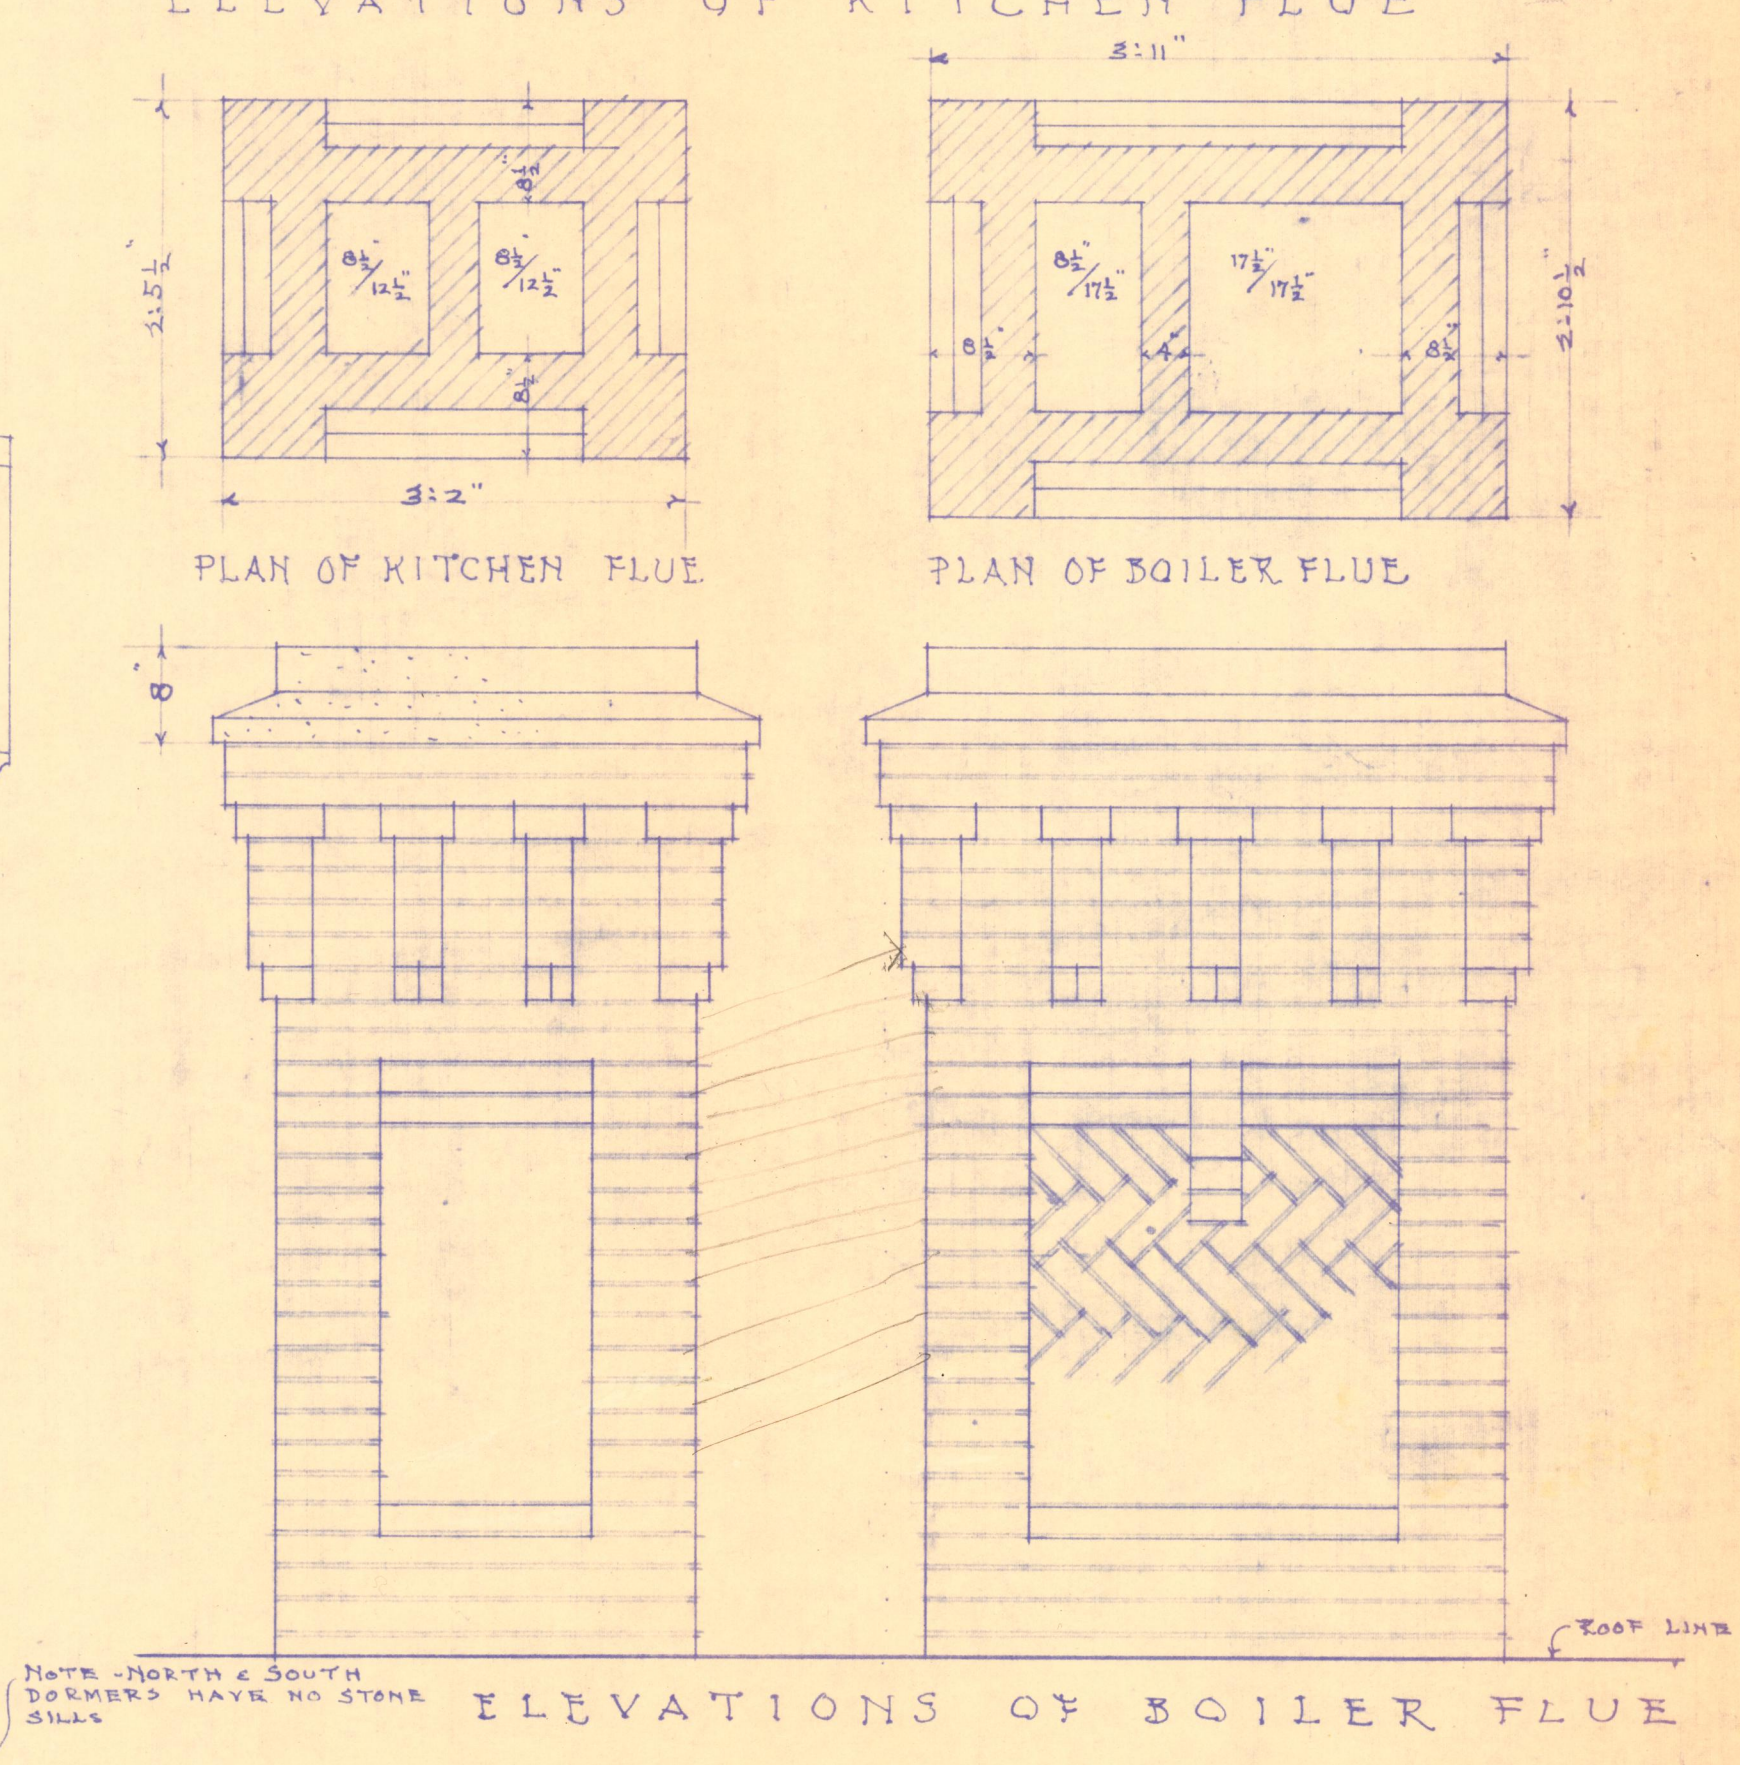
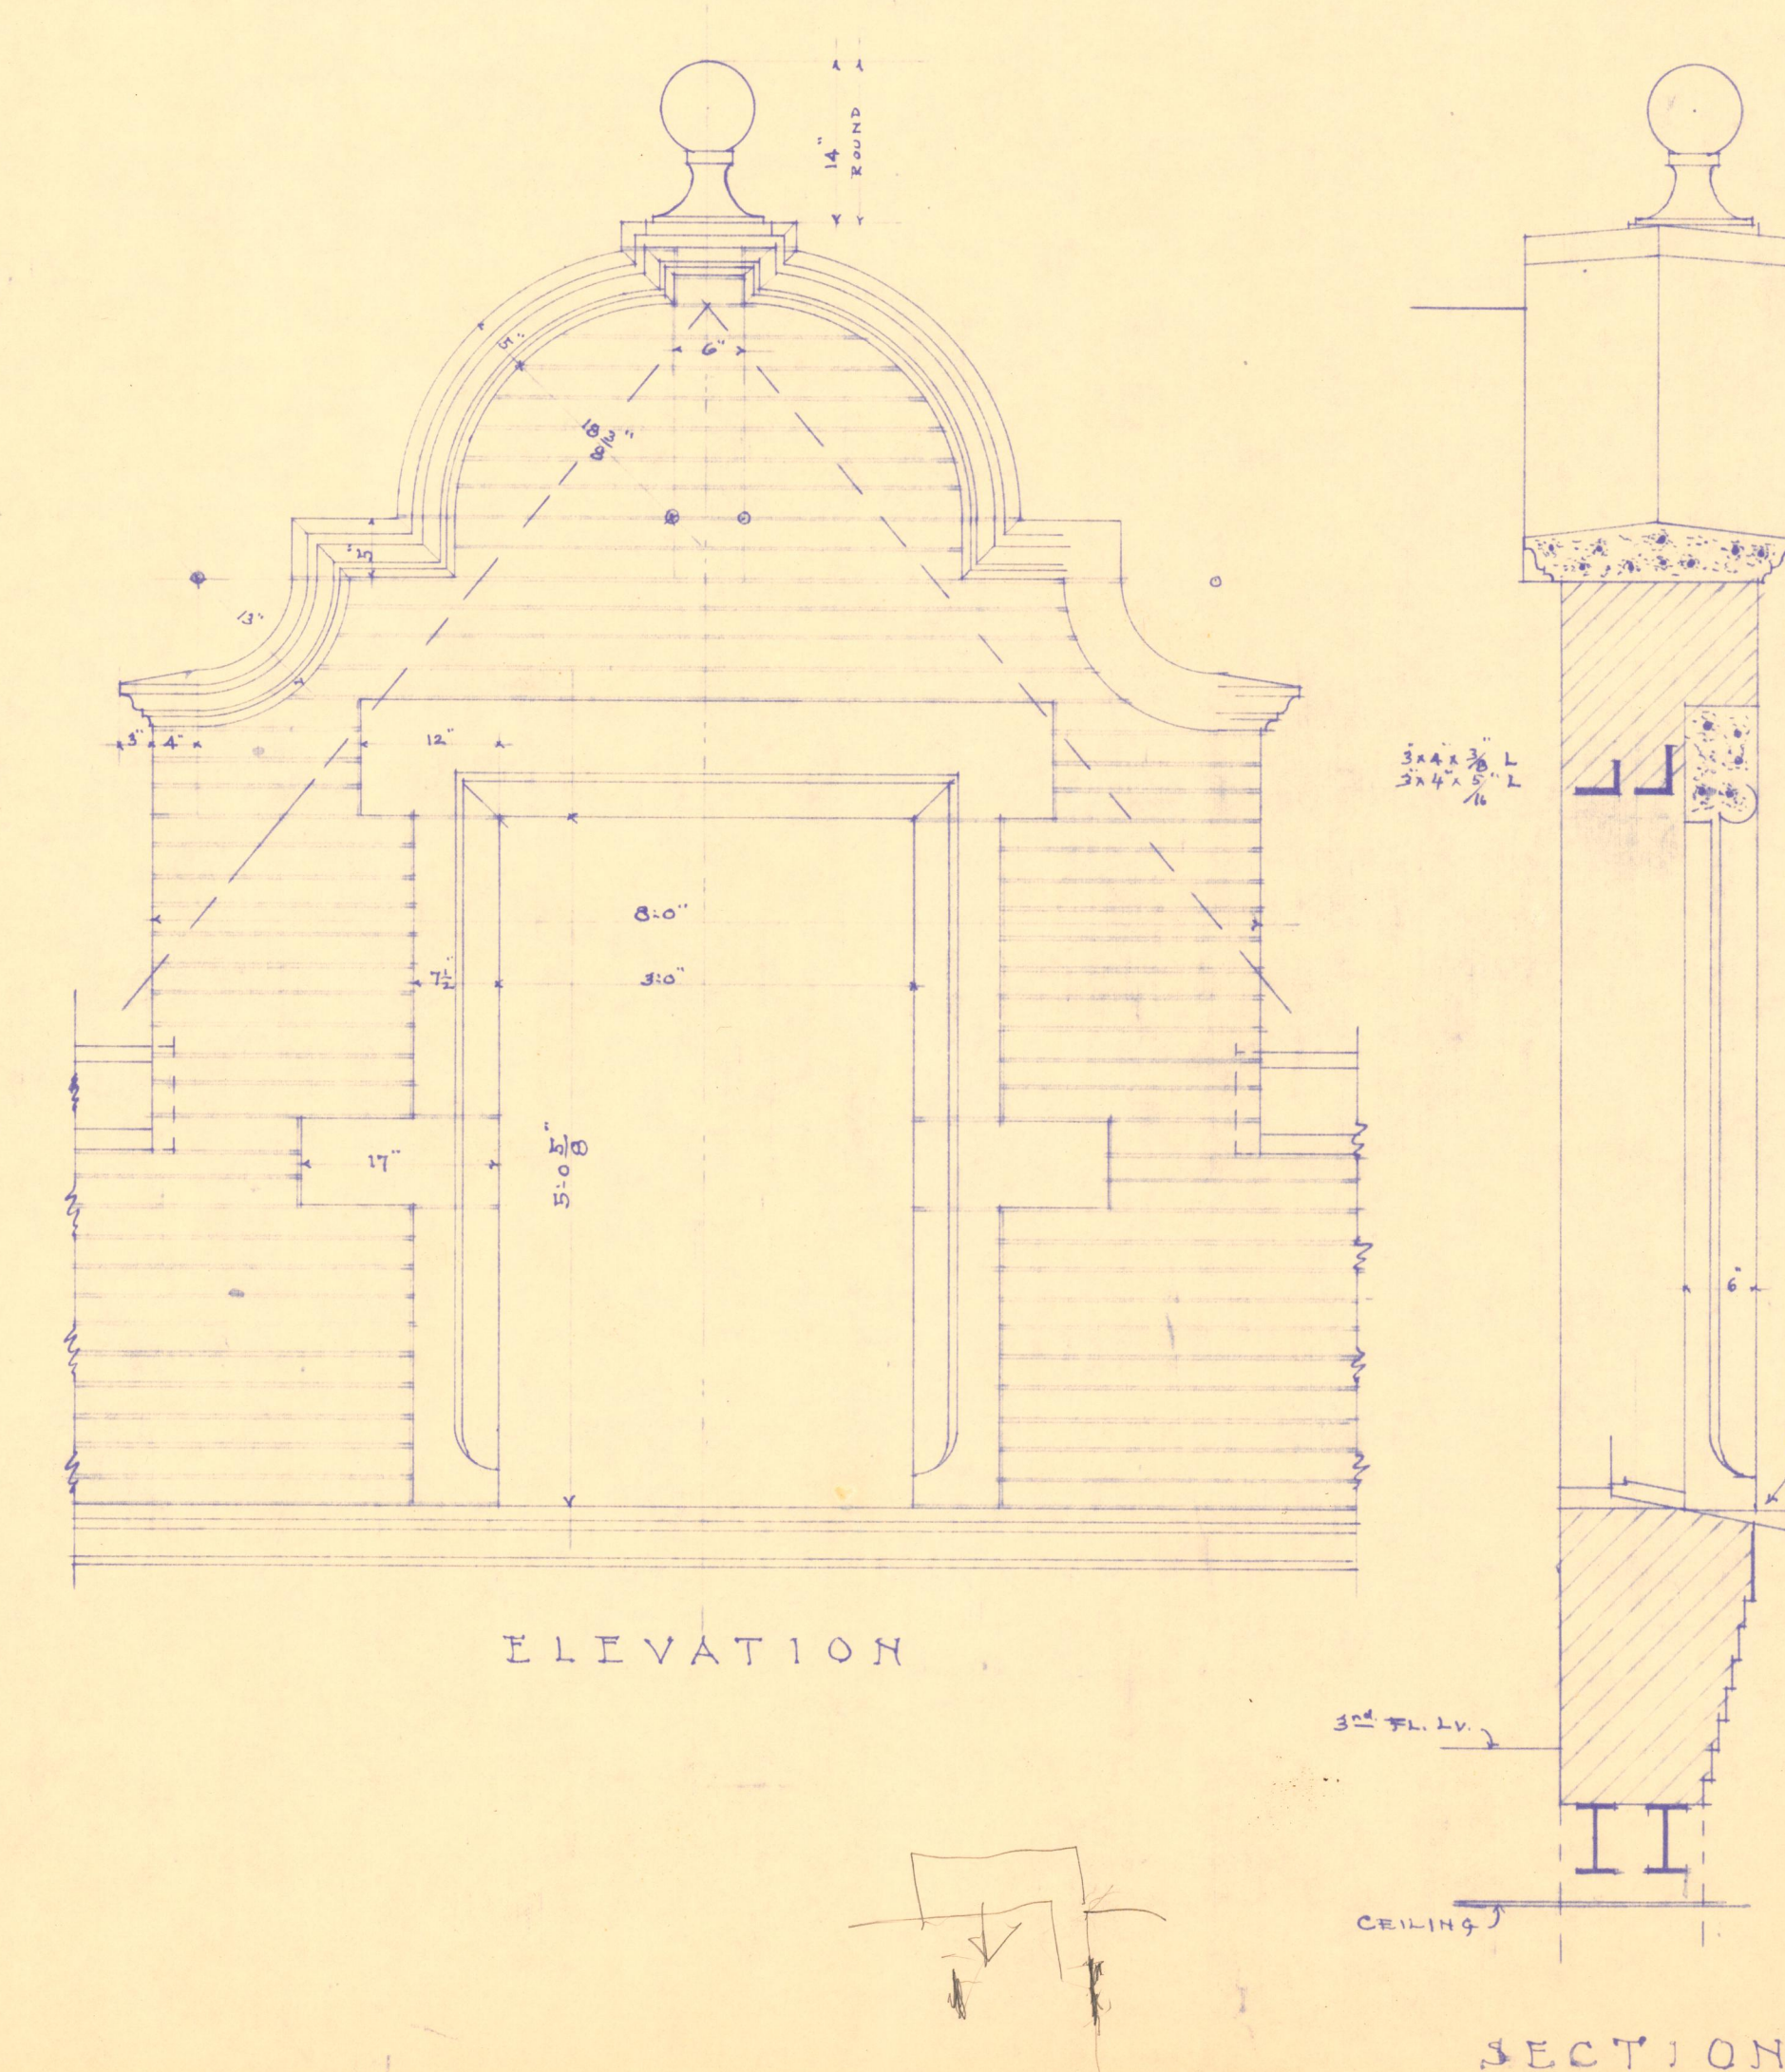
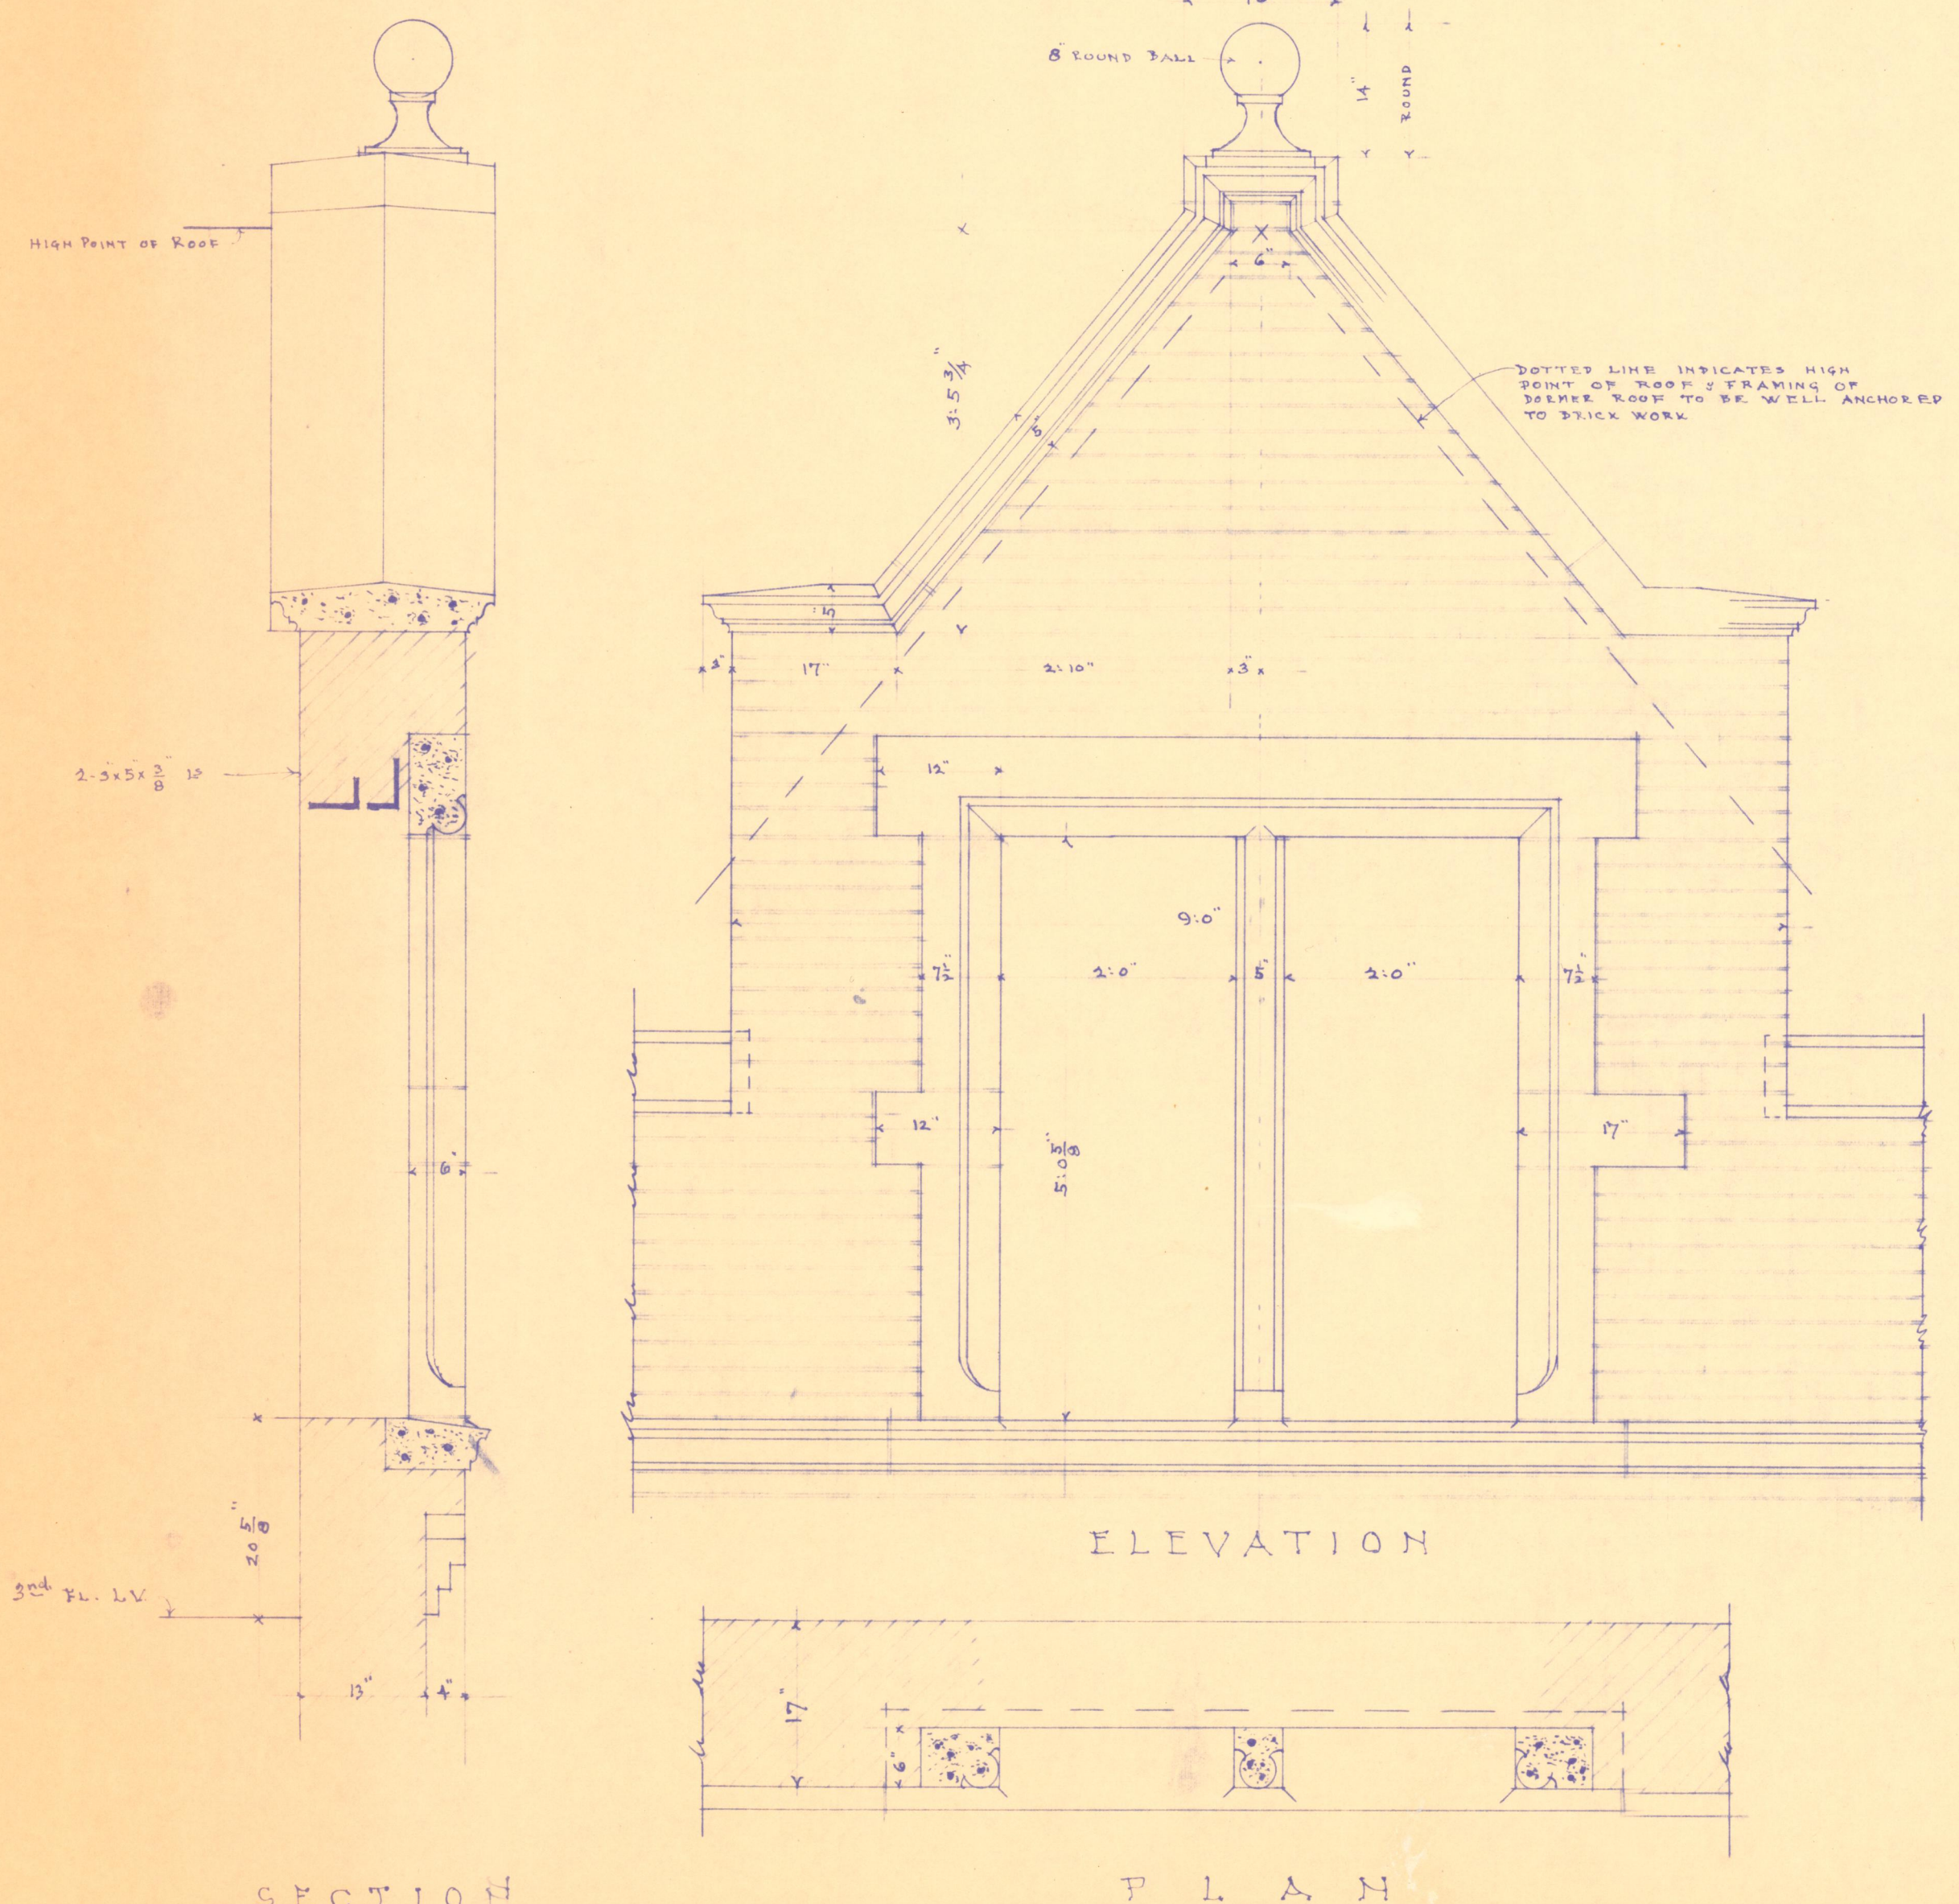
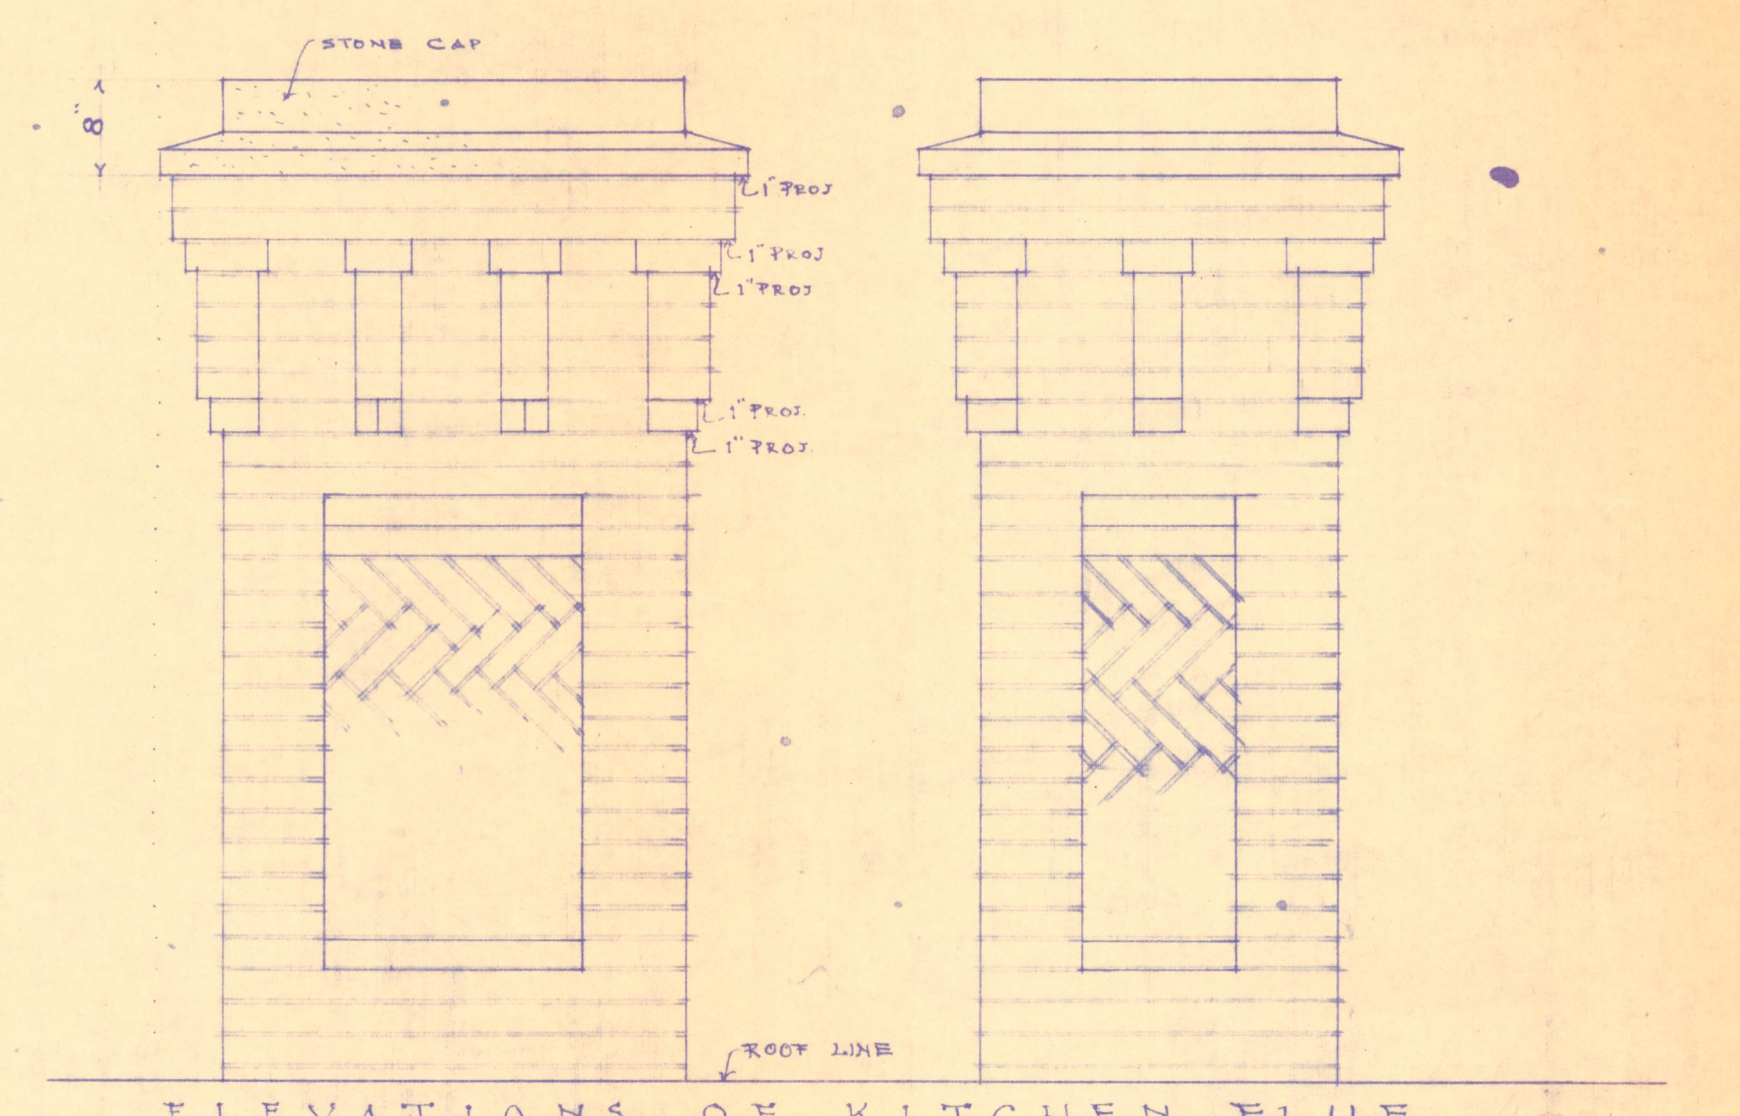


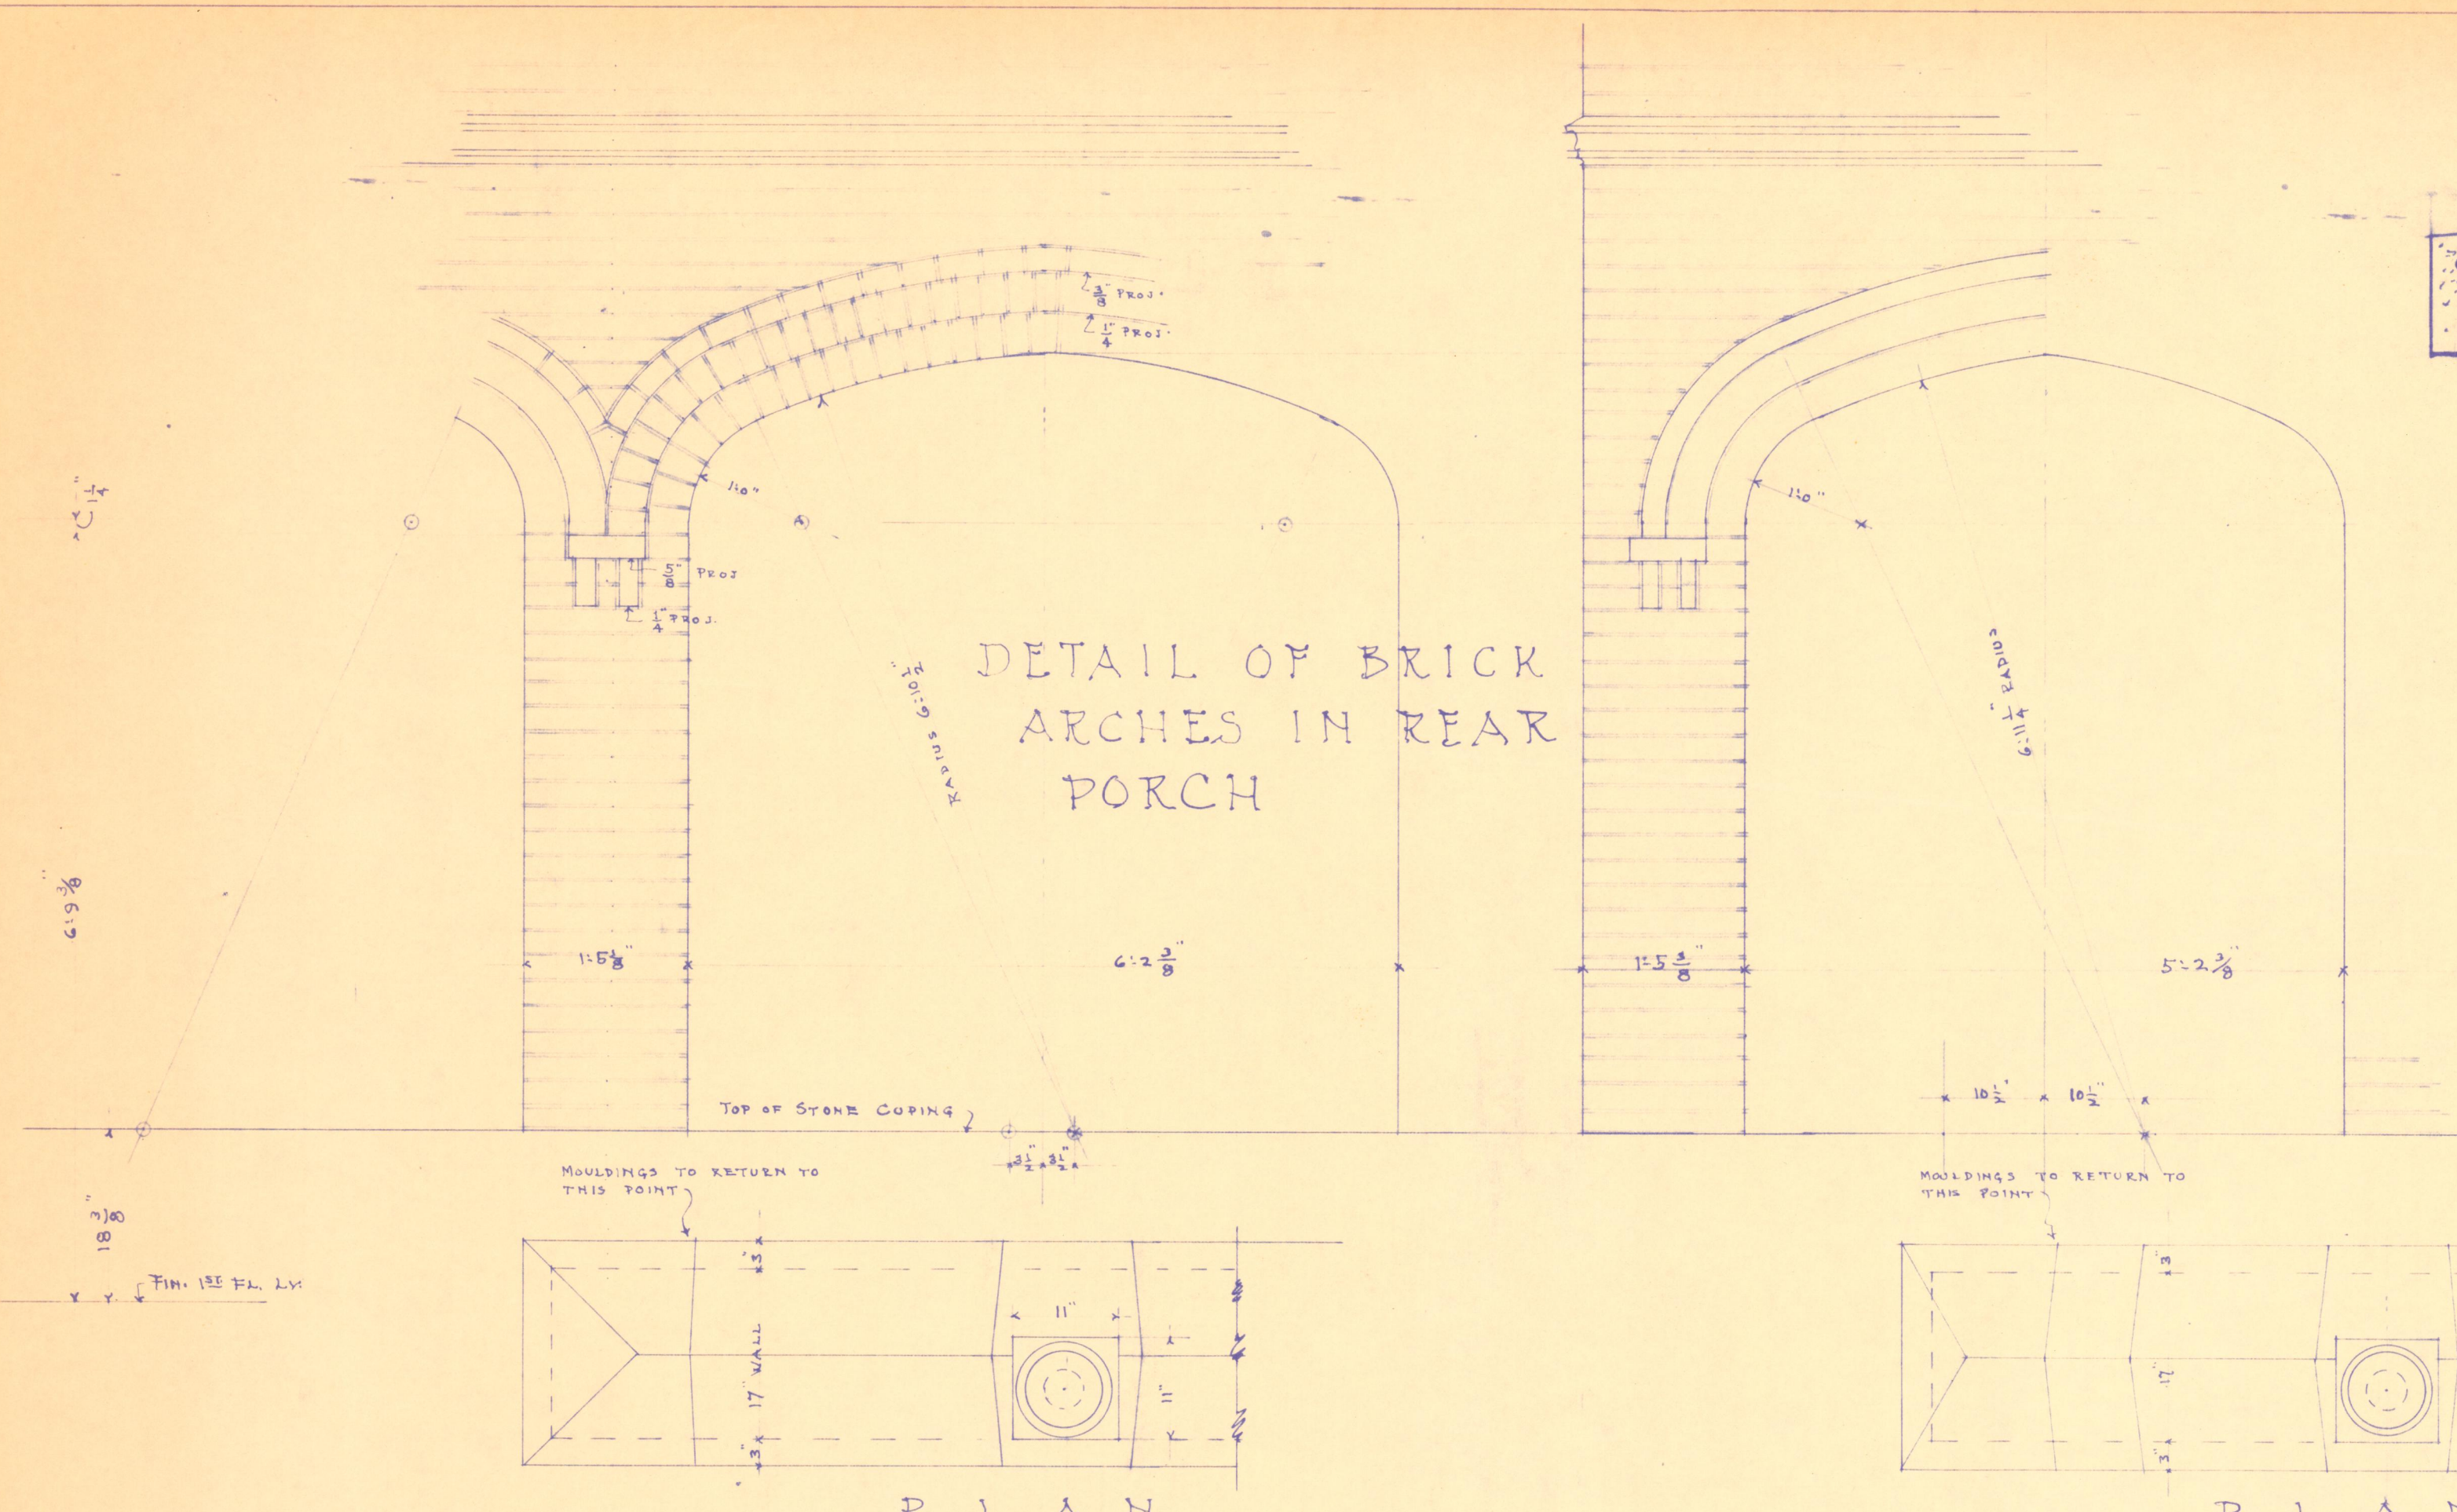

3/4 INCH SCALE DETAILS - RESIDENCE FOR
 DR. JACOB GEIGER
 WESTMINSTER PLACE - ST. JOSEPH, MO.
 ECKEL AND ALDRICH - ARCHITECTS
 1000 - CORBY - FORSEE BLDG - ST. JOSEPH, MO.
 JAN-20-1912

2007.33.2293R