


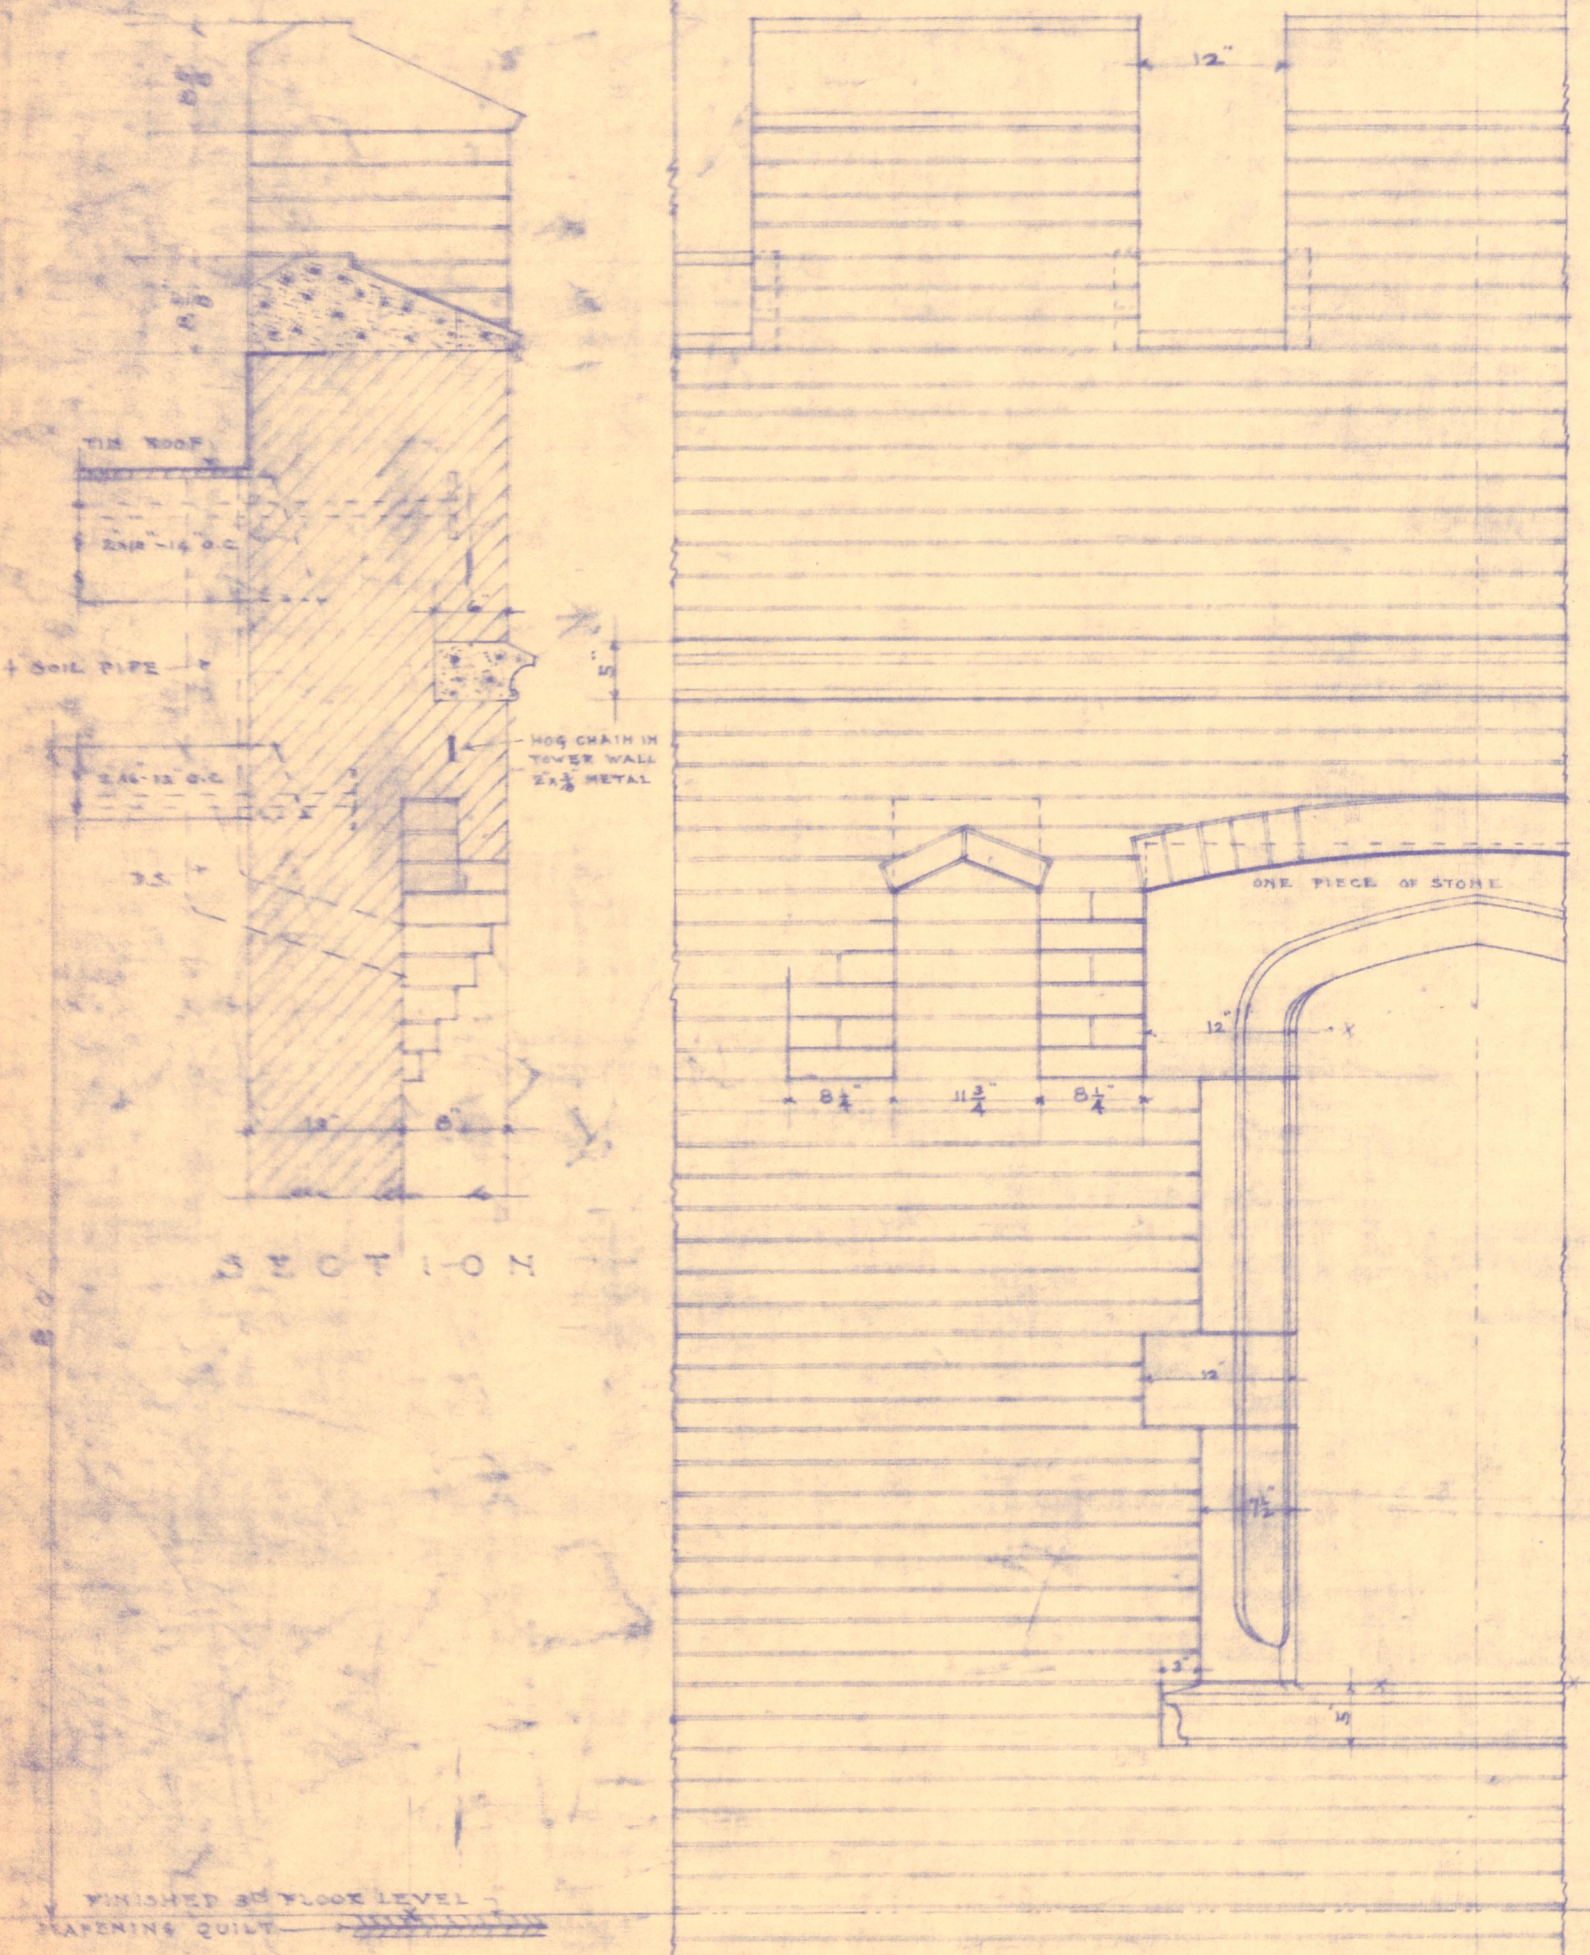
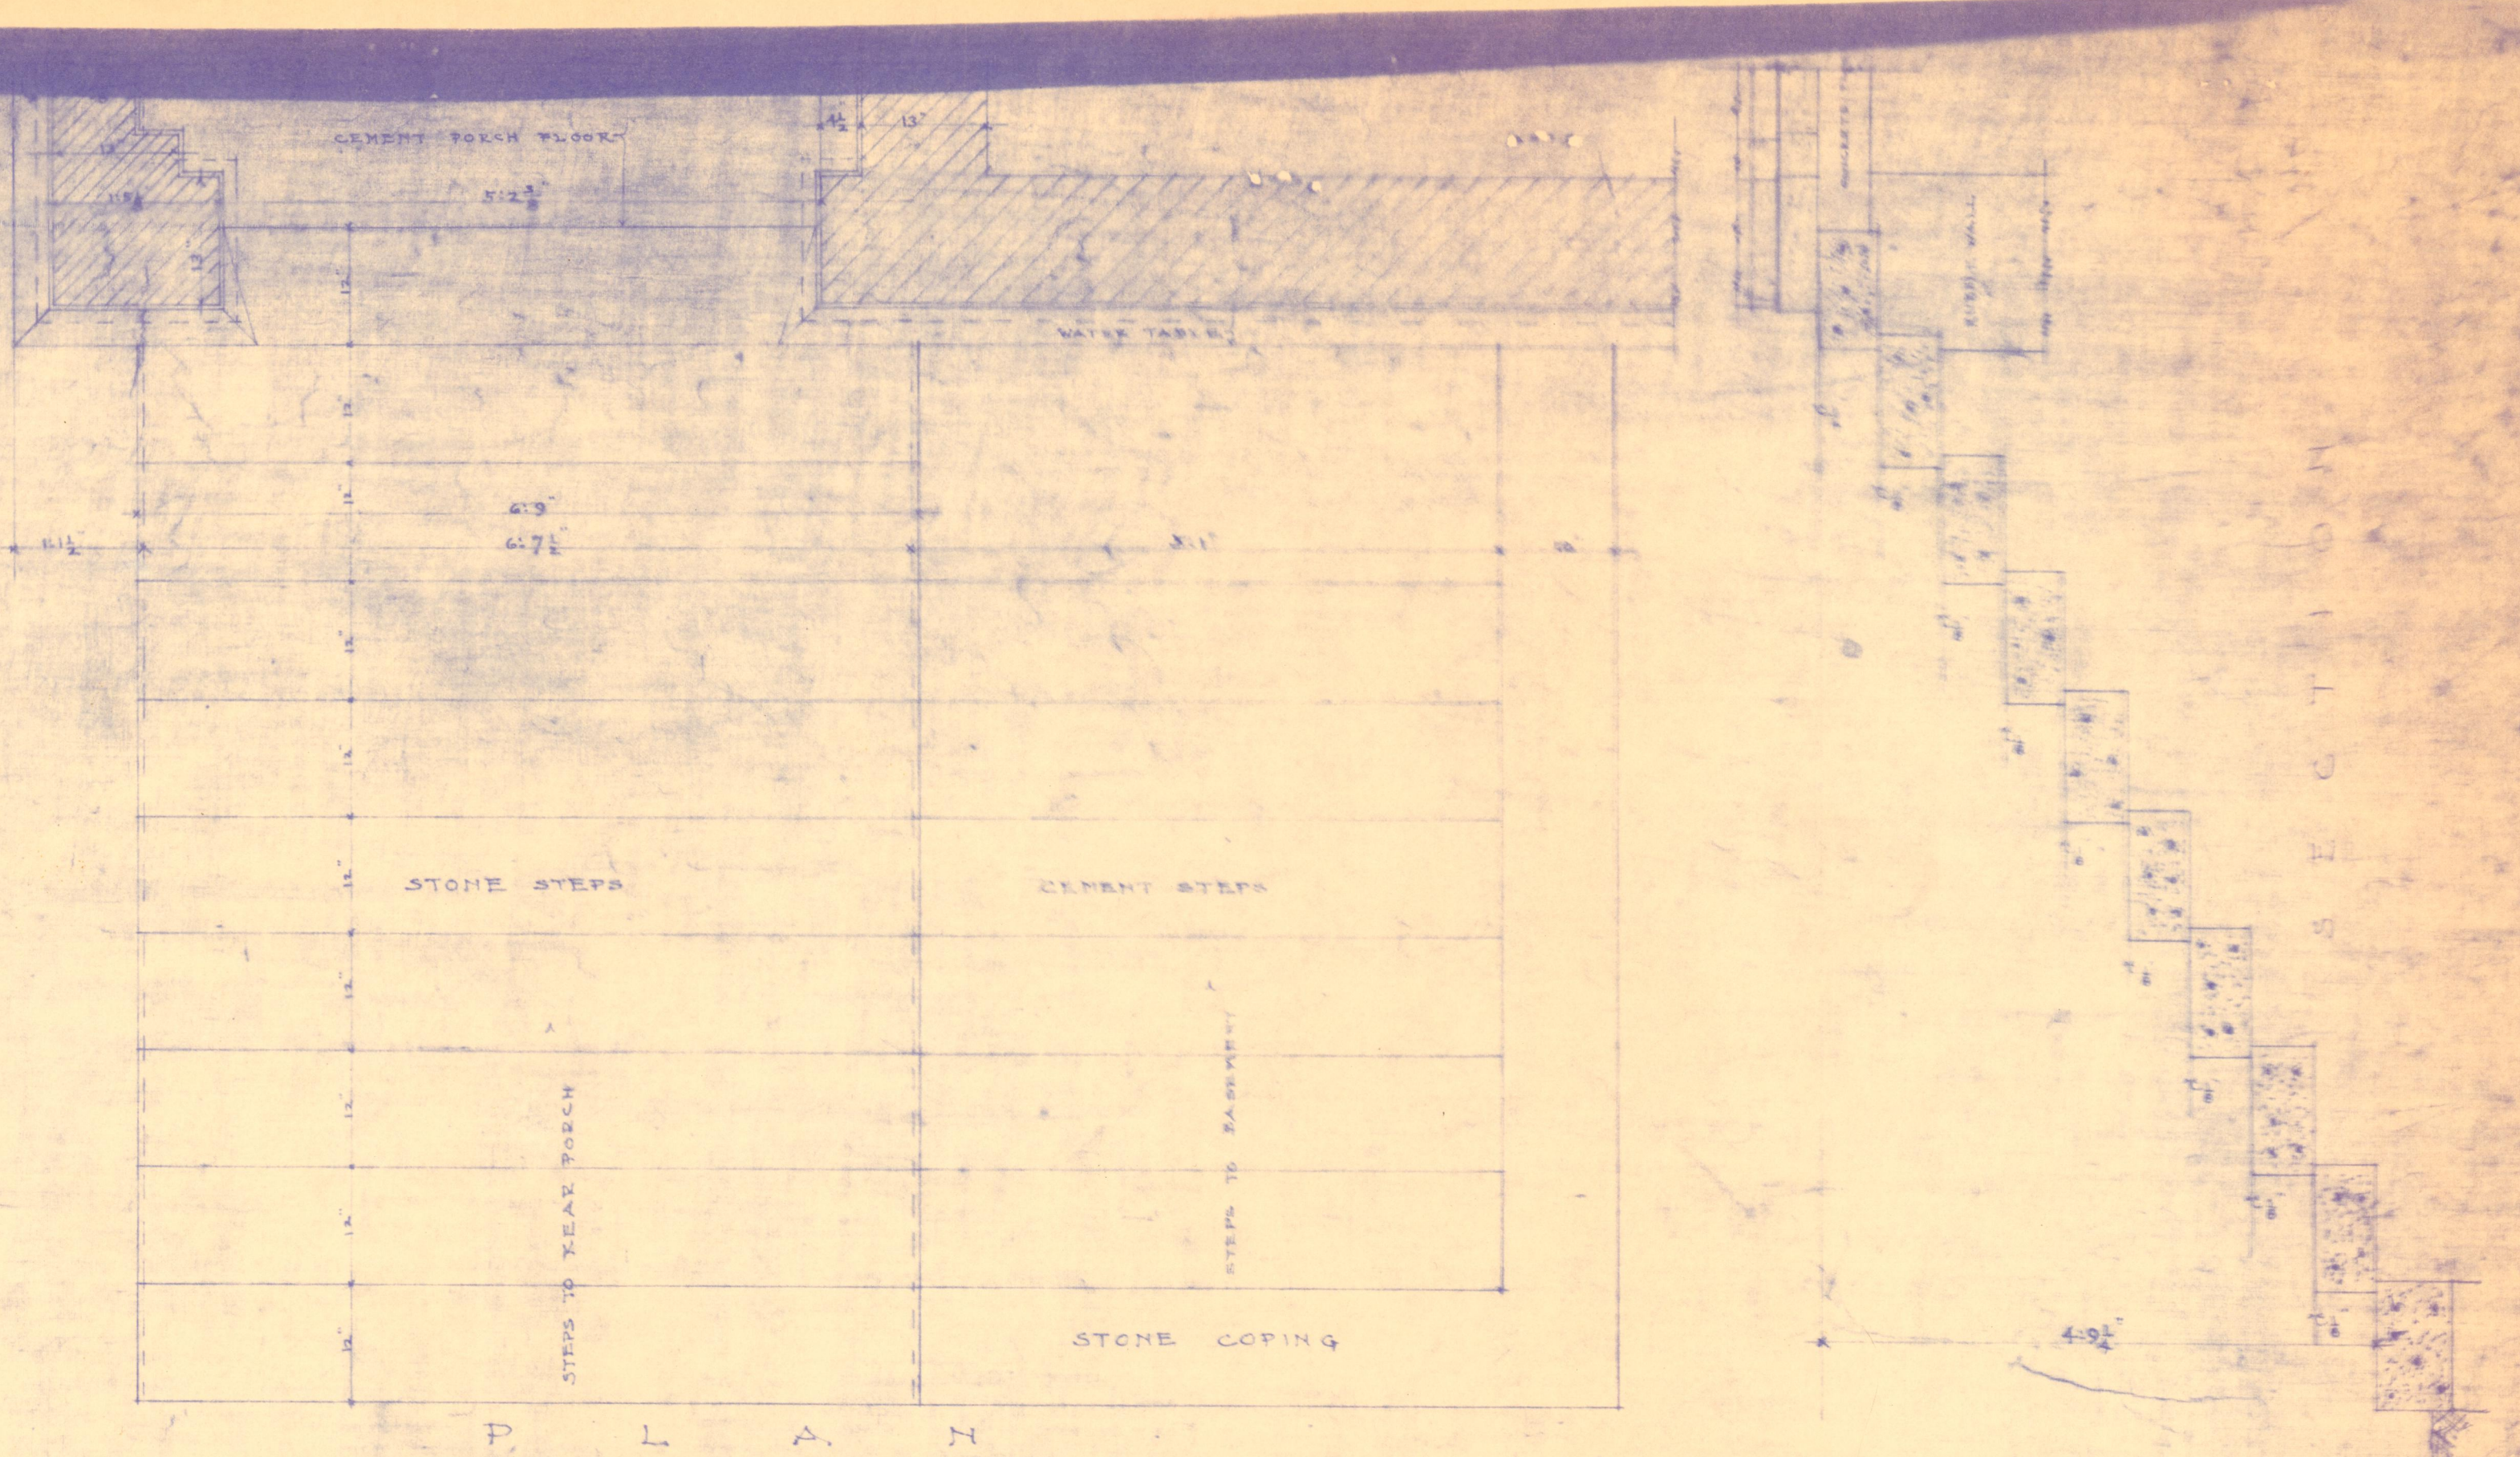
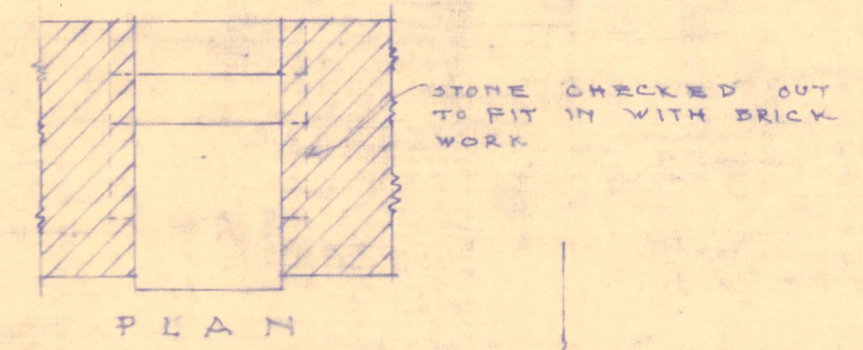
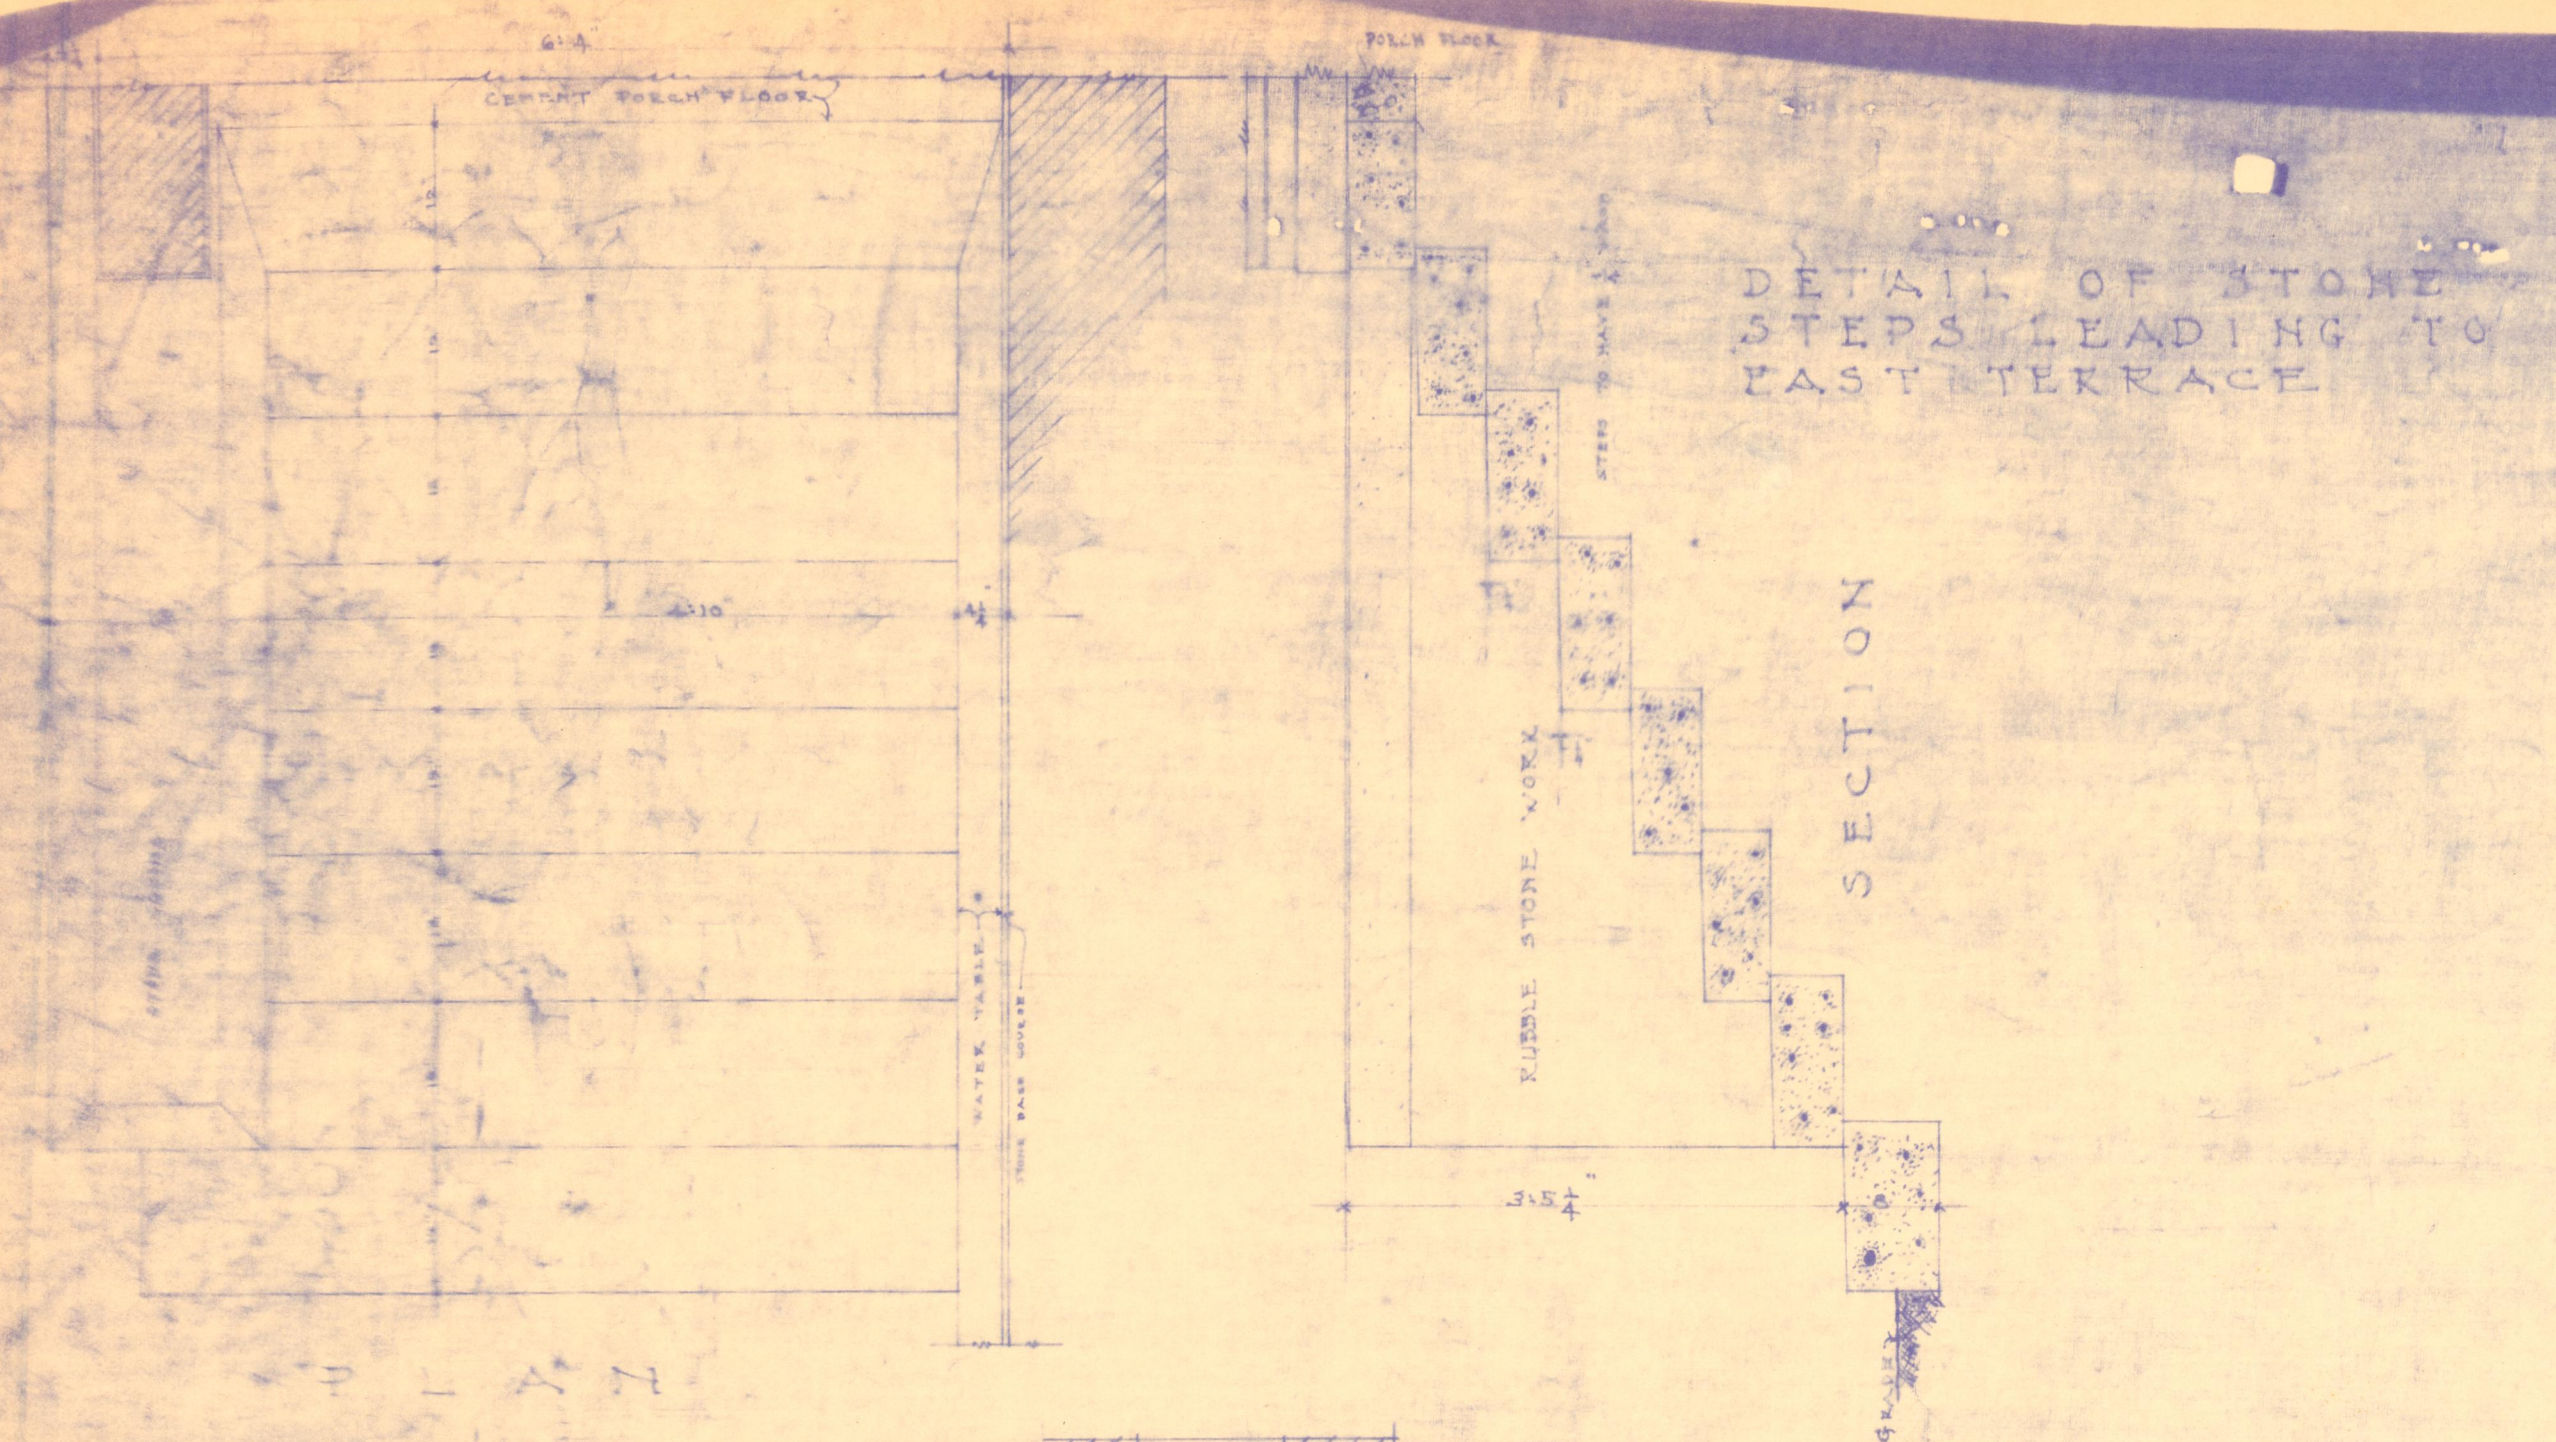


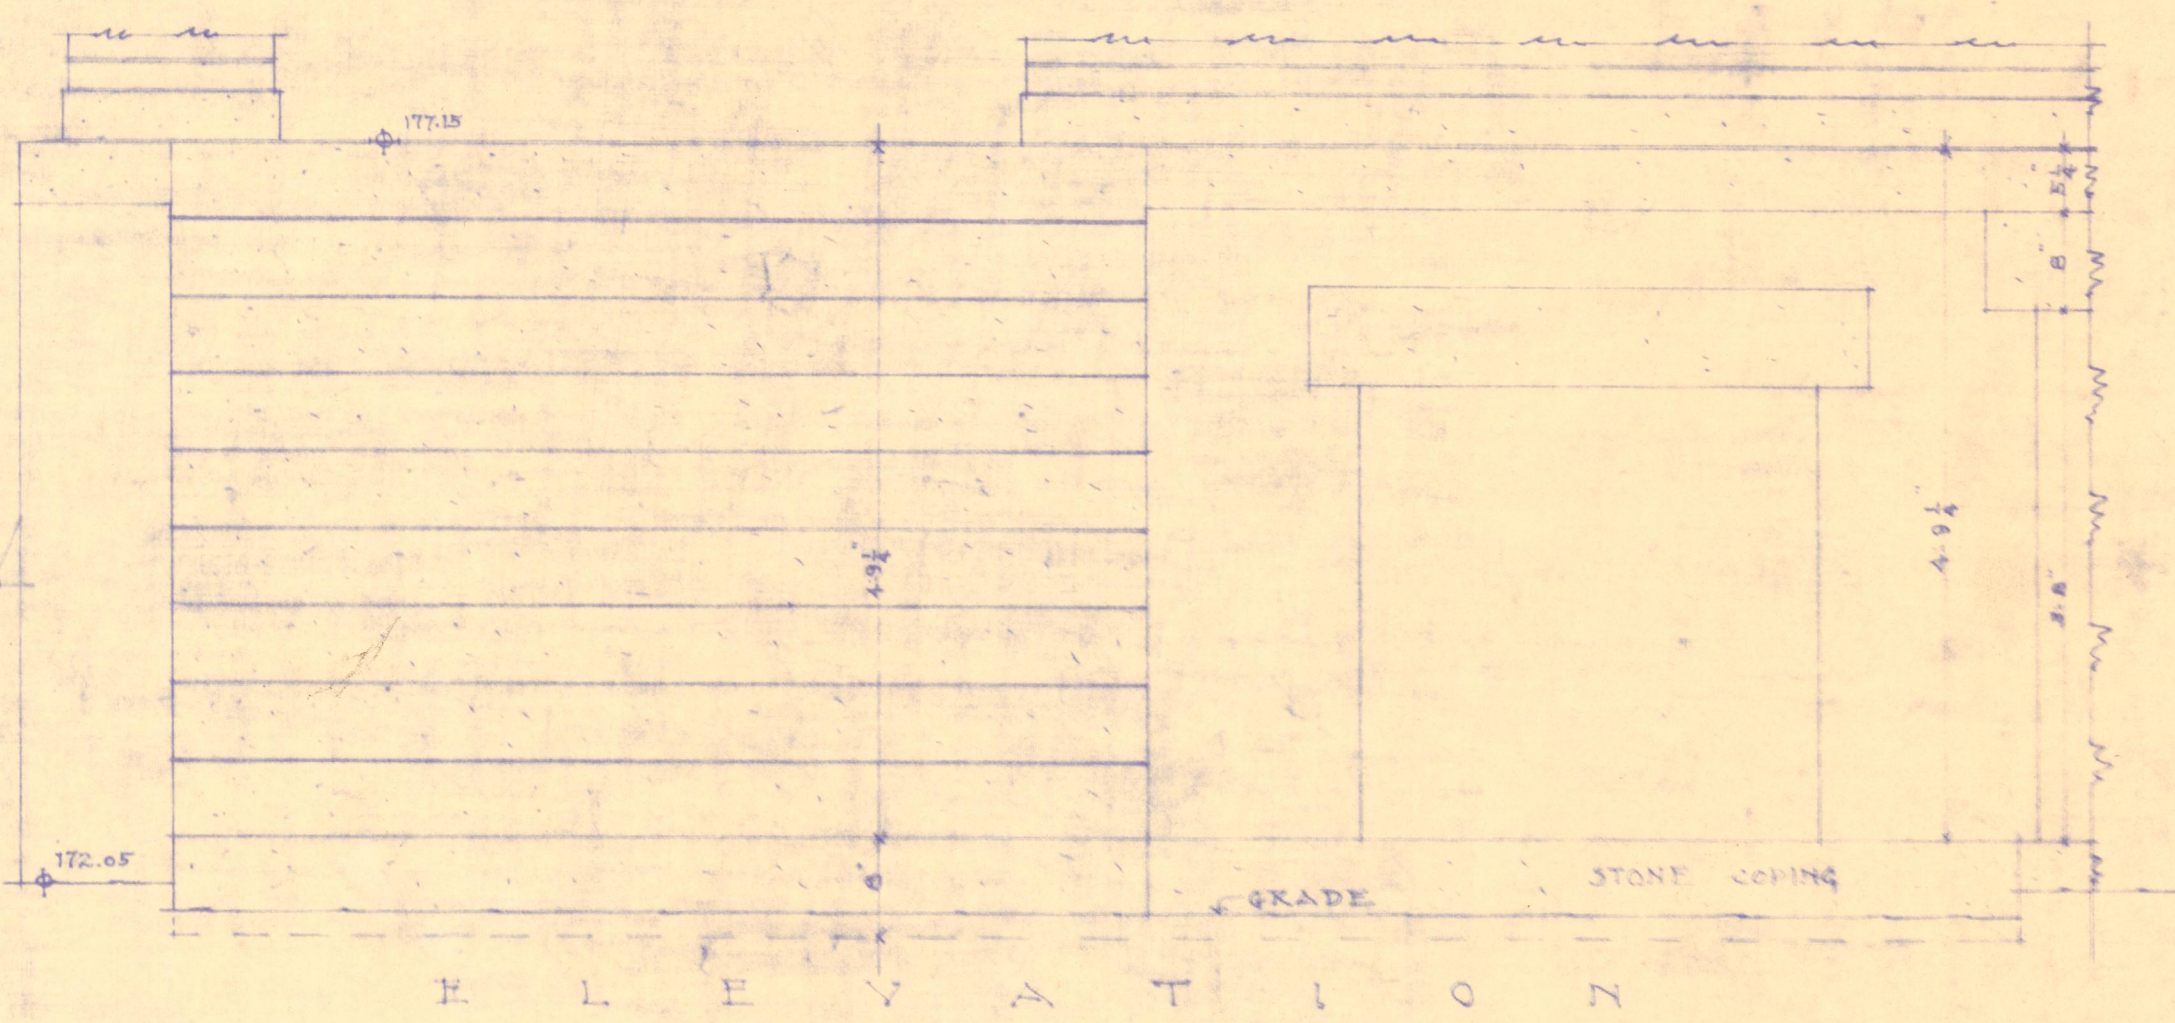


DETAILS OF TOWER CRENNELLATIONS AND UPPER WINDOWS ETC.

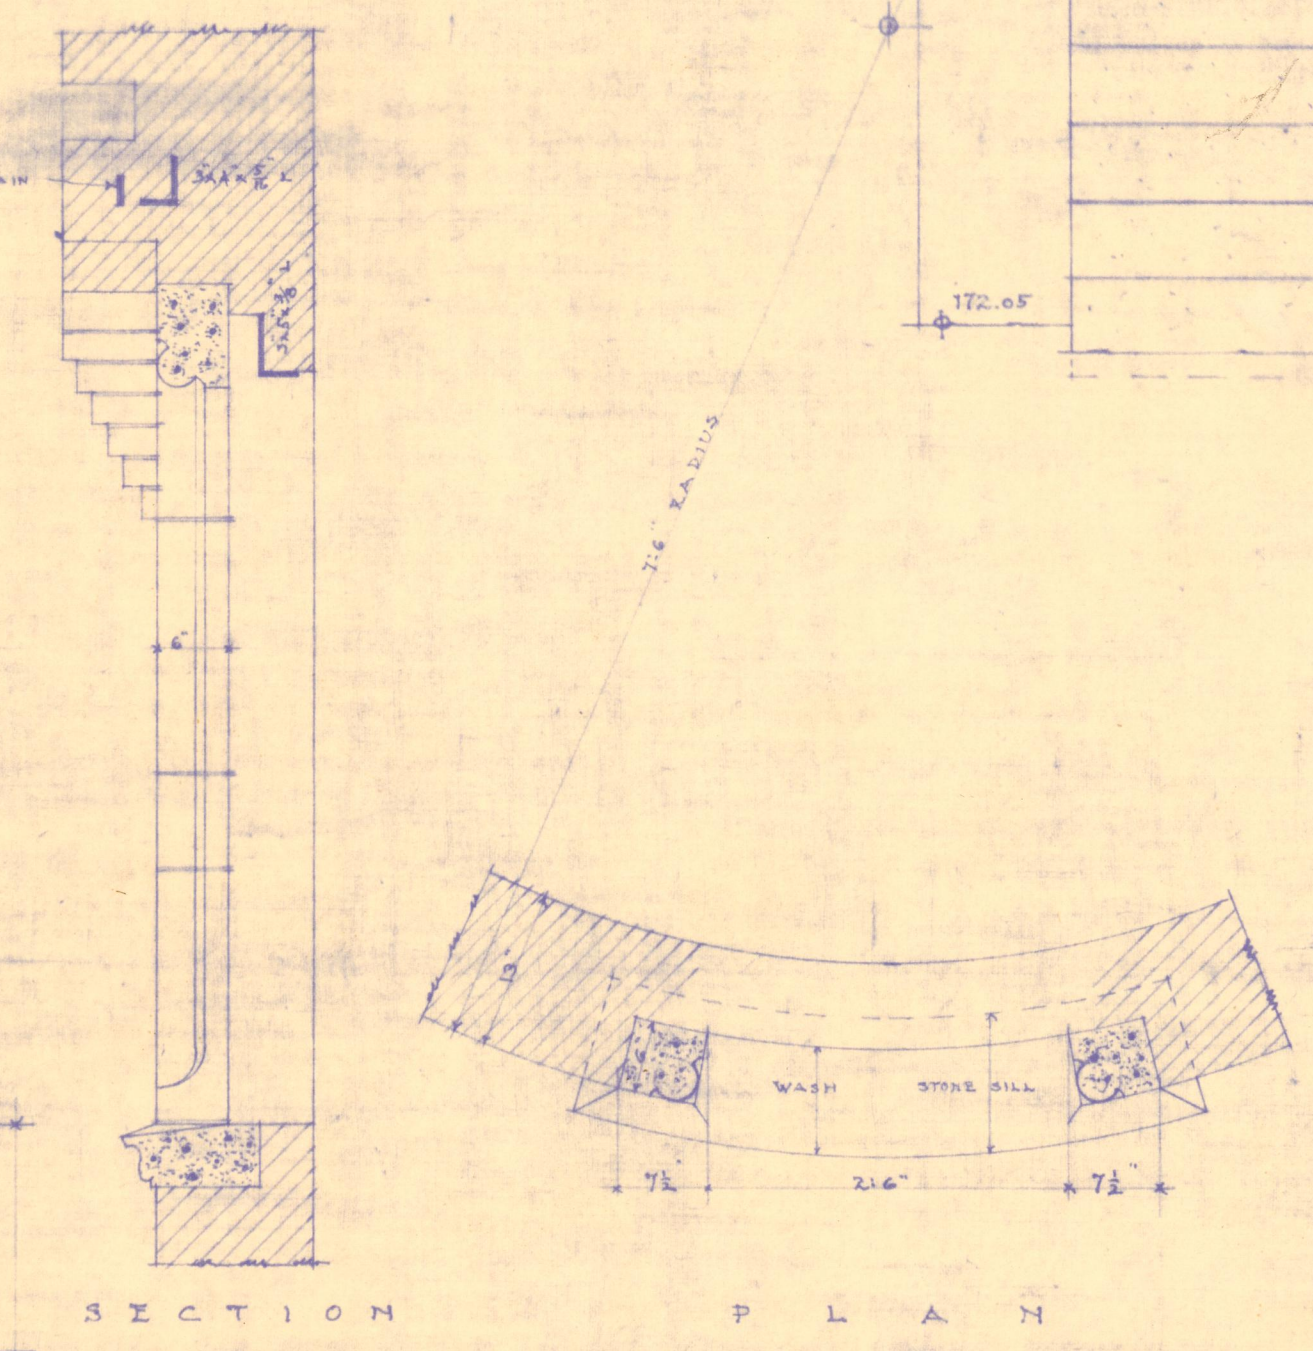


DETAIL OF STONE STEPS ETC NORTH SIDE OF HOUSE

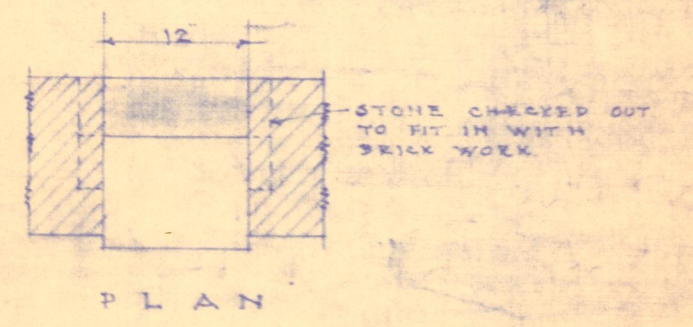

3/4 INCH SCALE DETAILS - RESIDENCE FOR
 DR. JACOB GEIGER
 WESTMINSTER PLACE - ST. JOSEPH - MO.
 ECKEL AND ALDRICH ARCHITECTS.
 CORBY - FORSEE BLDG. - ST. JOSEPH - MO.
 DEC. 9 - 1911

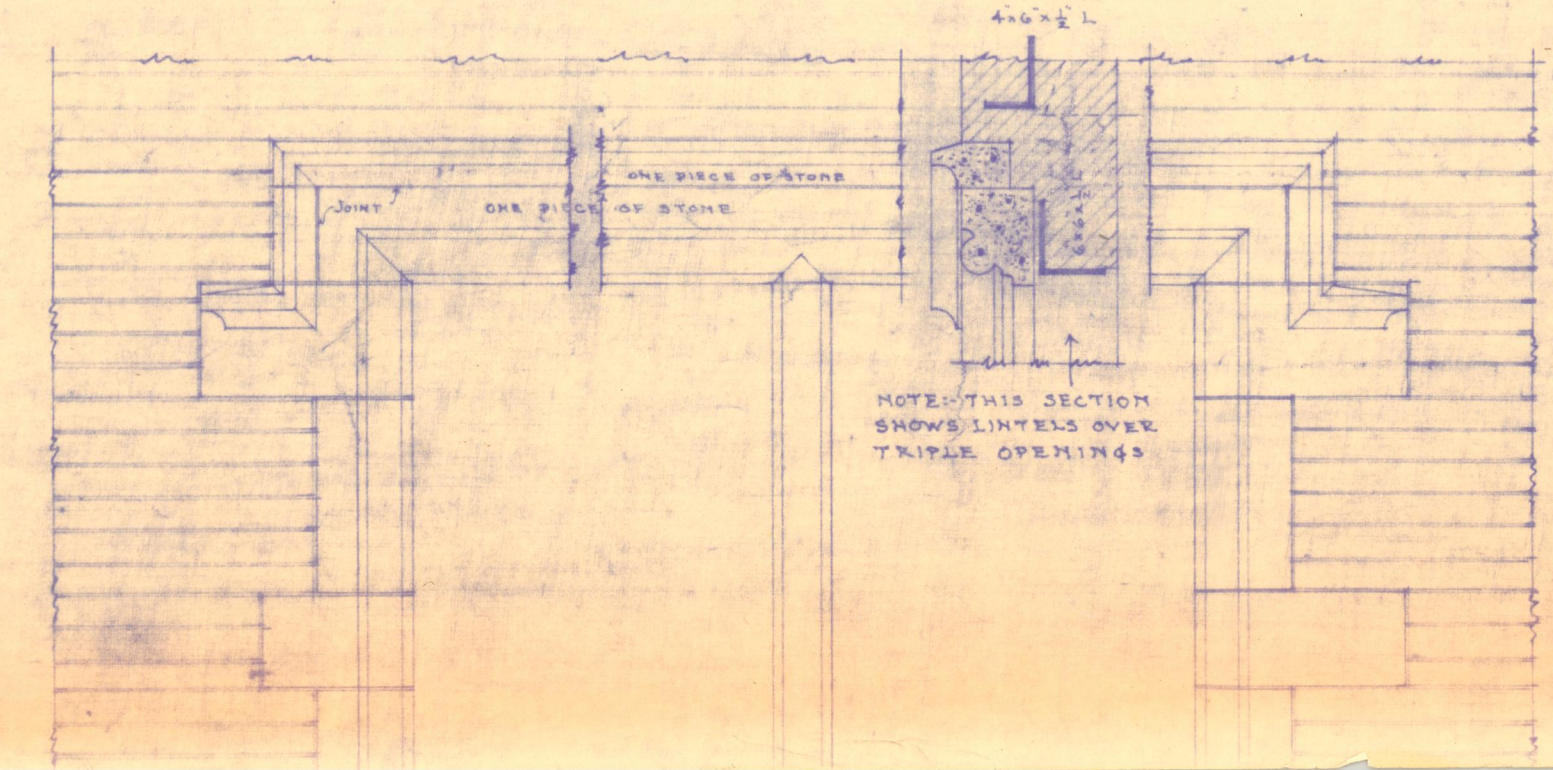

NOTE - THIS SECTION SHOWS LINTELS OVER DOUBLE WINDOWS - 1ST & 2ND STORIES - IN WEST SIDE OF TOWER.

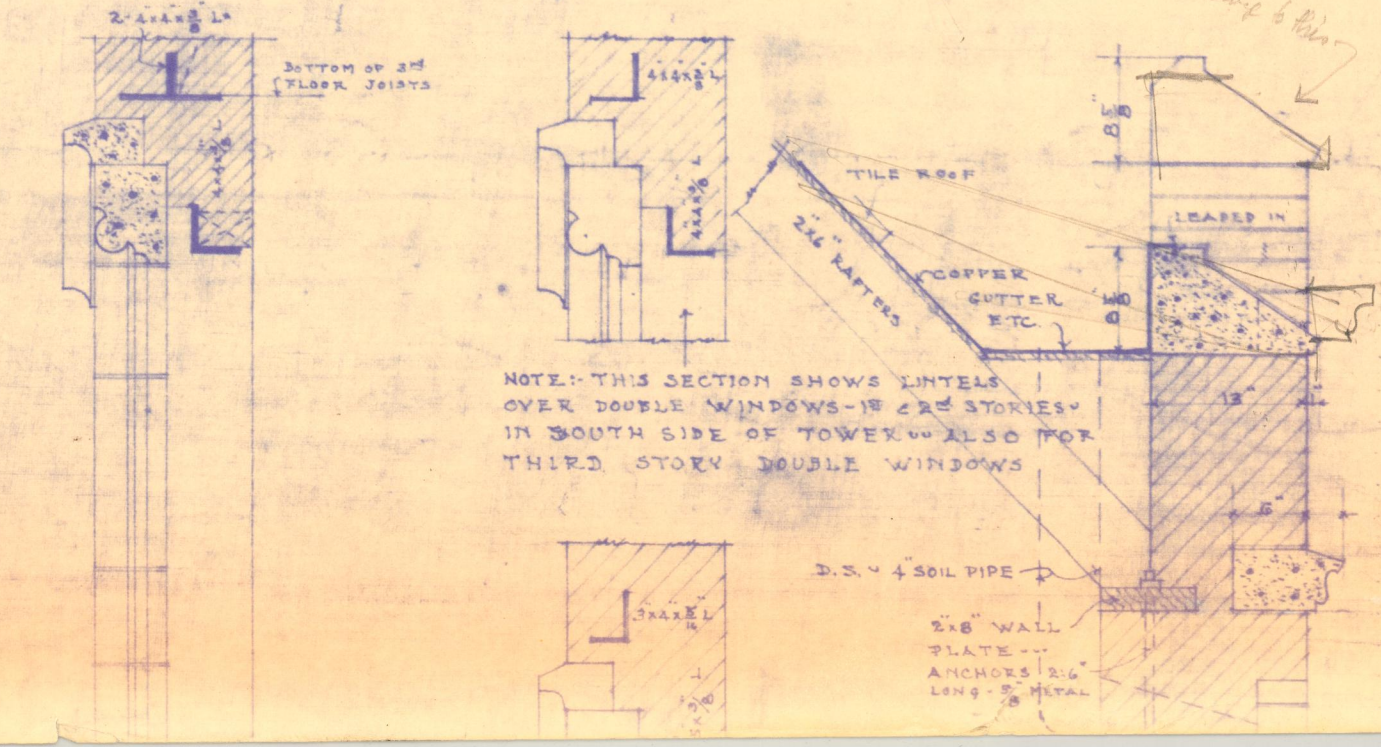

NOTE - THIS SECTION SHOWS LINTELS OVER DOUBLE WINDOWS - 1ST & 2ND STORIES - IN SOUTH SIDE OF TOWER - ALSO FOR THIRD STORY DOUBLE WINDOWS.

