


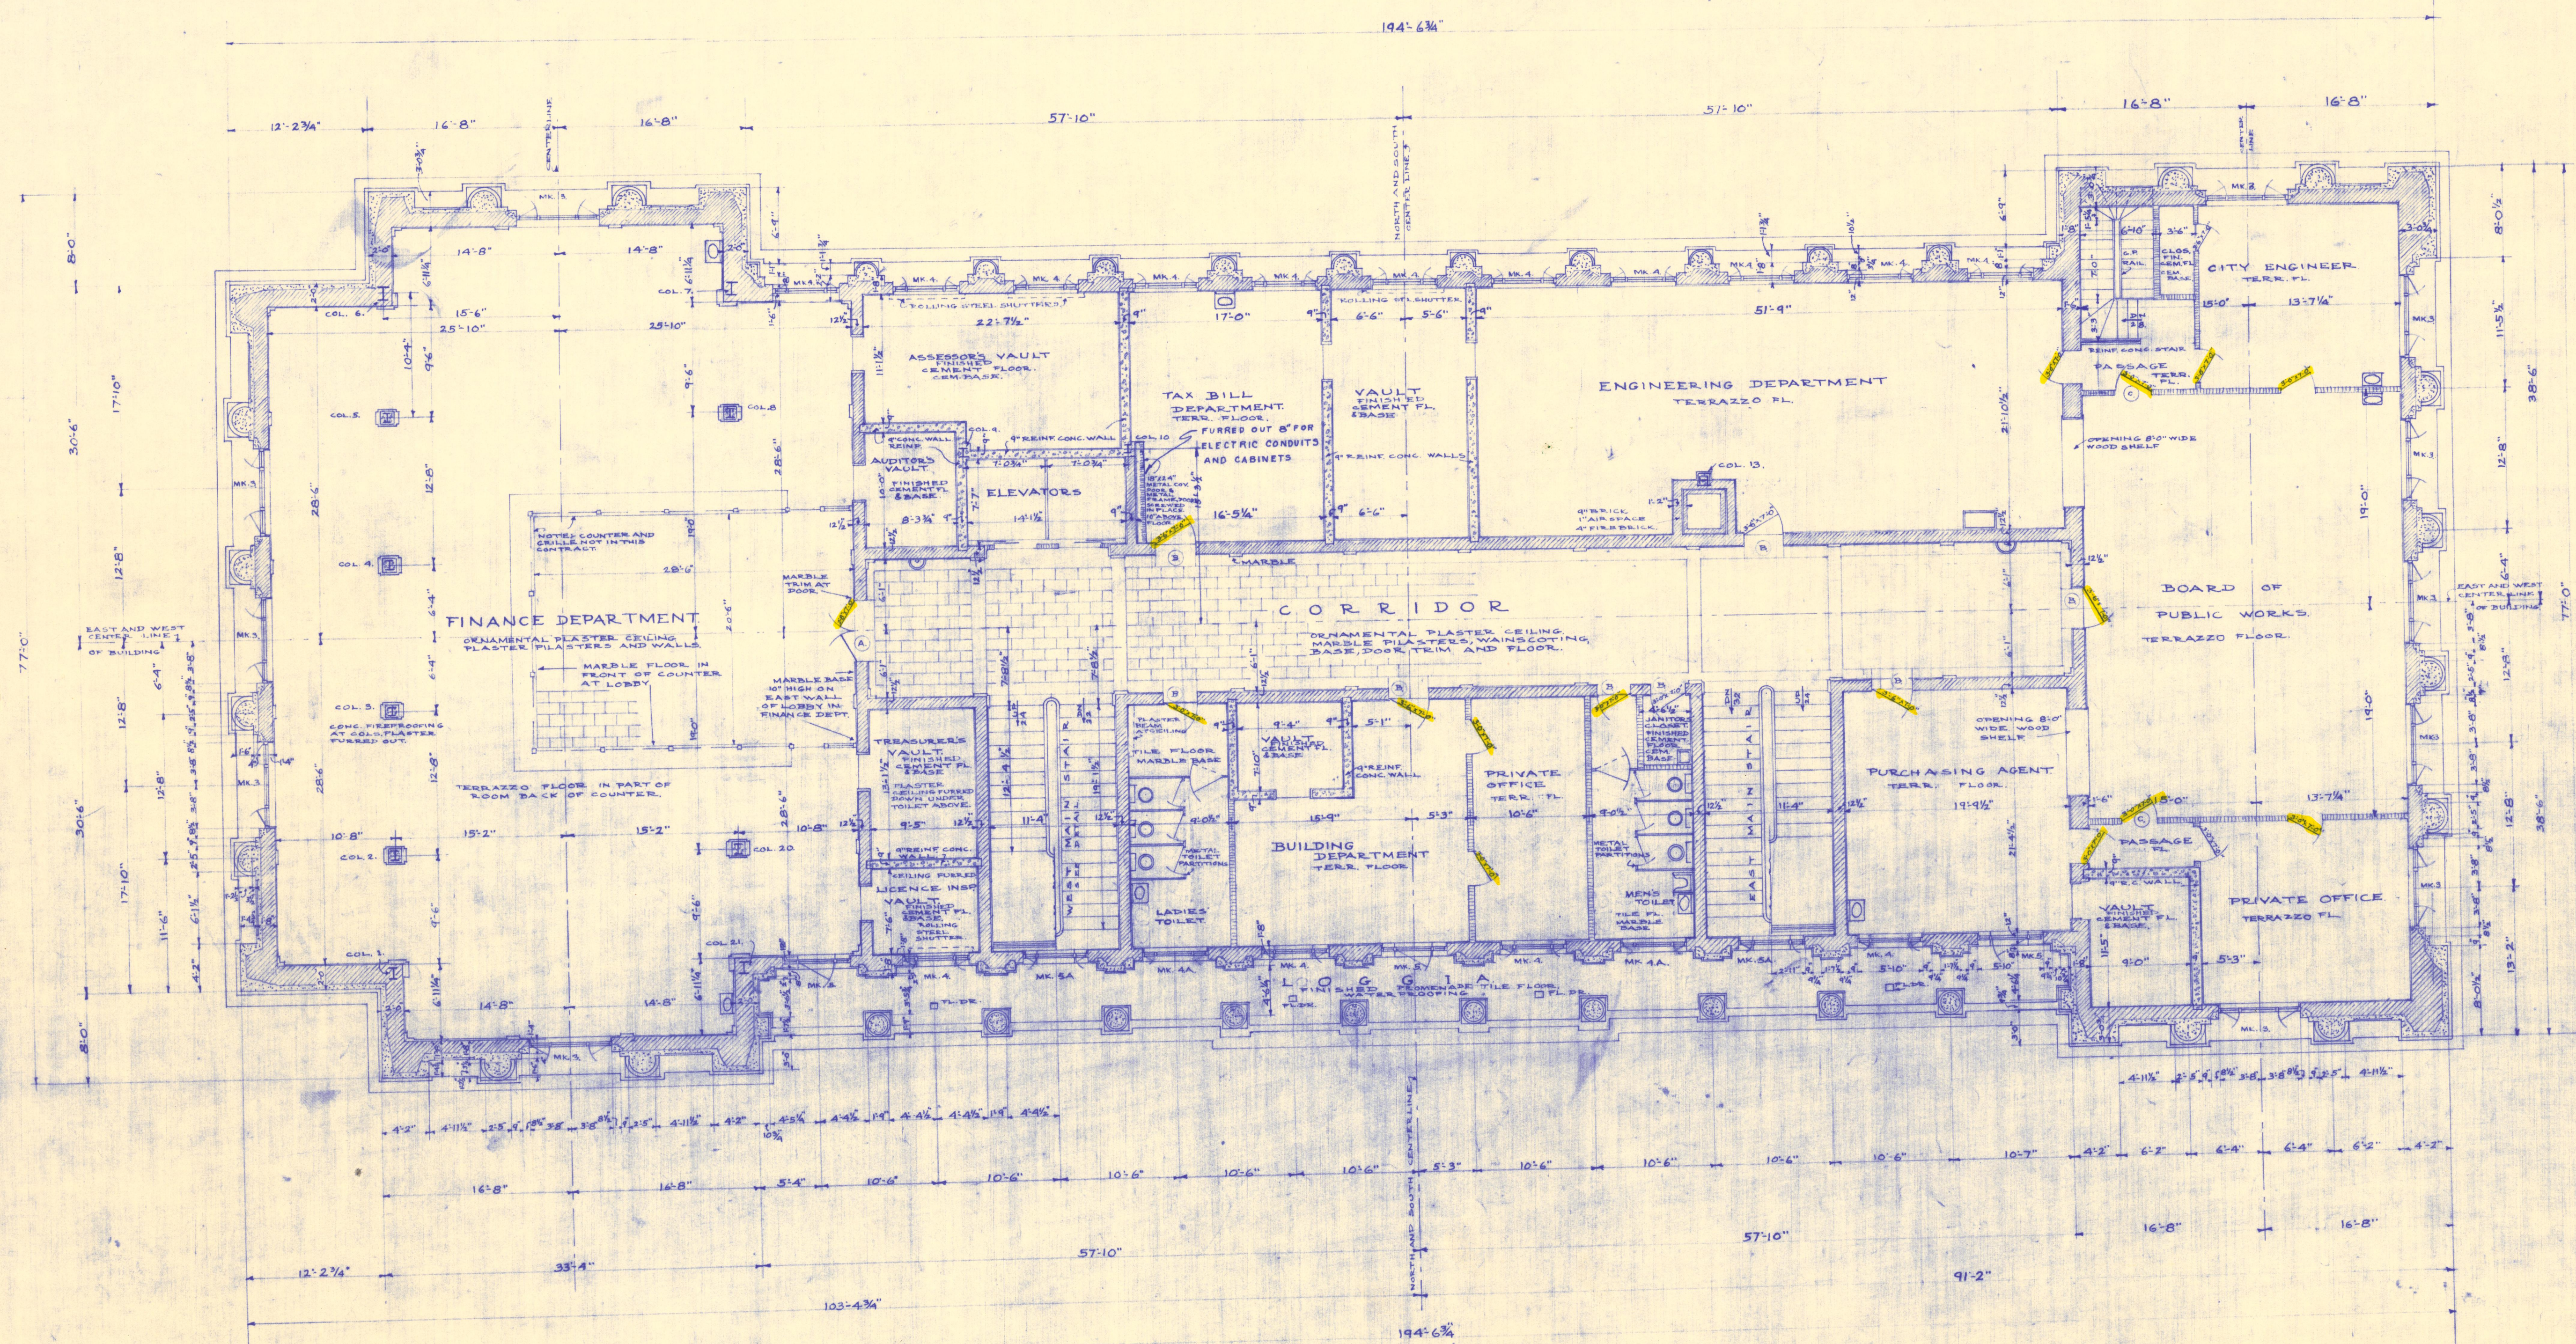

GENERAL

NOTE NO. 1. EXTERIOR WALL BACKED UP WITH PARTITIONS, 1 AND 4" METAL STUDS.

NOTE NO. 2. ALL DIMENSIONS BRICK, STONE TO CENTER LINE AND COLUMNS CALLED FOR BASE, BASE JAMBS.

NOTE NO. 3. IN ALL ROOMS METAL FRAME VAULT DOOR.

NOTE NO. 4. ALL INTERIOR METAL FRAME VAULT DOOR.

NOTE NO. 5. ALL EXTERIOR WINDOWS, 5

LEGEND

BRICK	[Pattern]
STONE	[Pattern]
CONCRETE	[Pattern]
METAL STUD	[Pattern]

FIRST FLOOR

ST. J
DATE
JUNE 22, 1925.

2007.33.4219.RR