


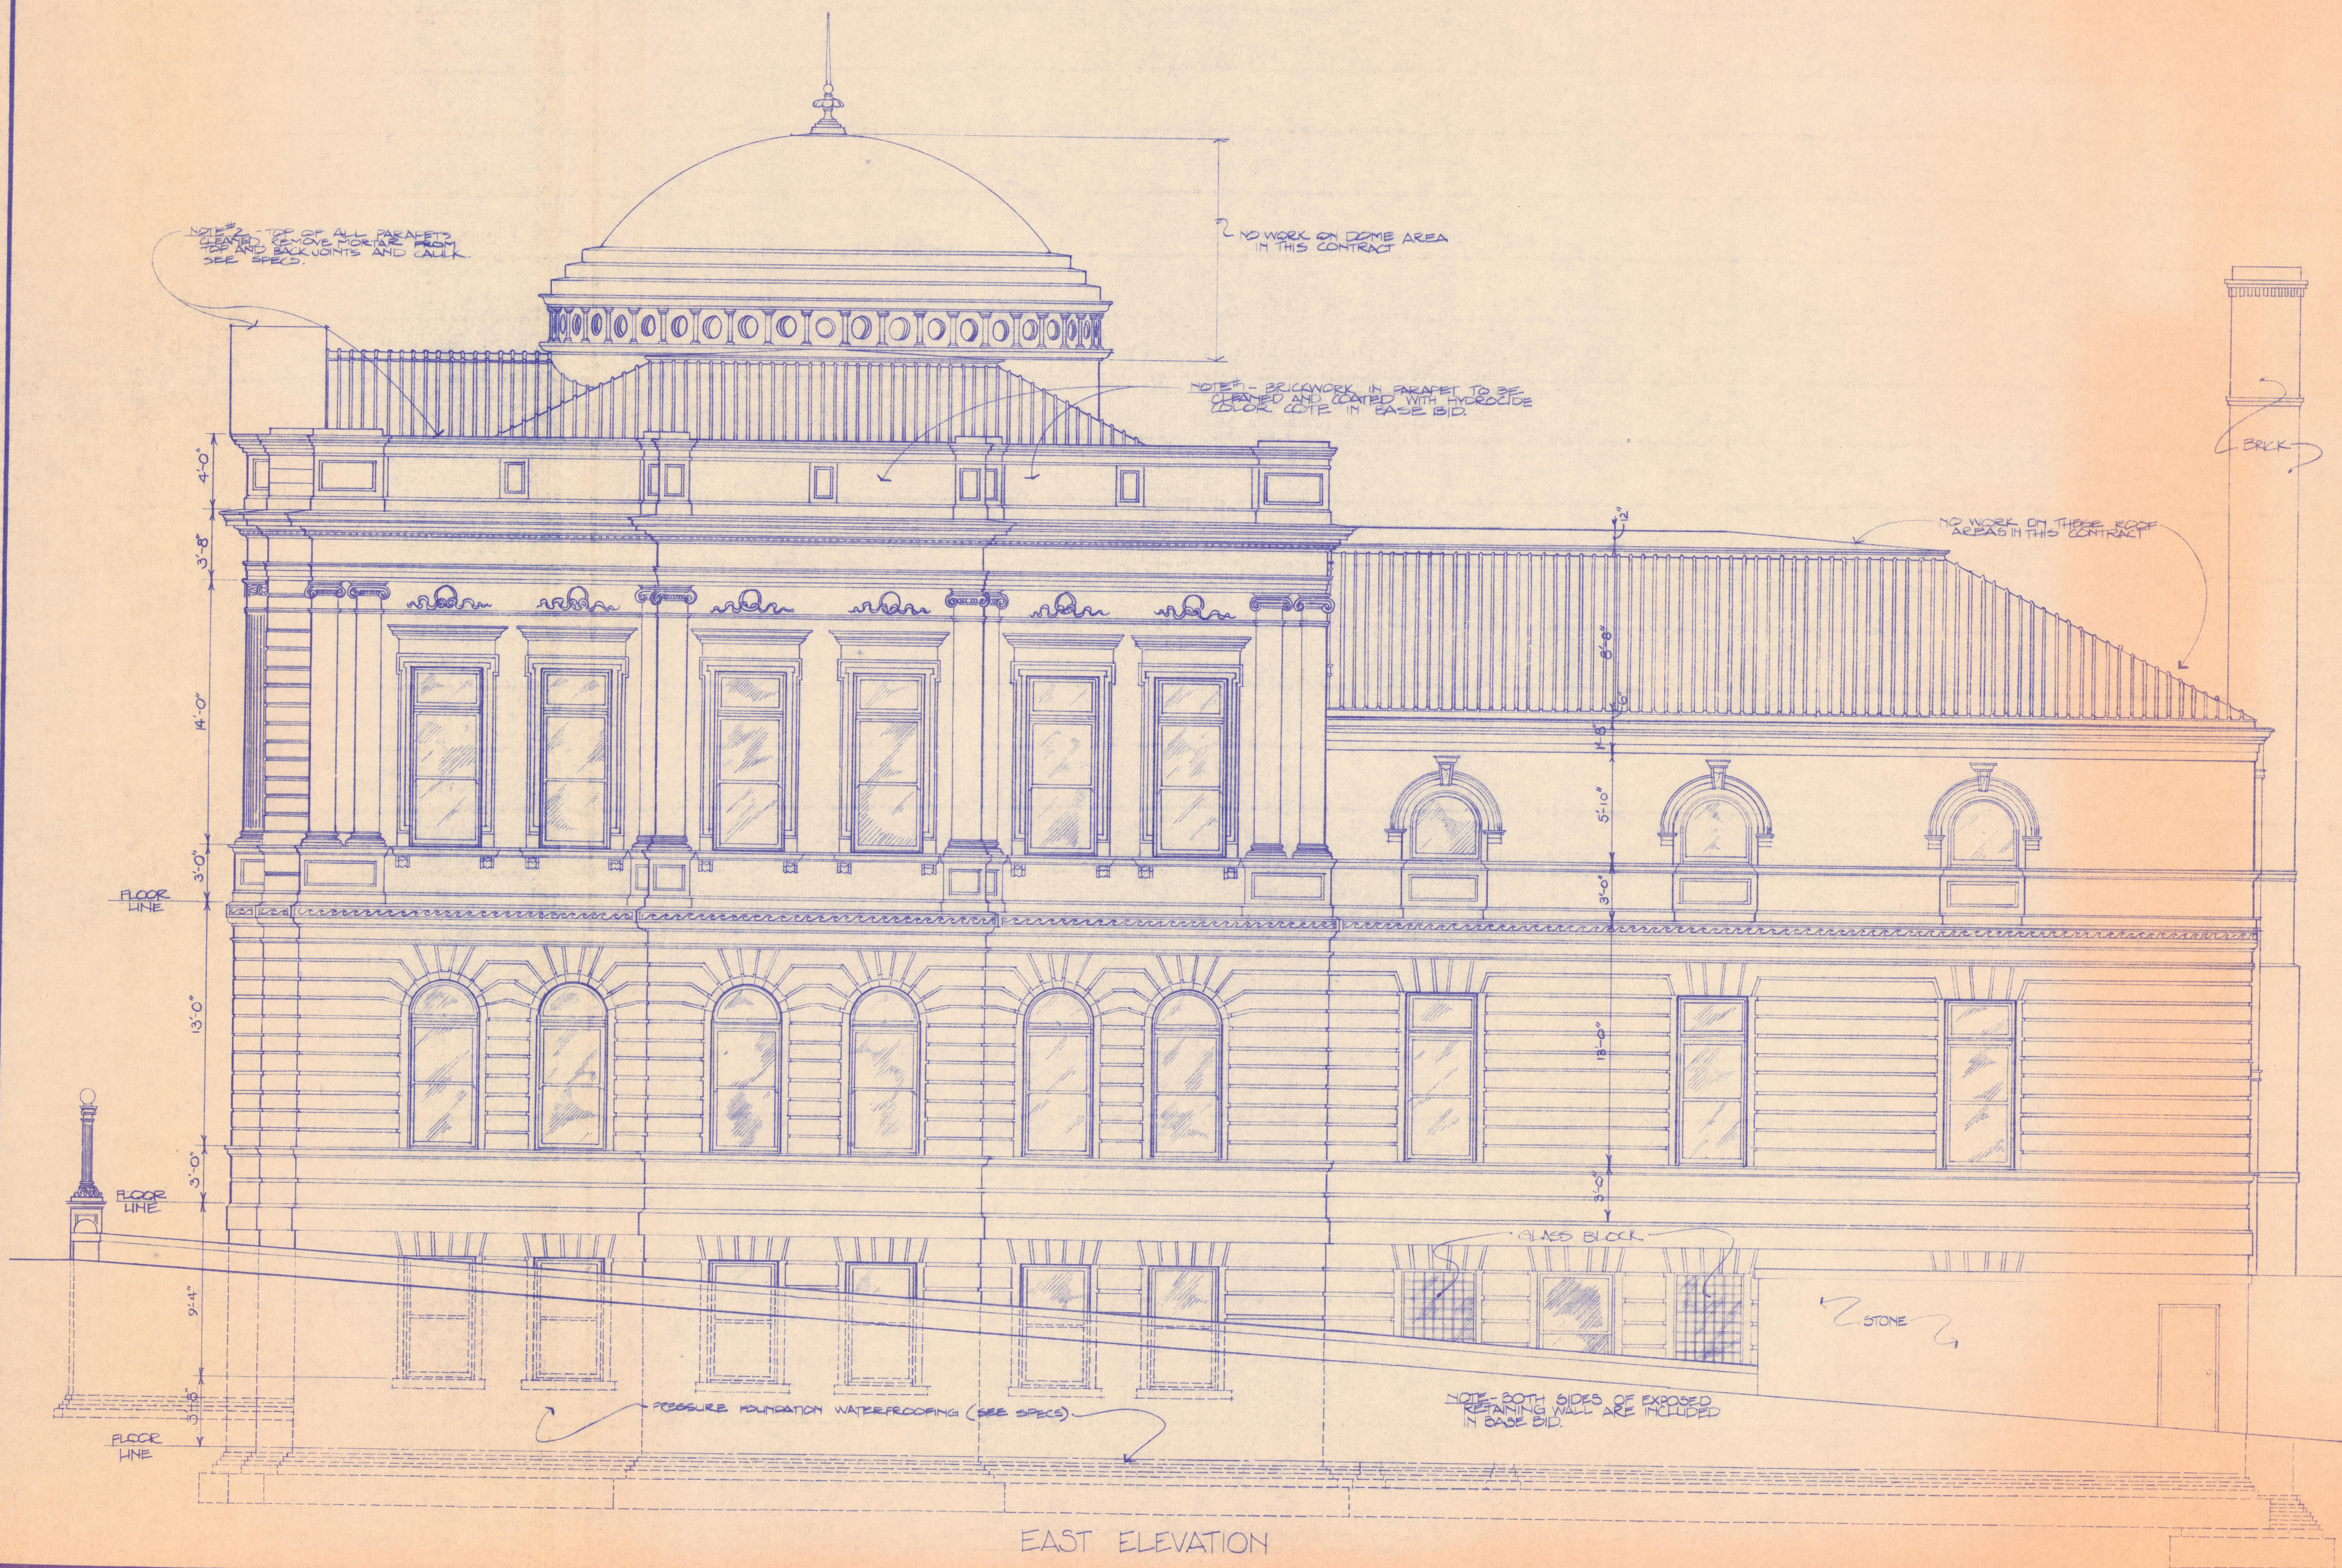

architects & engineers

Brunner & Brunner

1105 CORBY BUILDING ST. JOSEPH, MISSOURI 64501

(816) 279-0809

ST. JOSEPH PUBLIC LIBRARY
EXTERIOR RENOVATION

JOB NUMBER
5712
DATE
6/10/79
DRAWN BY
J. BRUNNER
CHECKED BY
REVISIONS

SHEET NUMBER
4
TOTAL SHEETS