


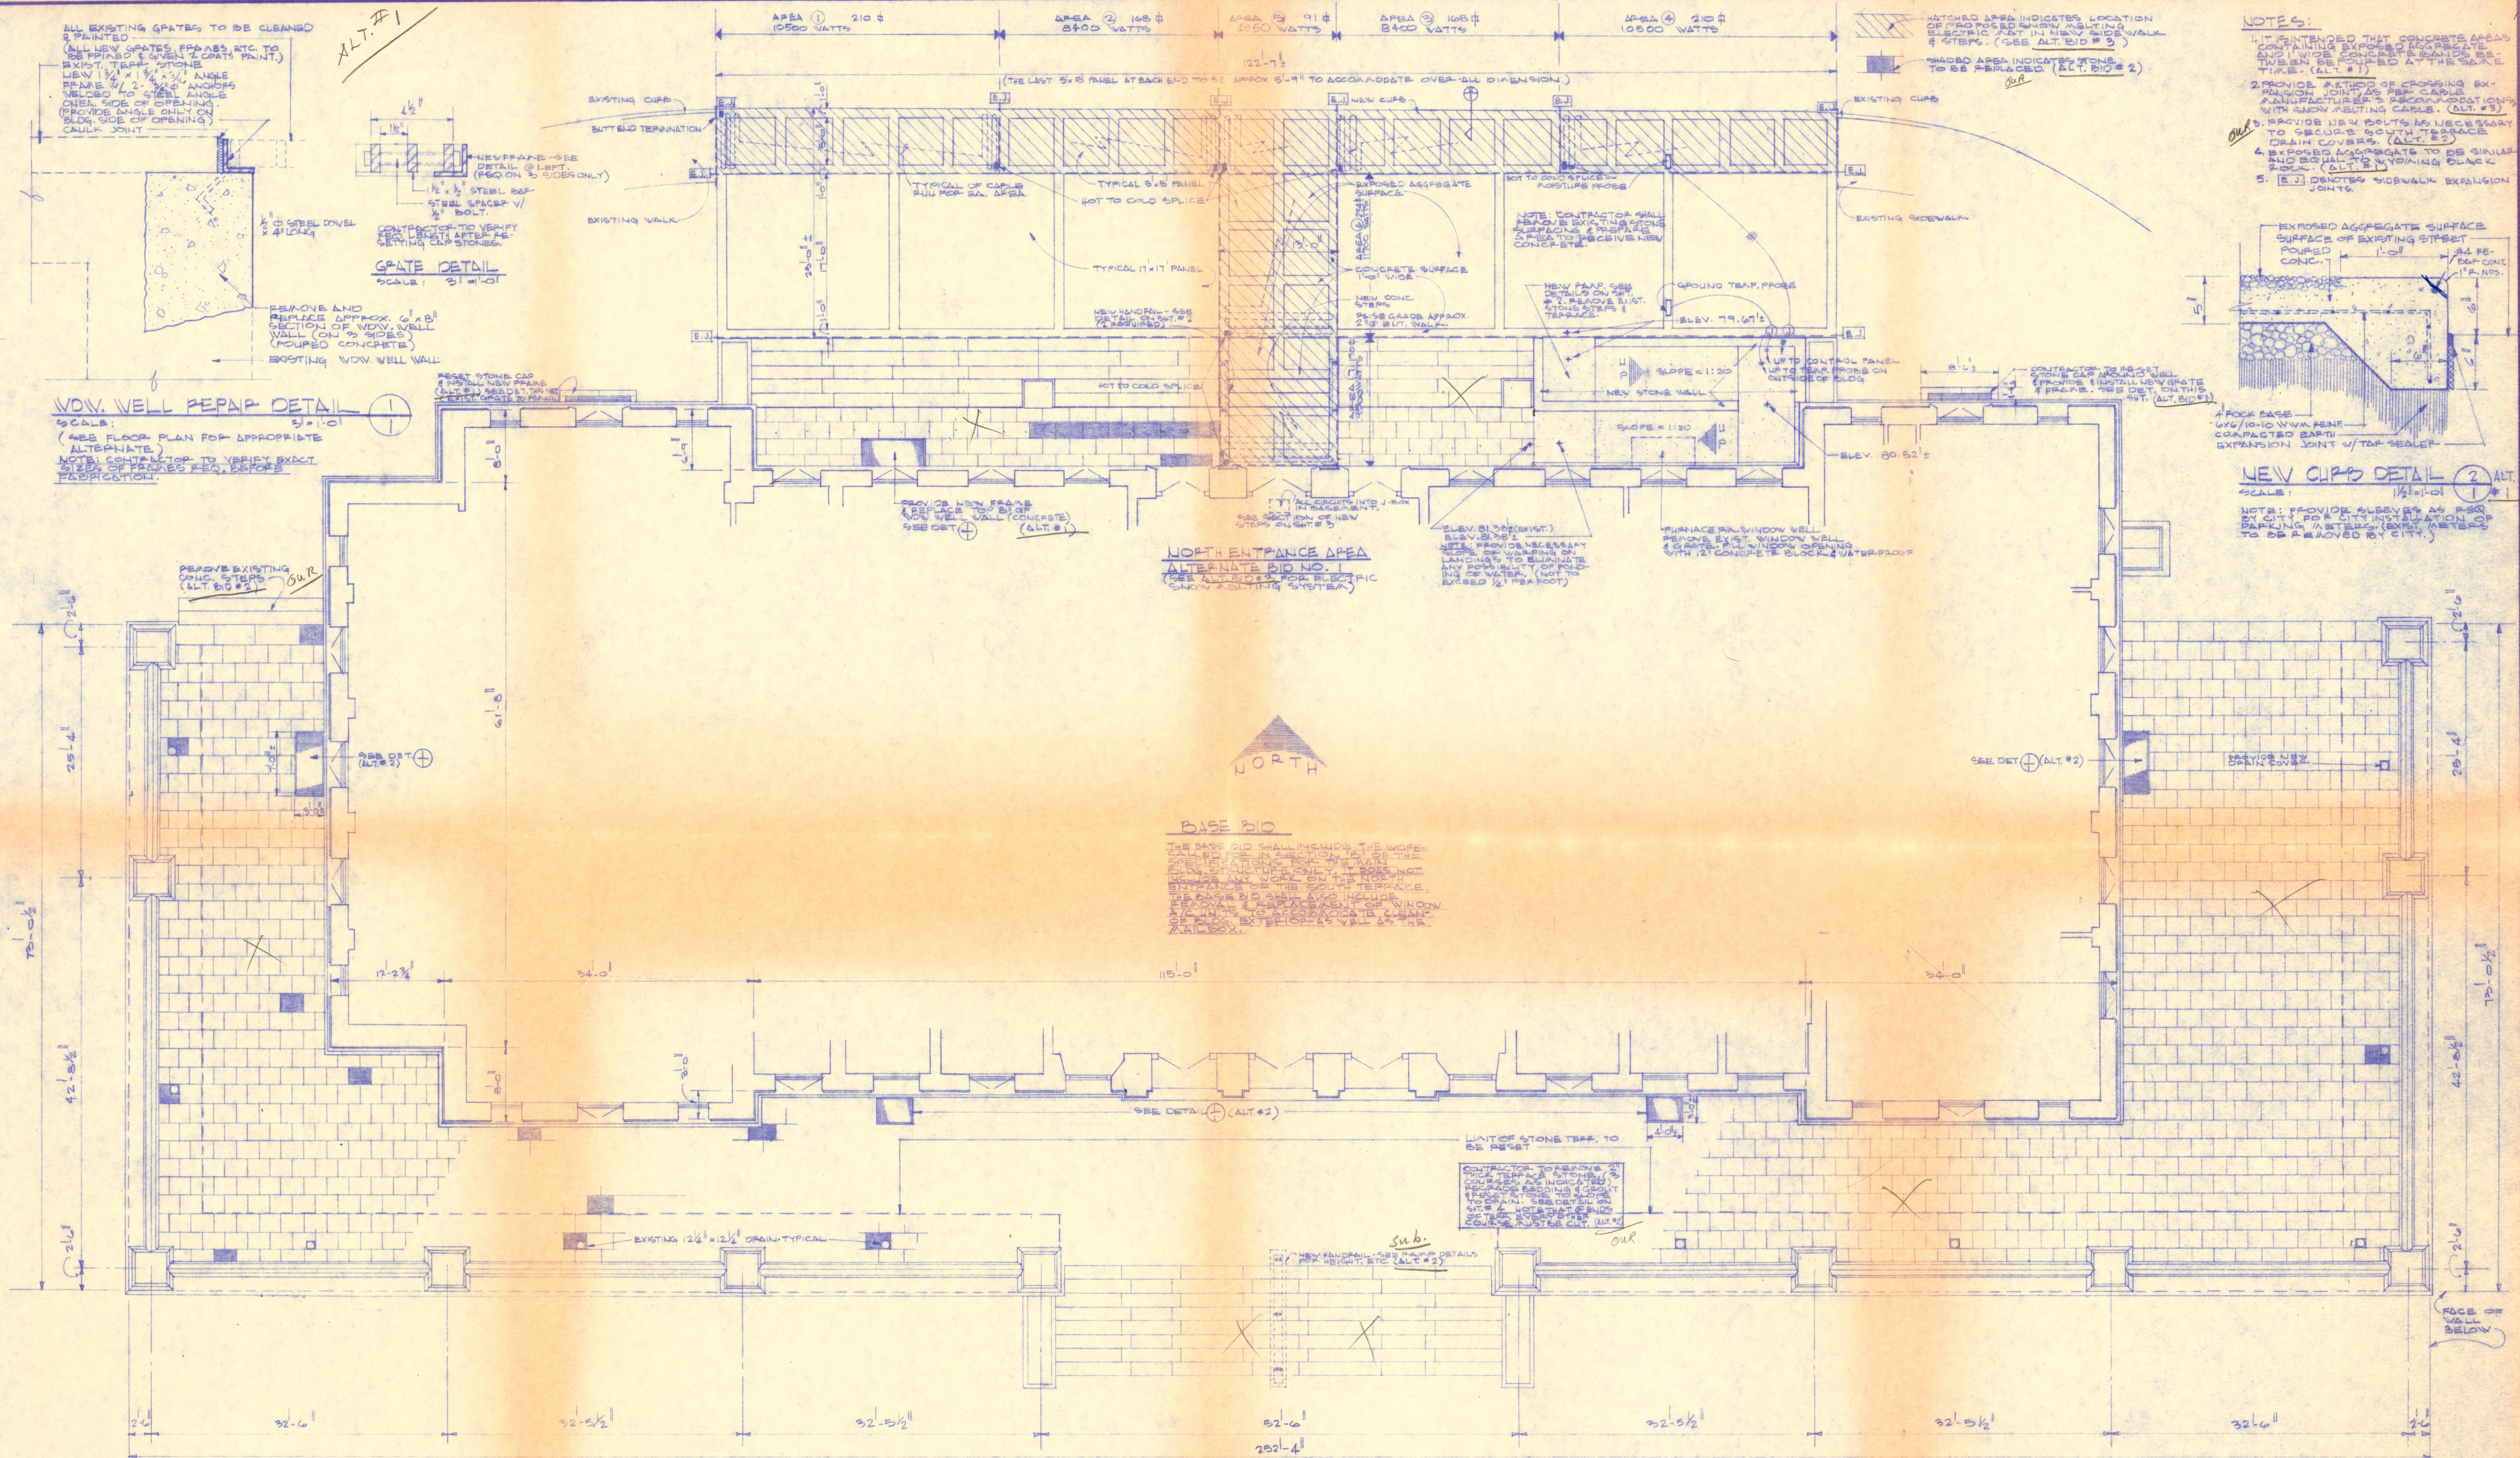

FIRST FLOOR & ENTRANCE TERRACE PLAN

GENERAL NOTE: ALTHOUGH STONES REQUIRING REPAIR OR REPLACEMENT HAS BEEN SO INDICATED ON THE DRAWINGS, IT SHALL BE THE RESPONSIBILITY OF THE CONTRACTOR TO ACCORDANCE ONLY STONES IN THE SAME MANNER THIS PROJECT ON-SITE INSPECTION BY THE PROSPECTIVE BIDDERS.

SCALE: 1/8" = 1'-0"



DRAWN BY: RUSTON
CHK'D BY: RUSTON
REVISION
24 OCT. '73
BRUNNER & BRUNNER
1105 CORBY BUILDING

RENOVATION OF THE EXTERIOR
OF THE CITY OF ST. JOSEPH, MO.
ARCHITECTS & ENGINEERS
ST. JOSEPH, MO.

DATE: 14 SEPT. '73
JOB No.
SHEET No. 1

2007.33.4219N