

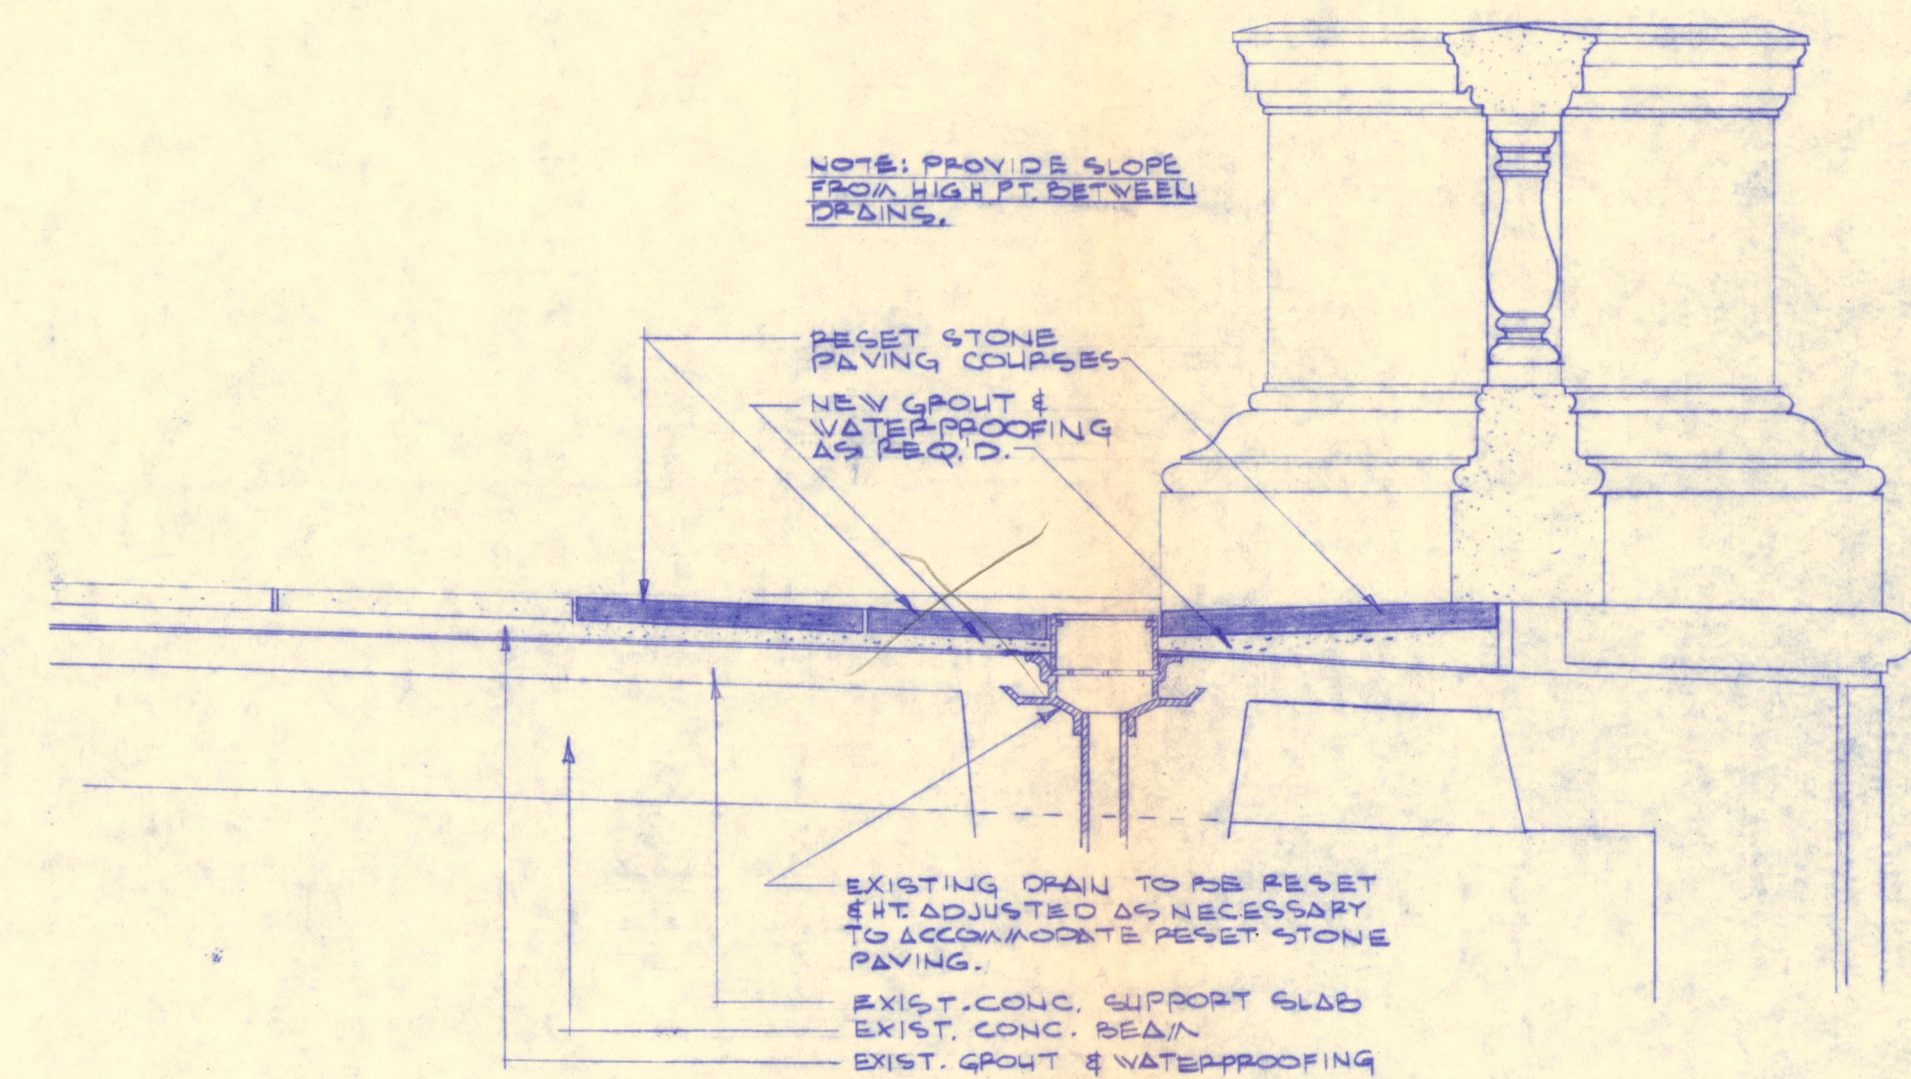


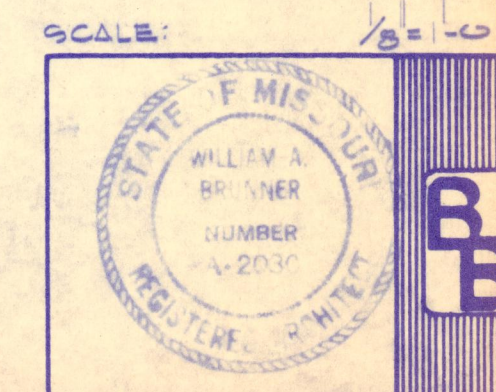

STONE PAVING RESETTING DETAIL - ALT. BID#2
SCALE: 3/4" = 1'-0"

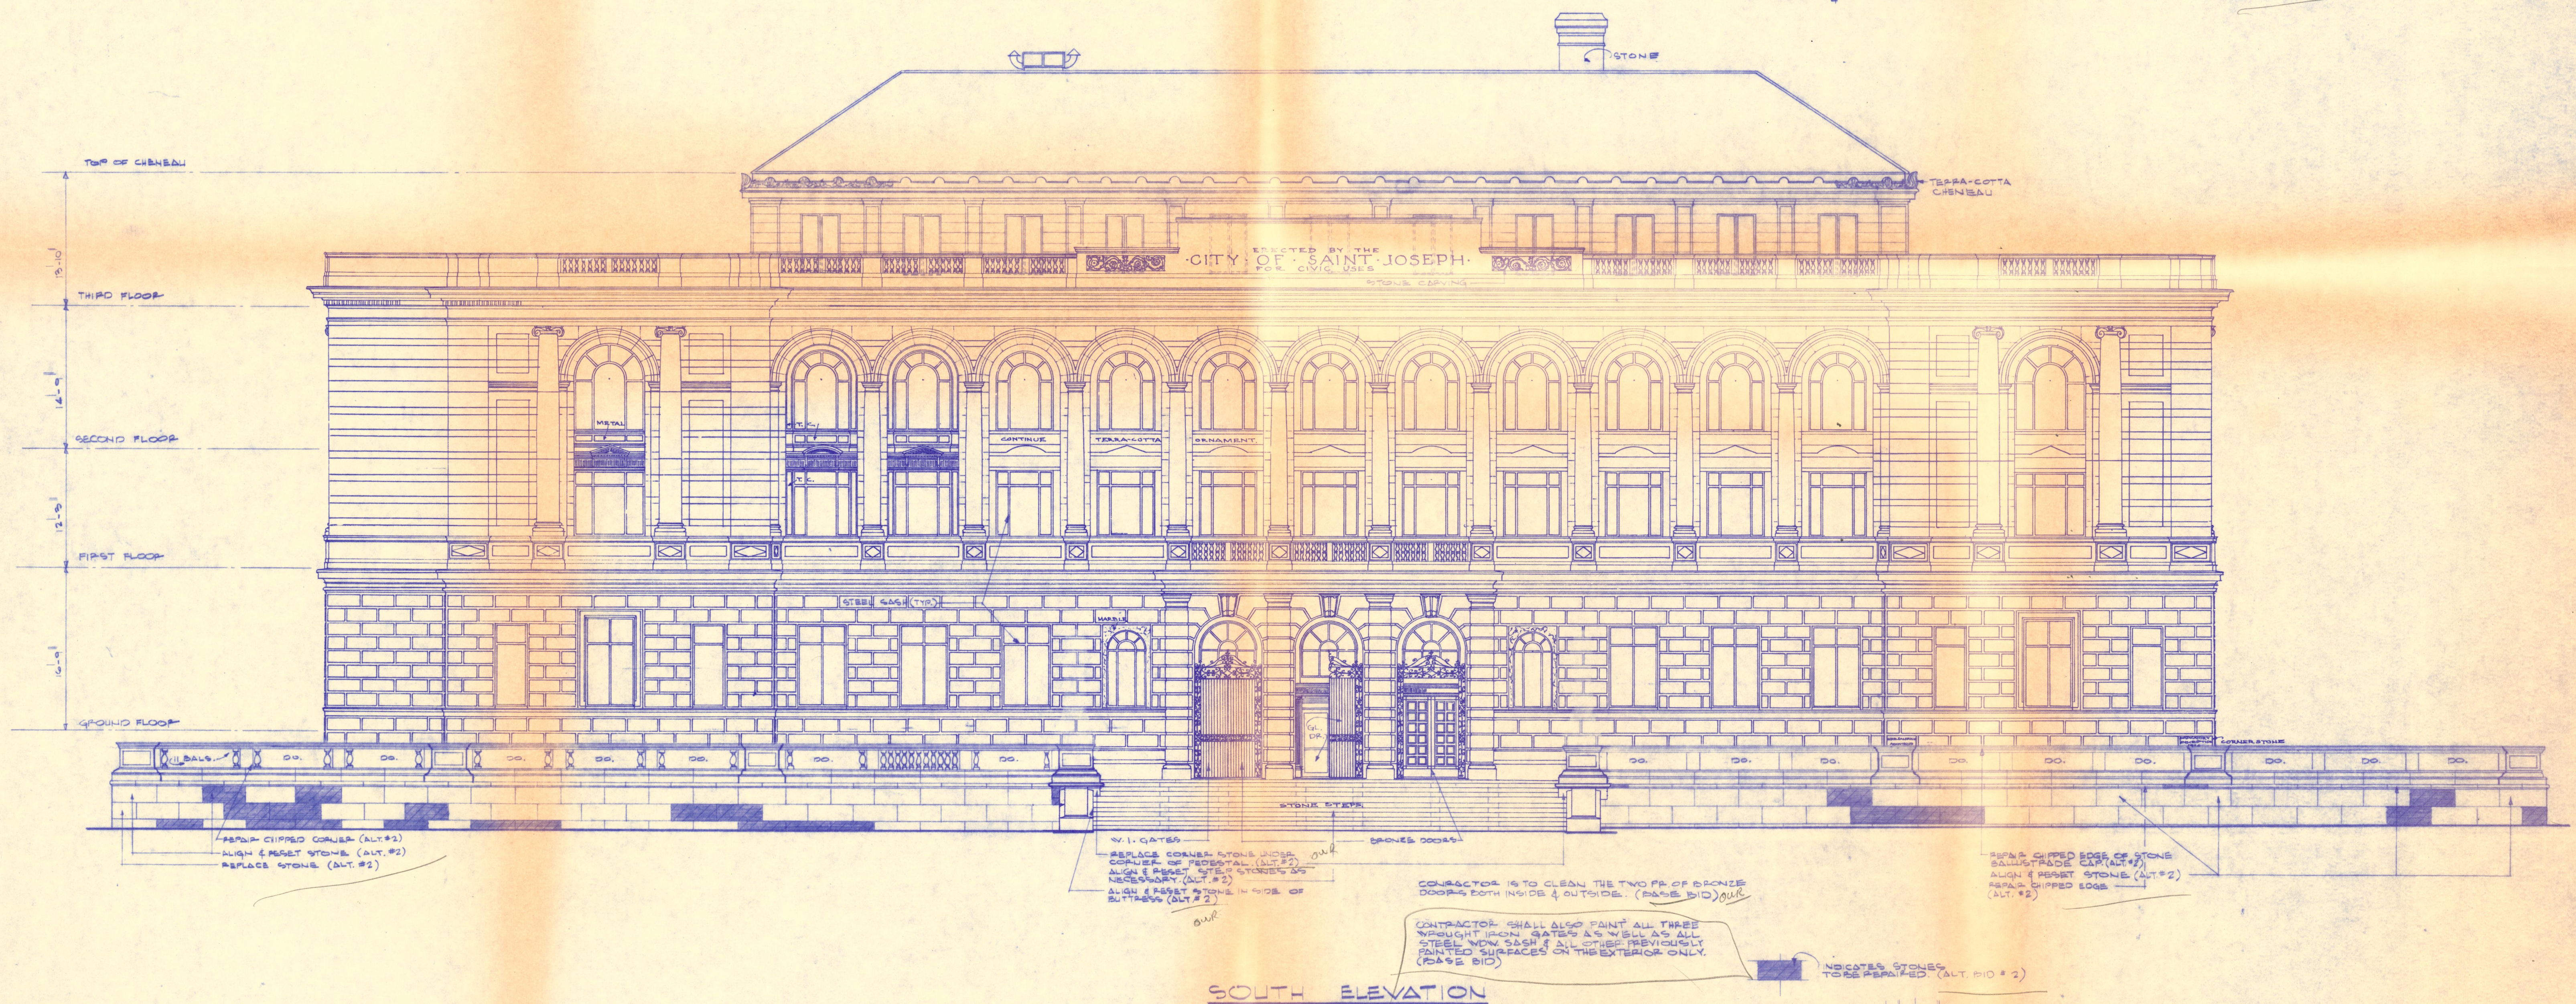

DRAWN BY FUSTON
CH'KD BY V.A.S.
REVISION
24 OCT. '73
BRUNNER & BRUNNER
1105 CORBY BUILDING

RENOVATION OF THE EXTERIOR
OF
THE
HALL
FOR
CITY OF ST. JOSEPH, MO.
ARCHITECTS & ENGINEERS
ST. JOSEPH, MO.

DATE 14 SEPT. '73
JOB No.
SHEET No. 4