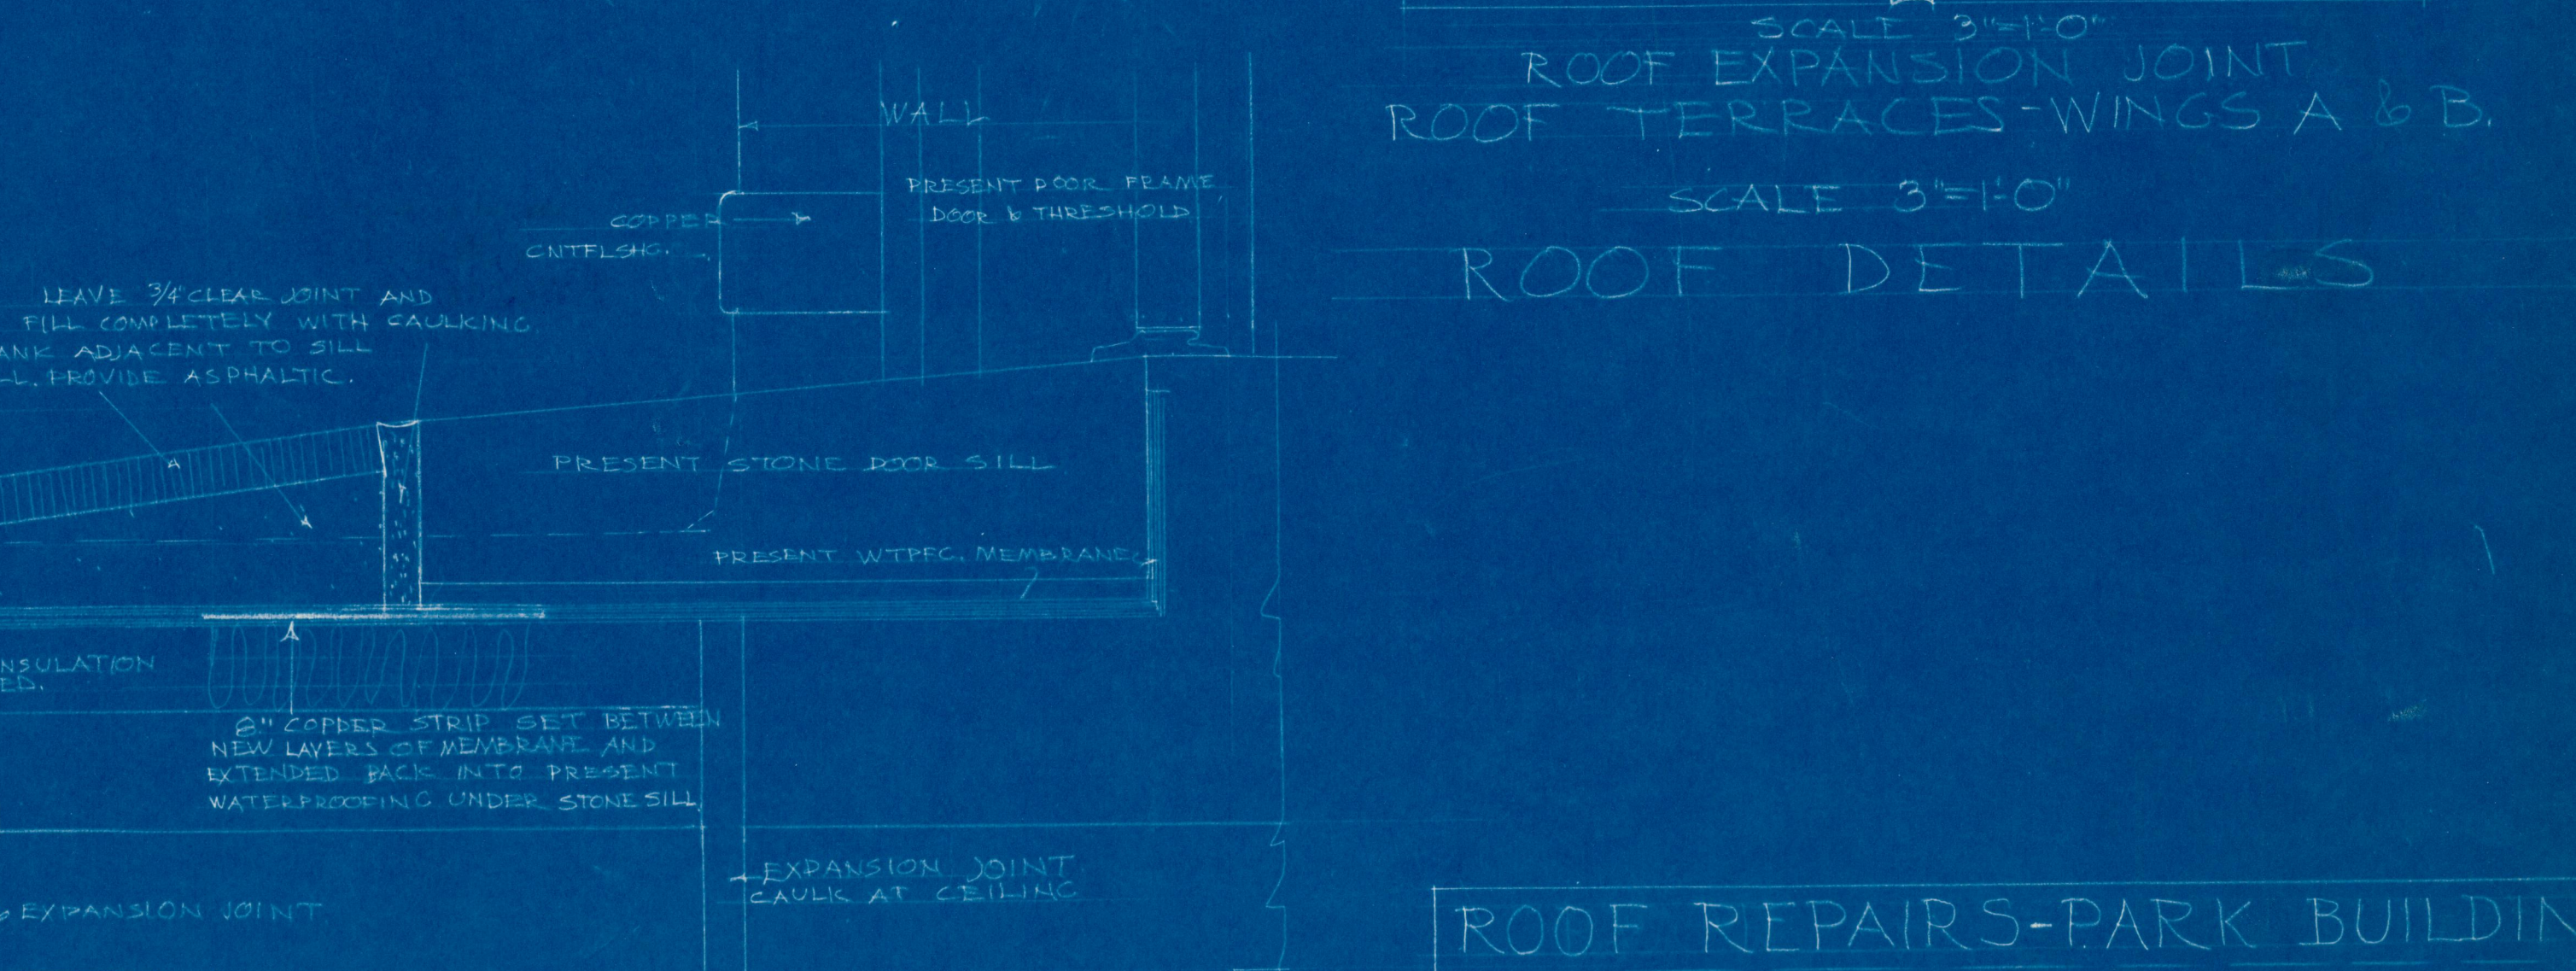
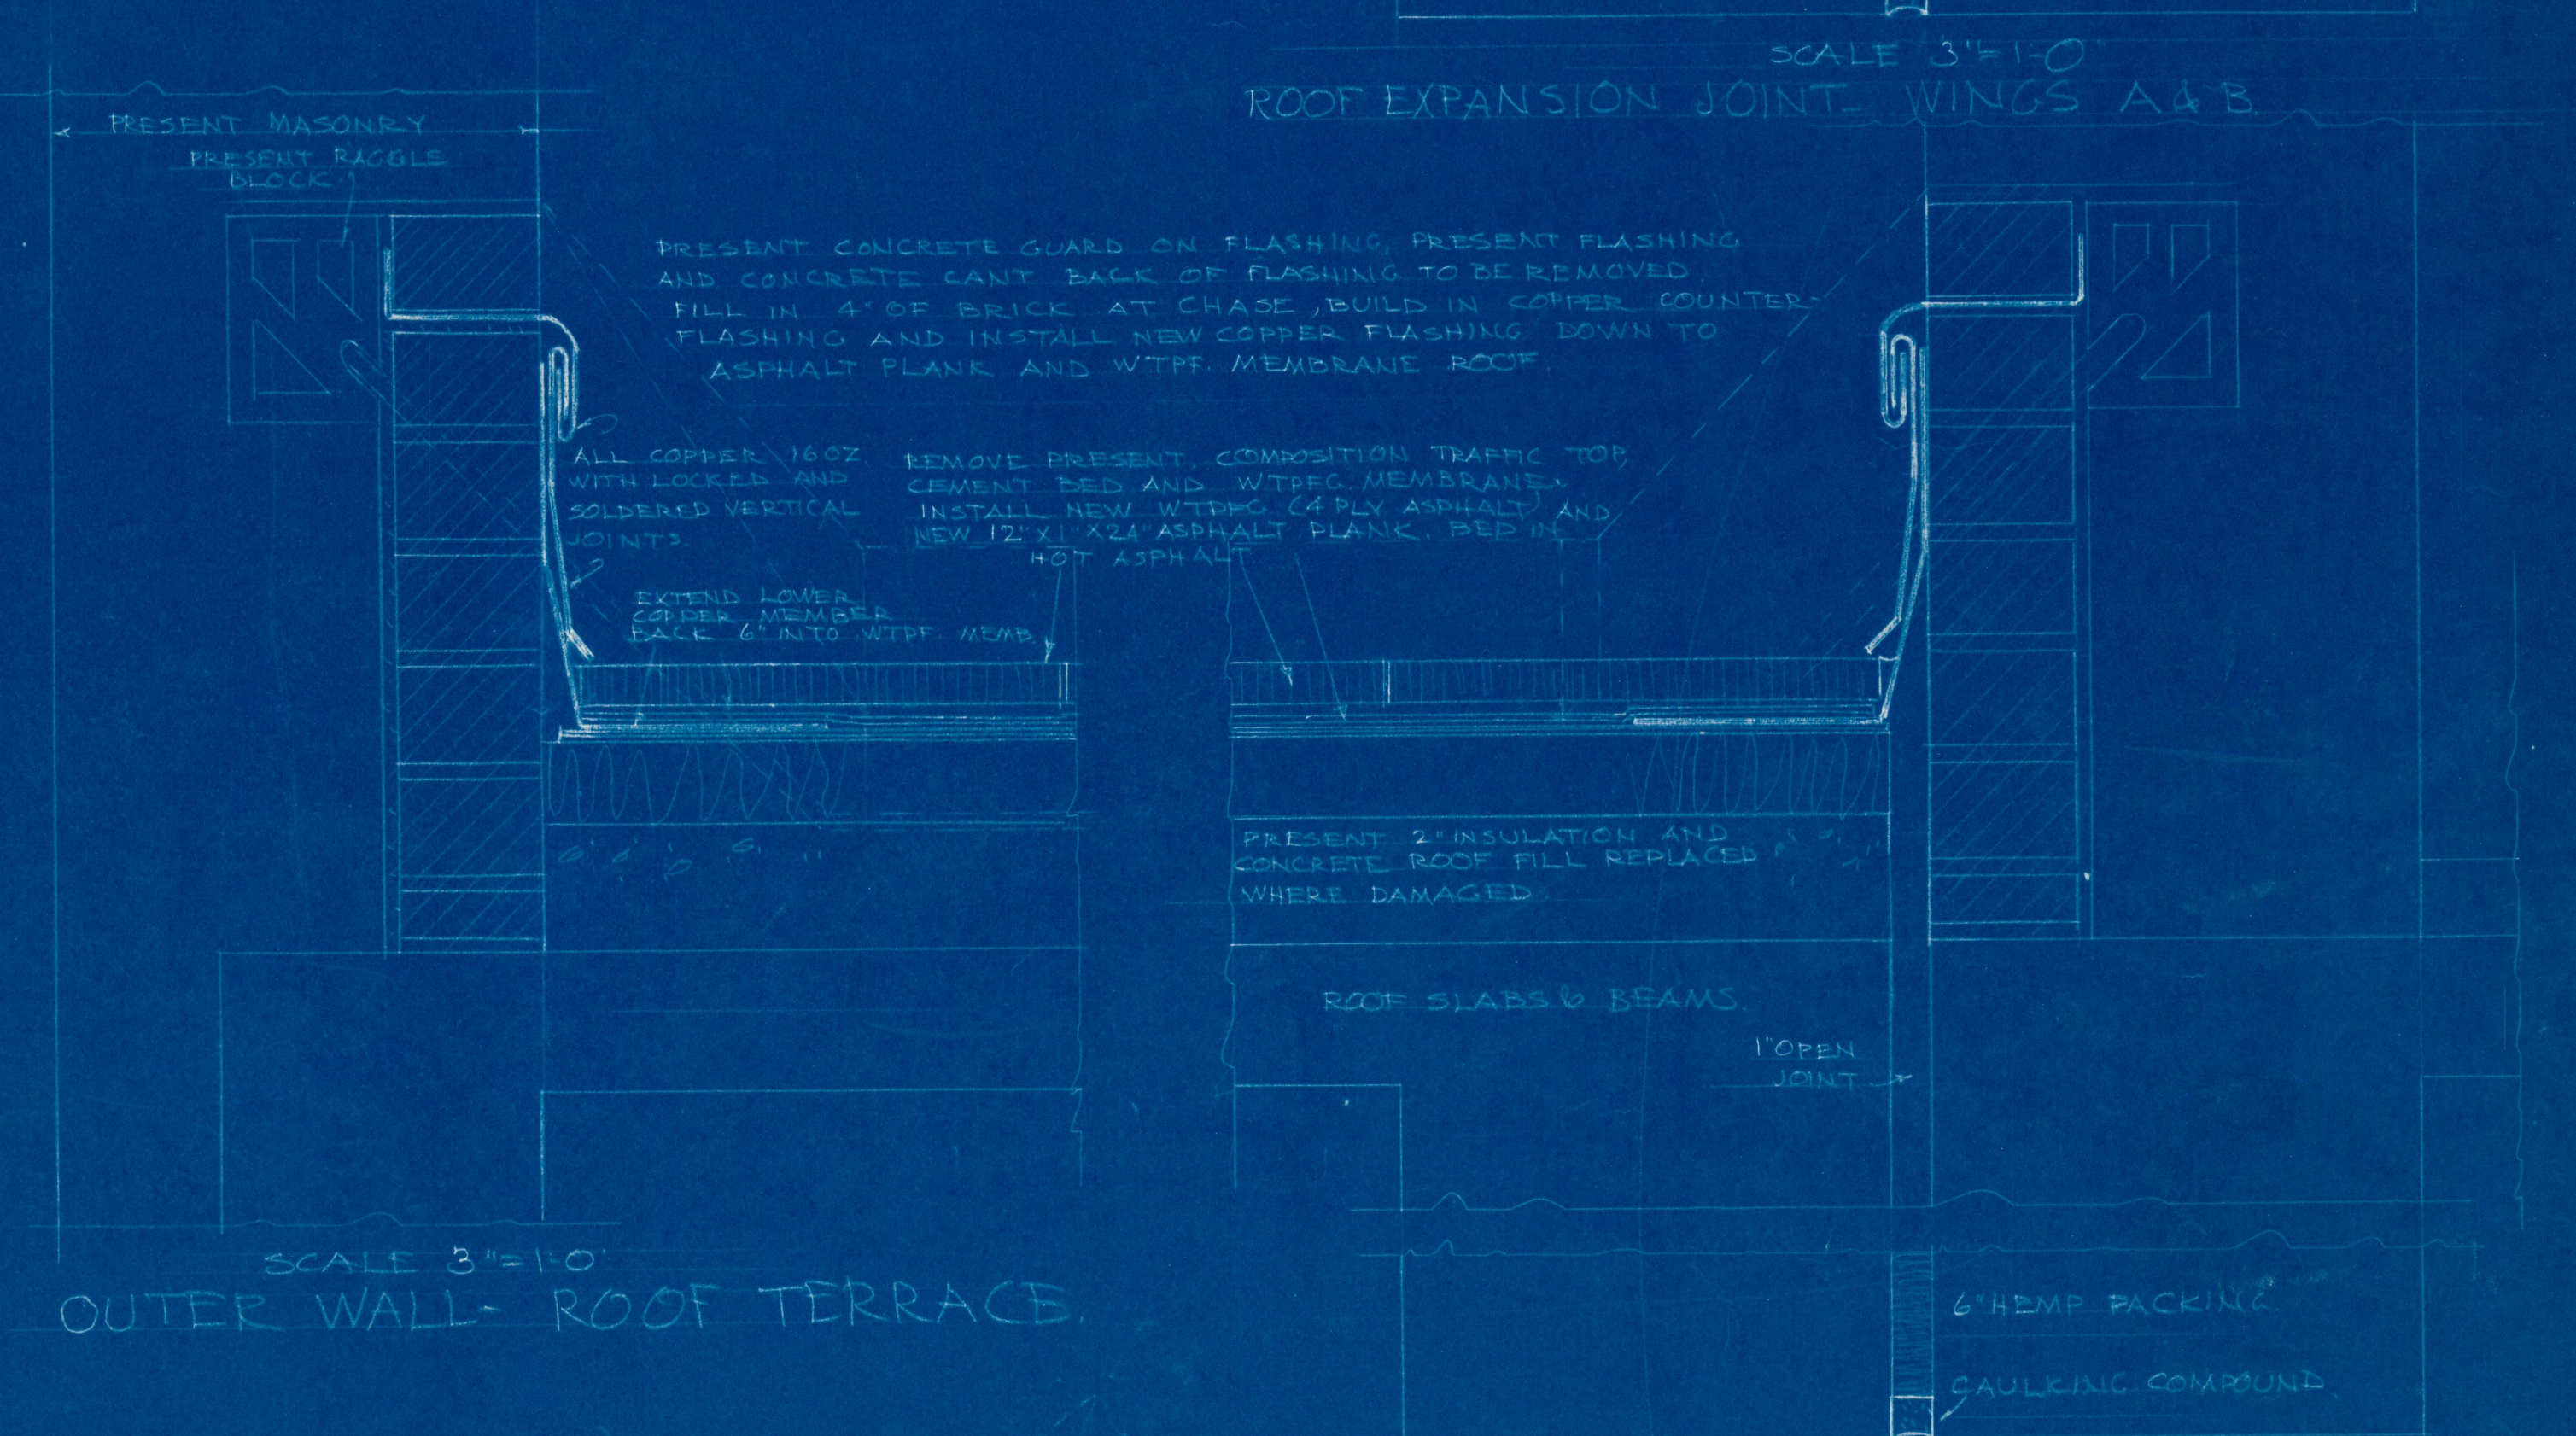
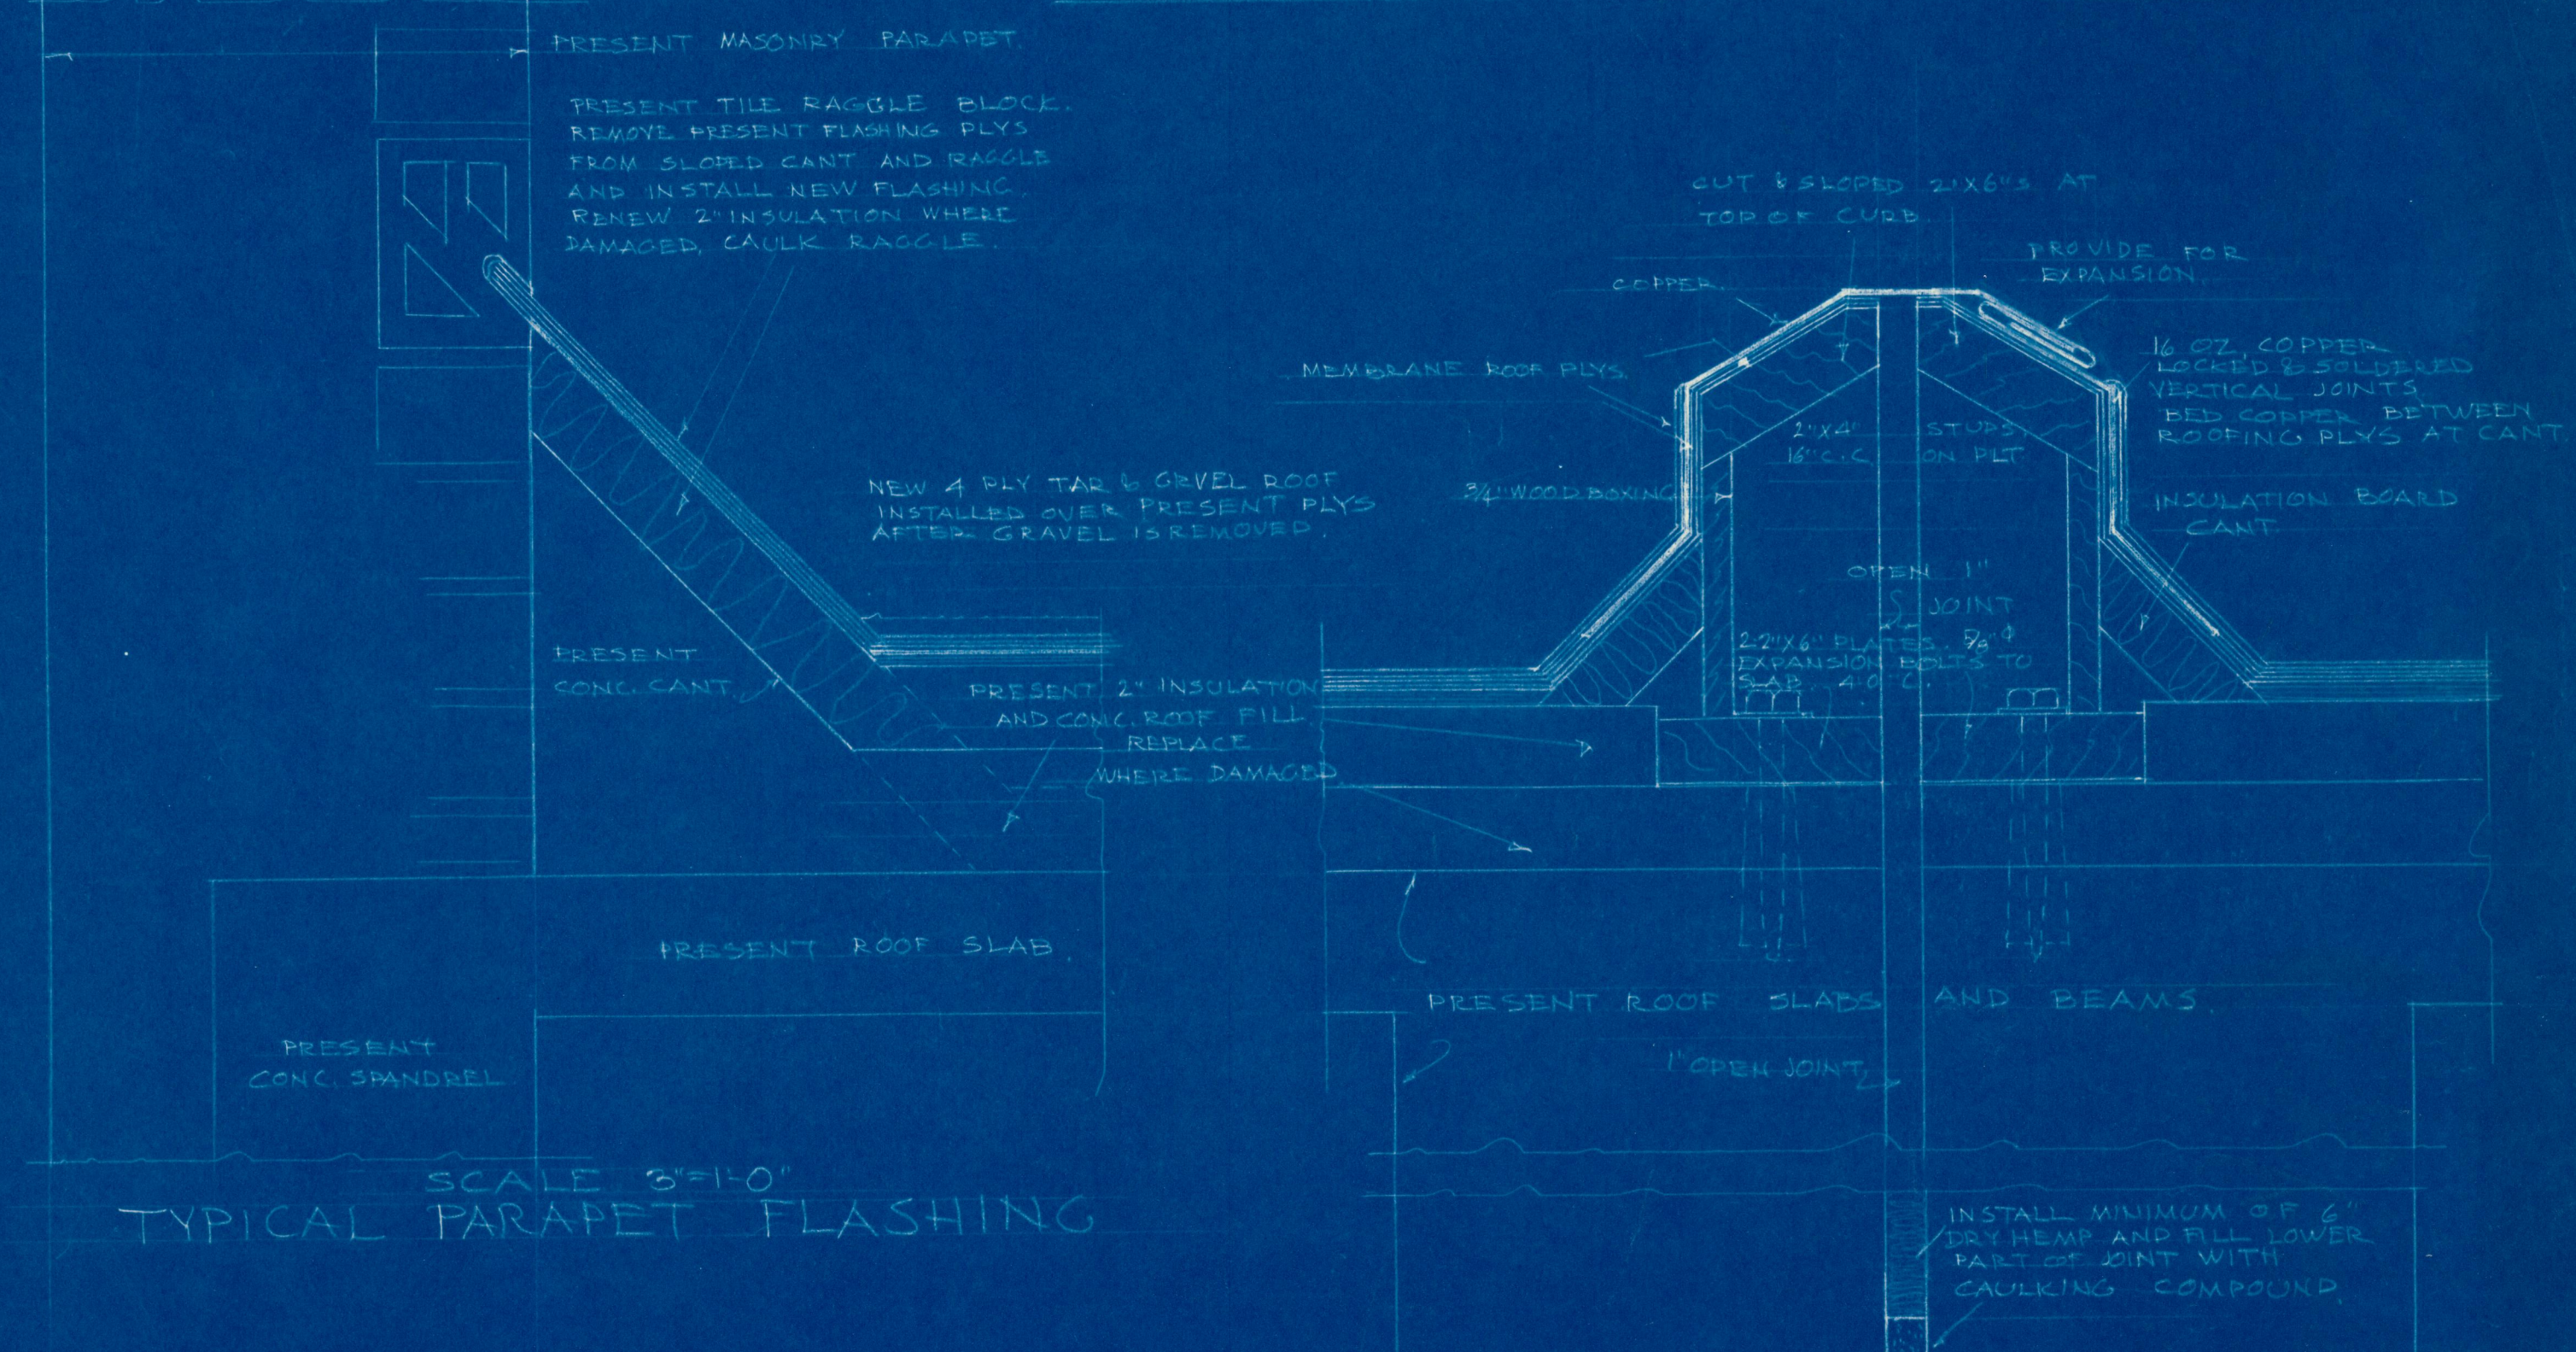
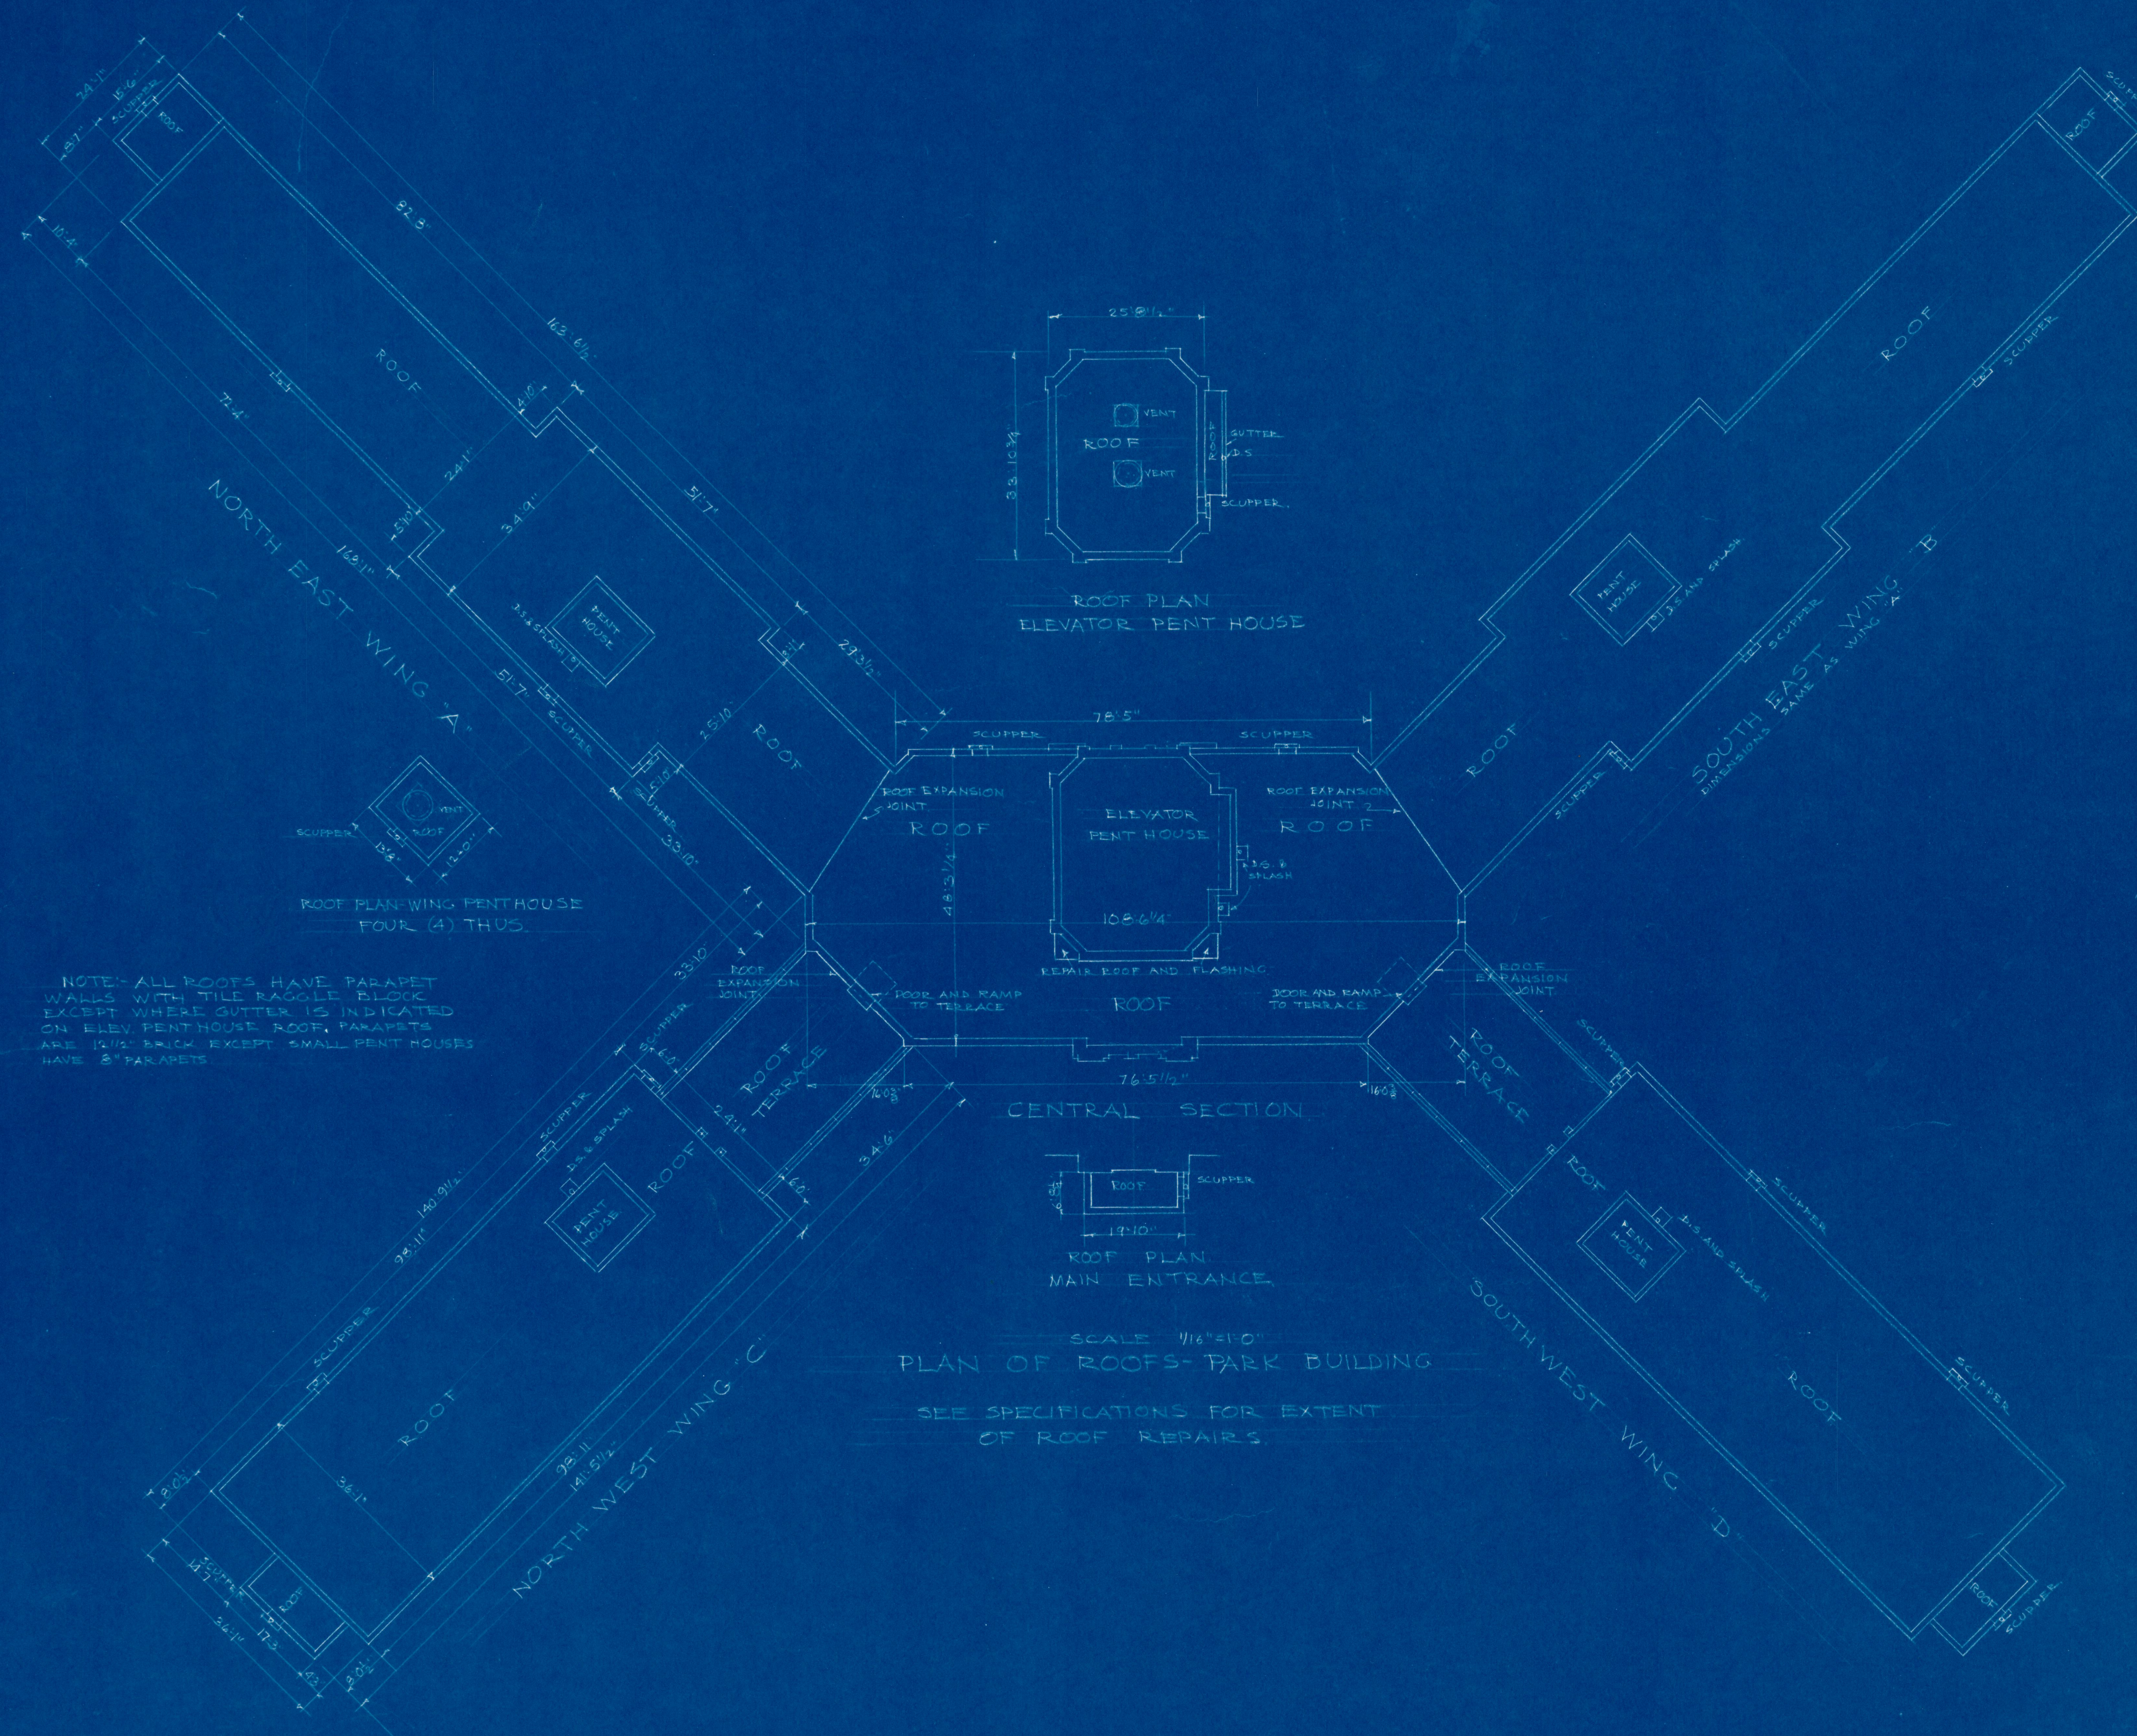


ROOF REPAIRS-PARK BUILDING			
MISSOURI STATE HOSPITAL NO. 2. ST JOSEPH, MISSOURI			
DATE	JAMES T. BLAIR, JR., GOVERNOR		SHEET
SEPT. 15 1938	ECKEL AND ALDRICH, ARCHITECTS ST JOSEPH, MISSOURI.		
APPROVED	APPROVED		1
<i>James T. Blair, Jr.</i>	<i>John H. Pauls, Jr.</i>		
DIRECTOR	CHIEF		
DEPT. OF HEALTH & WELFARE	DIV. OF PLANNING AND CONSTRUCTION		