


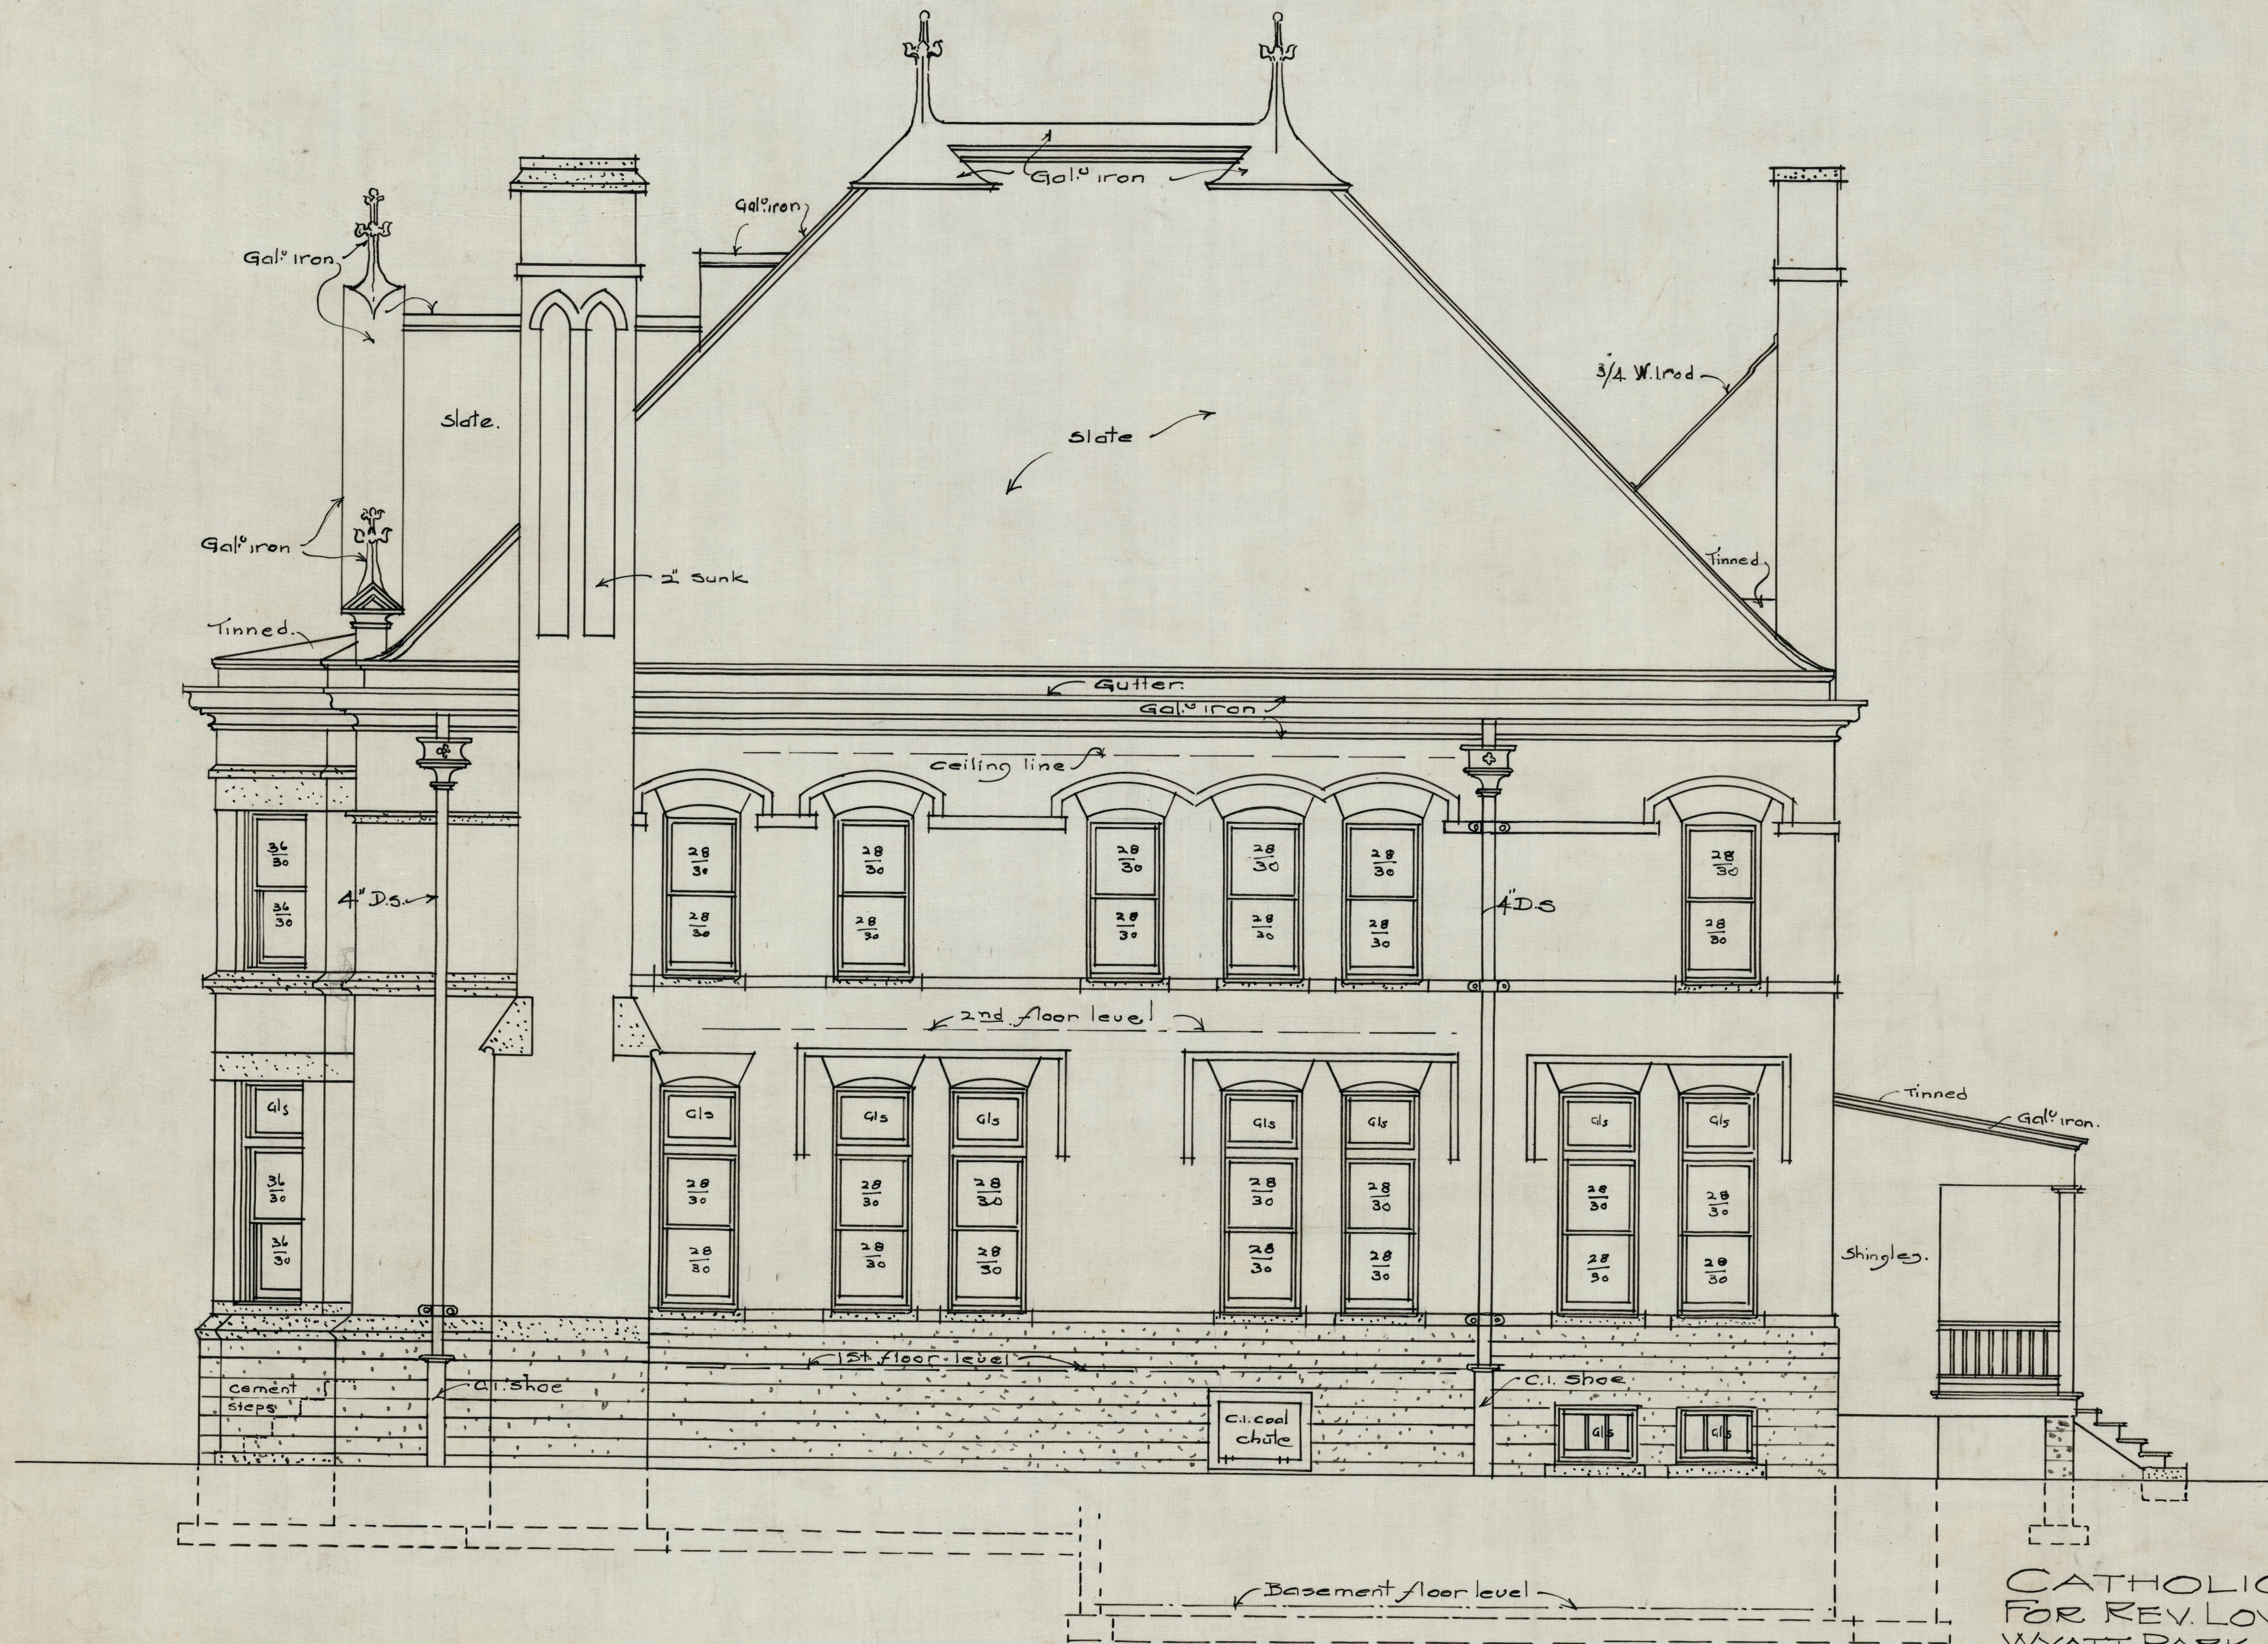

· SIDE ELEVATION. ·
SCALE $\frac{1}{4}$ " = 1. FOOT.

CATHOLIC PARSONAGE.
FOR REV. LOUIS HEFELE.
WYATT PARK, ST. JOSEPH, MO.
ECKEL & MANN.
ARCHITECTS.
ST. JOSEPH, MO. 1905.