


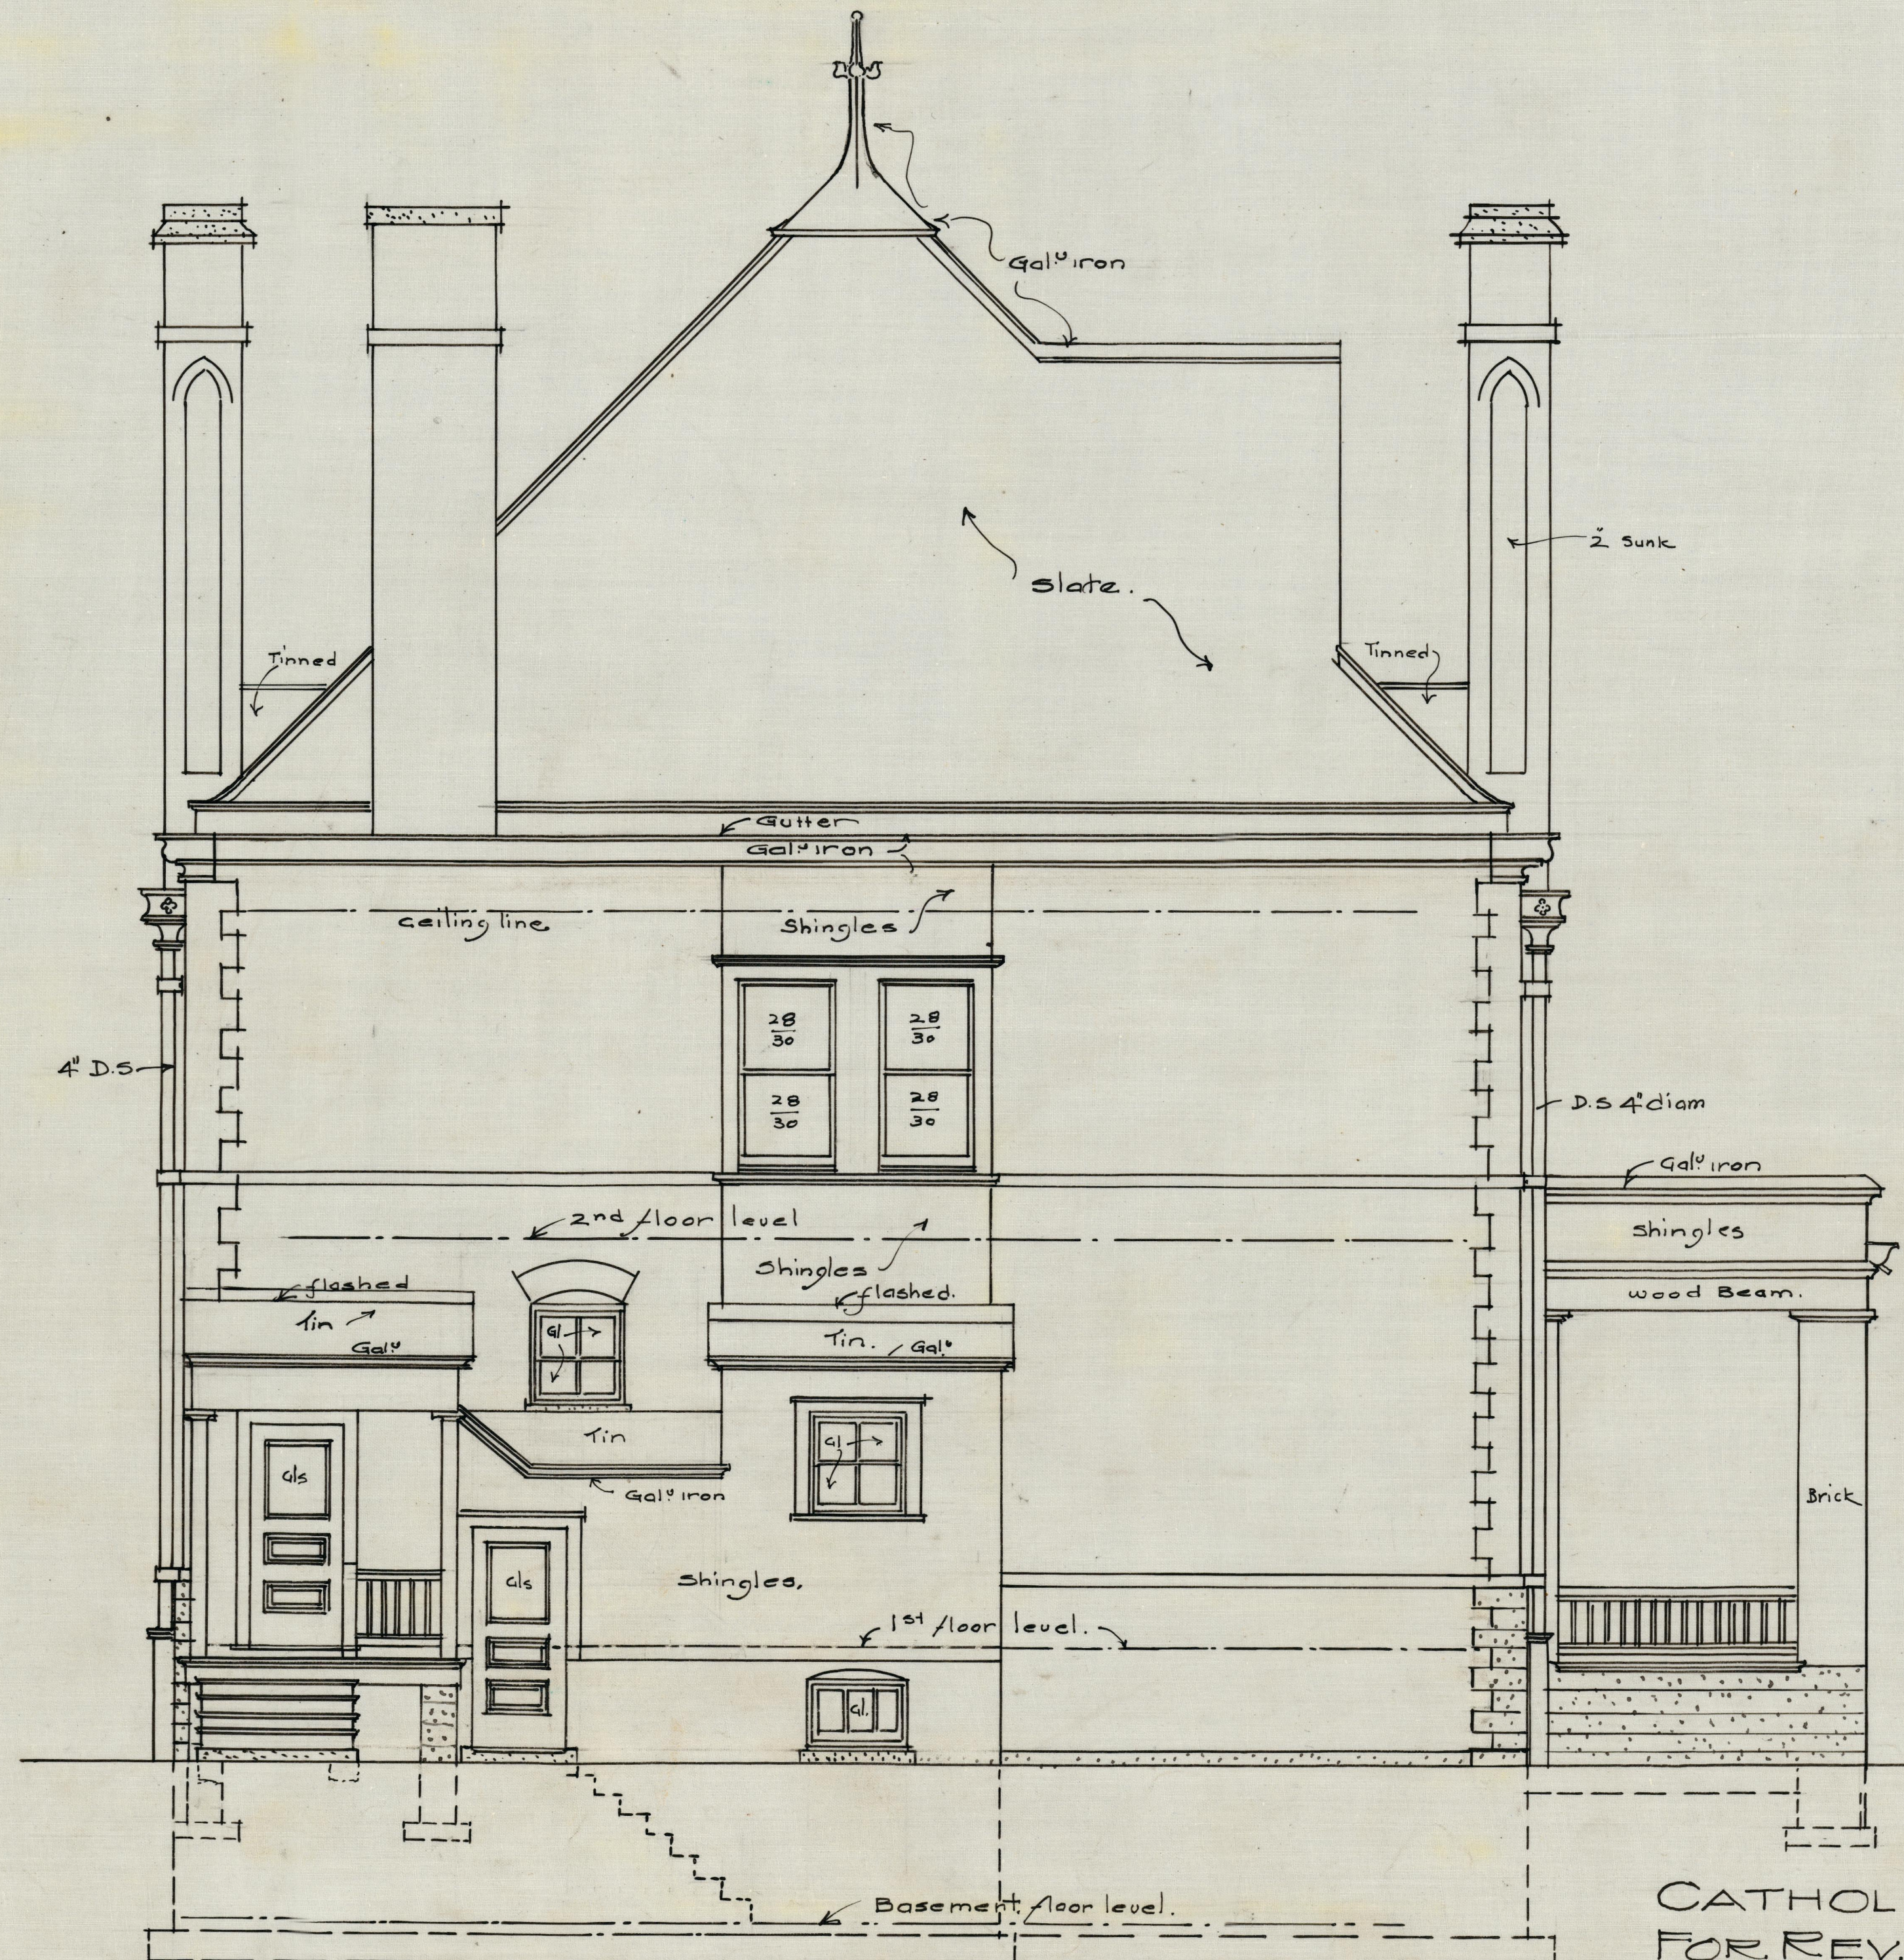

• REAR ELEVATION. •
SCALE $\frac{1}{4}$ " = 1' FOOT.

3007.33.4016.D

CATHOLIC PARSONAGE
FOR REV. LOUIS HEFELE.
WYATT PARK, ST. JOSEPH, MO.
ECKEL & MANN,
ARCHITECTS.
ST. JOSEPH, MO. 1905.