



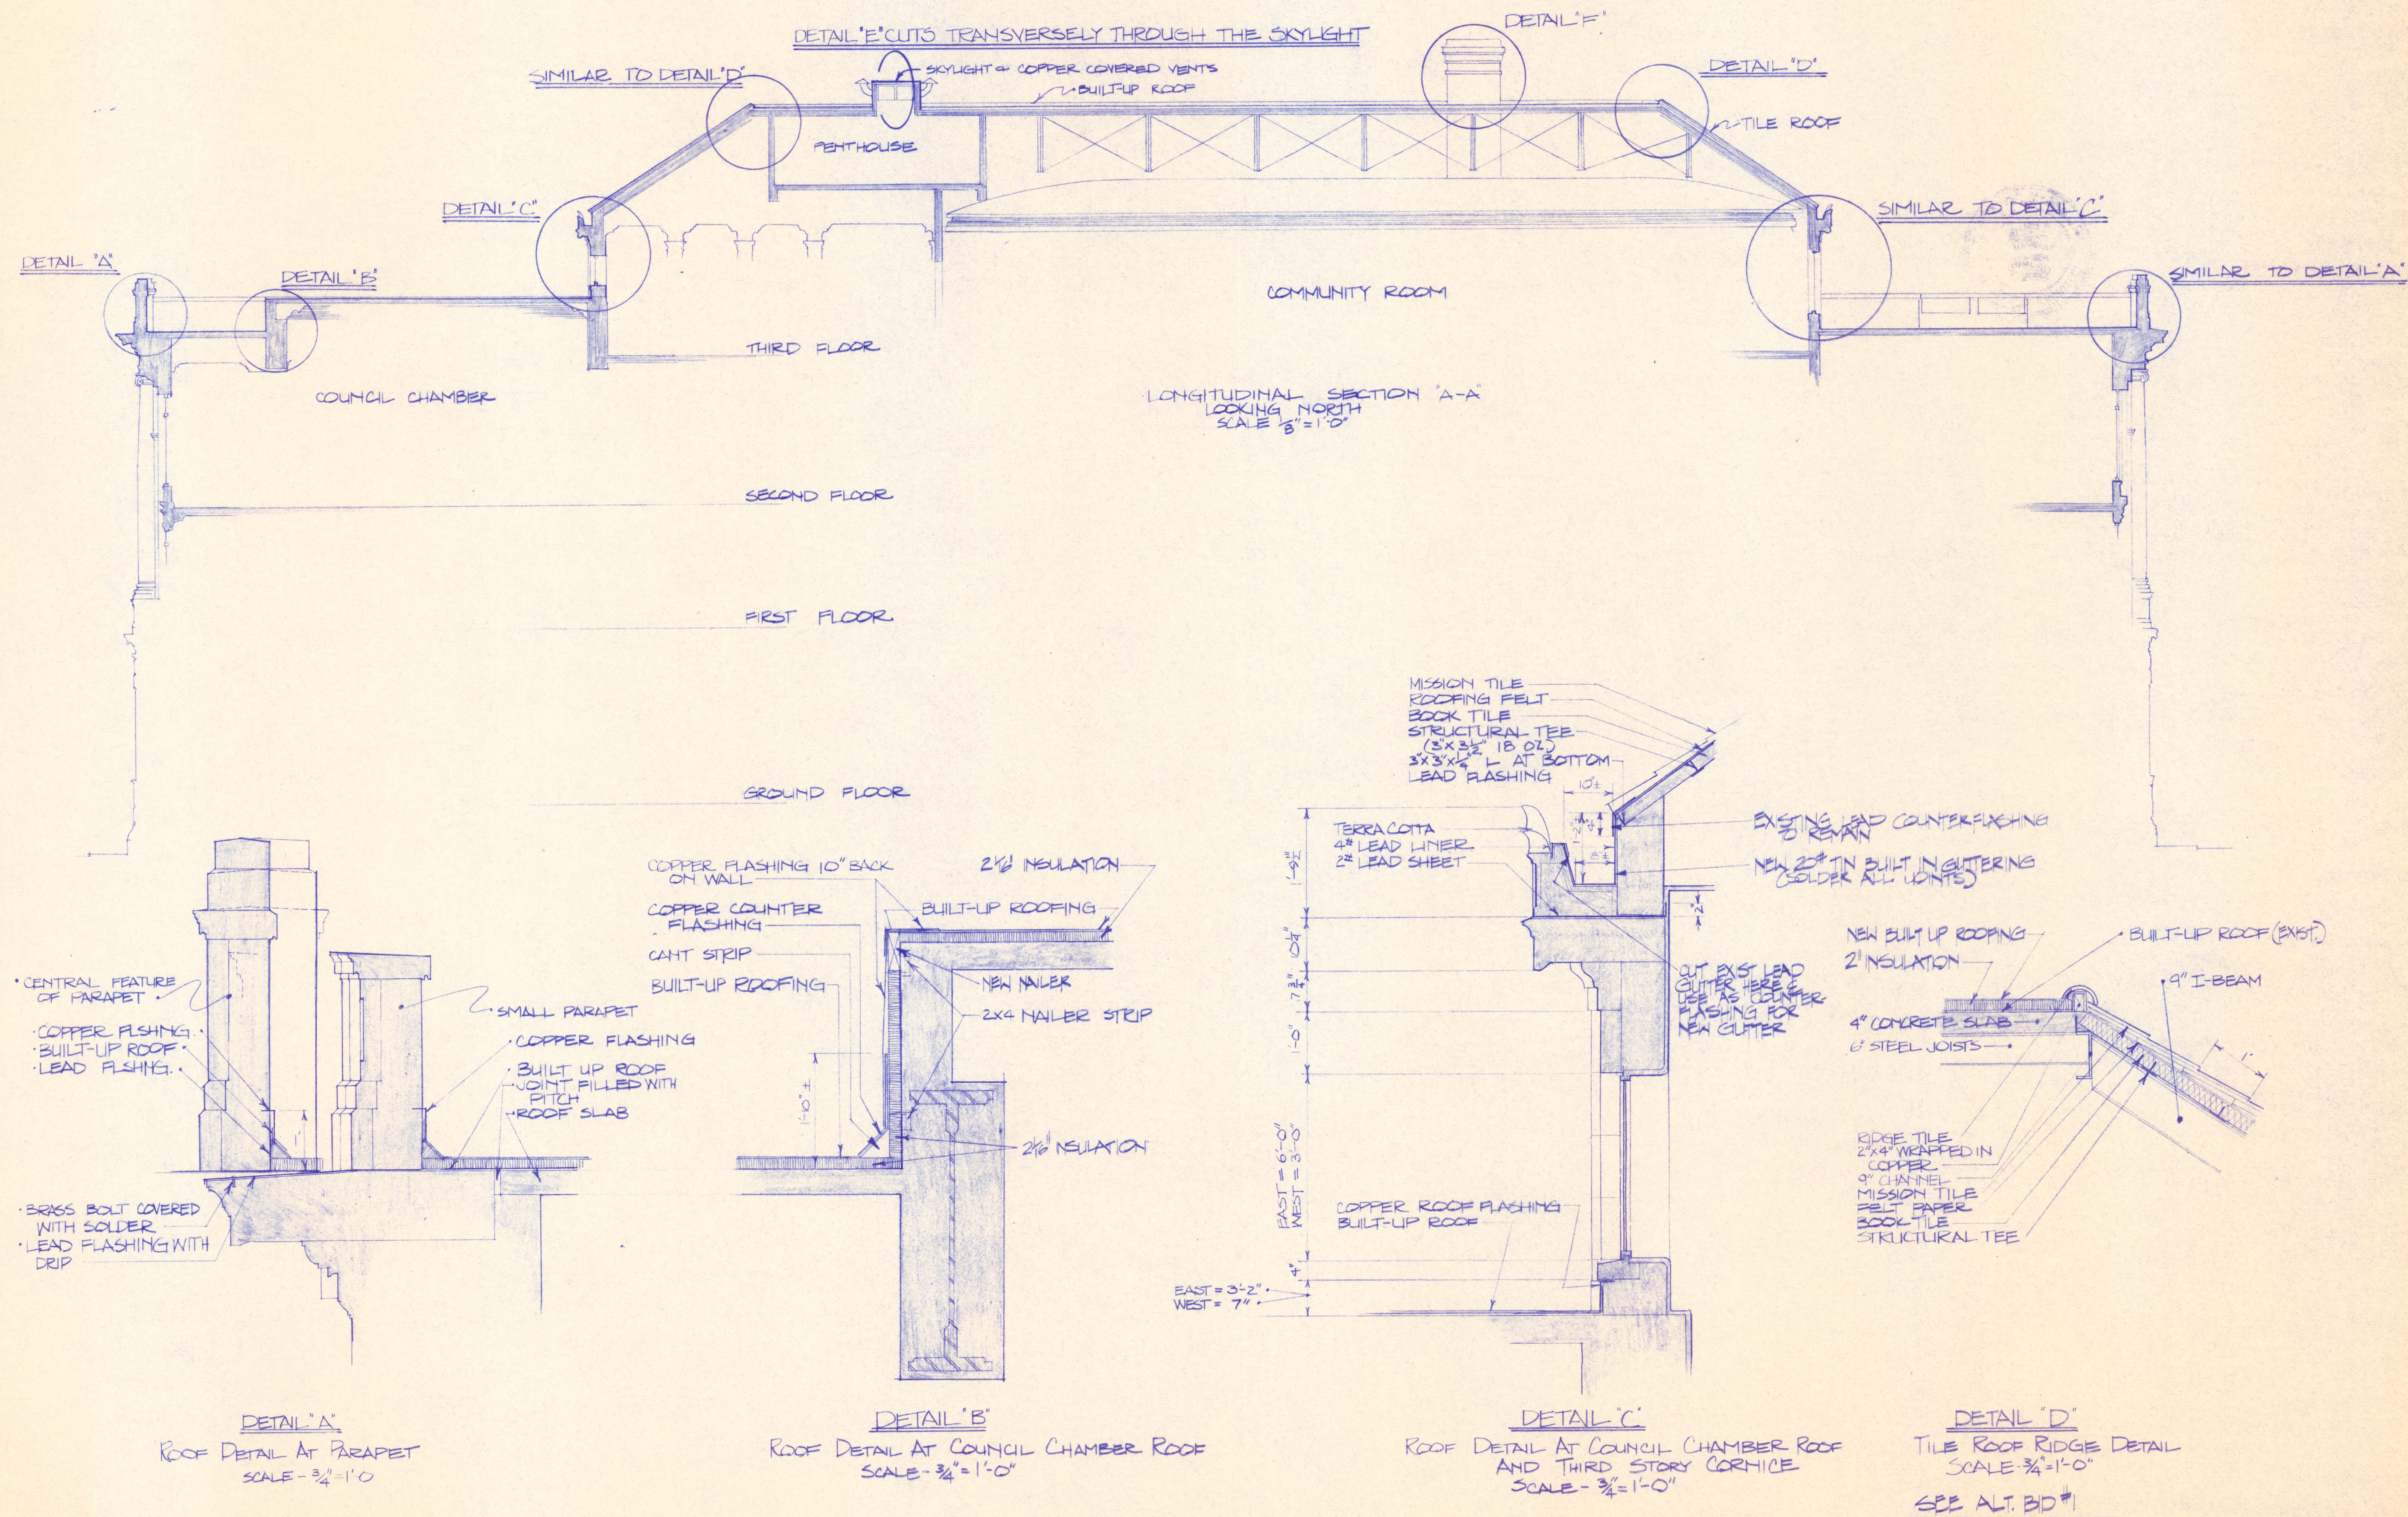

2007.33.42.9 DD

architects & engineers

Brunner & Brunner

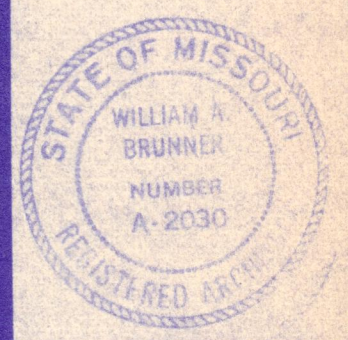

JOB NUMBER
DATE 3-12-81
DRAWN BY N. REED GRAY
CHECKED BY W.P.
REVISIONS

(816) 279-0809

ST. JOSEPH, MISSOURI 64501

1105 CORBY BUILDING

CITY HALL ROOF REPAIRS

SHEET NUMBER 3
TOTAL SHEETS 3