



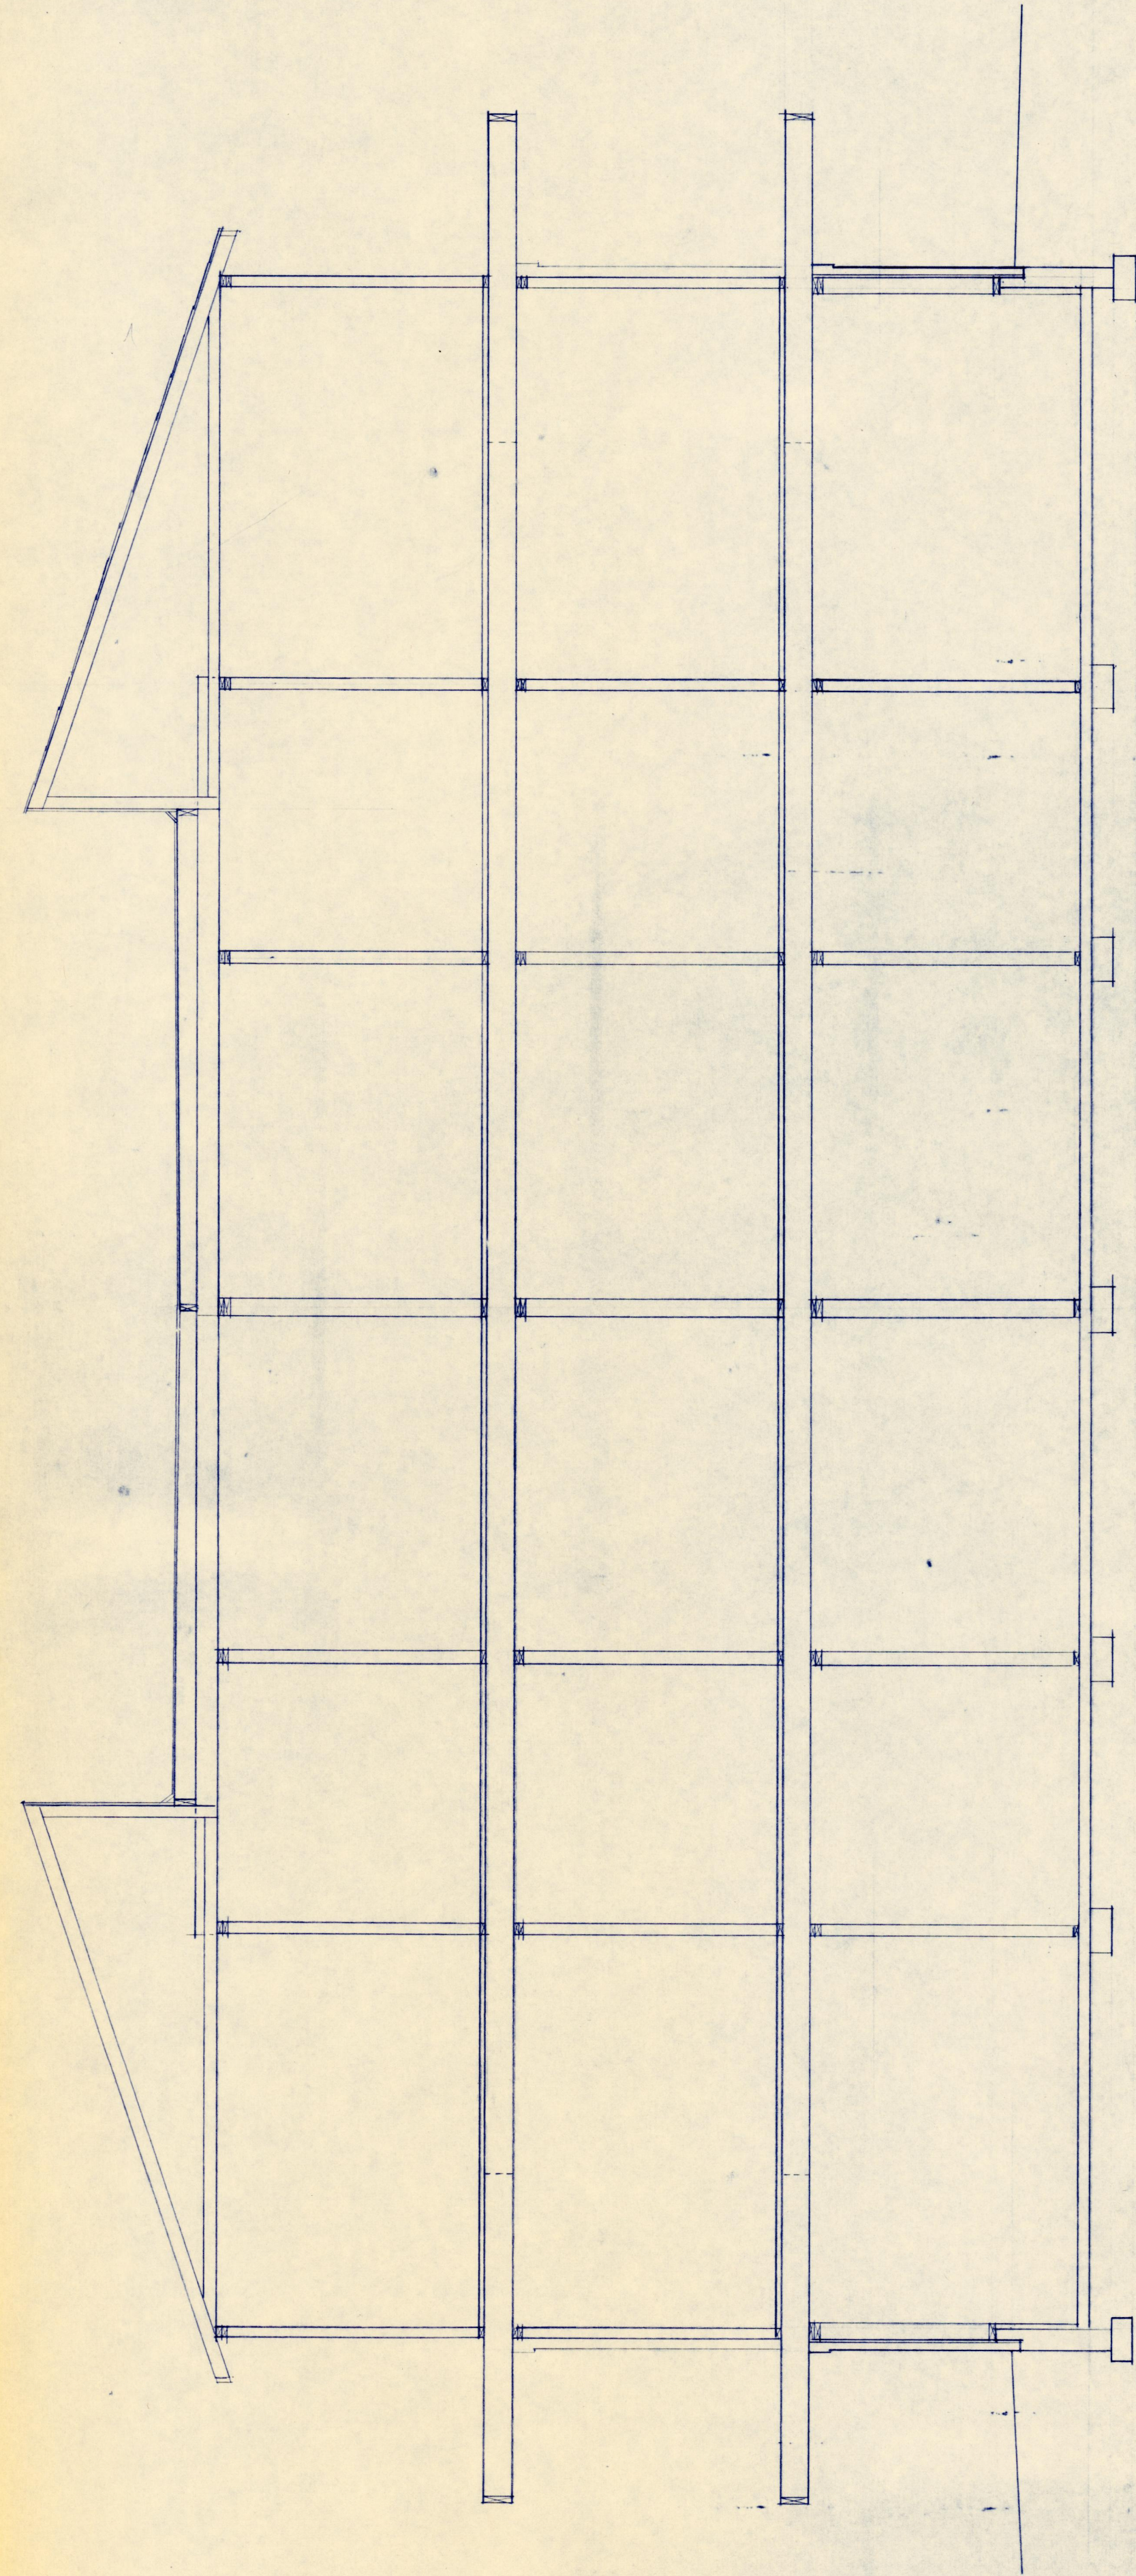


CROSS SECTION @ UNIT 'B'

NO SCALE

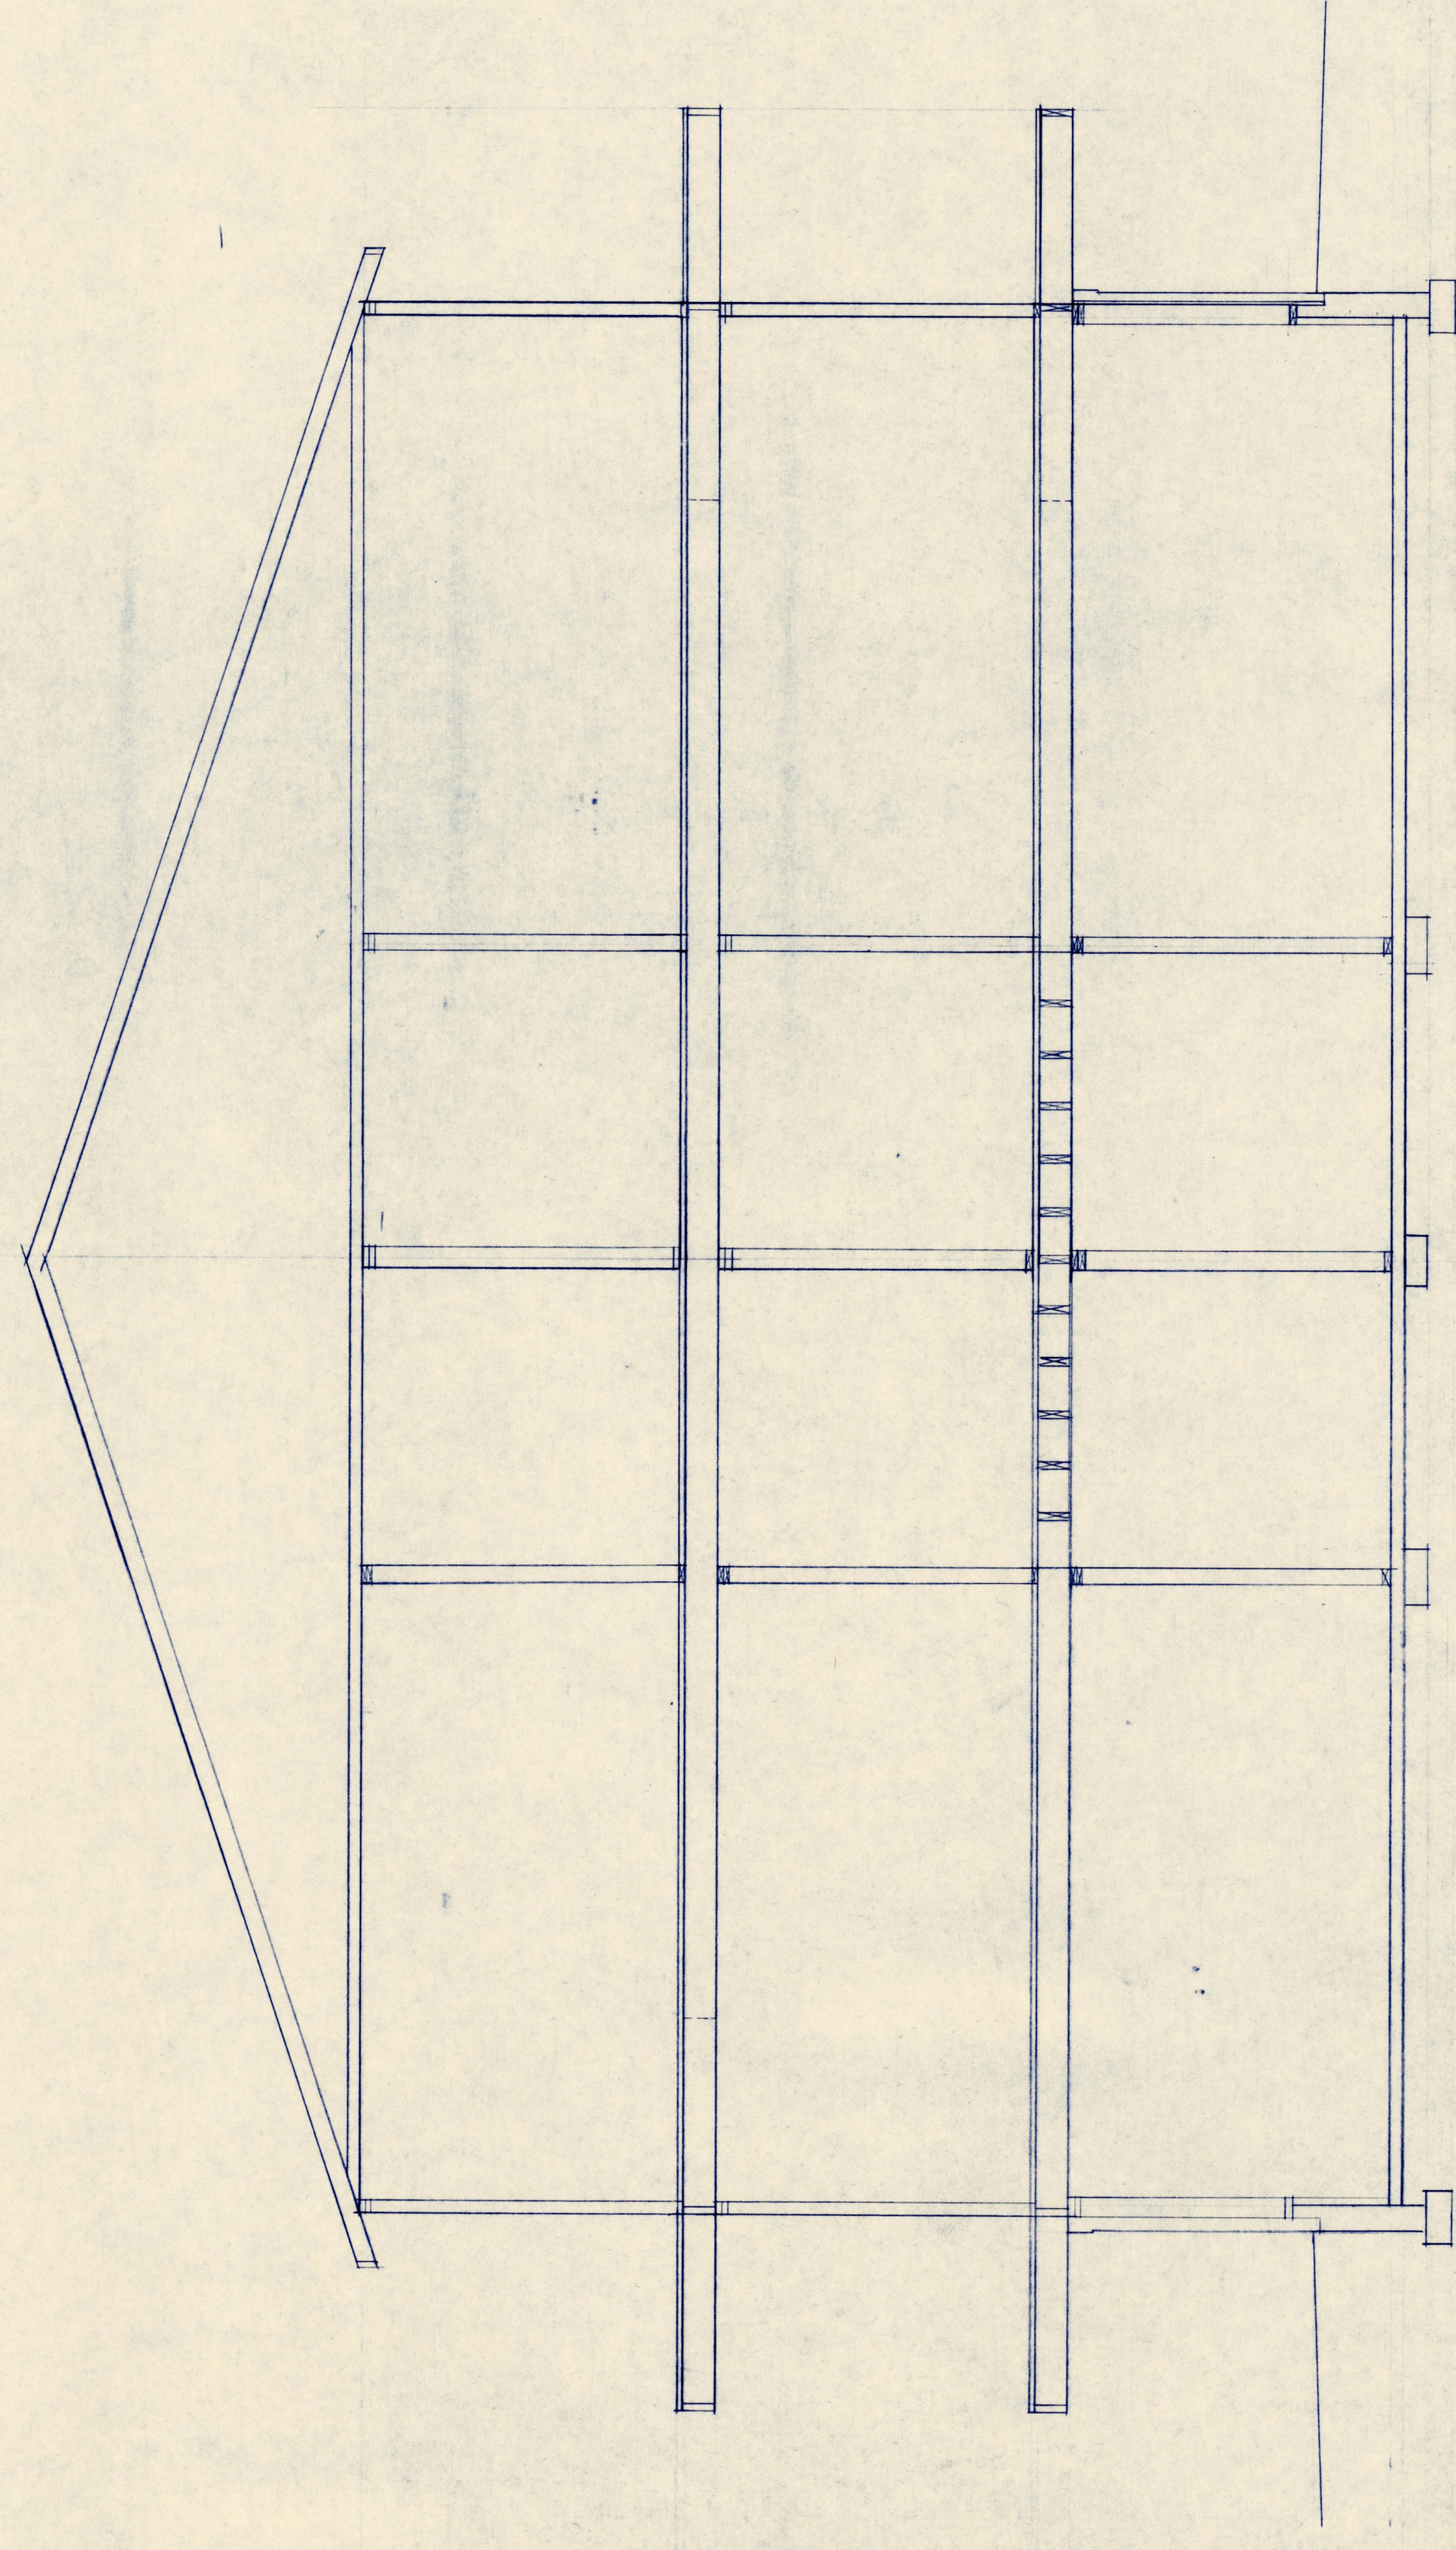

CROSS SECTION @ UNIT 'A'

1/8" = 1'-0"

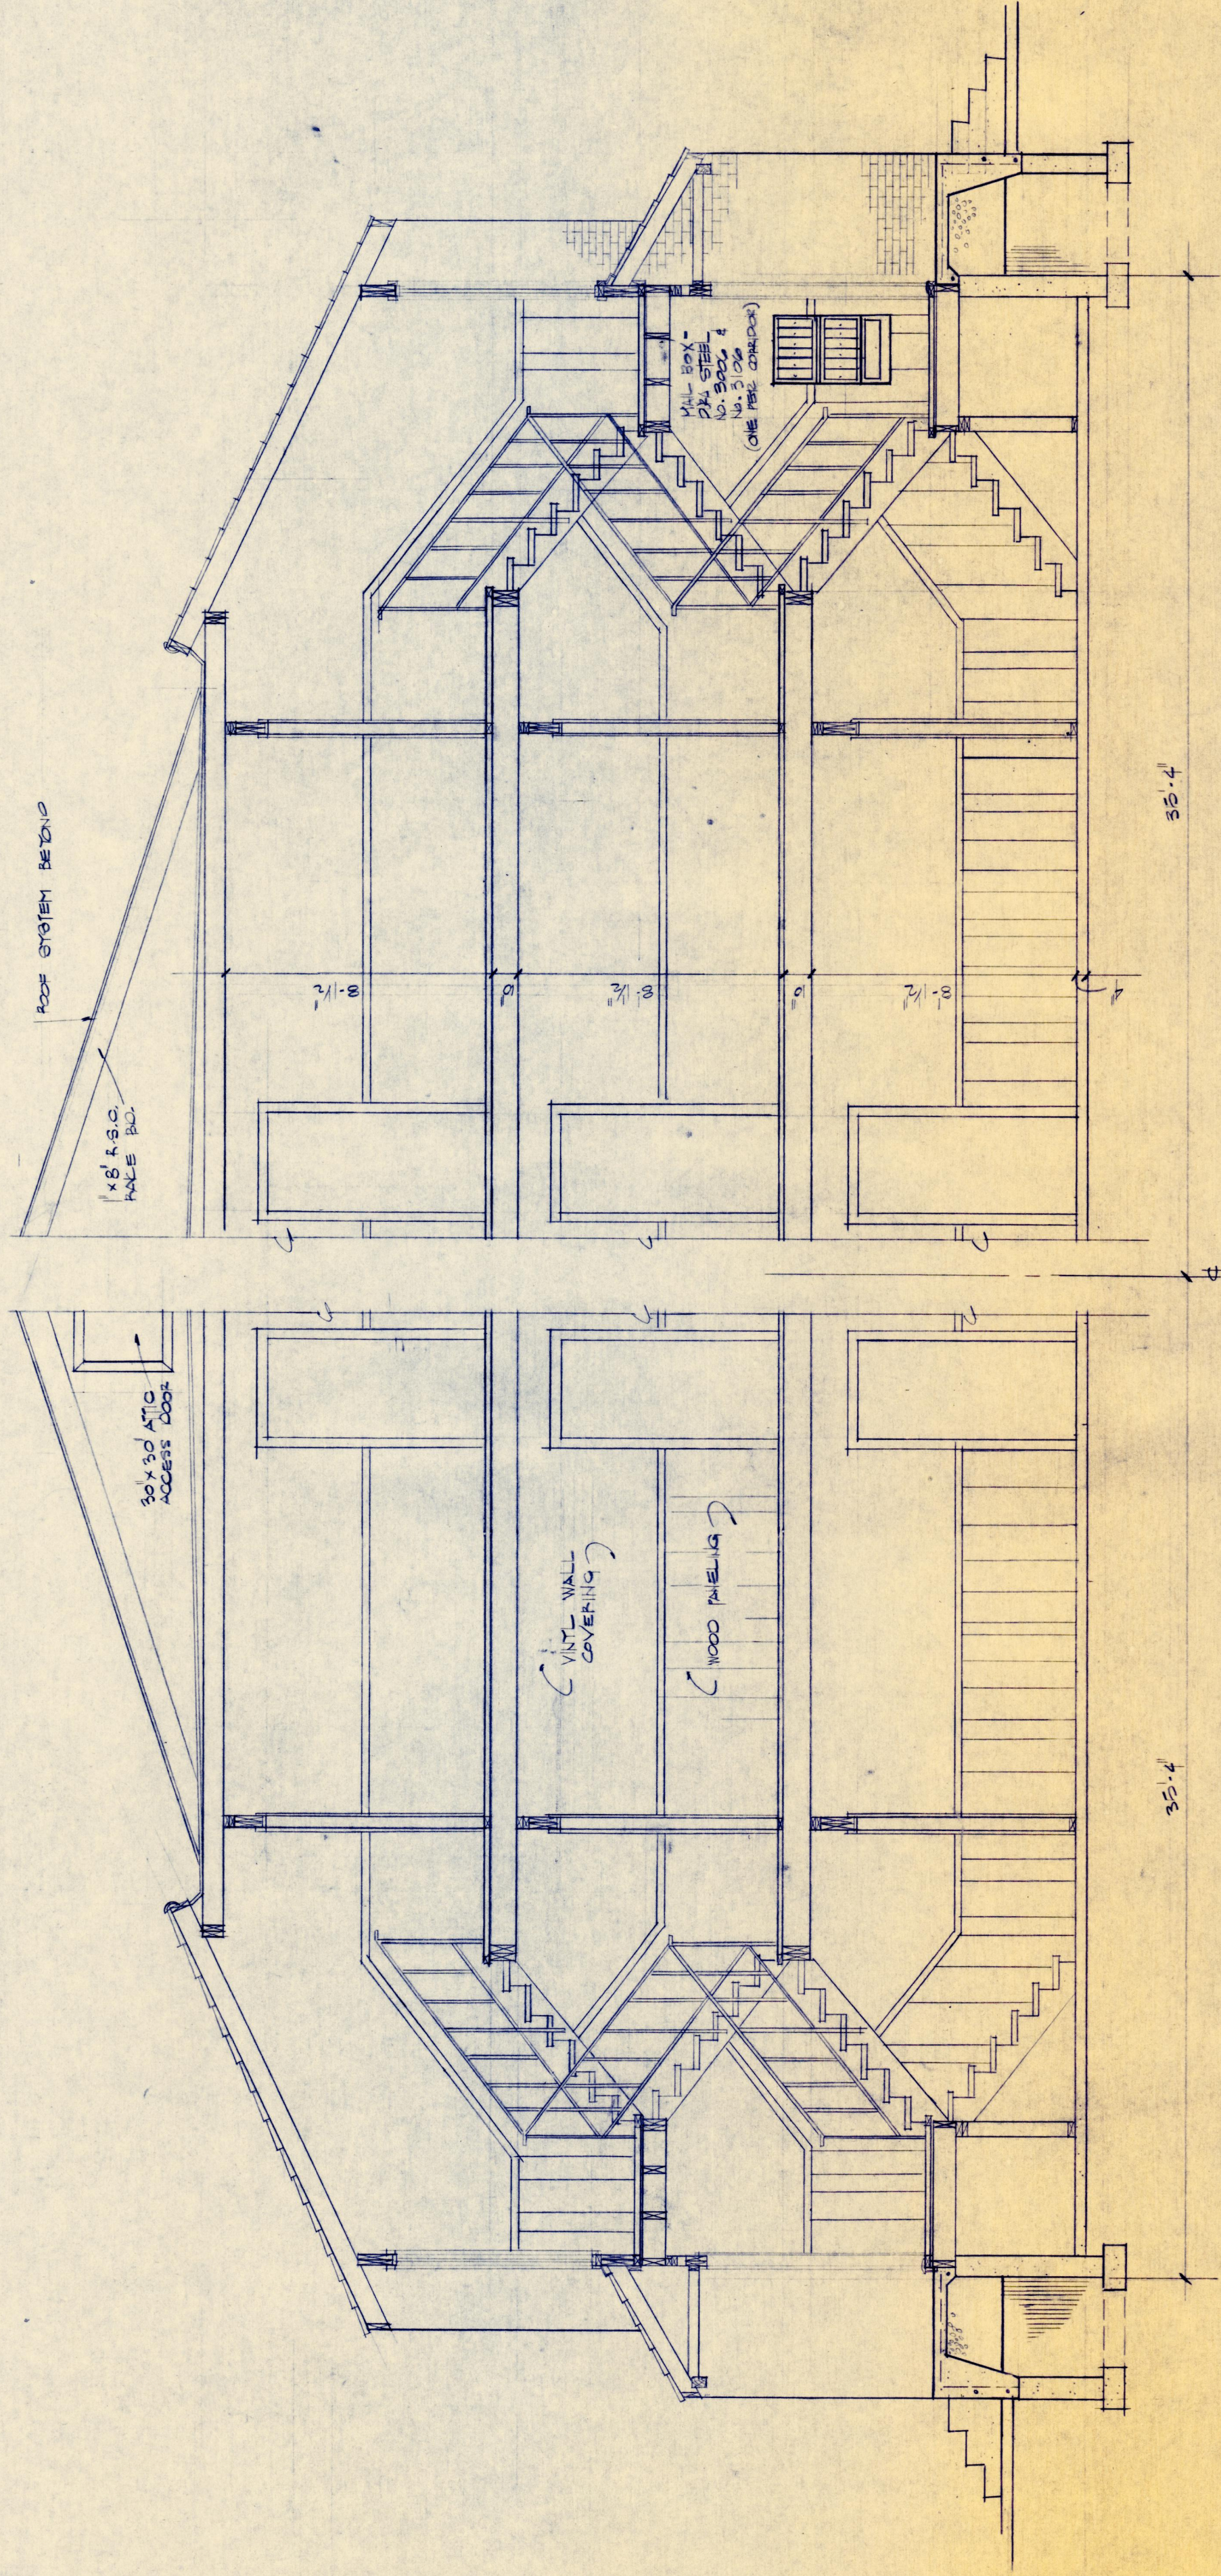

CROSS SECTION THRU CORRIDOR

1/8" = 1'-0"

JOB NUMBER	312A
DATE	8-7-71
JOB CAPTAIN	PEYTON
DRAWN BY	MORRIS
CHECKED BY	PEYTON
REVISIONS	10-7-71

(402) 397-7557

6969 GROVER STREET
OMAHA, NEBRASKA 68106
BUILDING CROSS SECTIONS

SHEET NUMBER
12
TOTAL SHEETS

2007.33.2326H