


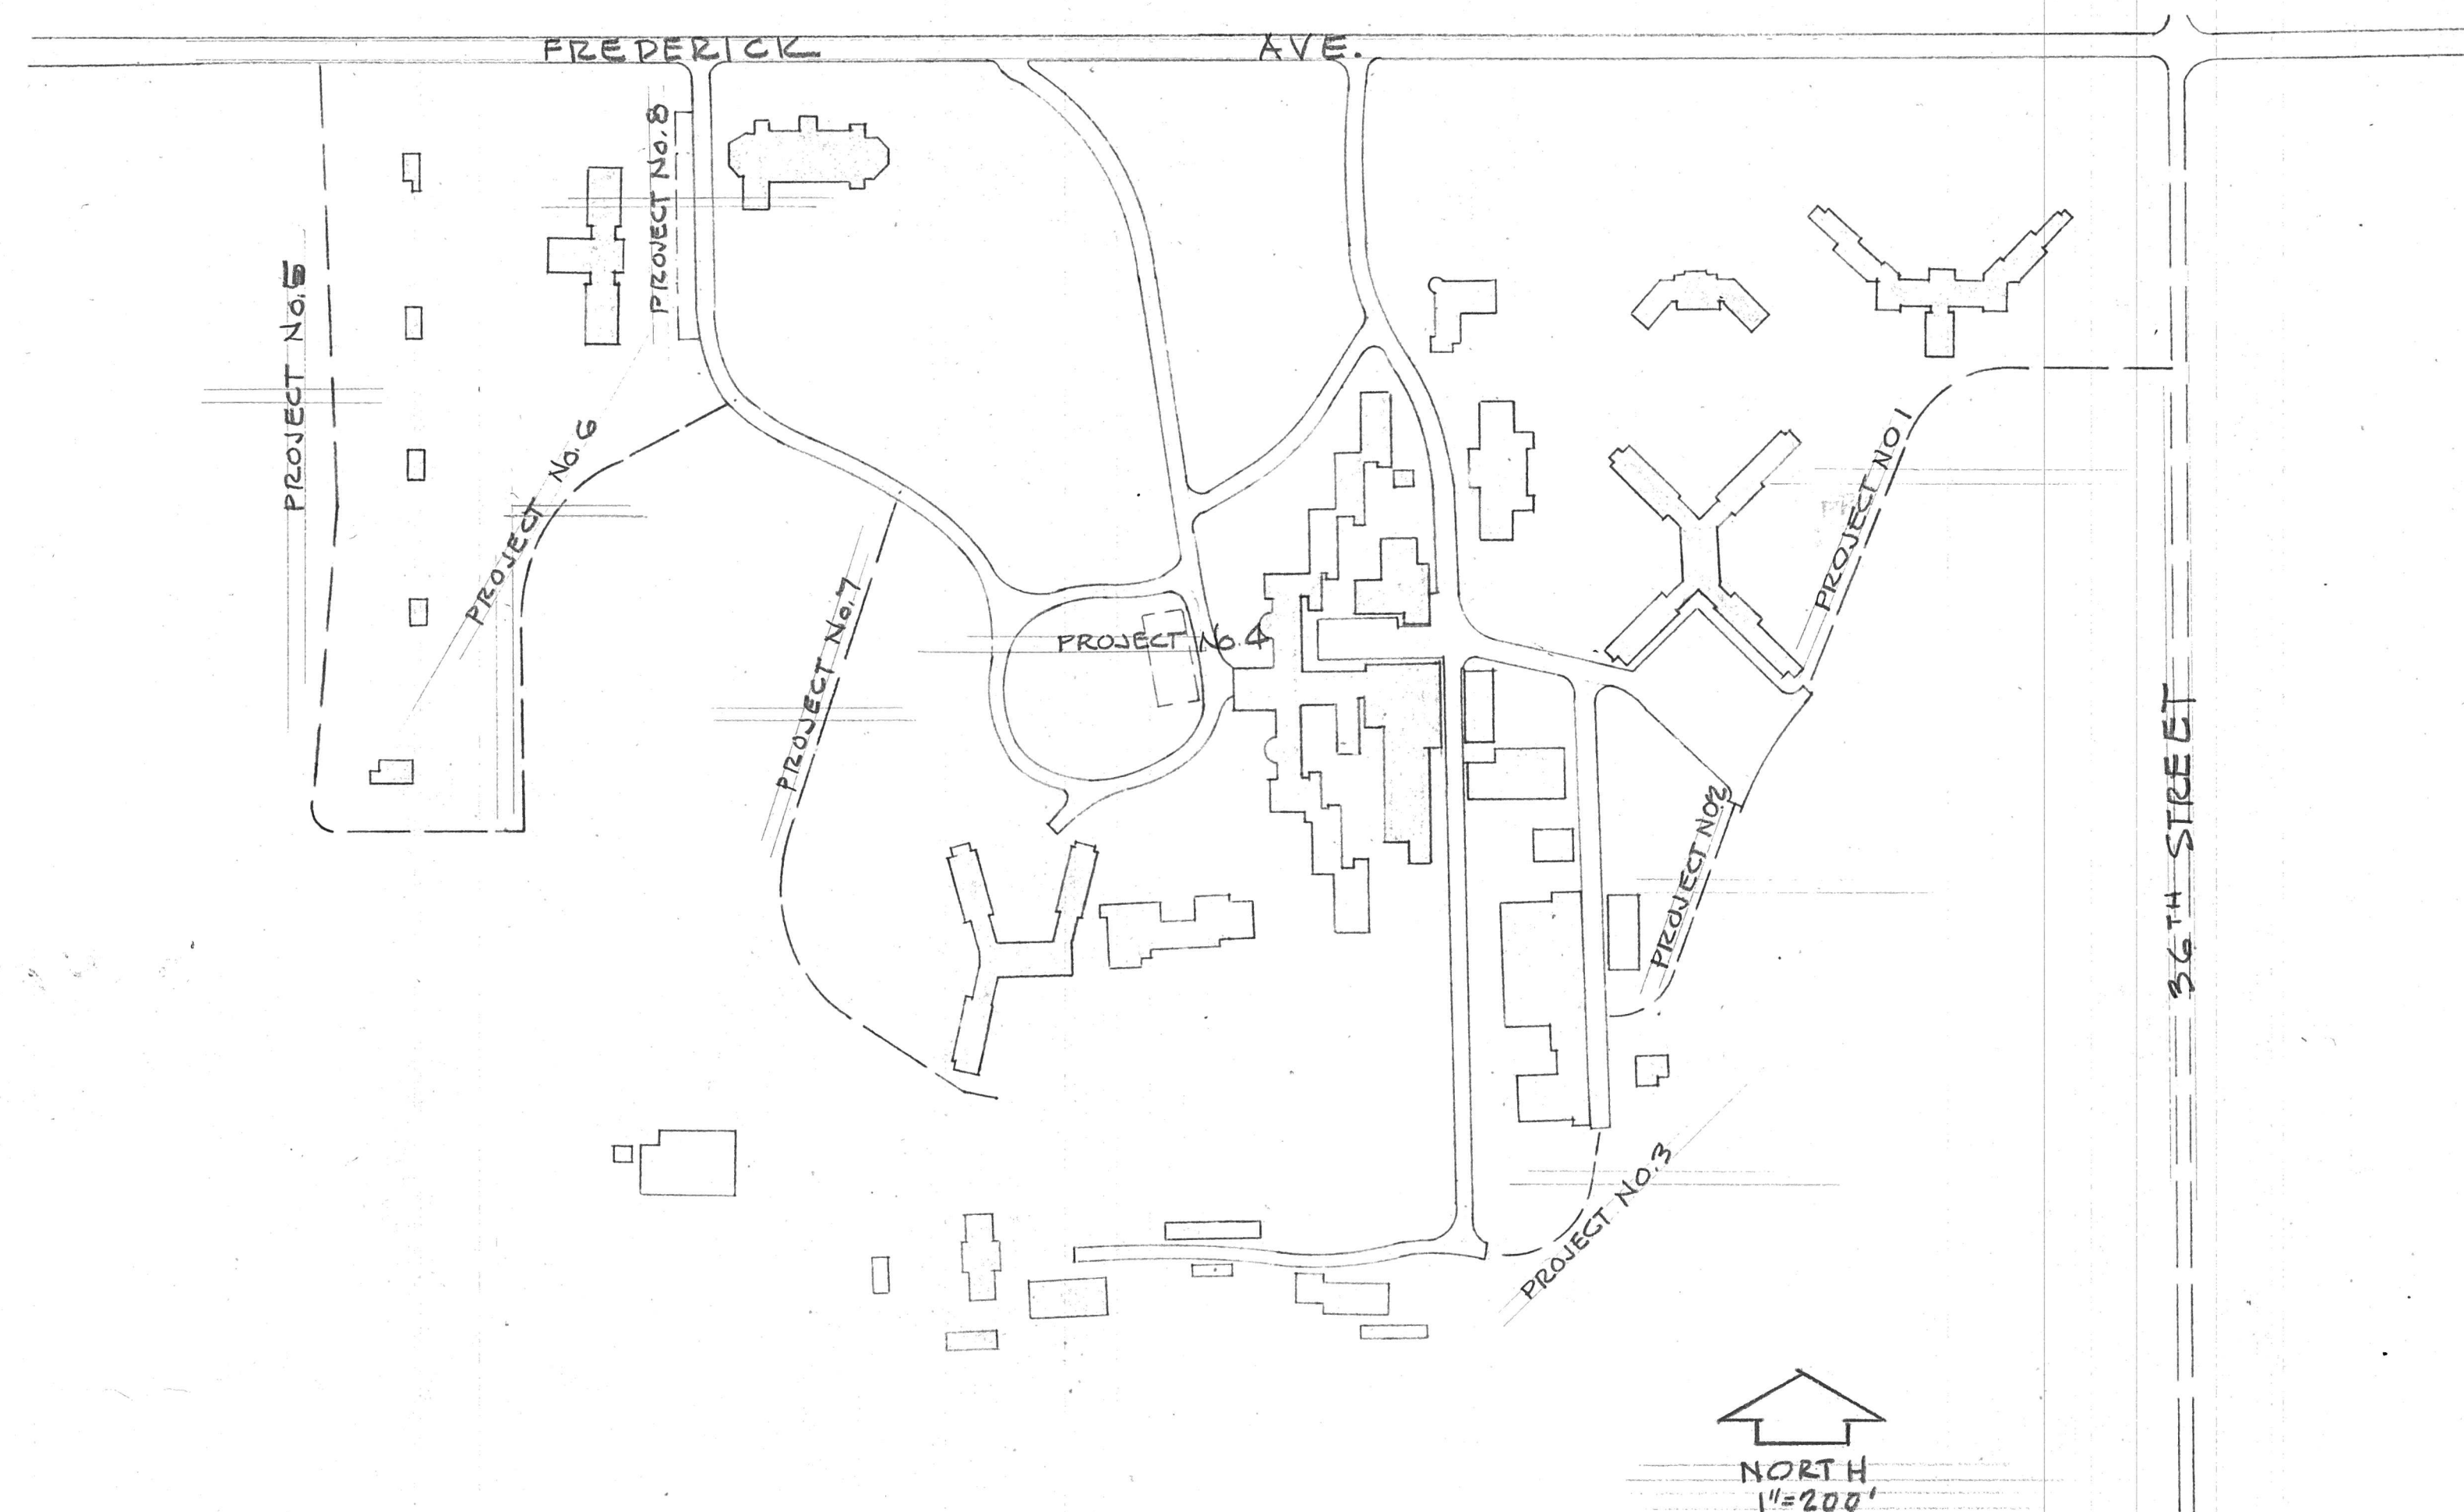

GENERAL NOTES

- The Contractor is to verify dimensions and locations in the field before commencing the work.
- The Owner will designate necessary waste and borrow areas on the site.
- The Owner will provide sodding or seeding of slopes except where noted otherwise on the plans.
- The Owner will provide painting of parking stalls and signs for parking lots.
- All streets are to have Type A concrete curb and gutter unless otherwise indicated on the plans.
- All paved areas are to be brought to subgrade elevation and new 6" rolled stone base provided.
- Existing base material in place on Projects No. 1, No. 3, No. 5, No. 6 and No. 8 to be used in upper portion of subgrades and under curbs in fill areas.
- All shoulders and ditches shall be reshaped as necessary.

STREET AND PARKING LOT IMPROVEMENTS

STATE HOSPITAL No. 2.

ST. JOSEPH

MISSOURI

HON. JOHN M. DALTON

GOVERNOR

BRUNNER AND BRUNNER

ARCHITECTS
ENGINEERS

CORBY BLDG

ST. JOSEPH, MISSOURI

ELKINS ENGINEERING CO.

CIVIL ENGINEERS
LANDSCAPE ARCHITECTS

BOX 164

SAVANNAH, MISSOURI

PLANNING AND CONSTRUCTION

DATE	APPROVED:	APPROVED:	
	CHIEF OF PLANNING & CONSTR.	DIR. OF HEALTH & WELFARE	1 OF 8