



NOTE: ALL BRICK PARAPETS TO BE WATERPROOFED WITH NEW MEMBRANE FLASHING FROM ROOF UP TO BOTTOM OF COPING. REMOVE EXISTING MEMBRANE FLASHING. SYMBOL [2'-4"] ON PLAN INDICATES DISTANCE FROM ROOF SURFACE TO BOTTOM OF COPING STONE ON PARAPETS.

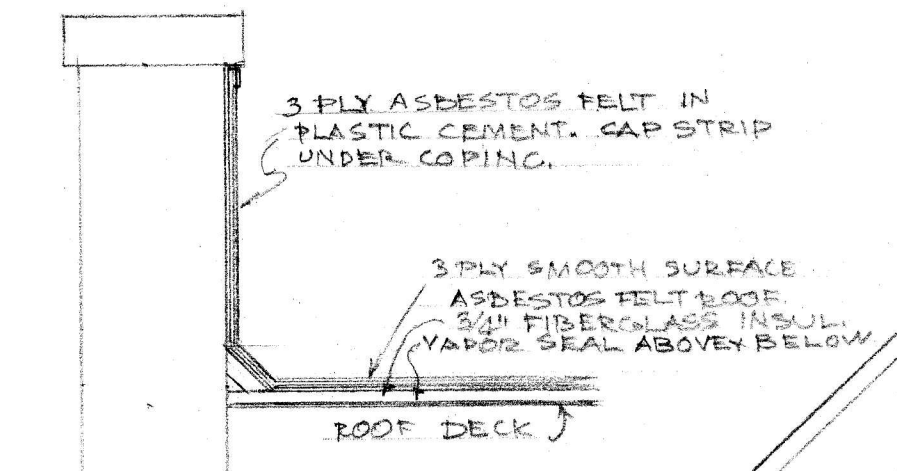

DETAIL - PARAPET WATERPROOFING.
SCALE 3/4"=1'-0"

NOTE: GALV. IRON ROOF VENTILATORS AND SKYLIGHTS TO BE FLASHED WITH MEMBRANE FLASHING. MASONRY WALLS ABOVE ROOFS TO BE FLASHED WITH WITH MEMBRANE FLASHING. EXCEPT PARAPETS TO HAVE FULL HEIGHT MEMBRANE FLASHING. ALL ROOF DRAINS TO HAVE 4 LB. LEAD FLASHING EXTENDING 18" INTO ROOFING AROUND DRAIN. ALL PLUMBING VENTS TO HAVE NEW 4 LB SHEET FLASHING. SEE SPECIFICATION.

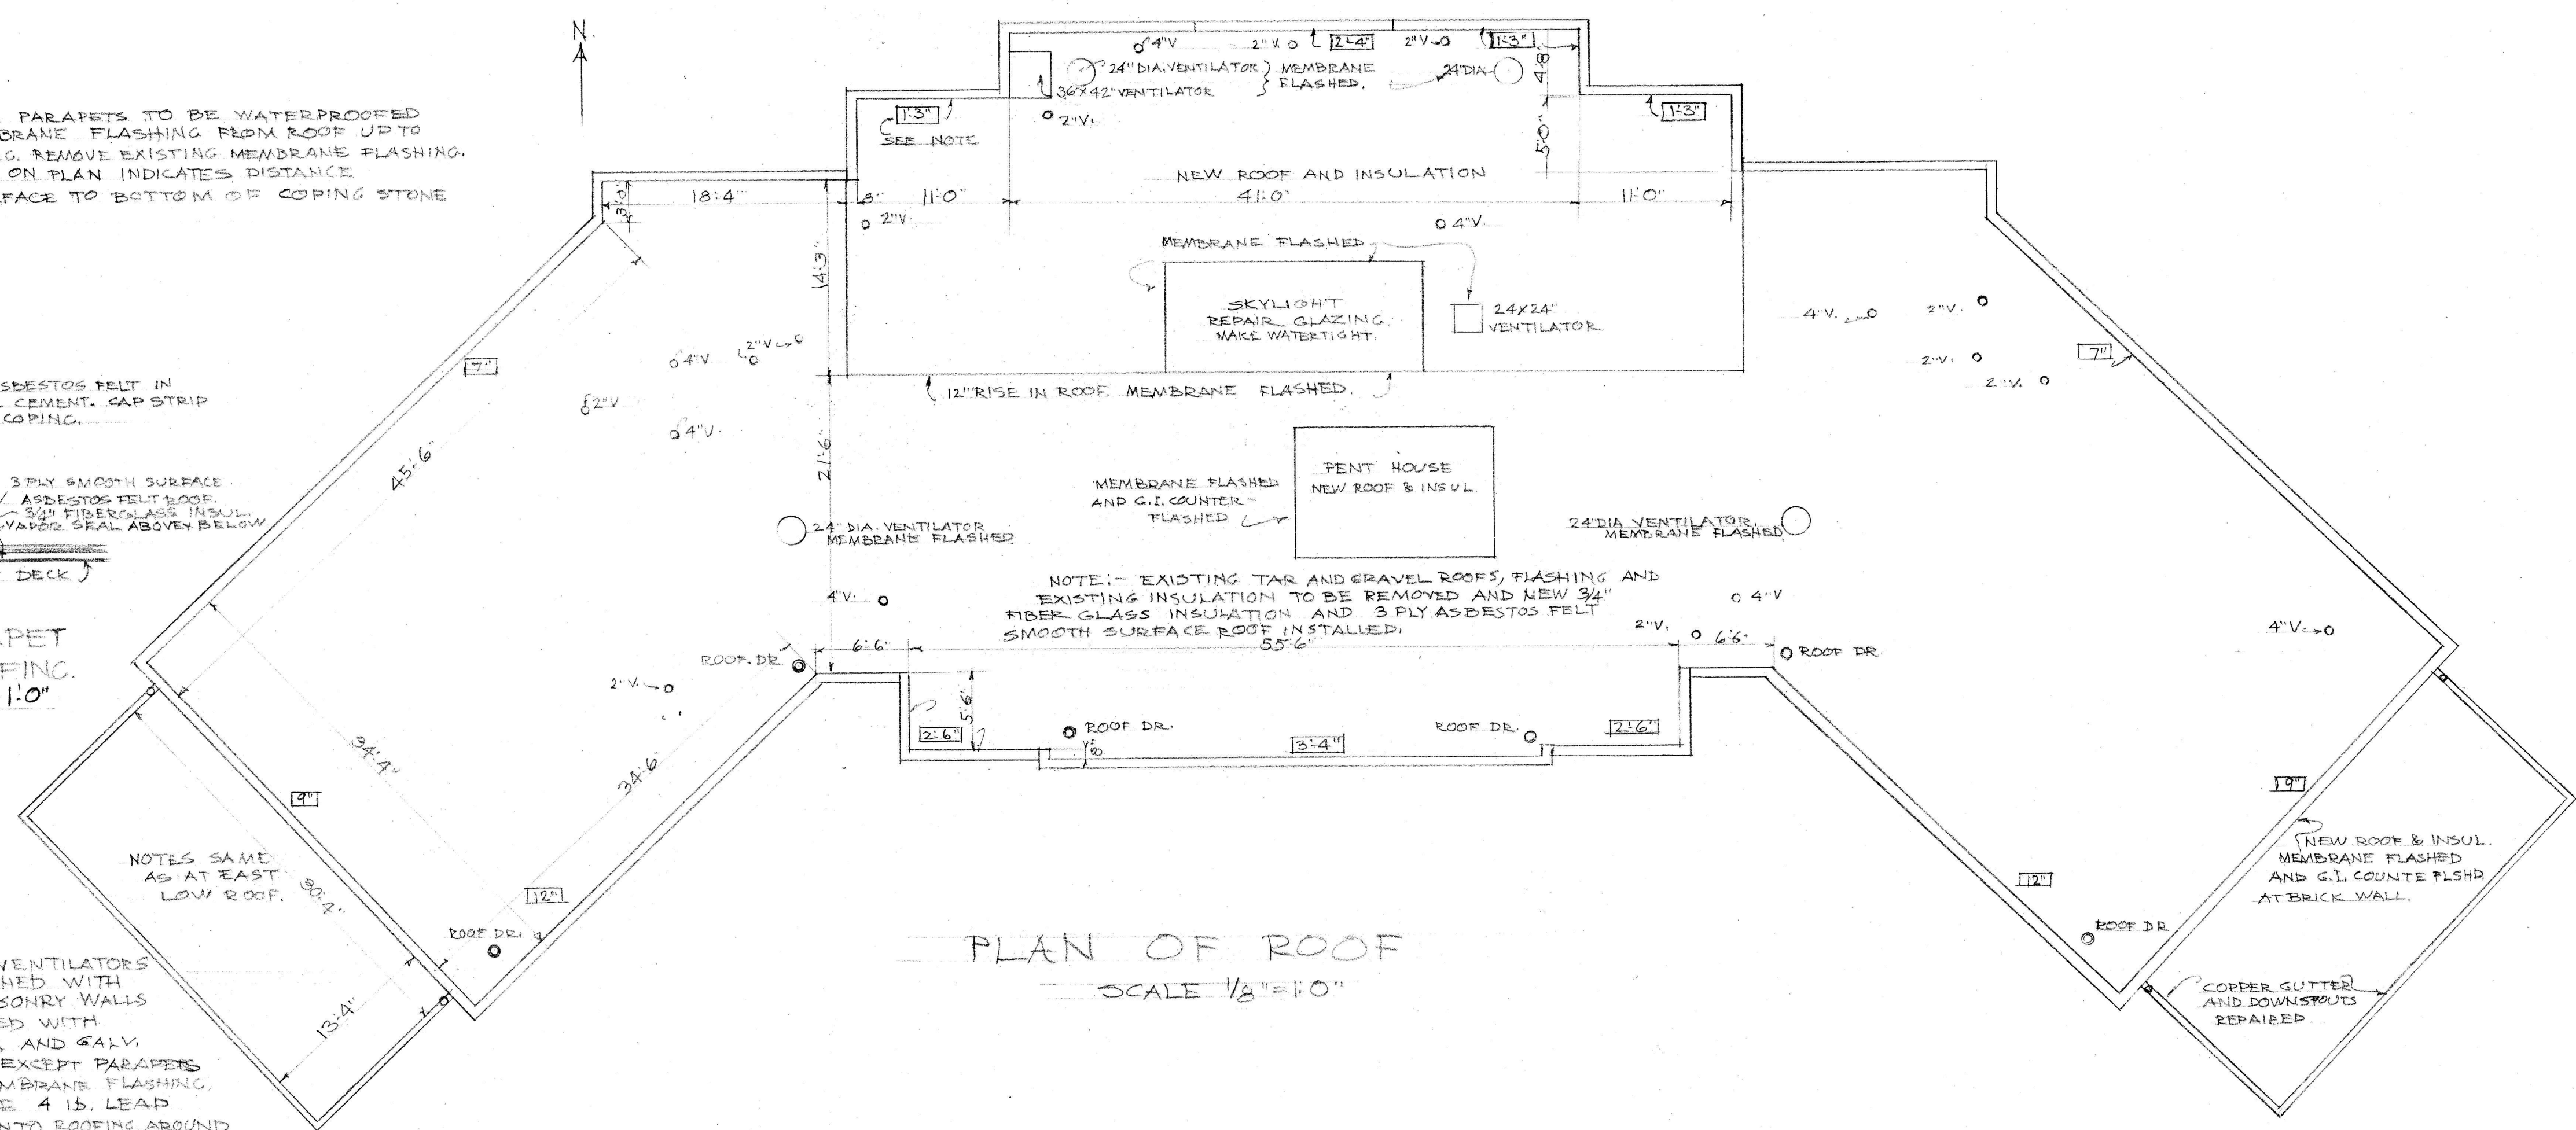

PLAN OF ROOF
SCALE 1/8"=1'-0"

NOTE: CONTRACTOR TO VERIFY DIMENSIONS PARAPET HEIGHTS, ETC. AT BUILDING.

NEW ROOFICAL
MEDICAL AND SURGICAL HOSPITAL
STATE HOSPITAL NO. 2, ST. JOSEPH, MISSOURI.

PROJECT 'A'

100-6320-1316