


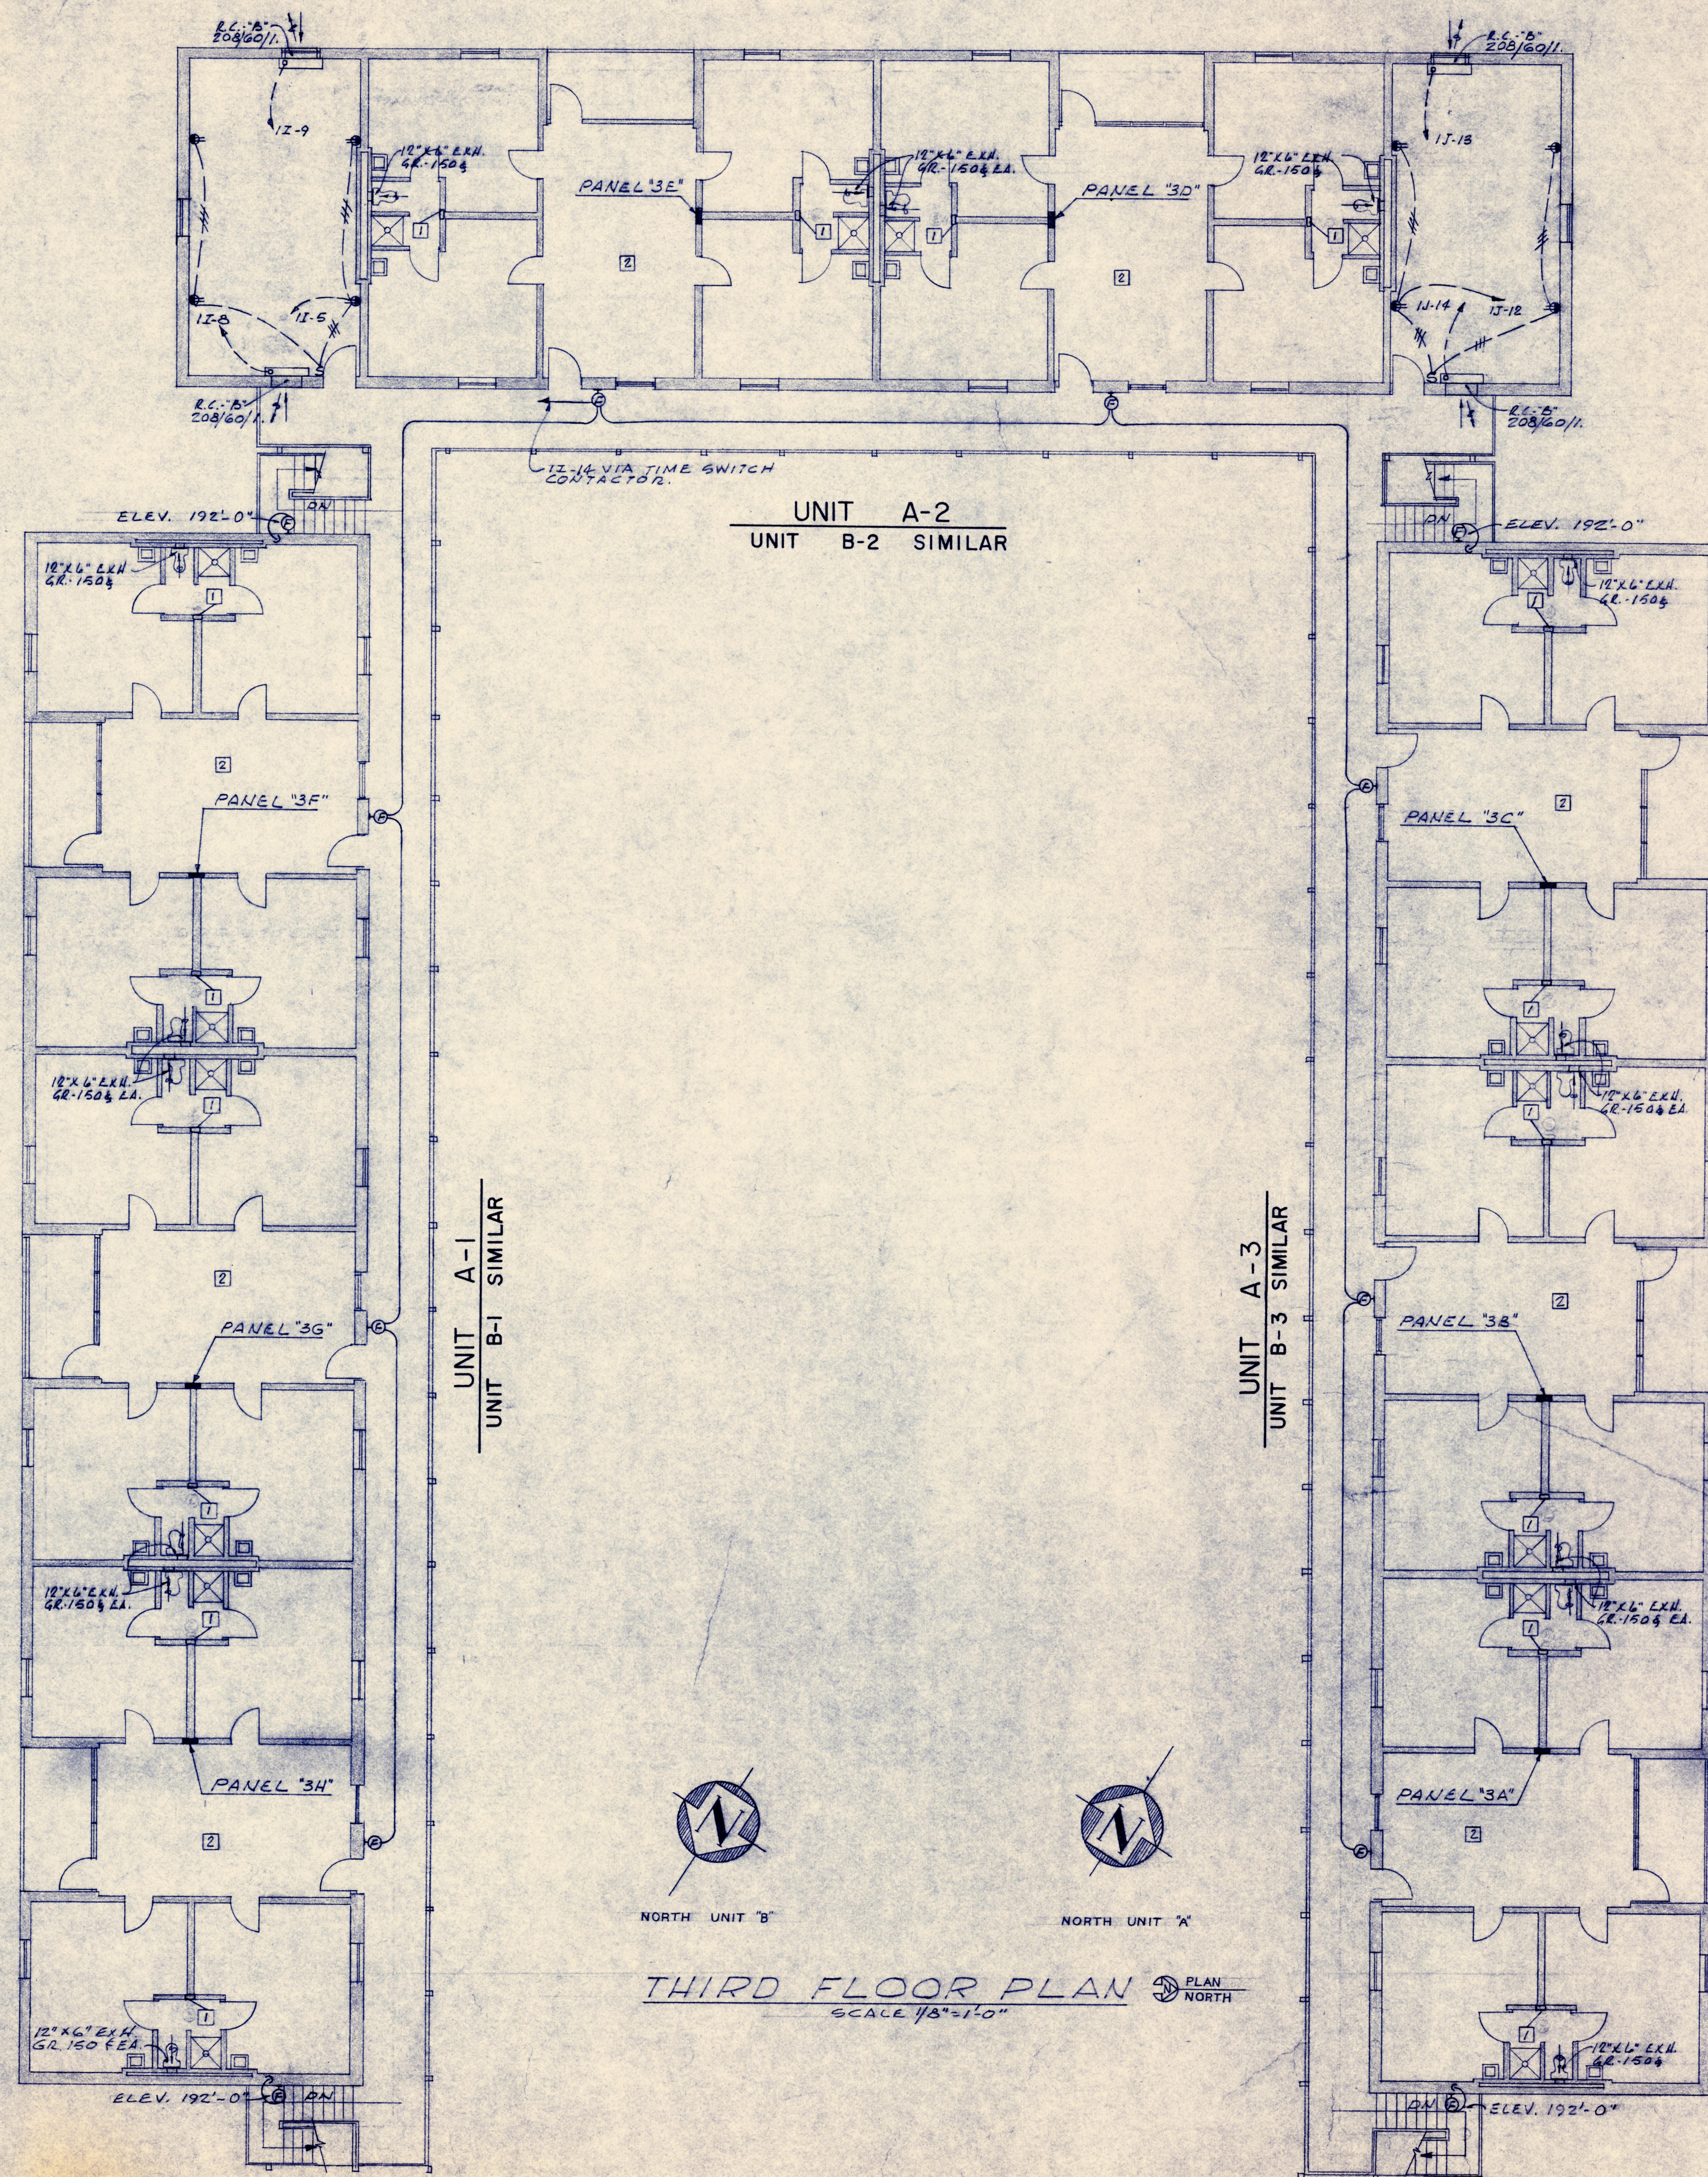


ELECTRICAL SYMBOLS


- ① INCAND. LT. & FIX. LTR. (CEIL.)
- ② INCAND. LT. & FIX. LTR. (WALL BRKT.)
- ③ FLUOR. LT. & FIX. LTR. (CEIL.)
- ④ DISCONNECT SWITCH (NON-FUSED)
- ⑤ WALL SWITCH & P.S.T.
- ⑥ GRD. TYPE DUP. REC. (A' ABOVE CTR.)
- ⑦ GRD. TYPE DUP. REC. 1/2 SWITCHED
- ⑧ SPECIAL DEVICE NOTED
- ⑨ TELEPHONE OUTLET BOX
- ⑩ MOTOR
- ⑪ PANEL BOARD
- ⑫ 2" IN 1/2" C. (ROUTE WALL OR CEIL.)
- ⑬ 2" IN 3/4" C. (ROUTE FLOOR OR SLAB)
- ⑭ THERMOSTAT
- ⑮ LIGHTNING PROTECTION CONDUCTOR
- ⑯ OFFSET WALL POINT - BRACKET TO WALL OR OTHER VERTICAL SURFACE
- ⑰ EXHAUST AIR GRILLE
- ⑱ EXHAUST AIR DUCT
- a, b, c INDICATED SWITCHING SCHEME

FIXTURE SCHEDULE

FIX. LTR.	MANUFACTURER	CAT. NO.	LAMP	NO. WATT. TYPE	FINISH	MOUNTING	REMARKS
A	ALCO	330H-SW-C	1 80 T-12	STANDARD	UNDER SHELF	W/RADIO SUP. REC. & SW.	
B	MOE	M-886	1 100 A	"	"	WALL	
C	MOE	M-702	1 75 A	"	"	WALL	W/REC.
D	MOE	M-1514	2 60 A	"	"	CEILING	
E	MOE	M-875	1 100 A	"	"	WALL	
H	ALABAX	898	1 100 A	"	"	CEILING	
I	SUNBEAM	202-BR(2)	4 40 T-12	"	"	CEILING	

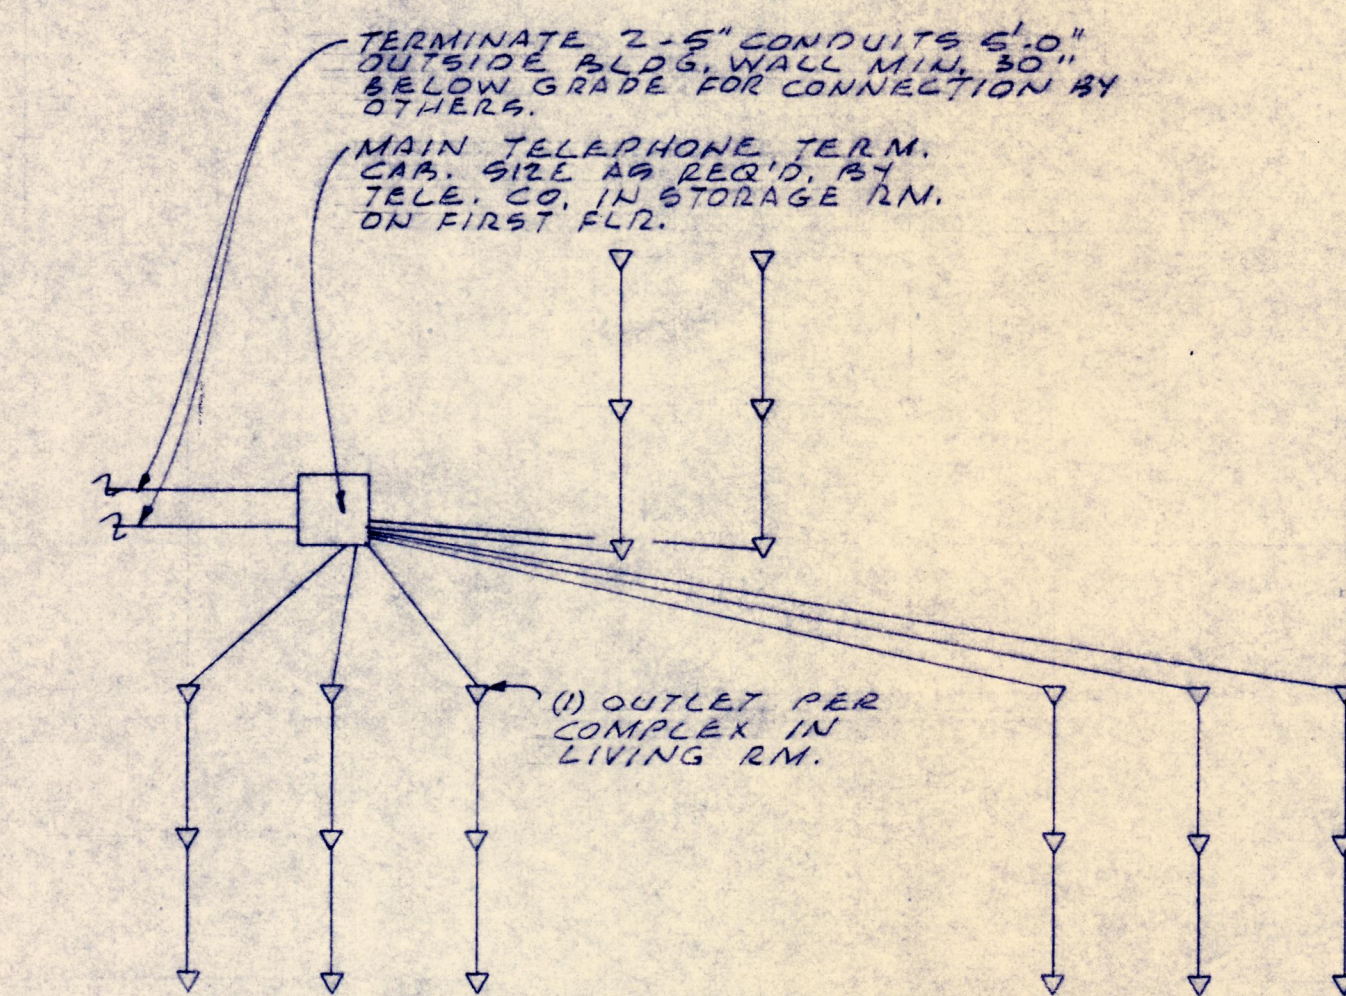

TELEPHONE SYSTEM DIAGRAM
NO SCALE

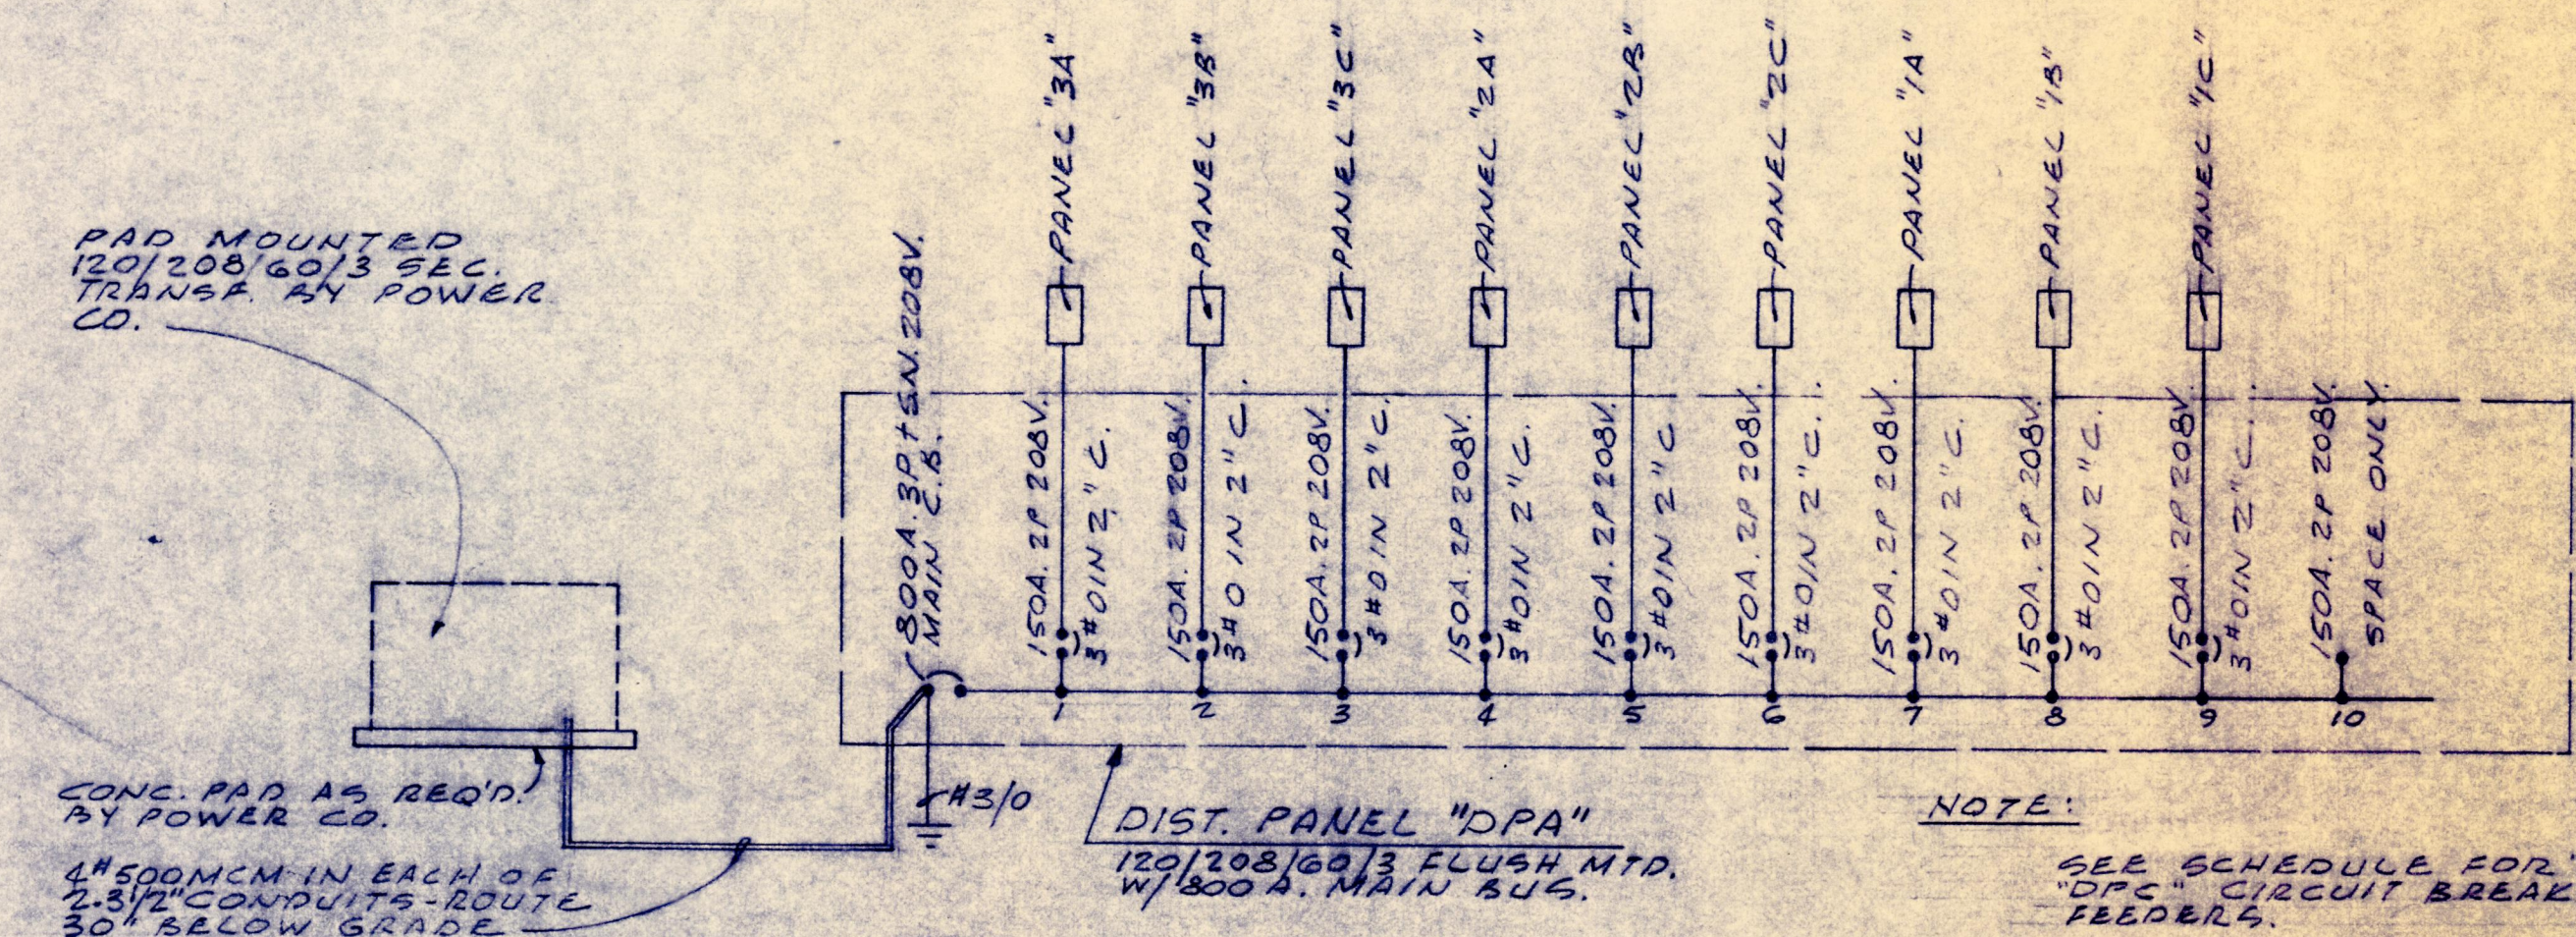

TYPICAL ELECTRICAL SYSTEM DIAGRAM
NO SCALE

- ① RADIANT HEATER IN WALL - SEE TYPICAL ROOM COMPLEX.
- ② SEE TYPICAL ROOM COMPLEX.