



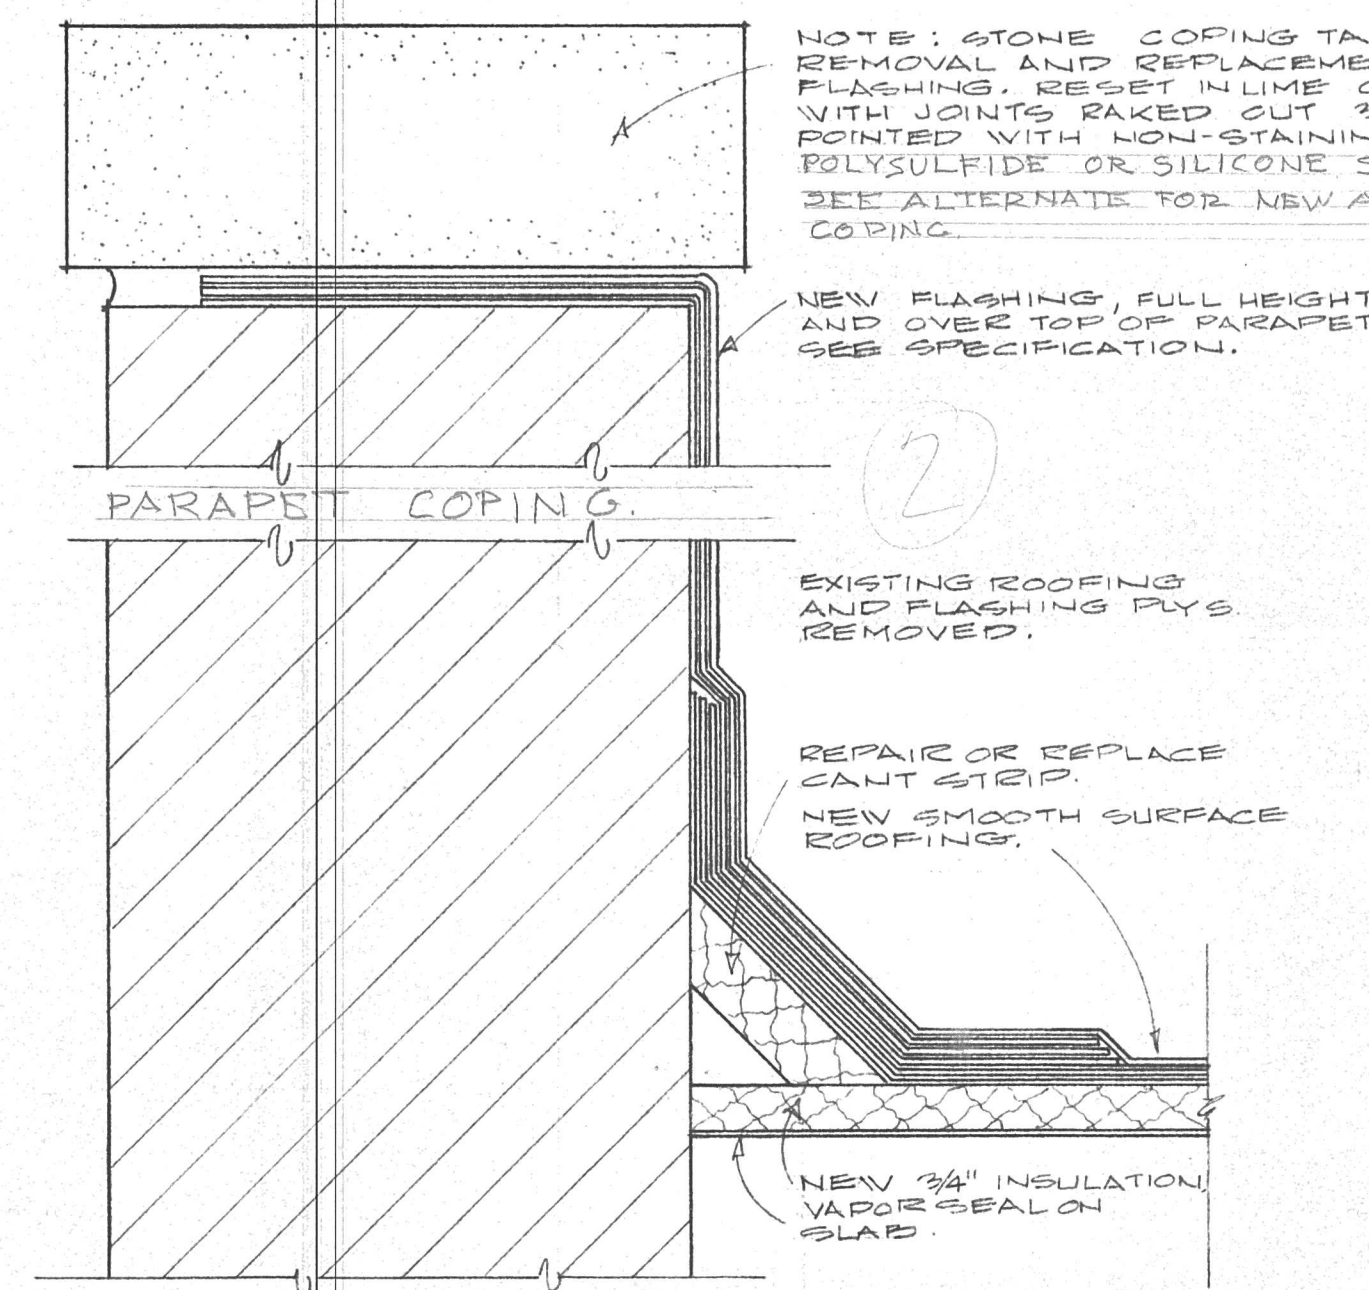

PARAPET WALL FLASHING DETAIL "A"

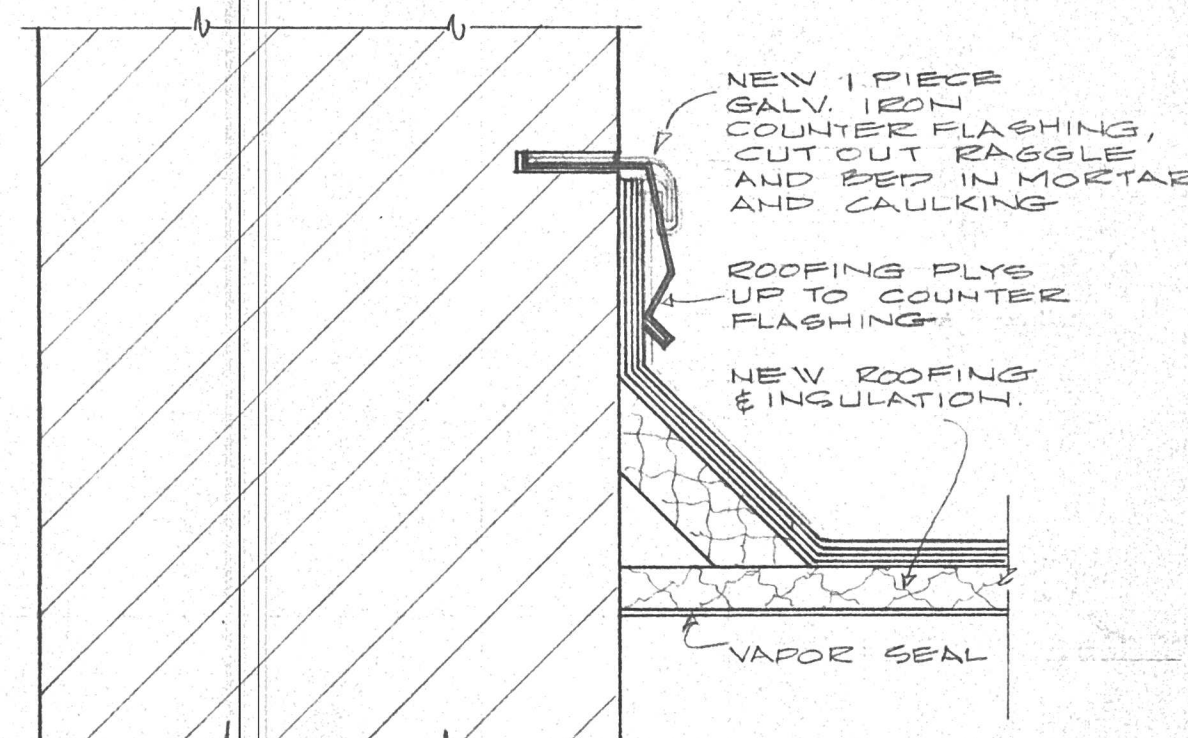


ROOF AND WALL FLASHING DETAIL "B"


DETAILS - ROOF SCALE 3/4" = 1'-0"

NOTE GALV. IRON ROOF VENTILATORS & SKYLIGHTS TO BE FLASHED WITH MEMBRANE FLASHING. MASONRY WALLS ABOVE ROOFS TO BE FLASHED WITH MEMBRANE FLASHING & GALV. IRON COUNTER FLASHING, EXCEPT PARAPETS TO HAVE FULL HEIGHT MEMBRANE FLASHING. ALL ROOF DRAIN TO HAVE 4 LB. LEAD FLASHING EXTENDING 18" INTO ROOFING AROUND DRAIN. ALL PLUMBING VENTS TO HAVE NEW 4 LB. SHEET LEAD FLASHING, SEE SPECIFICATION. LEAD FLASHING FURNISHED BY PLUMBER.


NOTE SYMBOL [2'-4"] ON PLAN INDICATES HEIGHT OF PARAPET ABOVE ROOF, NOTE VARIATION.

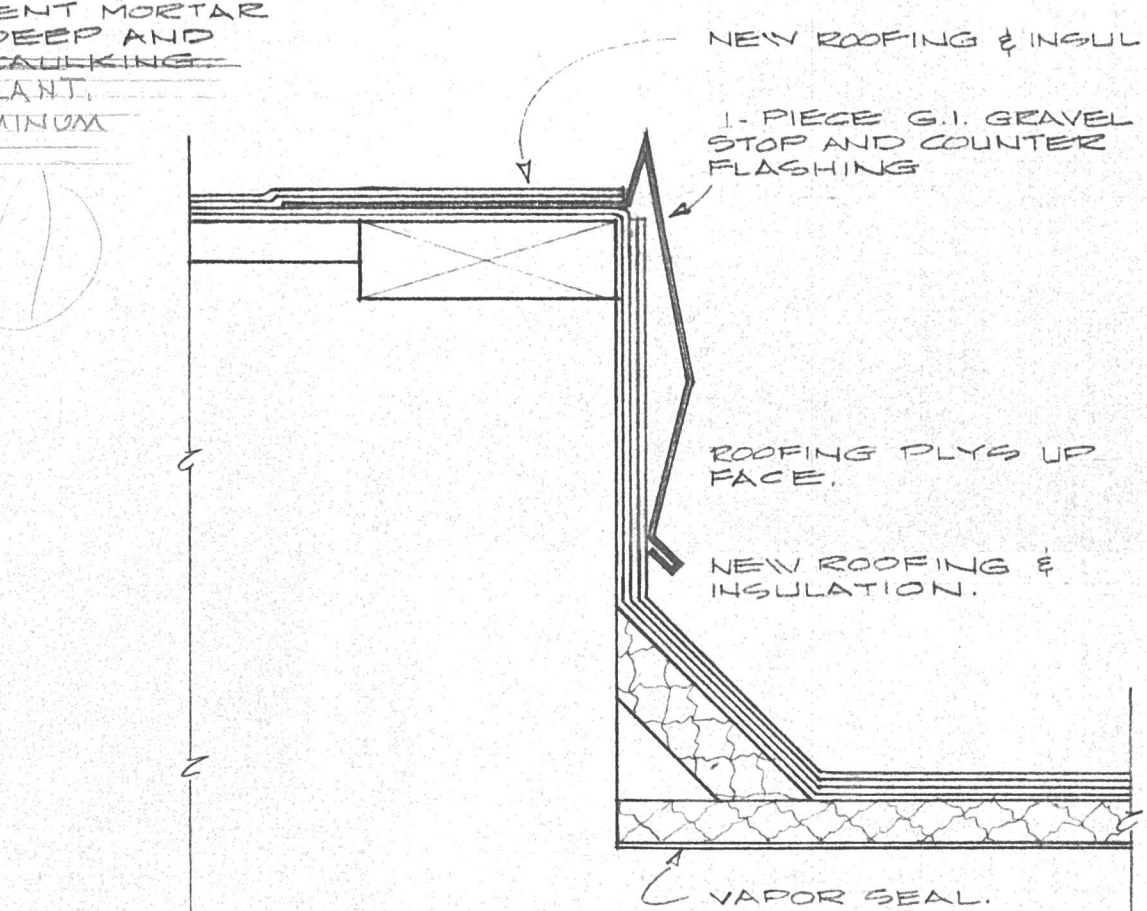


RAISED ROOF FLASHING DETAIL "C"

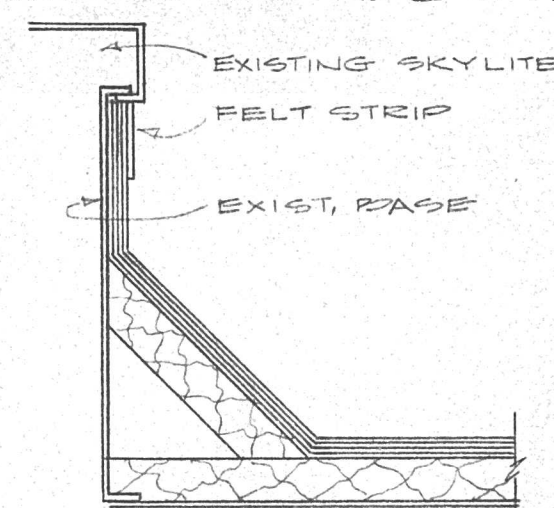


SKYLIGHT FLASHING DETAIL "E"

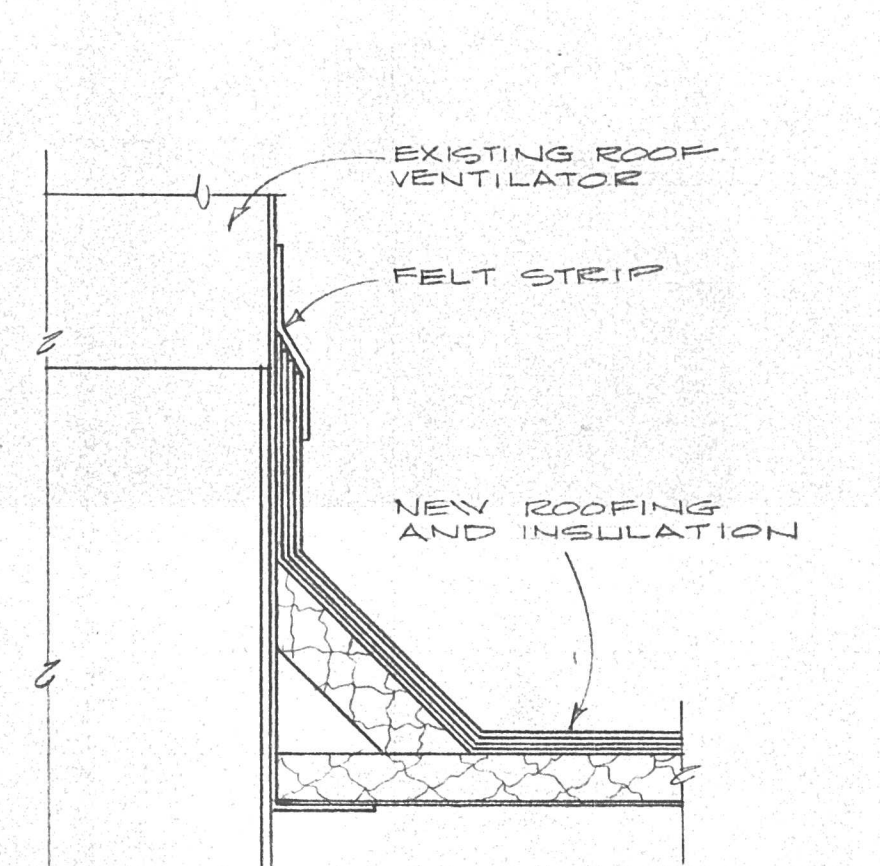

VENTILATOR FLASHING DETAIL "D"

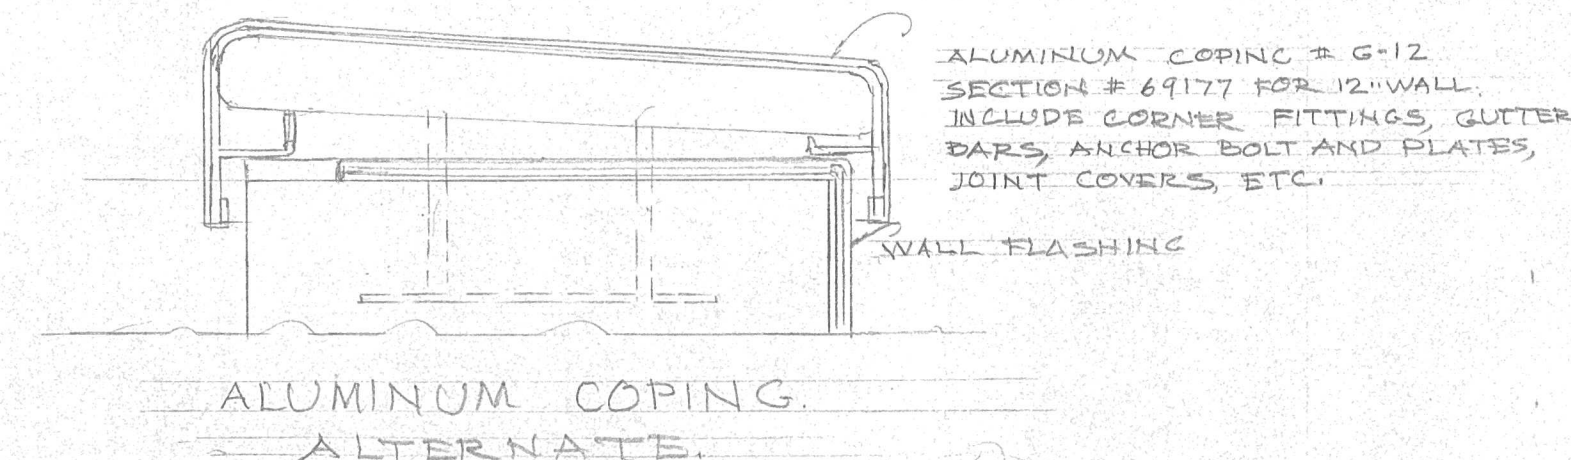

NOTE CONTRACTOR TO VERIFY DIMENSIONS, PARAPET HEIGHTS, ETC. AT BUILDING.

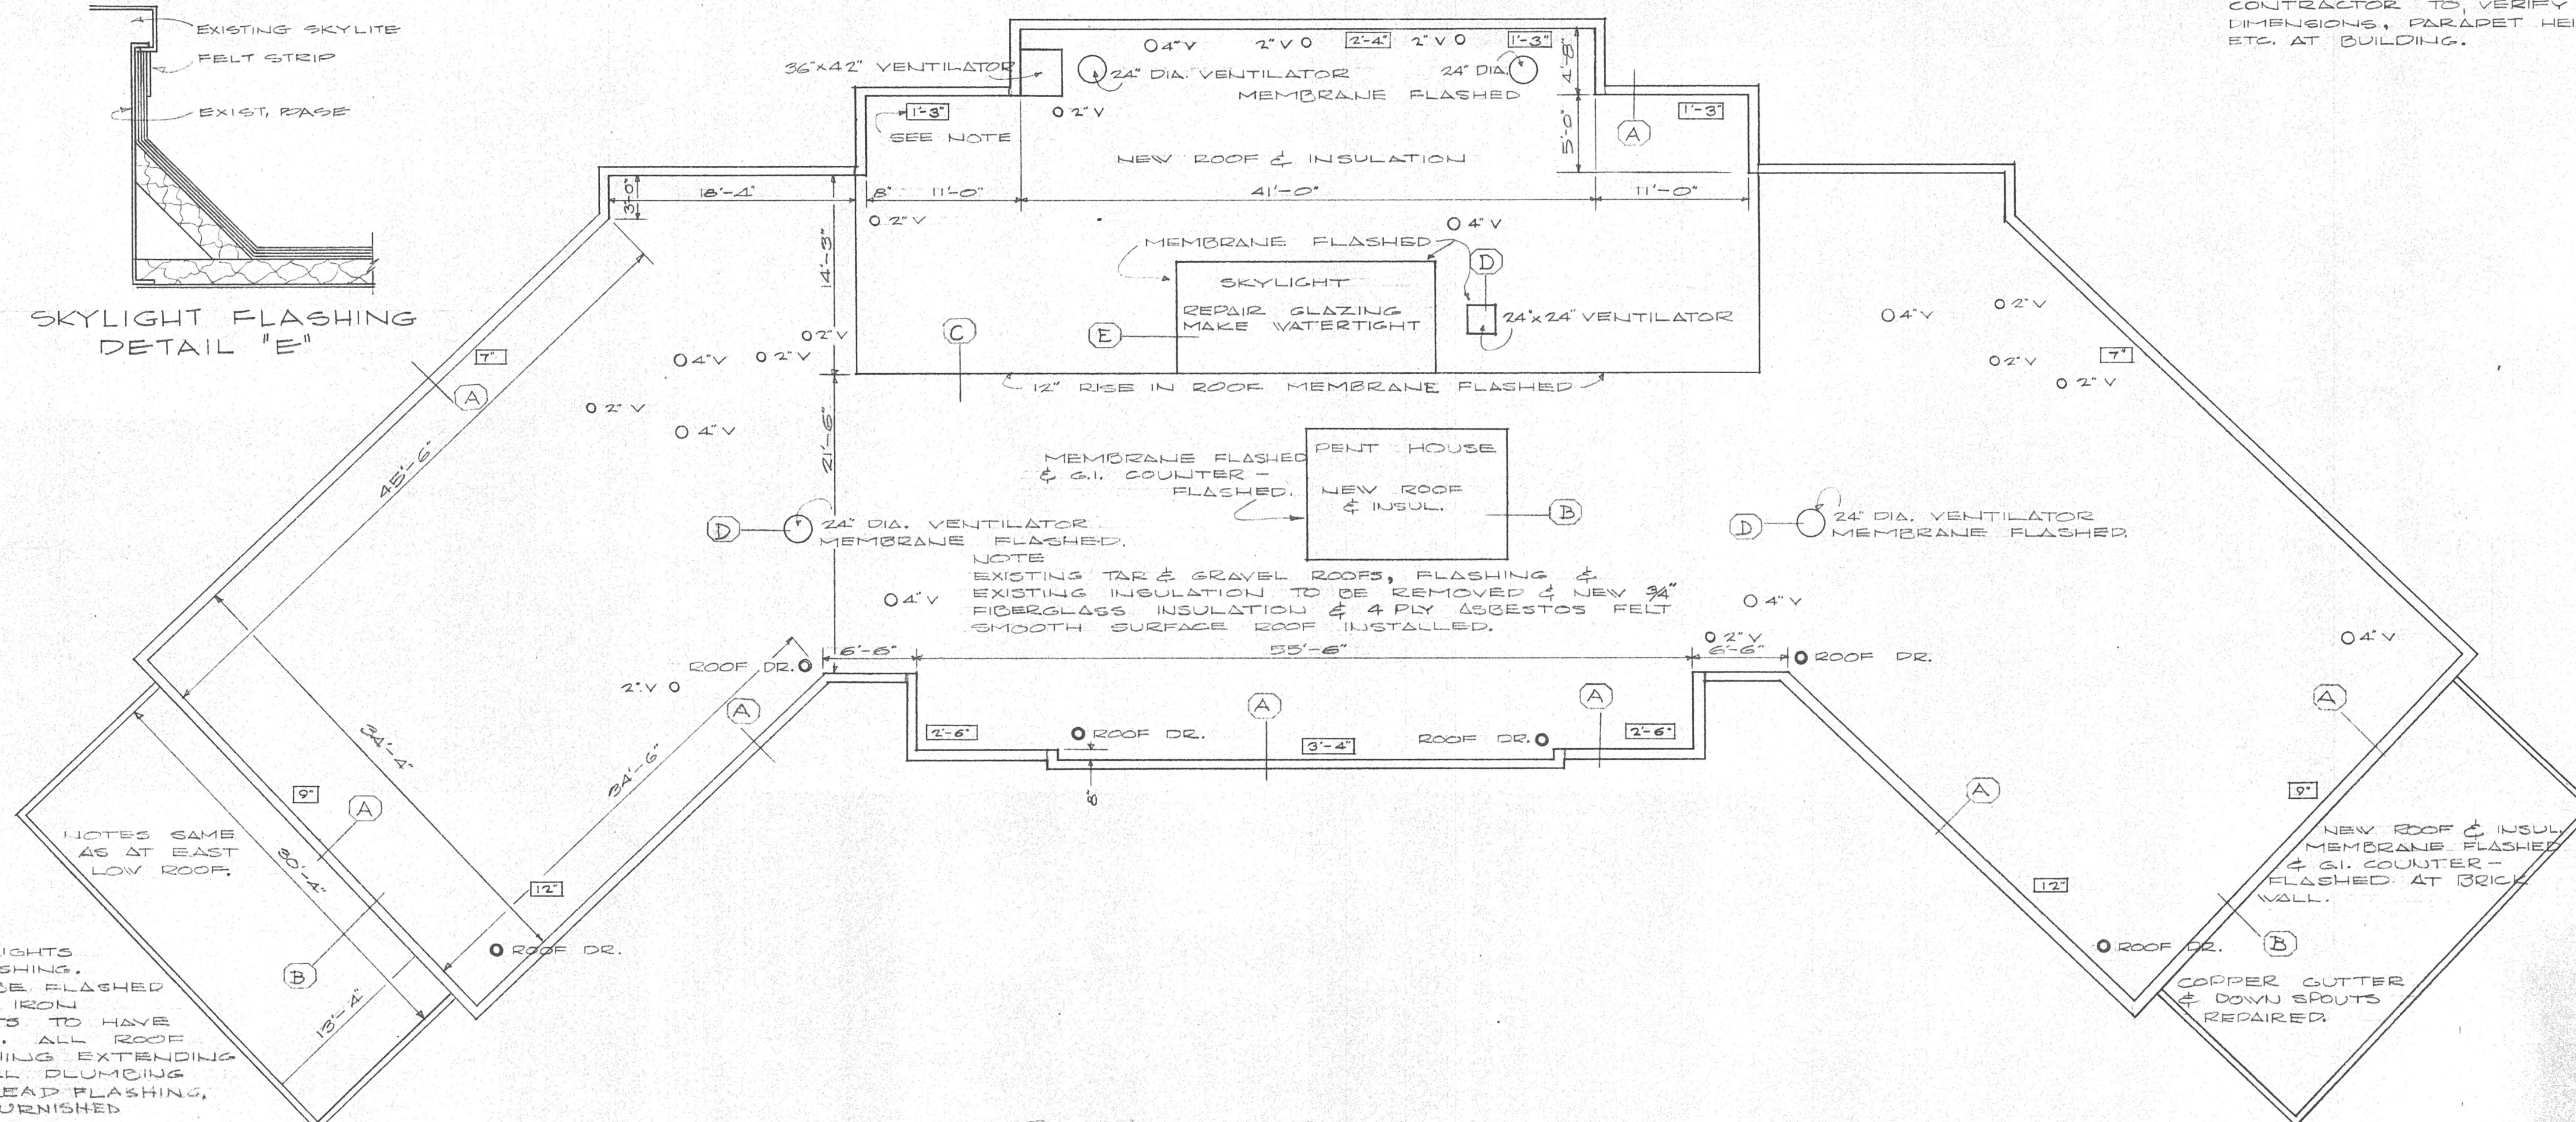


PLAN OF ROOF

SCALE 1/8" = 1'-0"

NOTE, ALTERNATE PROPOSAL #1-A OMITTING THE NEW INSULATION ON HOSPITAL ROOF, PROJECT "A", DAMAGE AND ETTED INSULATION ONLY TO BE REPLACED. ALTERNATE PROPOSAL #2-A OMITTING REPLACEMENT OF STONE COPING ON PARAPETS AND INSTALLING ALUMINUM COPING.

SHEET 1-A OF 6  
DETAILS - SCALE  
ALTERNATE PROPOSAL  
NOTE - ALT. 1-A  
Revision 1-1  
No. 1-A of 6

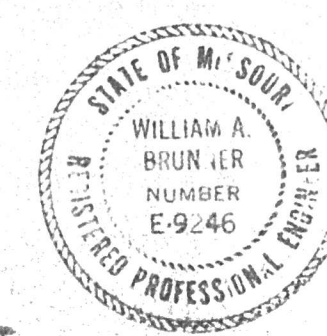

| NEW ROOF - MEDICAL & SURGICAL HOSPITAL             |                                 |                                                |                      |
|----------------------------------------------------|---------------------------------|------------------------------------------------|----------------------|
| project (A)                                        |                                 |                                                |                      |
| MISSOURI STATE HOSPITAL No. 2 ST. JOSEPH, MISSOURI |                                 |                                                |                      |
| date<br>FEB 10, 64<br>REVISED<br>APR. 30, 64       | HON. JOHN M. DALTON<br>GOVERNOR | architects & engineers<br>ST. JOSEPH, MISSOURI | sheet<br>1-A<br>OF 3 |
| APPROVED<br>DEPT. OF HEALTH & WELFARE              | DIRECTOR                        | APPROVED<br>PLANNING & CONSTRUCTION            | CHIEF                |