




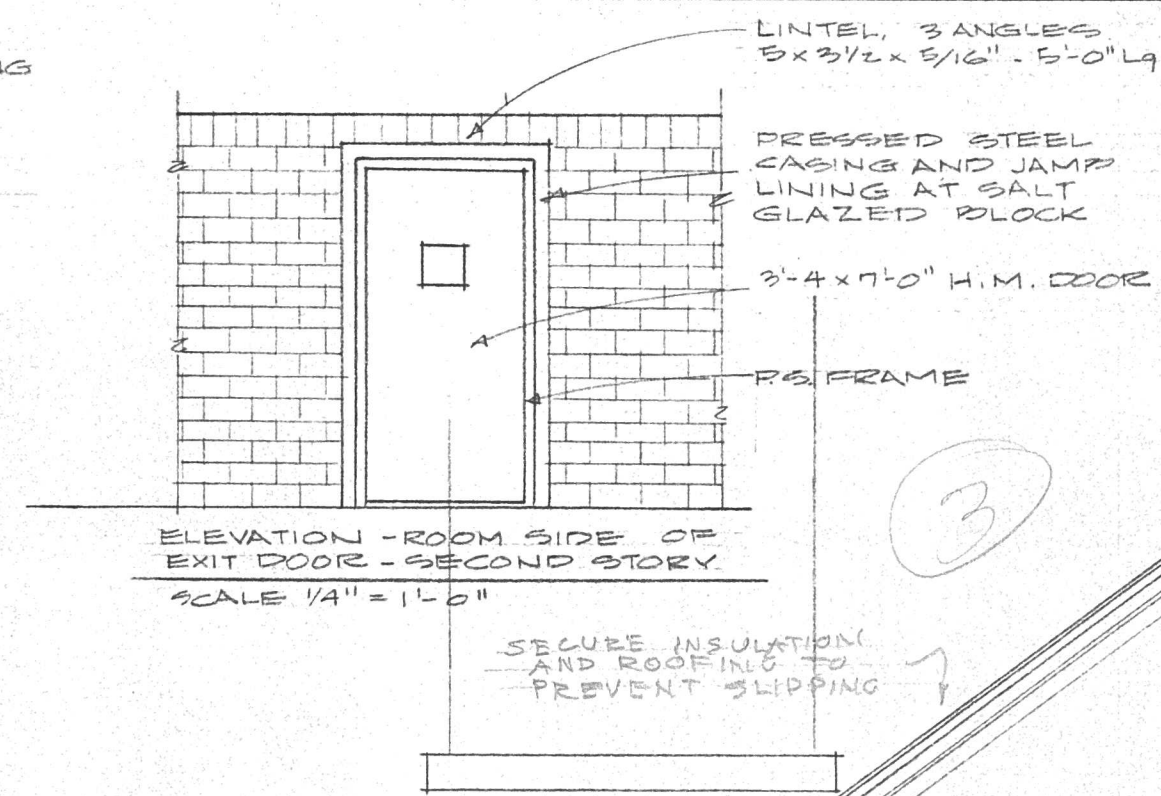

ELEVATION - ROOM SIDE OF
EXIT DOOR - SECOND STORY
SCALE 1/4" = 1'-0"

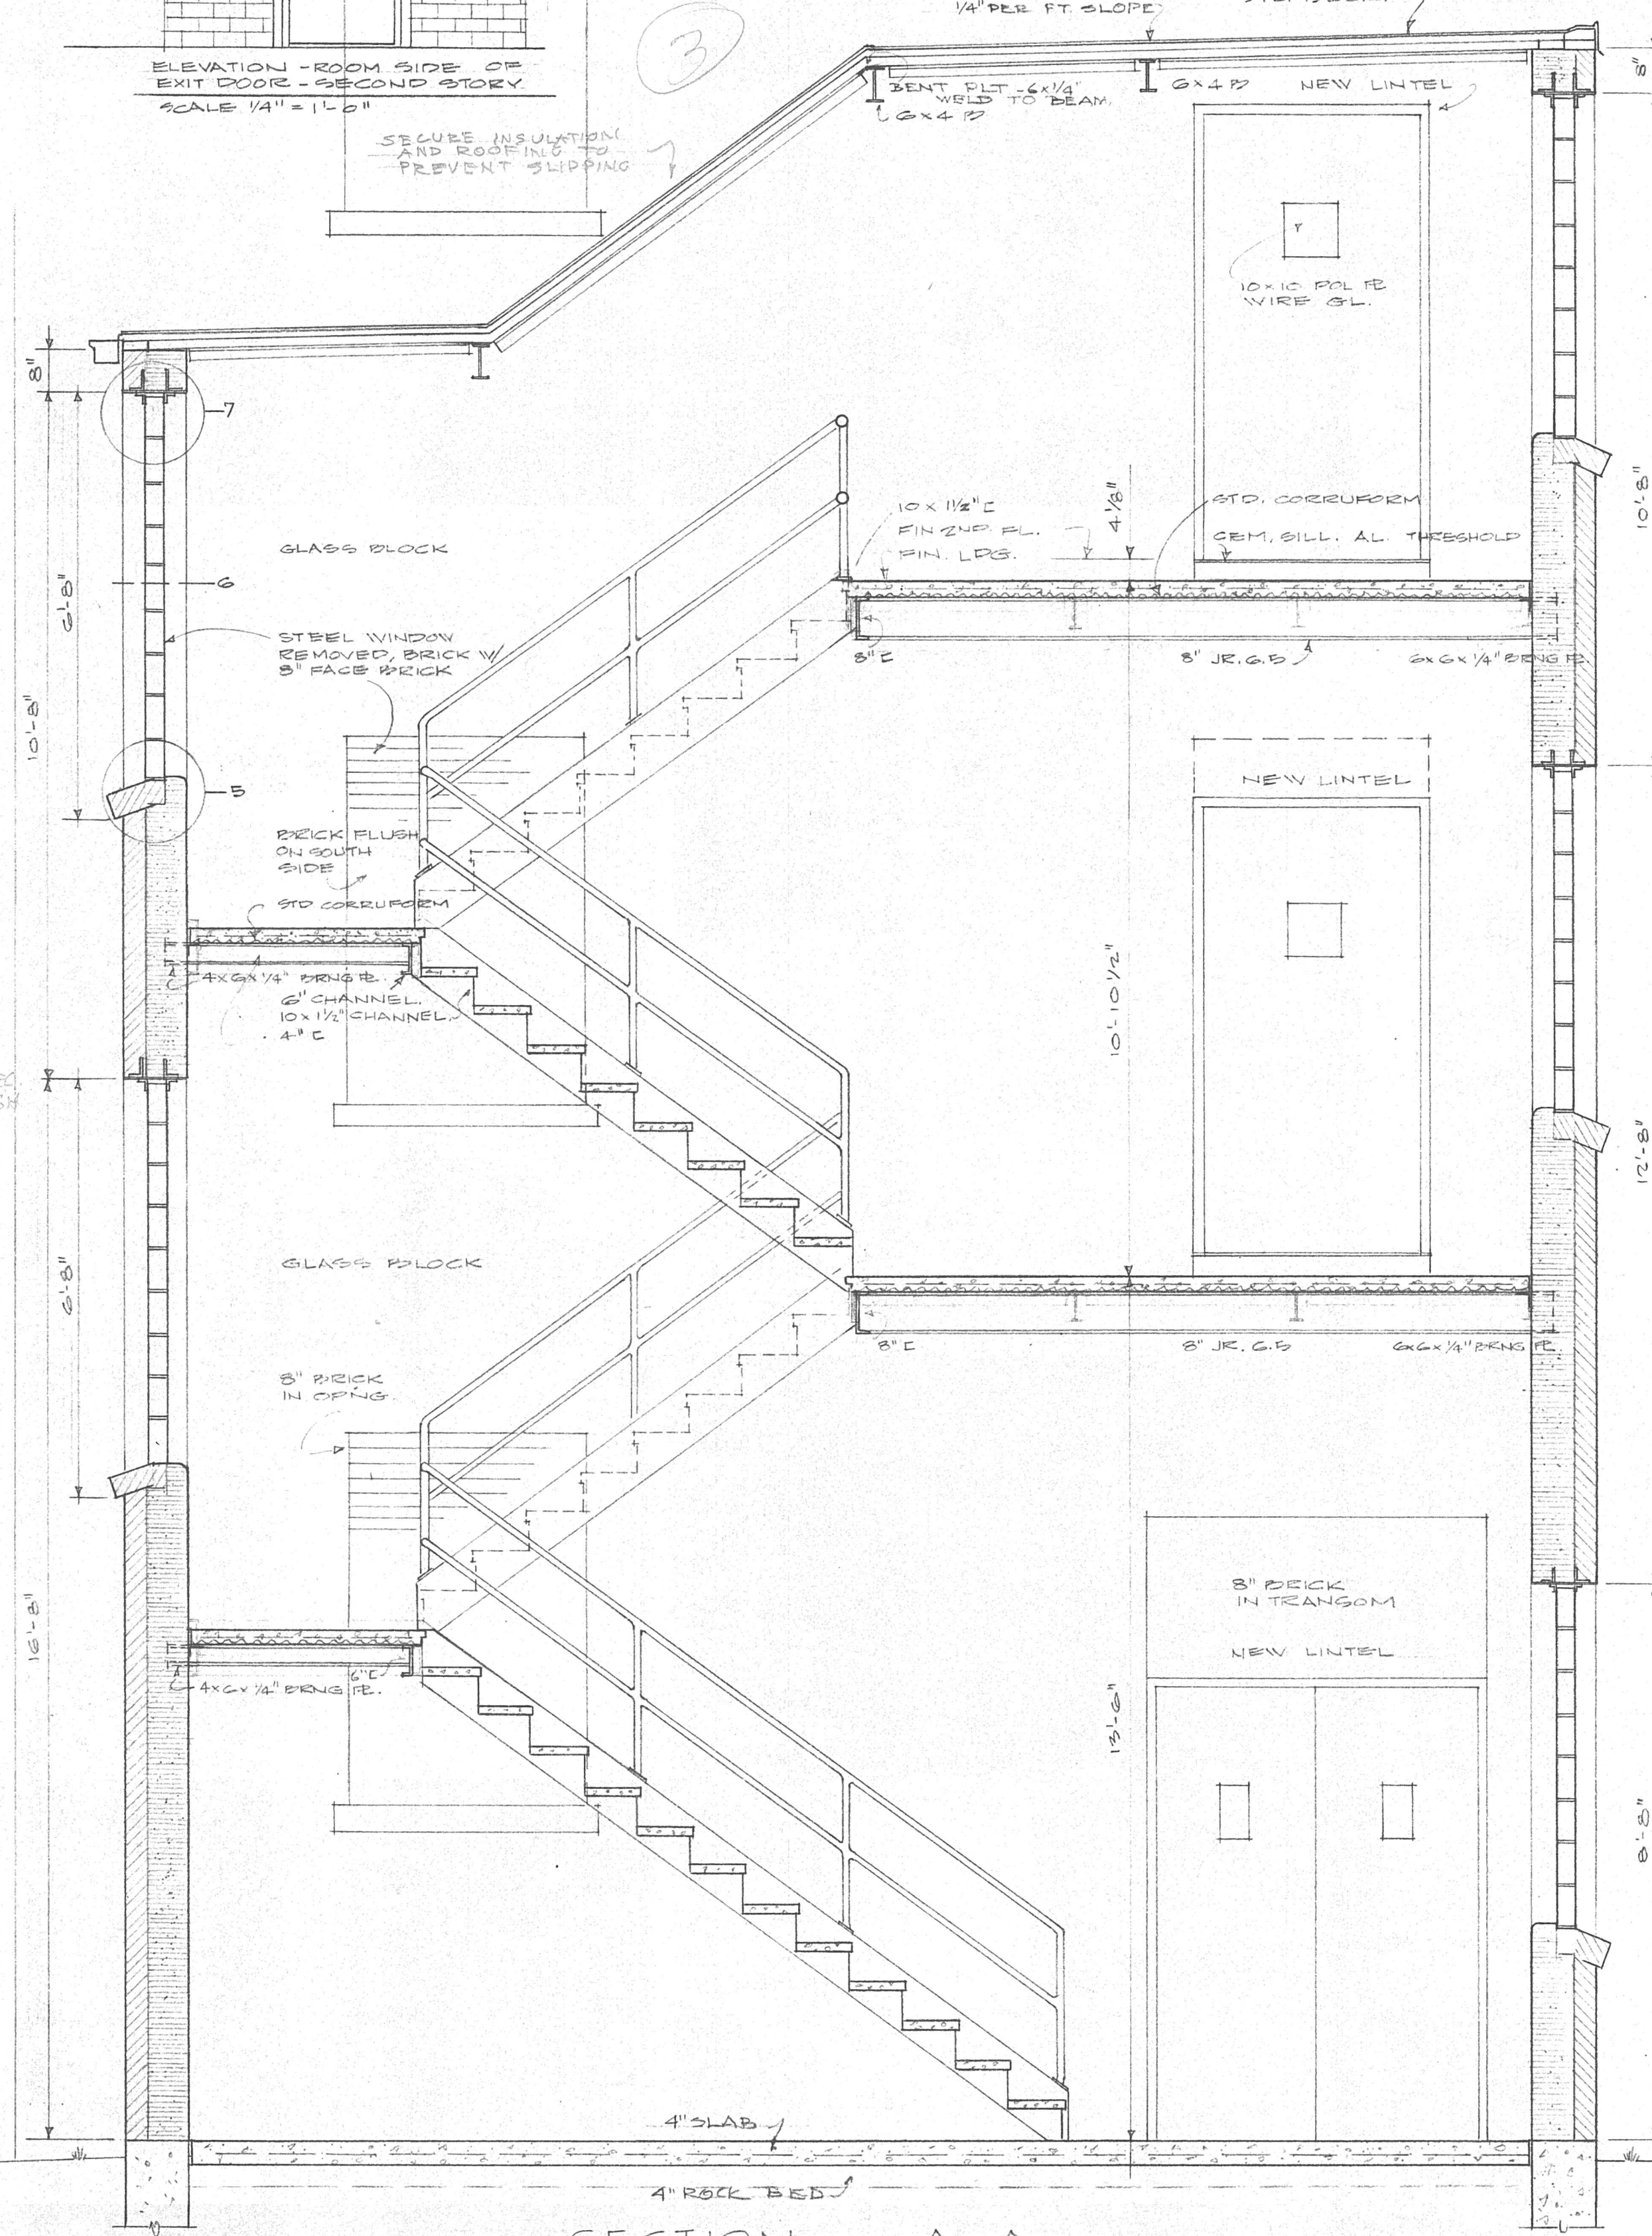

SECTION A-A
SCALE 1/2" = 1'-0"

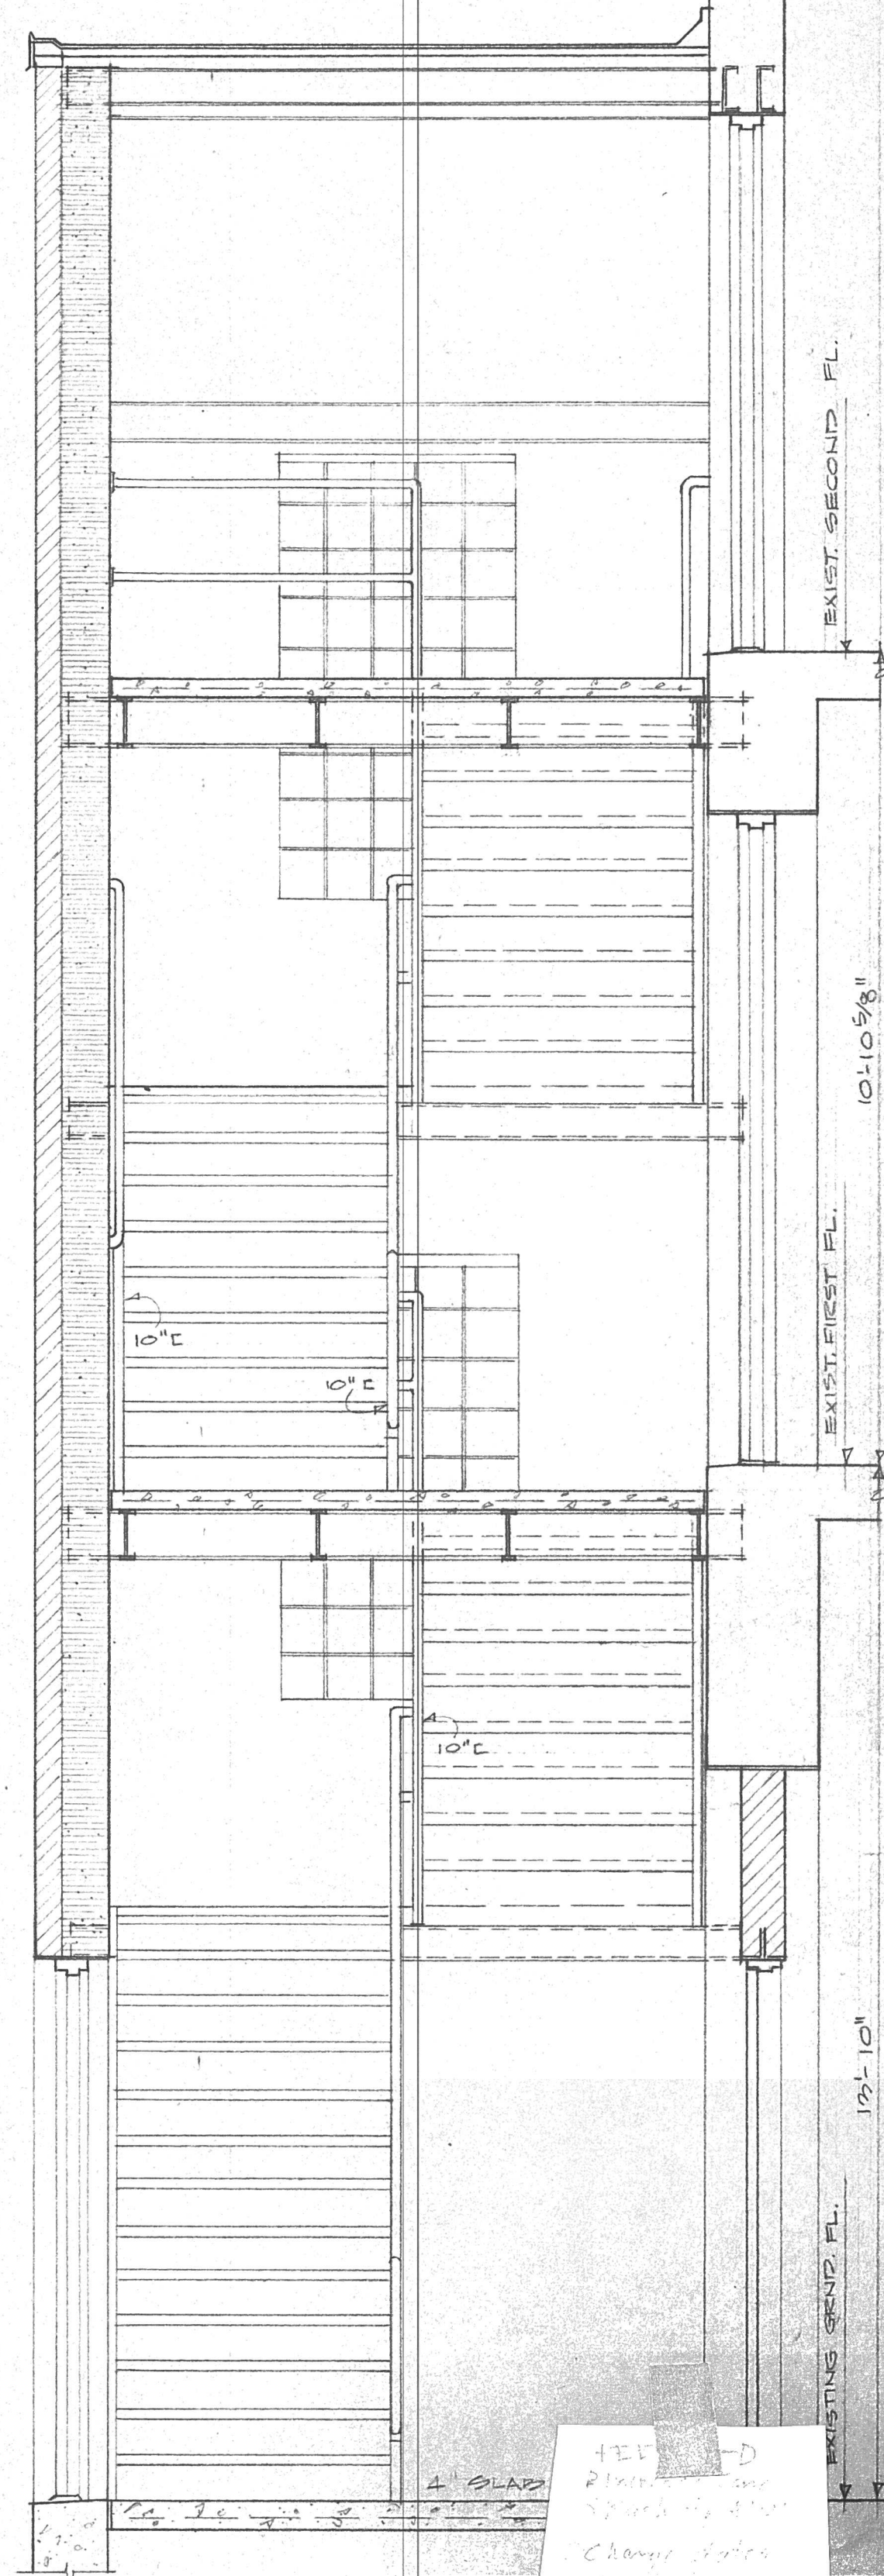

SECTION

SCALE 1/2" = 1'-0"

RECEIVED
Ralph W. Lane
March 14, 1961
Change Order



FIRE		ESCAPE		WOODSON		BUILDING	
MISSOURI STATE HOSPITAL				Nº 2		ST. JOSEPH, MISSOURI	
date		HON. JOHN M. DALTON		GOVERNOR		sheet	
FEB 10, 1964 REV'D APR 30, 64		BRUNNER & BRUNNER 1105 CORBY BLDG.		architects & engineers ST. JOSEPH, MISSOURI		1	
		APPROVED		APPROVED			
		_____ DIRECTOR		_____ CHIEF			
		DEPT. OF HEALTH & WELFARE		PLANNING & CONSTRUCTION		OF 3	