


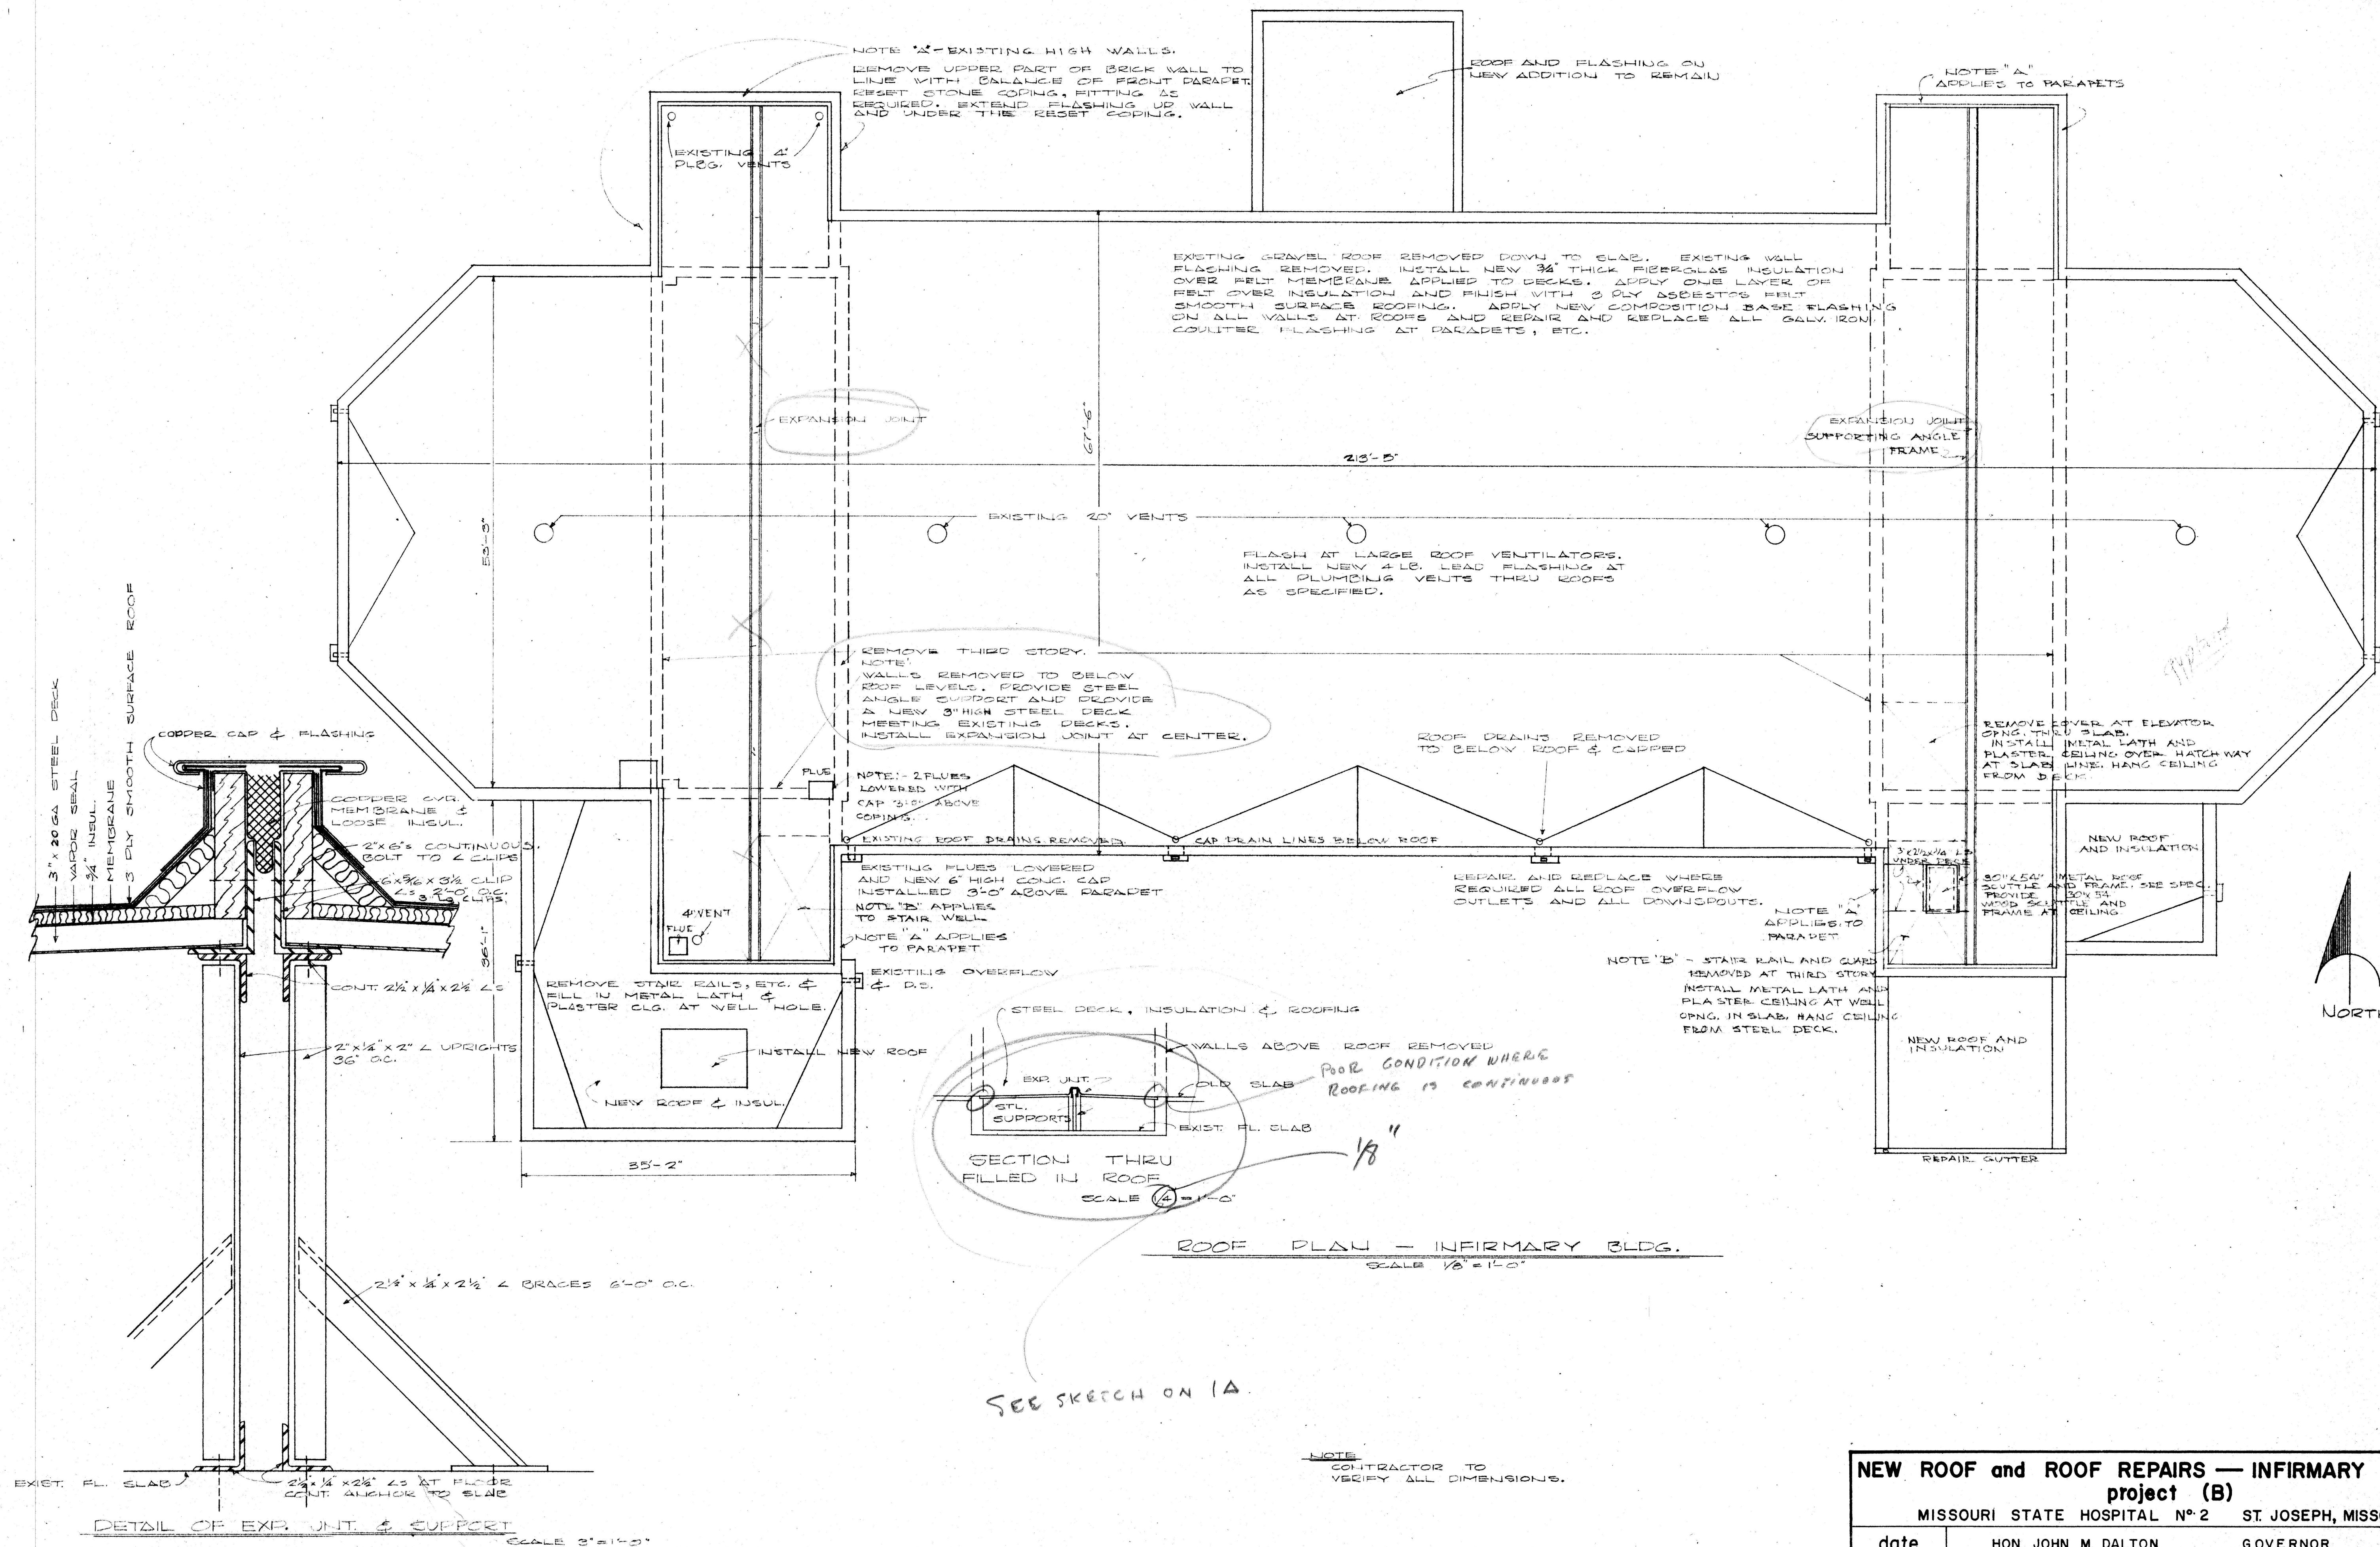

NEW ROOF and ROOF REPAIRS — INFIRMARY BUILDING project (B)				
MISSOURI STATE HOSPITAL No. 2 ST. JOSEPH, MISSOURI				
date	HON. JOHN M. DALTON	GOVERNOR	BRUNNER & BRUNNER	architects & engineers
	1105 CORBY BLDG.	ST. JOSEPH, MISSOURI	APPROVED	APPROVED
	DIRECTOR	CHIEF	DEPT. OF HEALTH & WELFARE	PLANNING & CONSTRUCTION

sheet
1-B
OF 1

100-6320-1316

Revised 11-27-63