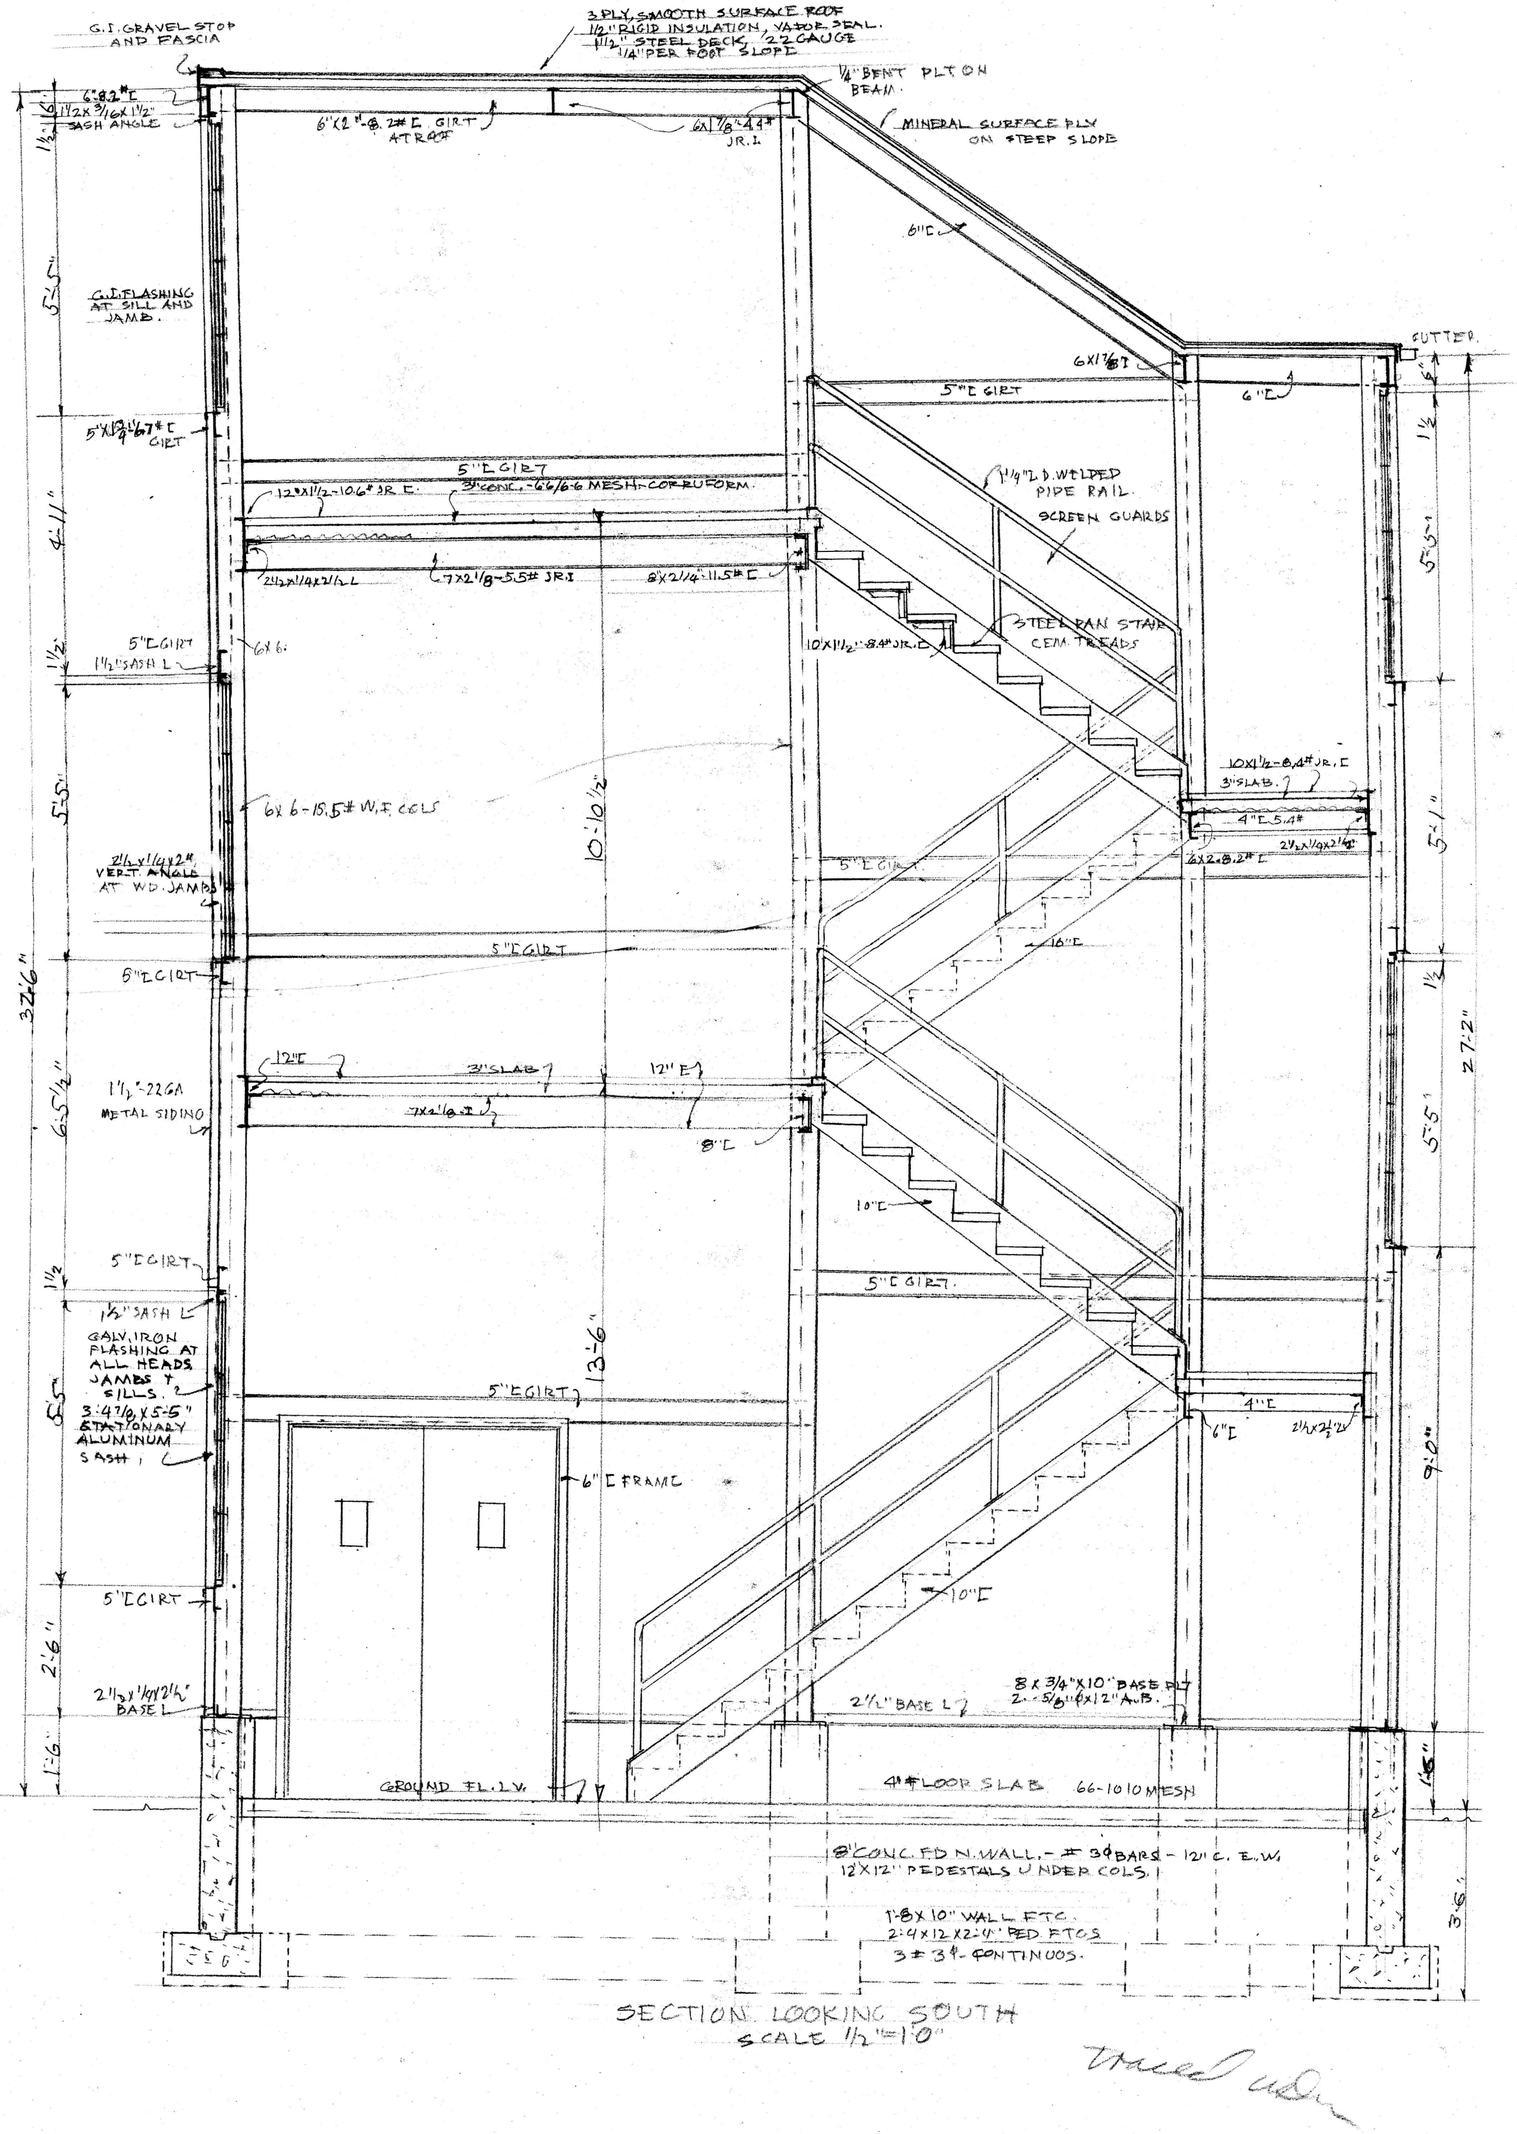

SECTION LOOKING SOUTH
SCALE 1/2"=1'0"