
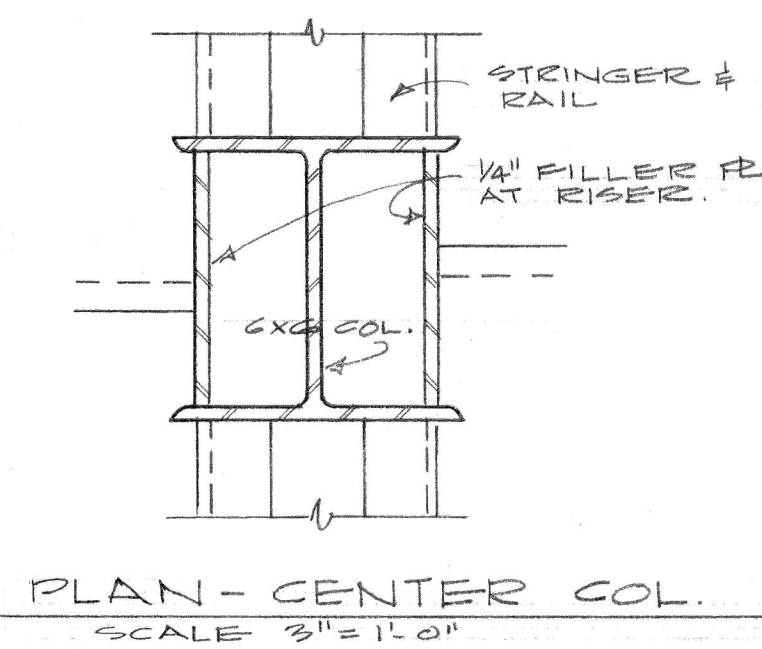
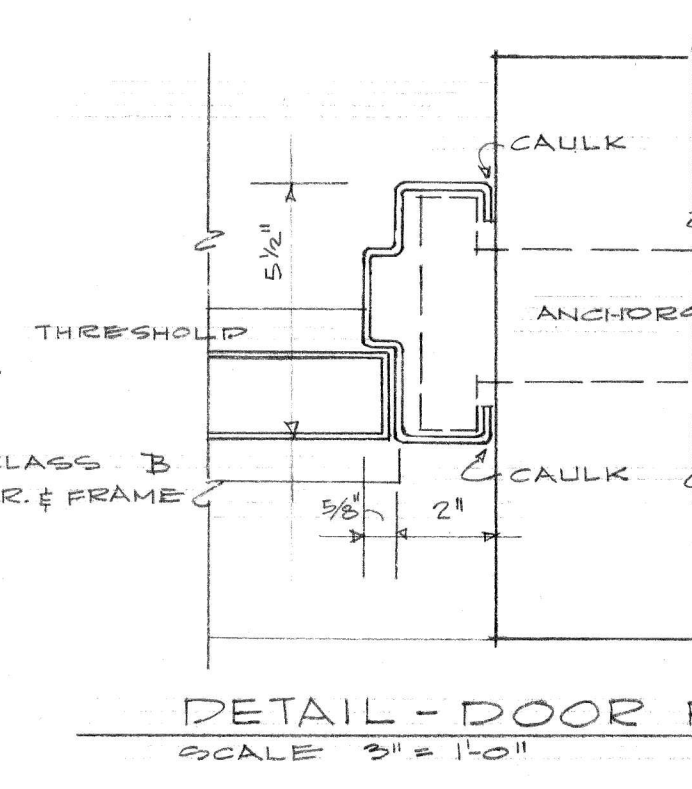
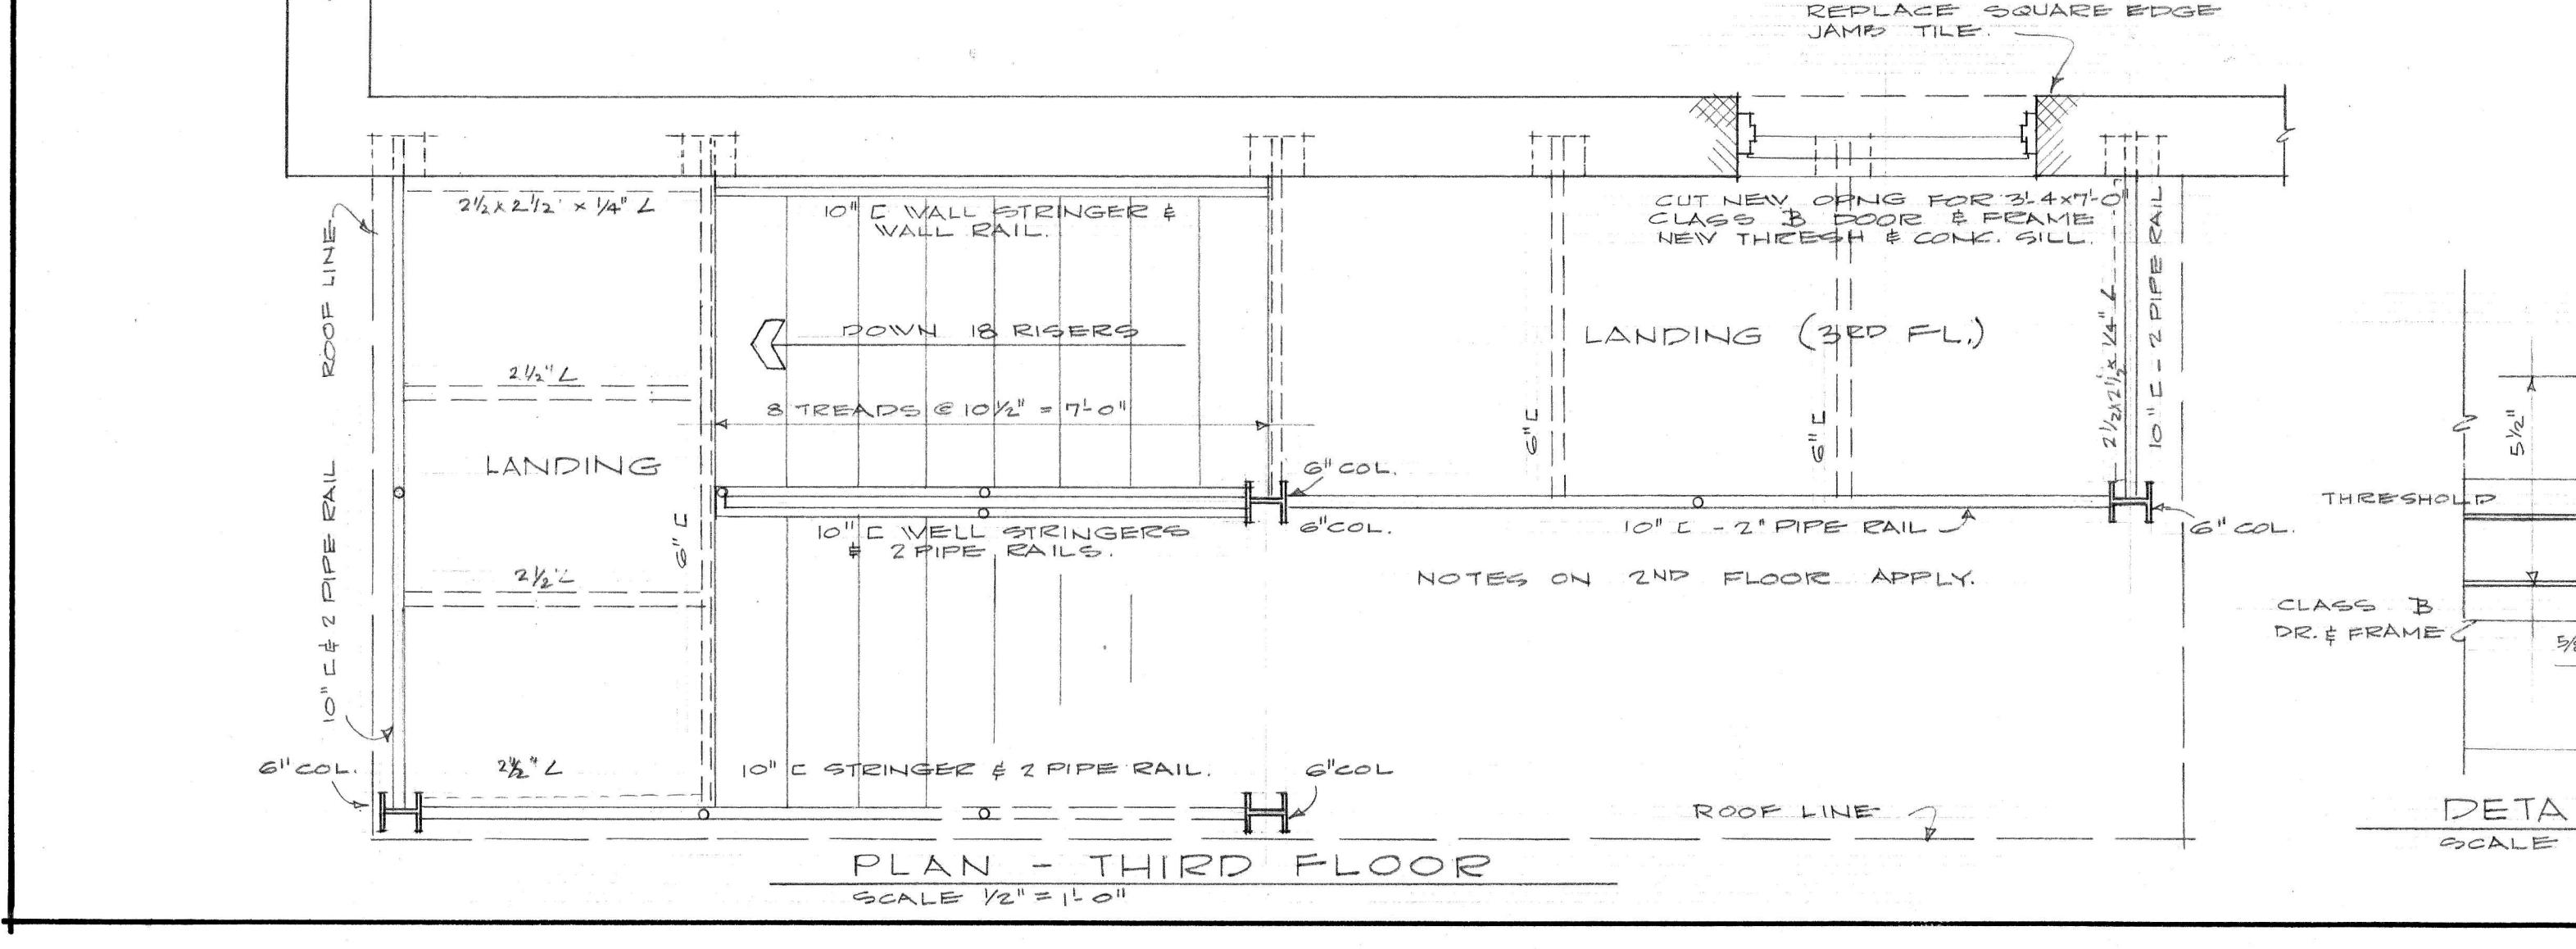
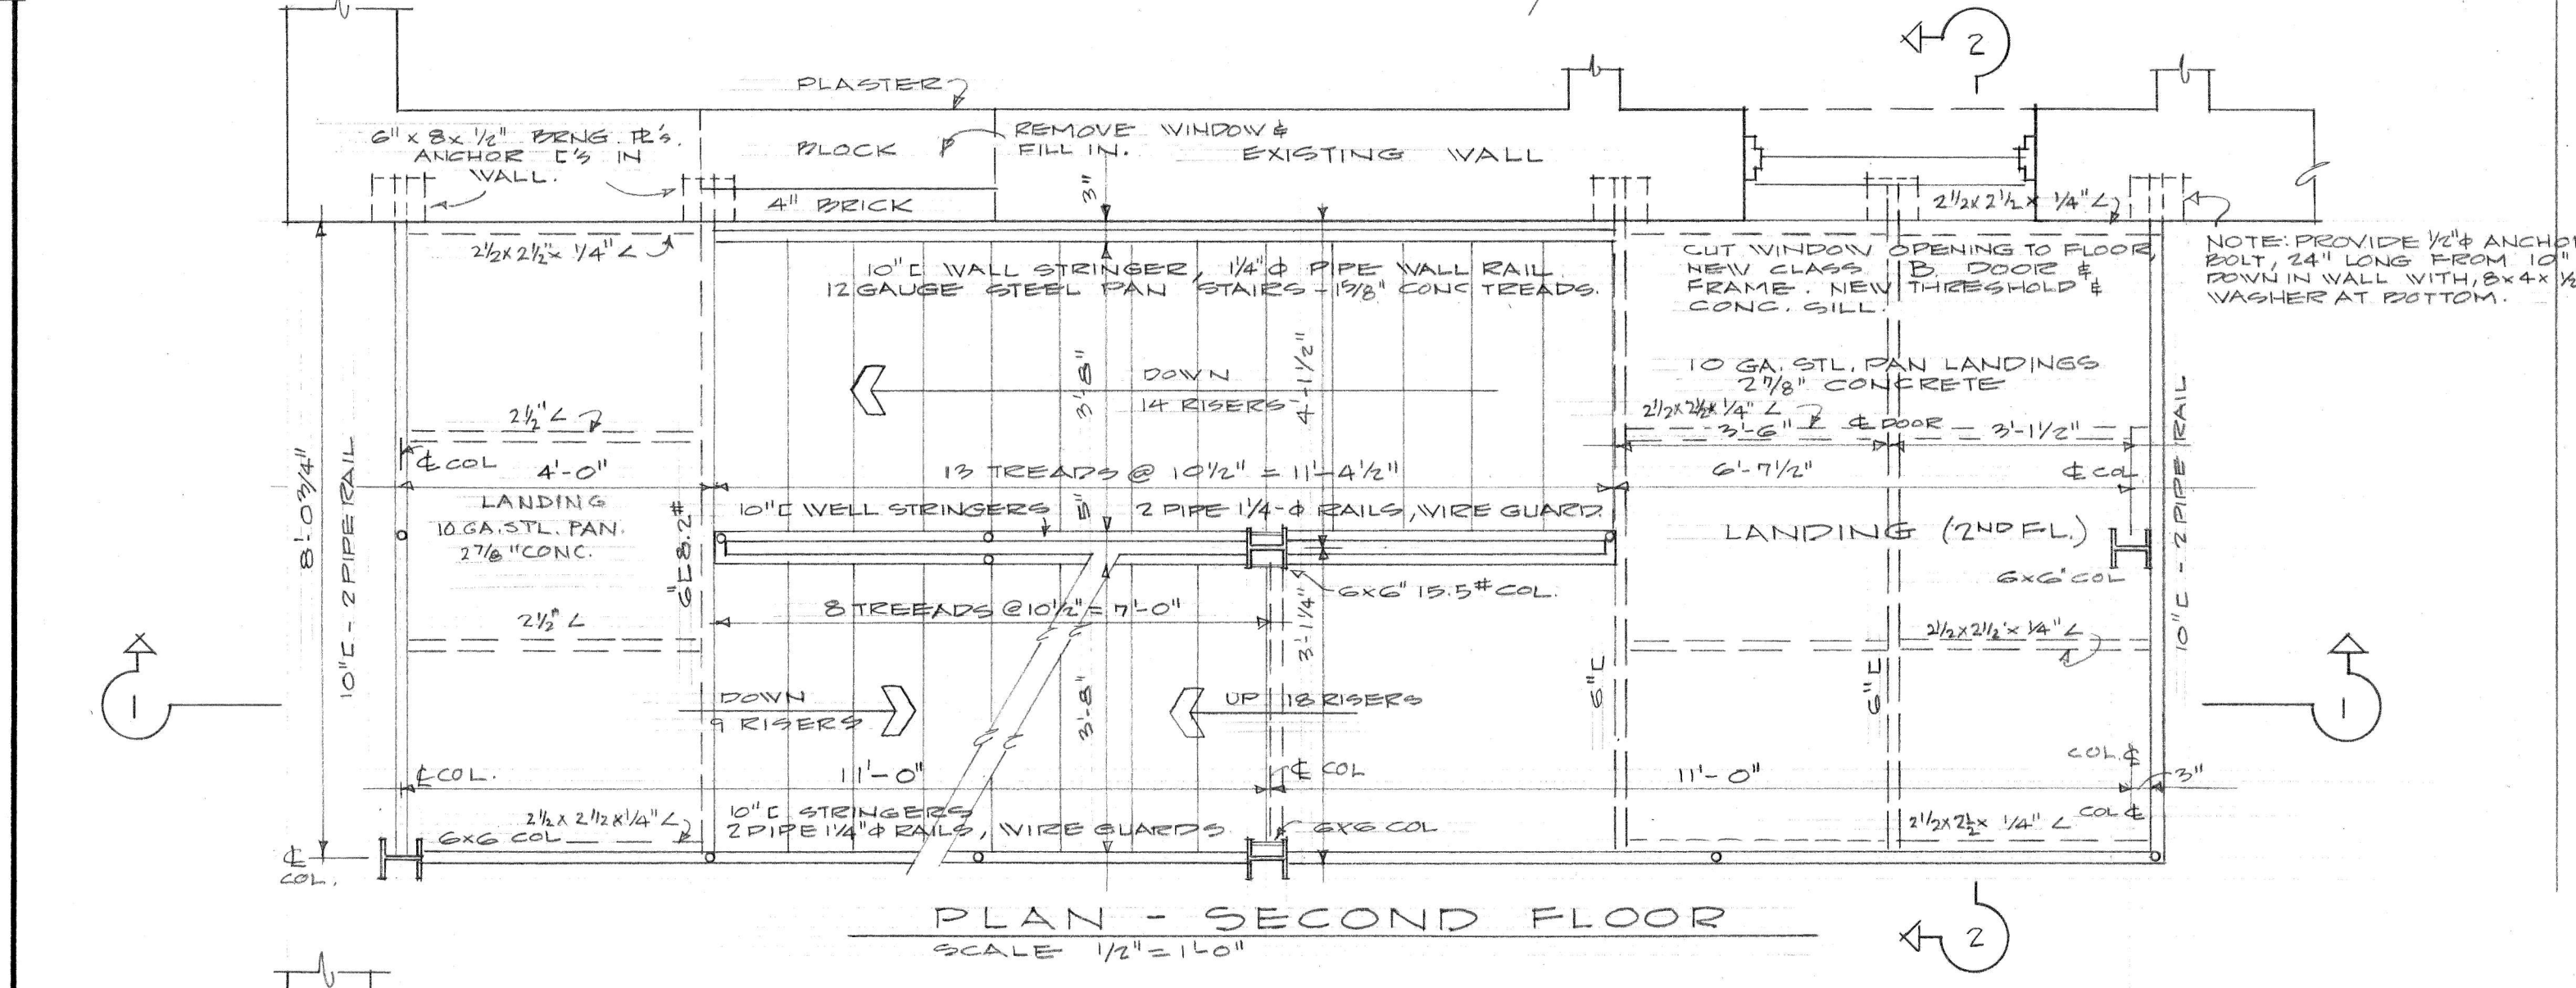
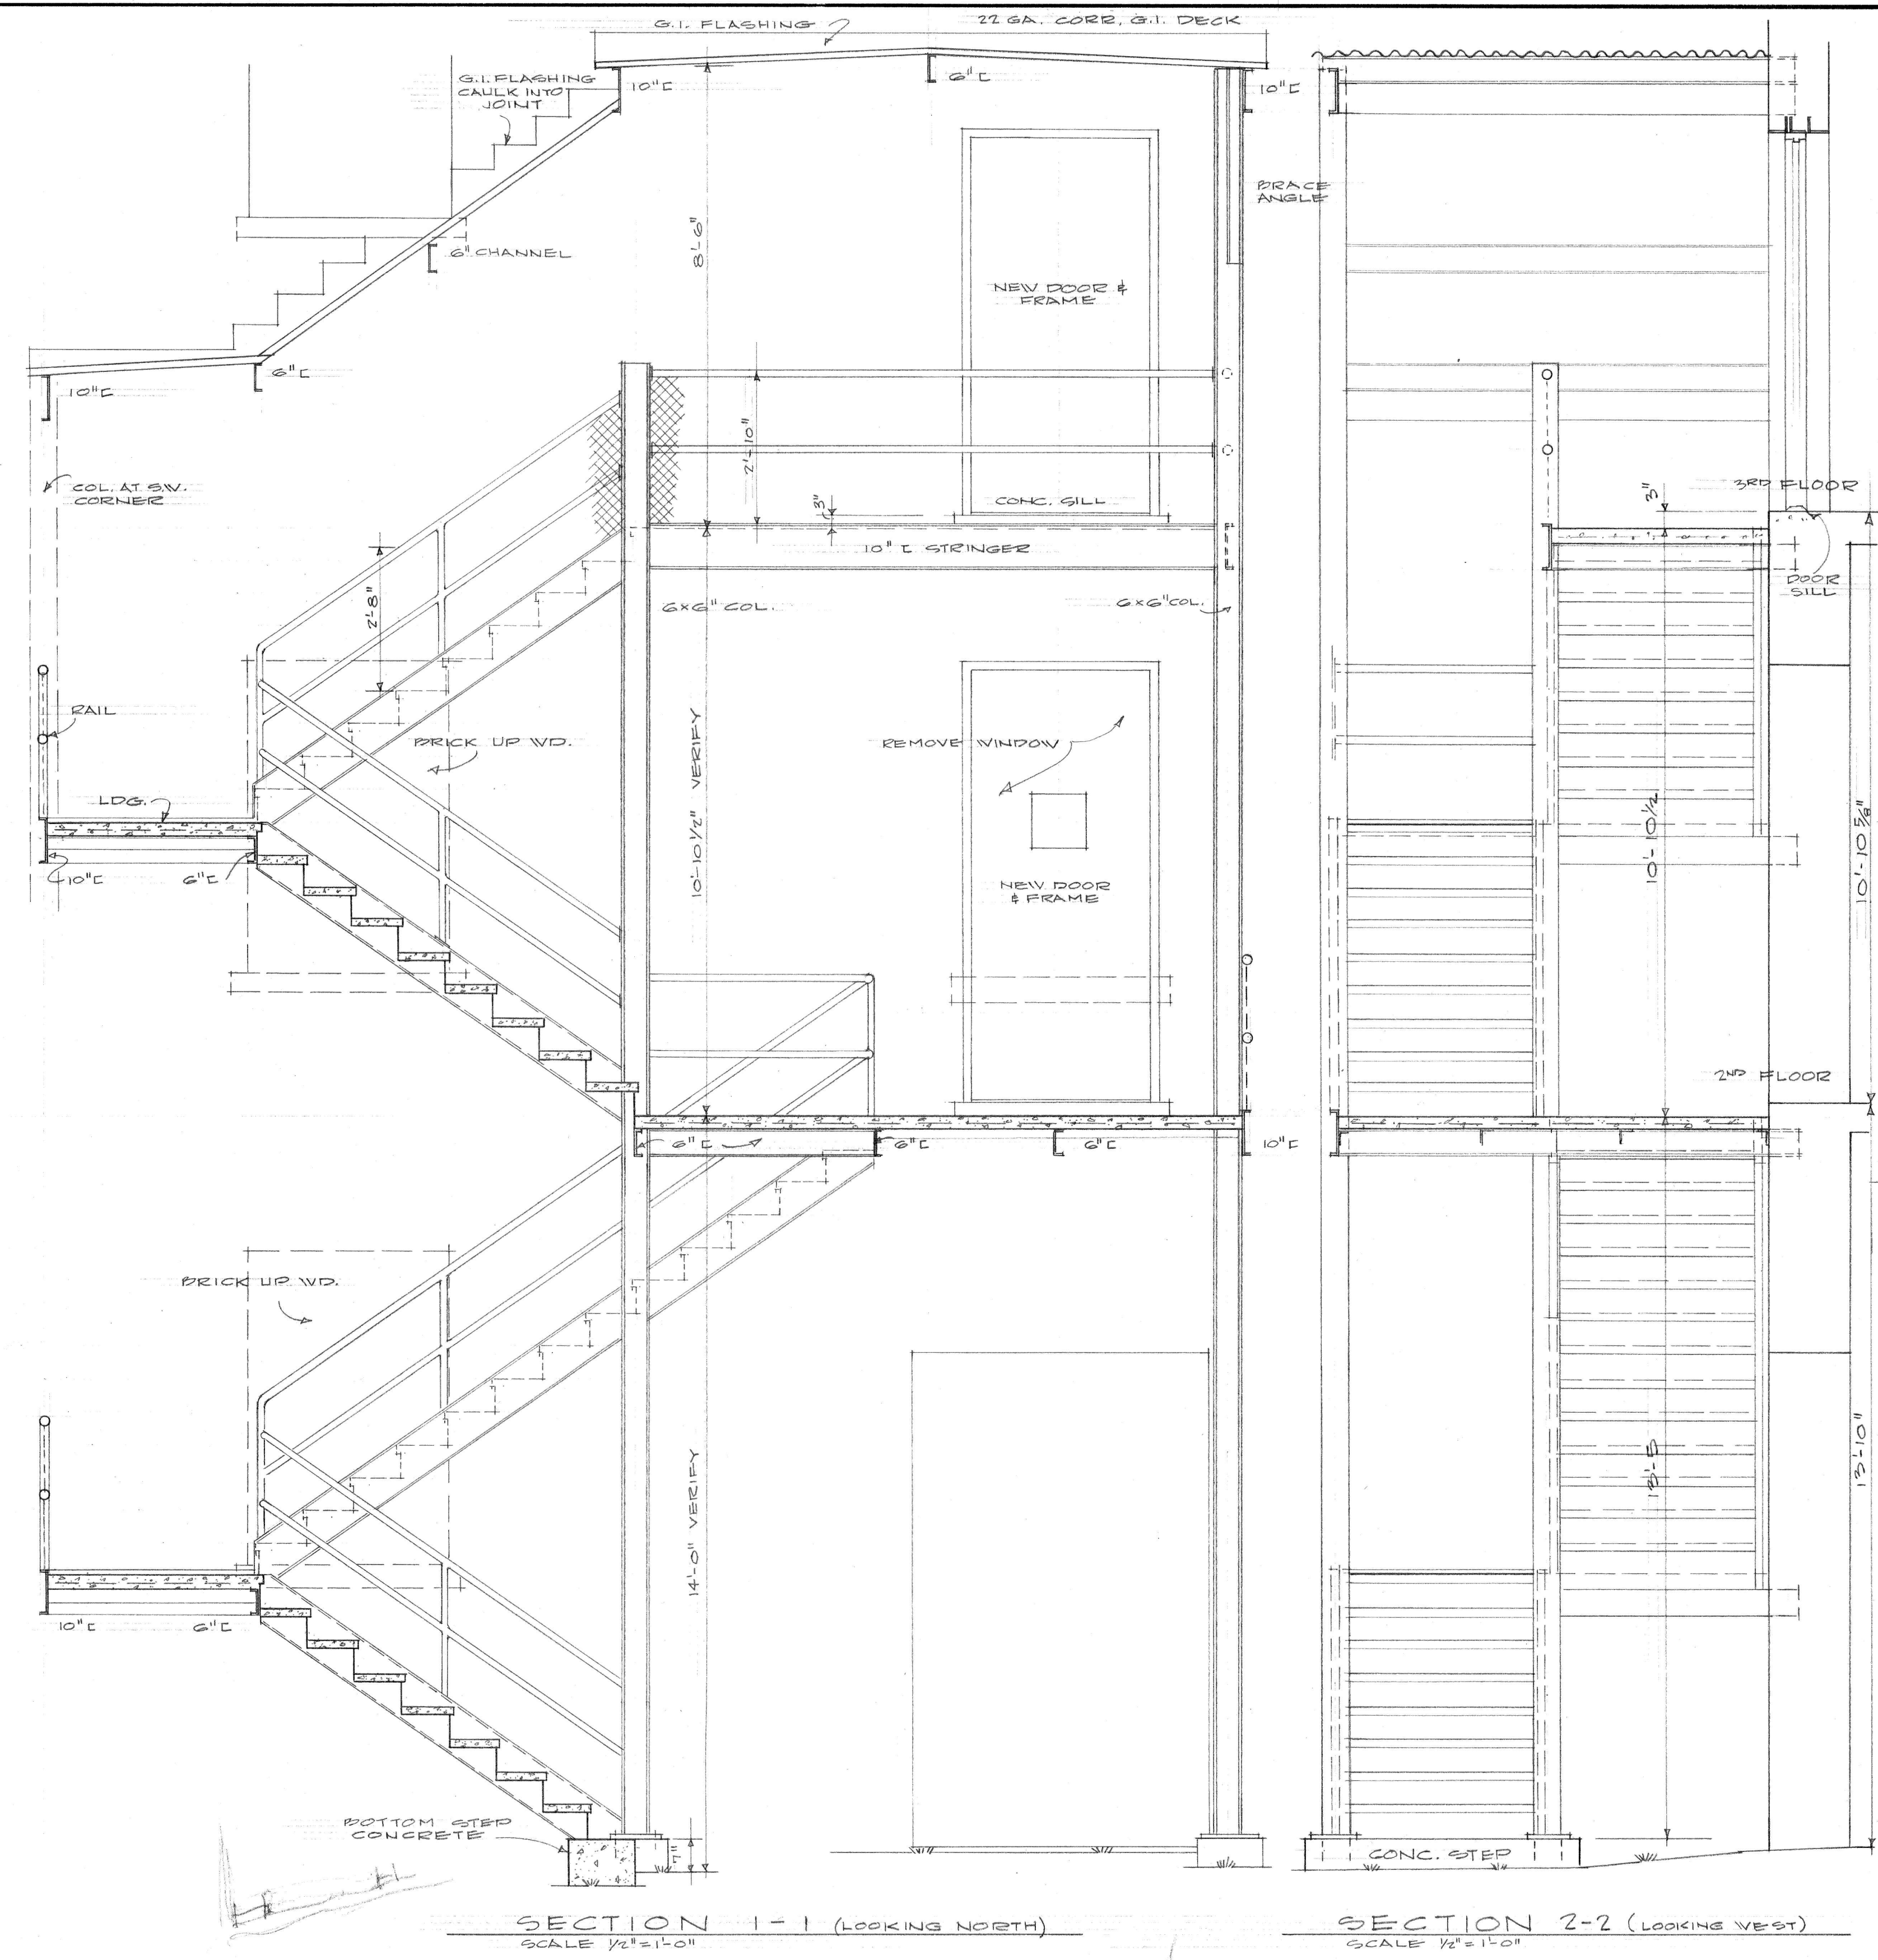


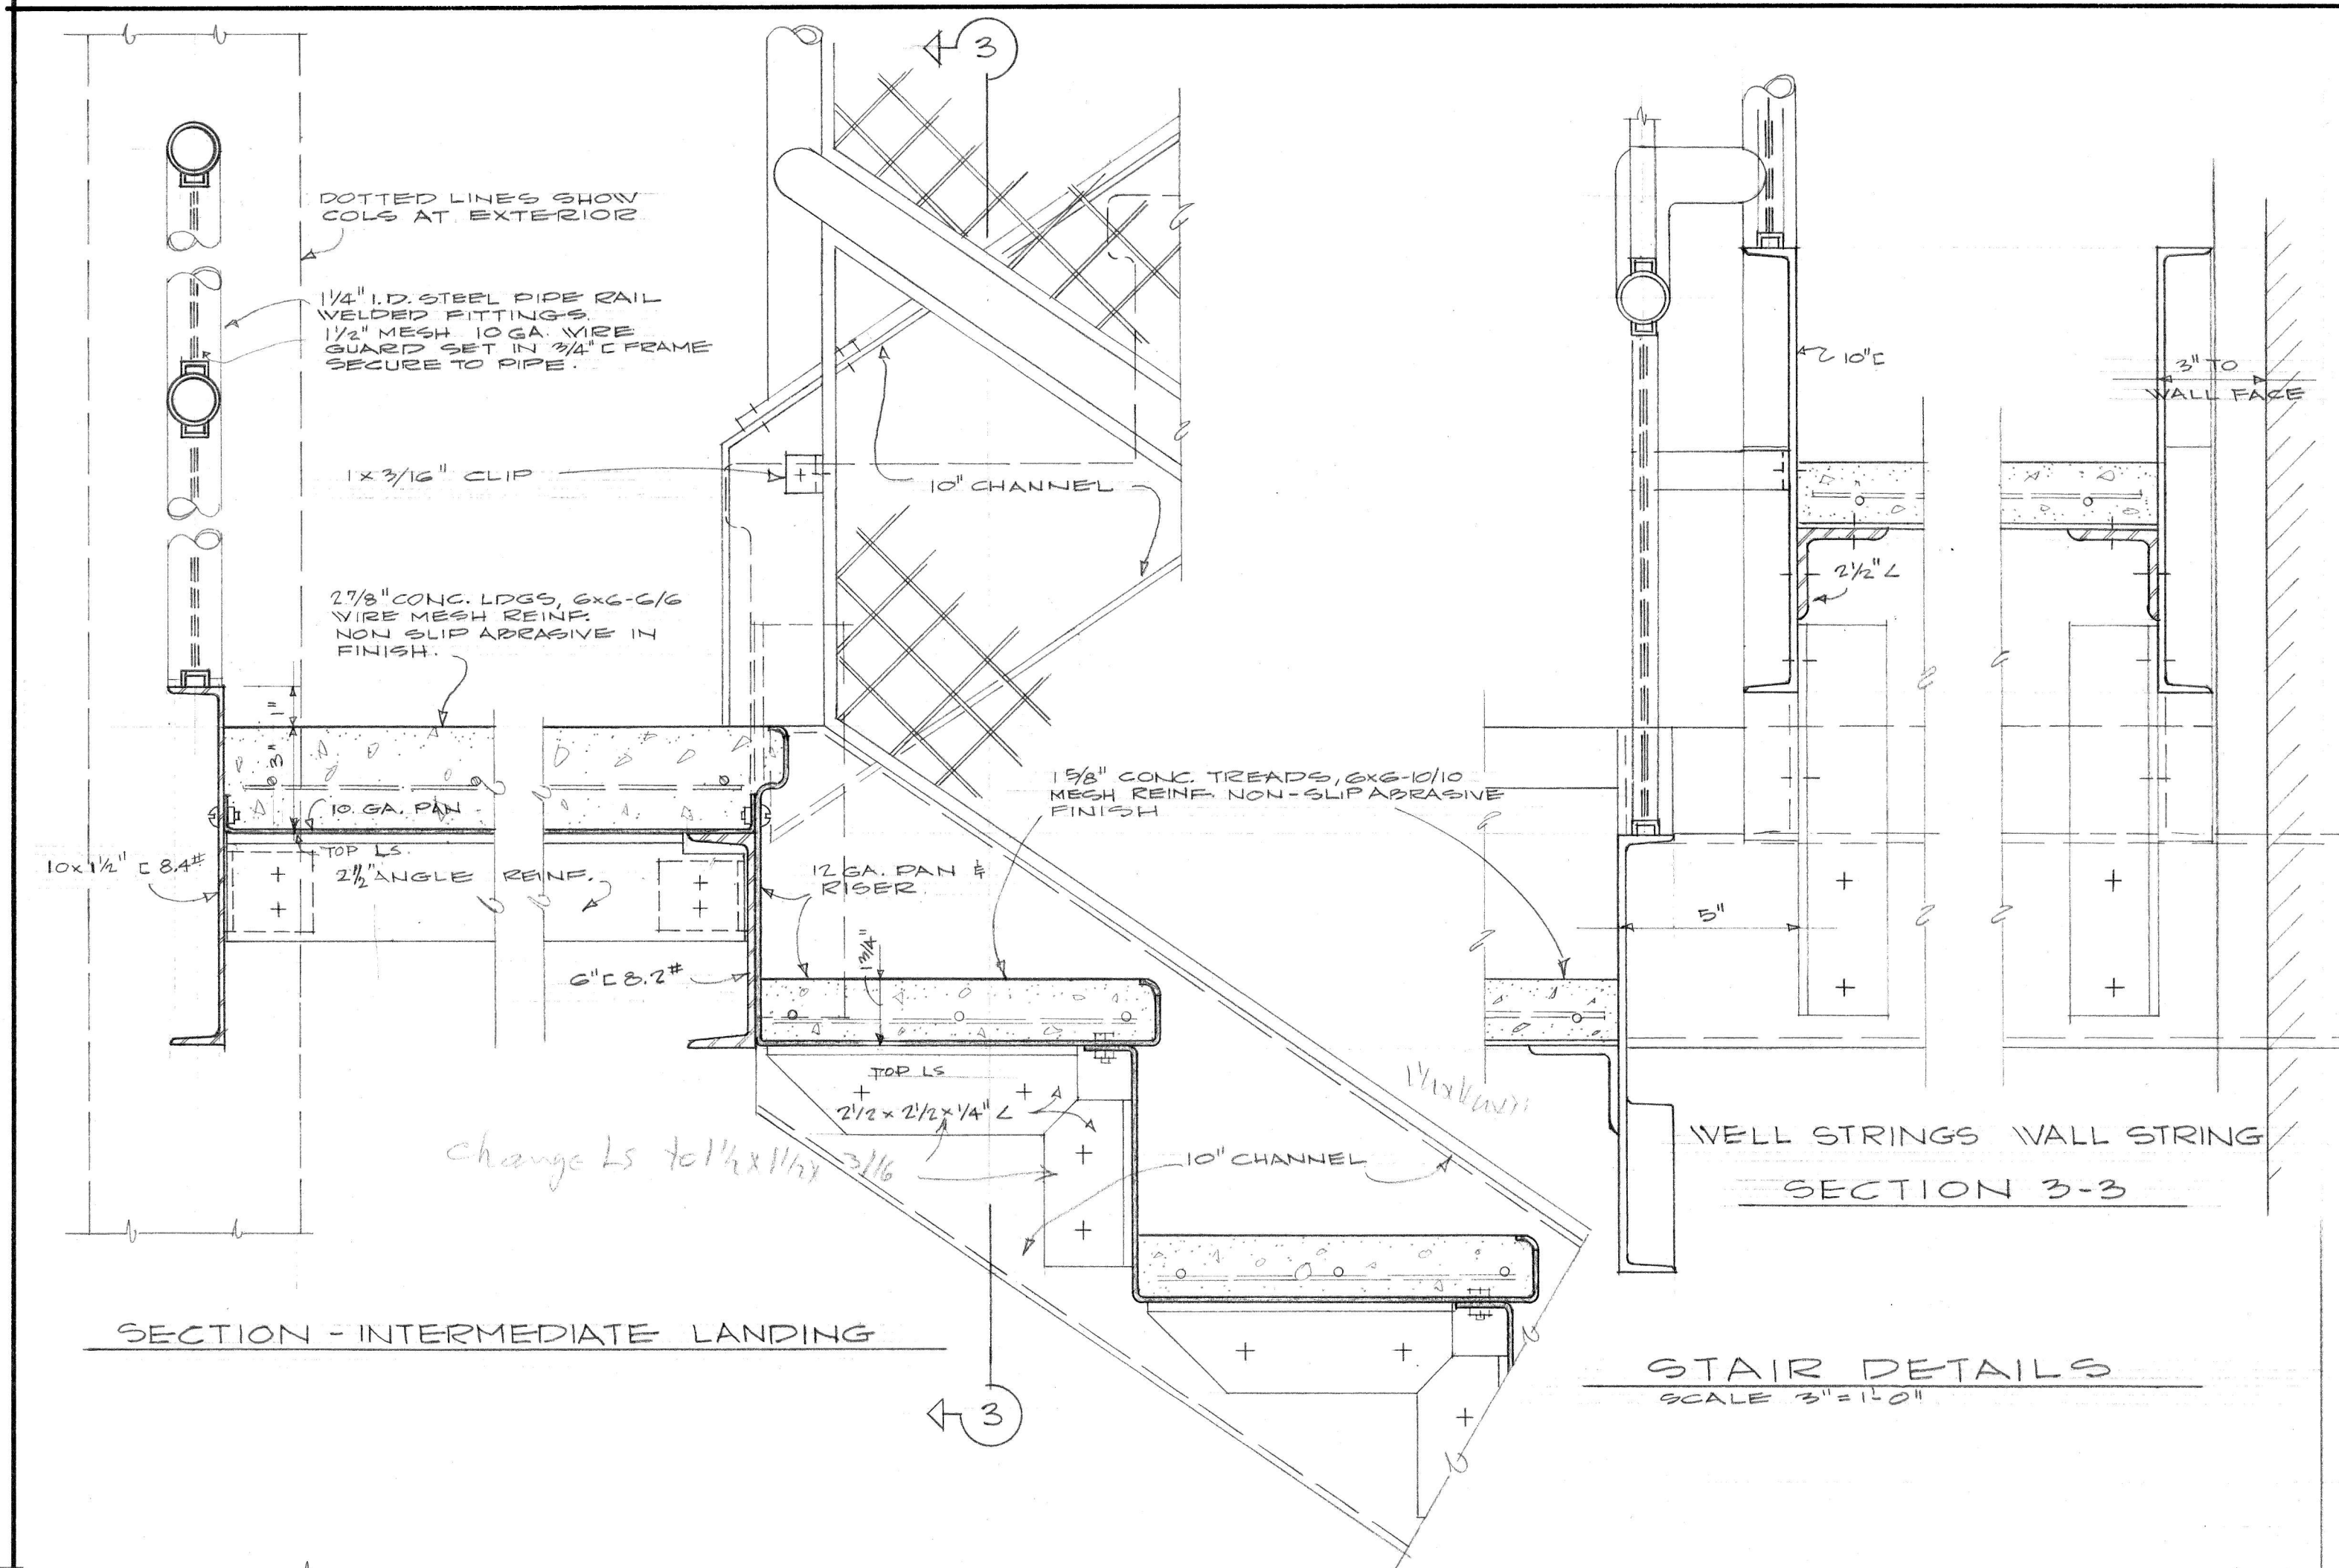

See Revised VOLD

Please note exit doors from 2nd and 3rd stories are indicated as class 'B'.

FIRE ESCAPE — WOODSON BUILDING			
MISSOURI STATE HOSPITAL N° 2 ST JOSEPH, MISSOURI			
date	HON. JOHN M. DALTON	GOVERNOR	sheet
	BRUNNER & BRUNNER	architects & engineers	2
	1105 CORBY BLDG.	ST. JOSEPH, MISSOURI	OF 2
APPROVED	DIRECTOR	APPROVED	CHIEF
DEPT. OF HEALTH & WELFARE	PLANNING & CONSTRUCTION		