


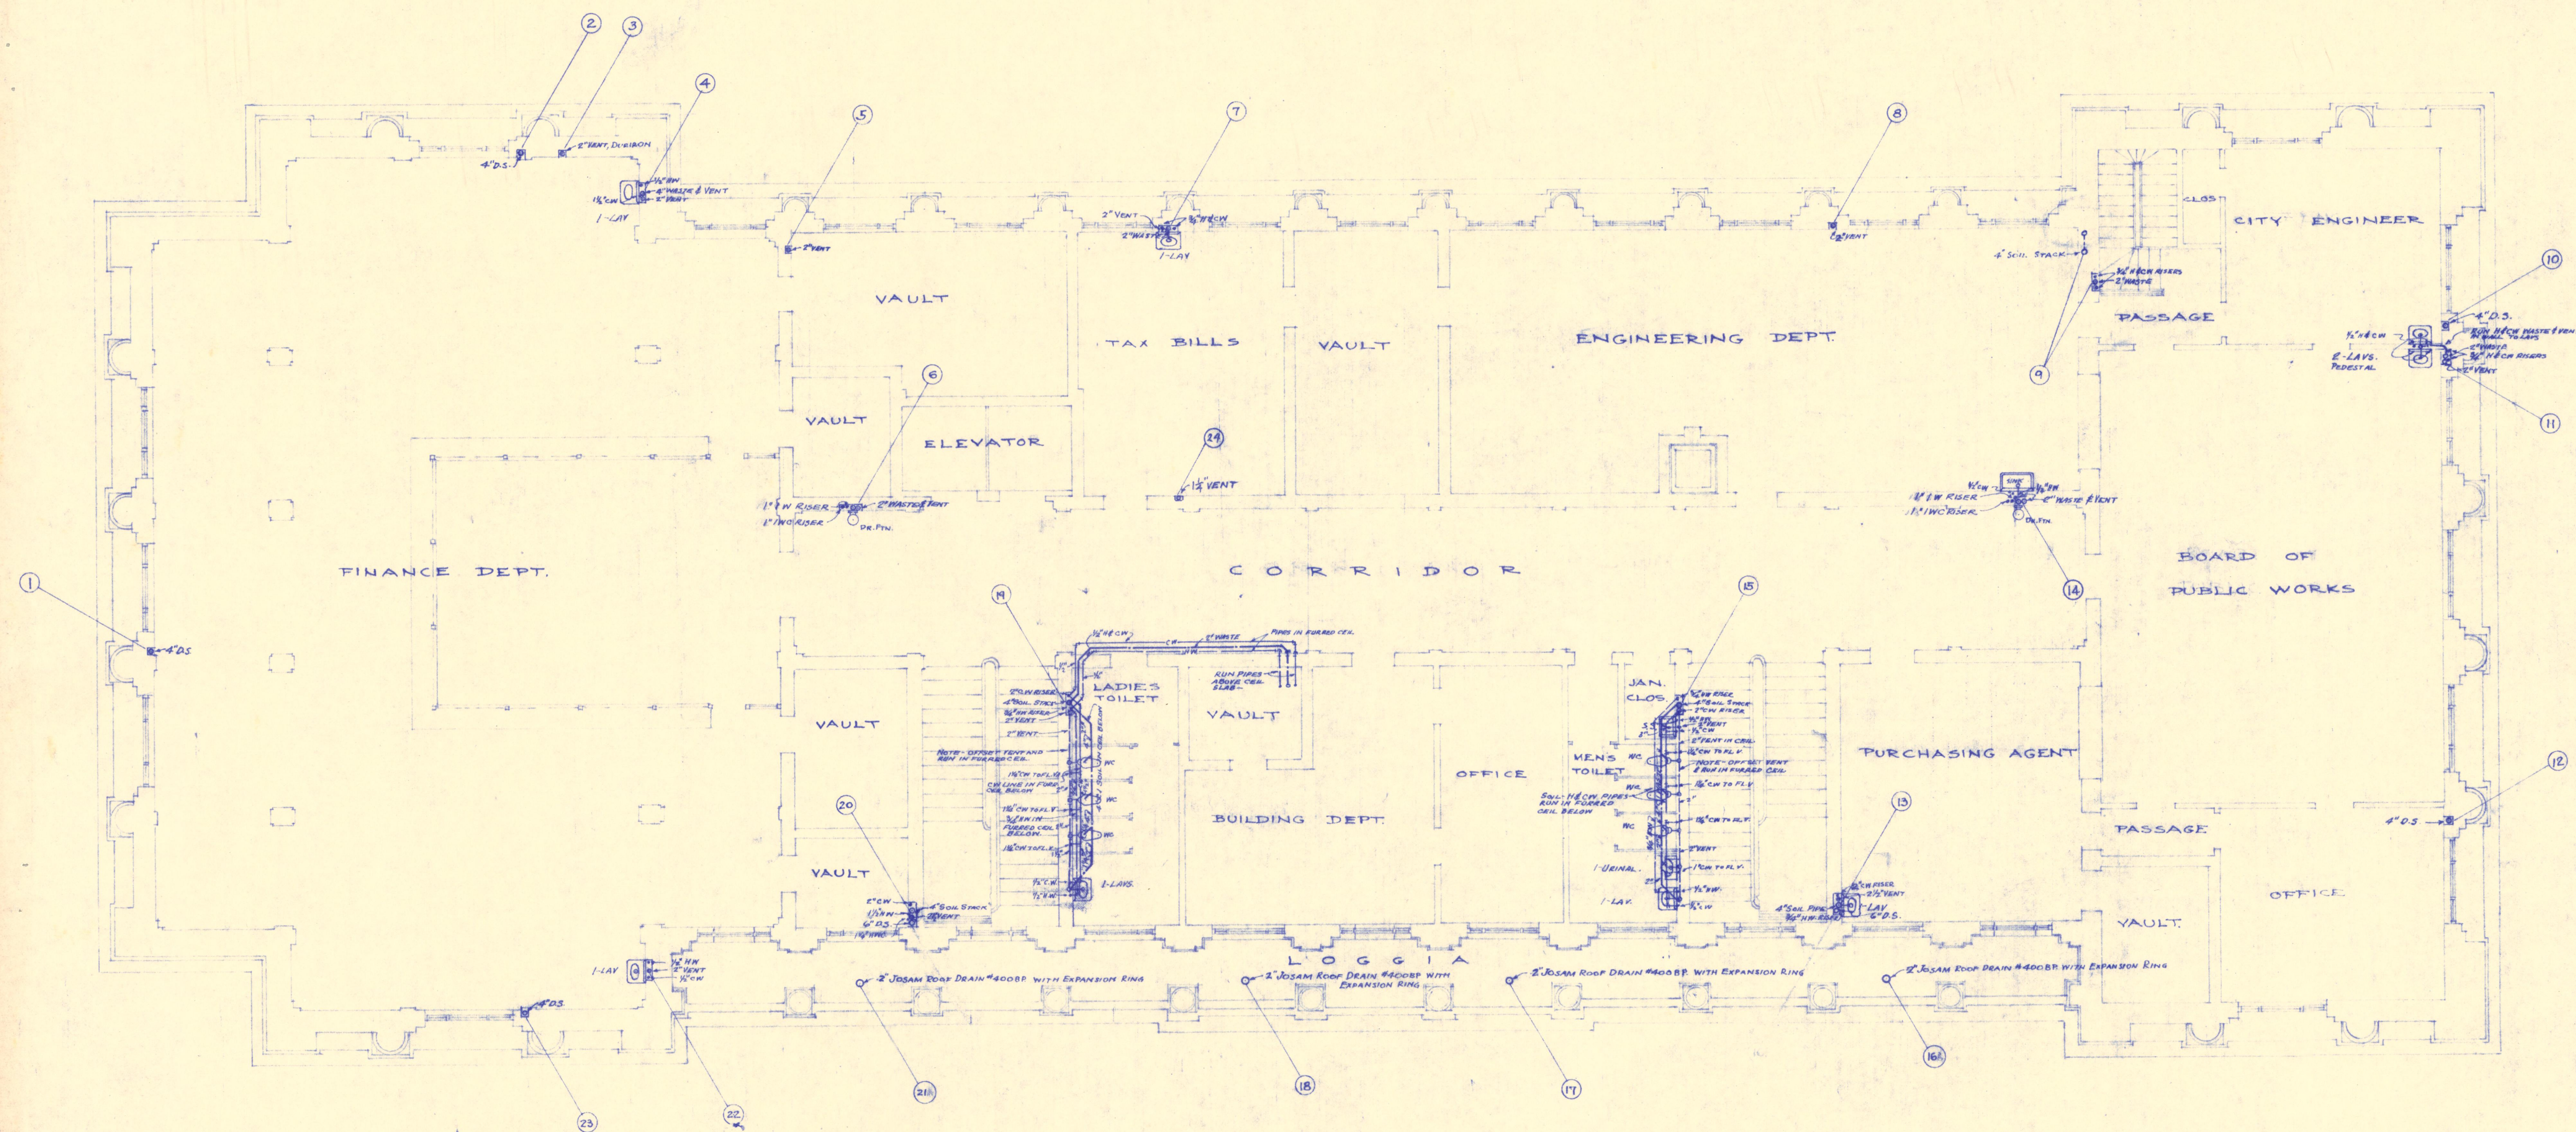

SCALE $\frac{1}{8}'' = 1'-0''$
FIRST FLOOR PLAN

PLUMBING AND DRAINAGE

~ CITY HALL ~
ST. JOSEPH, MISSOURI.

DATE
JUNE 22, 1915
ECKEL AND ALDRICH
ARCHITECTS
ST. JOSEPH, MO. LOS ANGELES

SHEET
304

2007.73.4219 H