
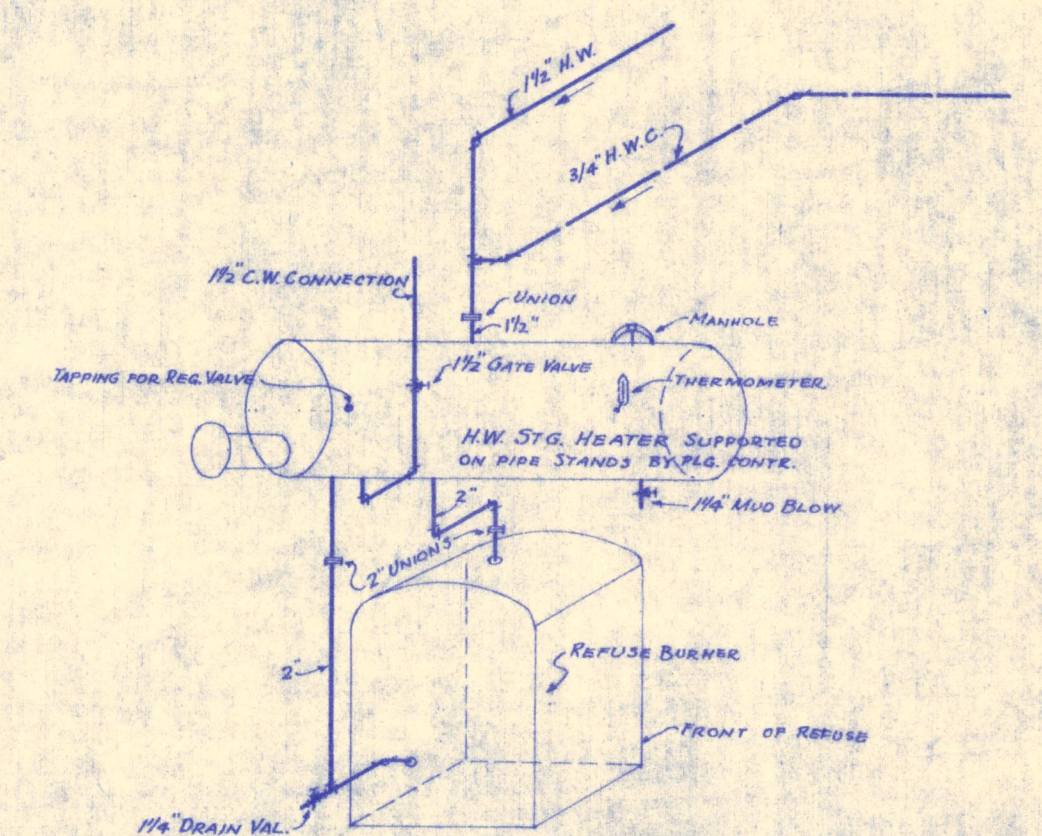


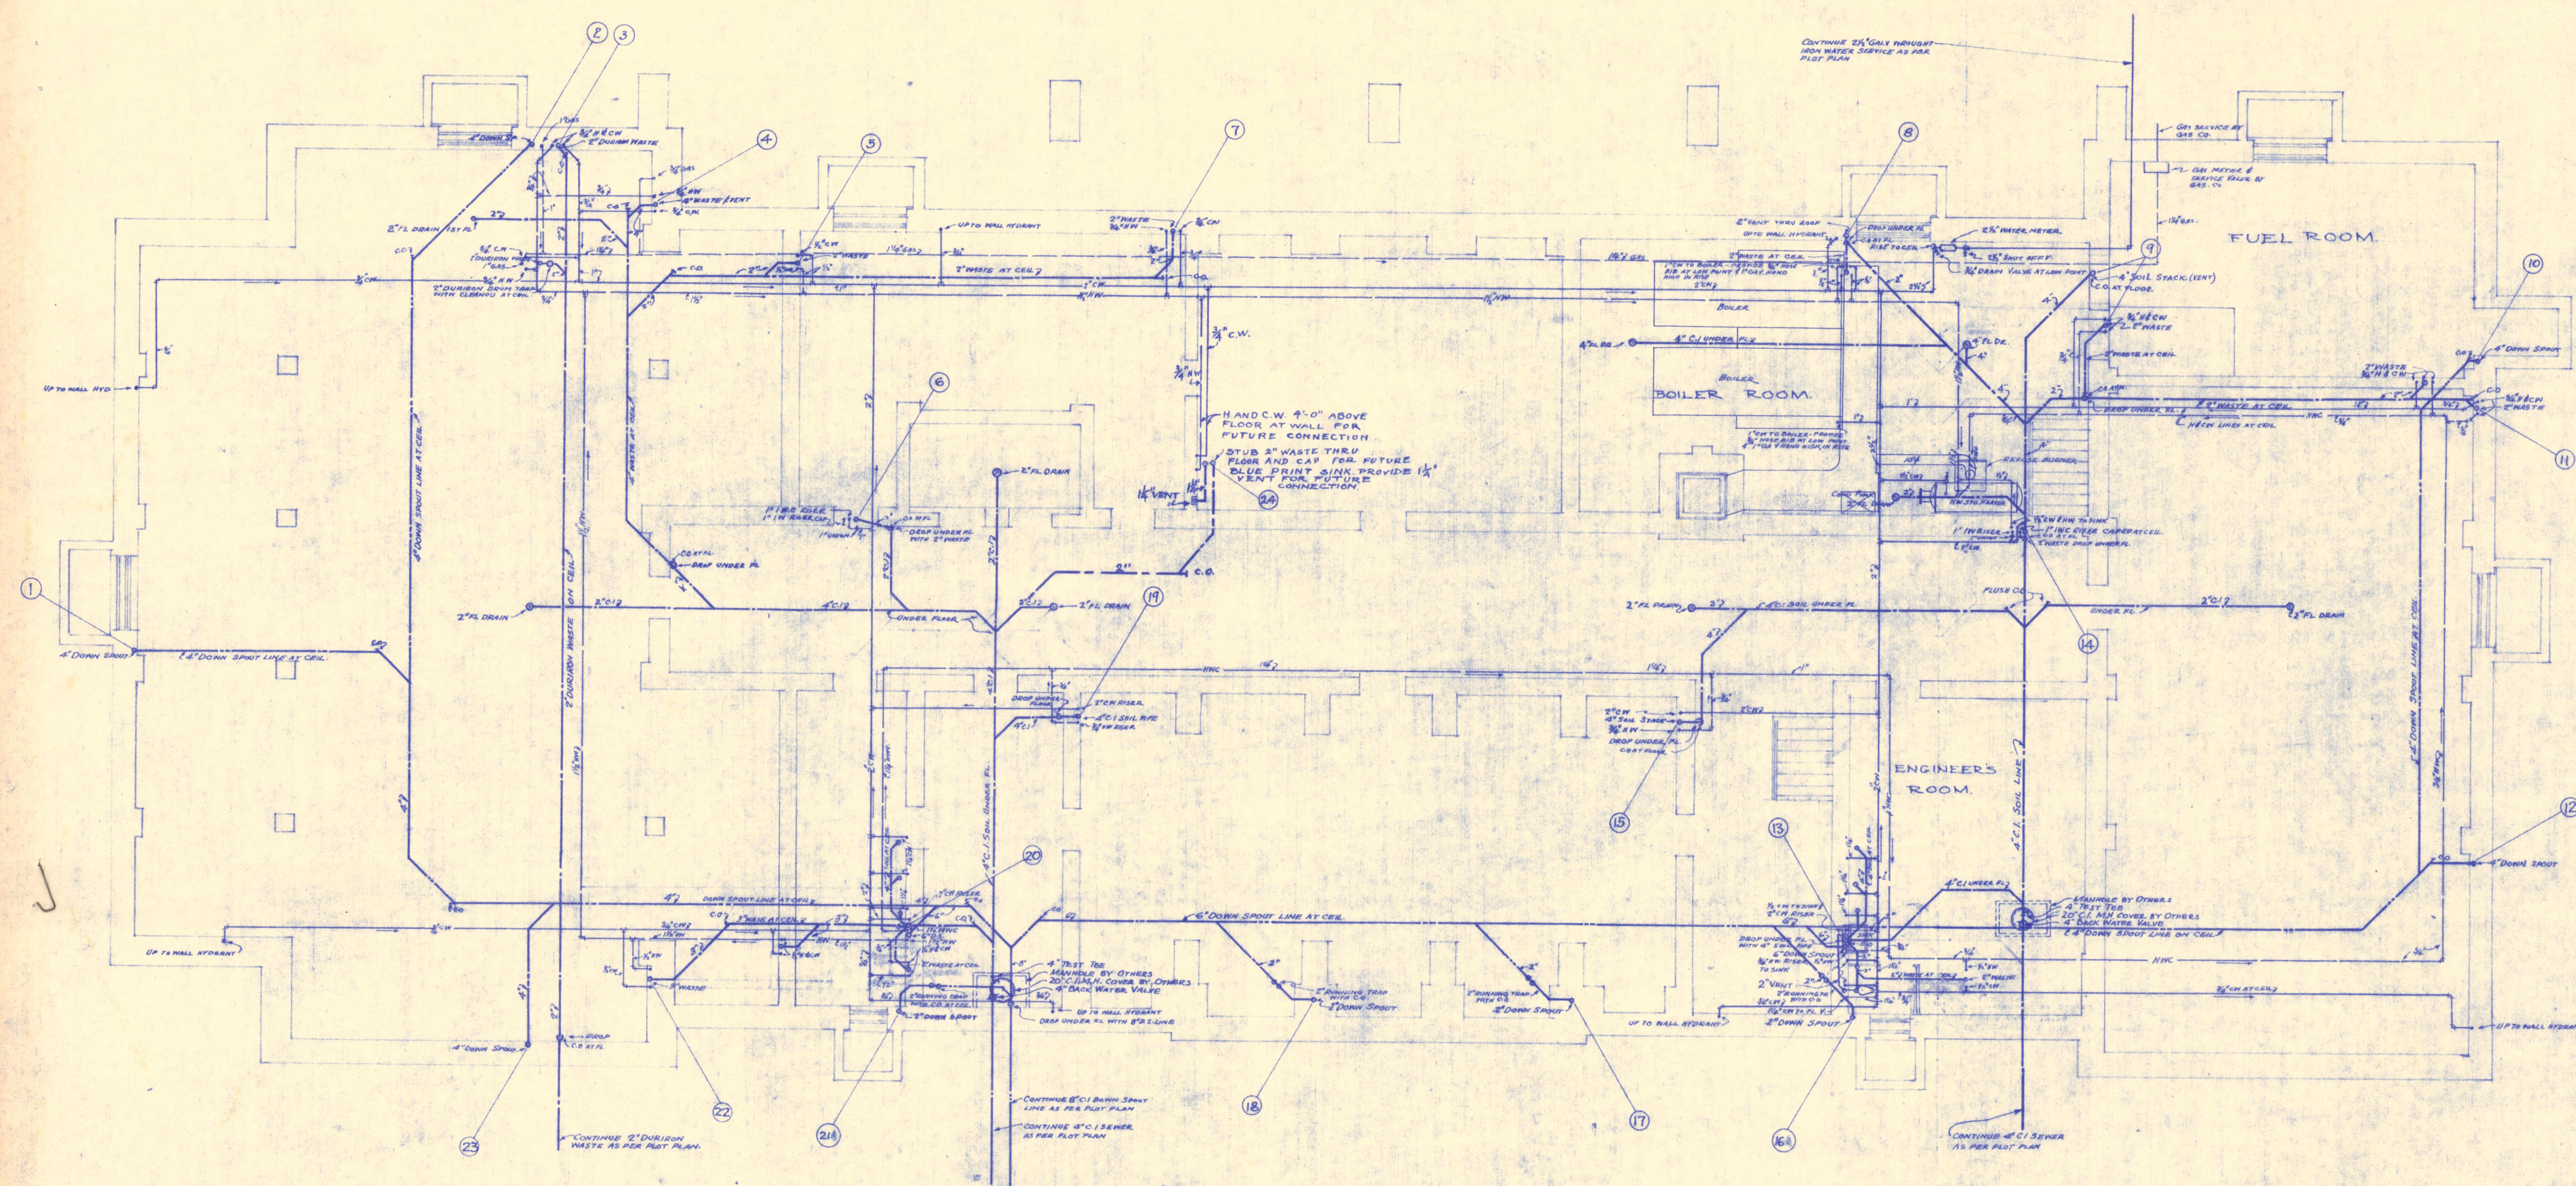

SKETCH OF PIPING TO H.W. STG. HEATER
Not to scale

PLG. SYMBOLS
 — CW — COLD WATER LINES
 — HW — HOT WATER LINES
 — SD — SOIL & DRAINAGE LINES

NOTE:
 ALL PIPES TO PITCH DOWN IN DIRECTION OF
 ARROWS AS FOLLOWS:
 H. & C.W. LINES & GAS — 1" IN 30 FEET
 SEWER LINES — 1/4" IN 1 FOOT

SCALE 1/8" = 1'-0"
 BASEMENT PLAN

PLUMBING AND DRAINAGE

~ CITY HALL ~
 ST. JOSEPH, MISSOURI.

DATE: JUNE 22, 1923

ECKEL AND ALDRICH
 ARCHITECTS
 ST. JOSEPH, MO. LOS ANGELES

SHEET 302

2007.33.4219 F