

Brunner & Brunner


ST. JOSEPH, MISSOURI 64501

11105 CORBY BUILDING

SHEET NUMBER

TOTAL SHEETS

● JOB NUMBER
 ● _____
 ● DATE
 ● _____
 ● DRAWN BY
 ● _____
 ● CHECKED BY
 ● _____
 ● REVISIONS
 ● _____
 ● _____
 ● _____
 ● _____

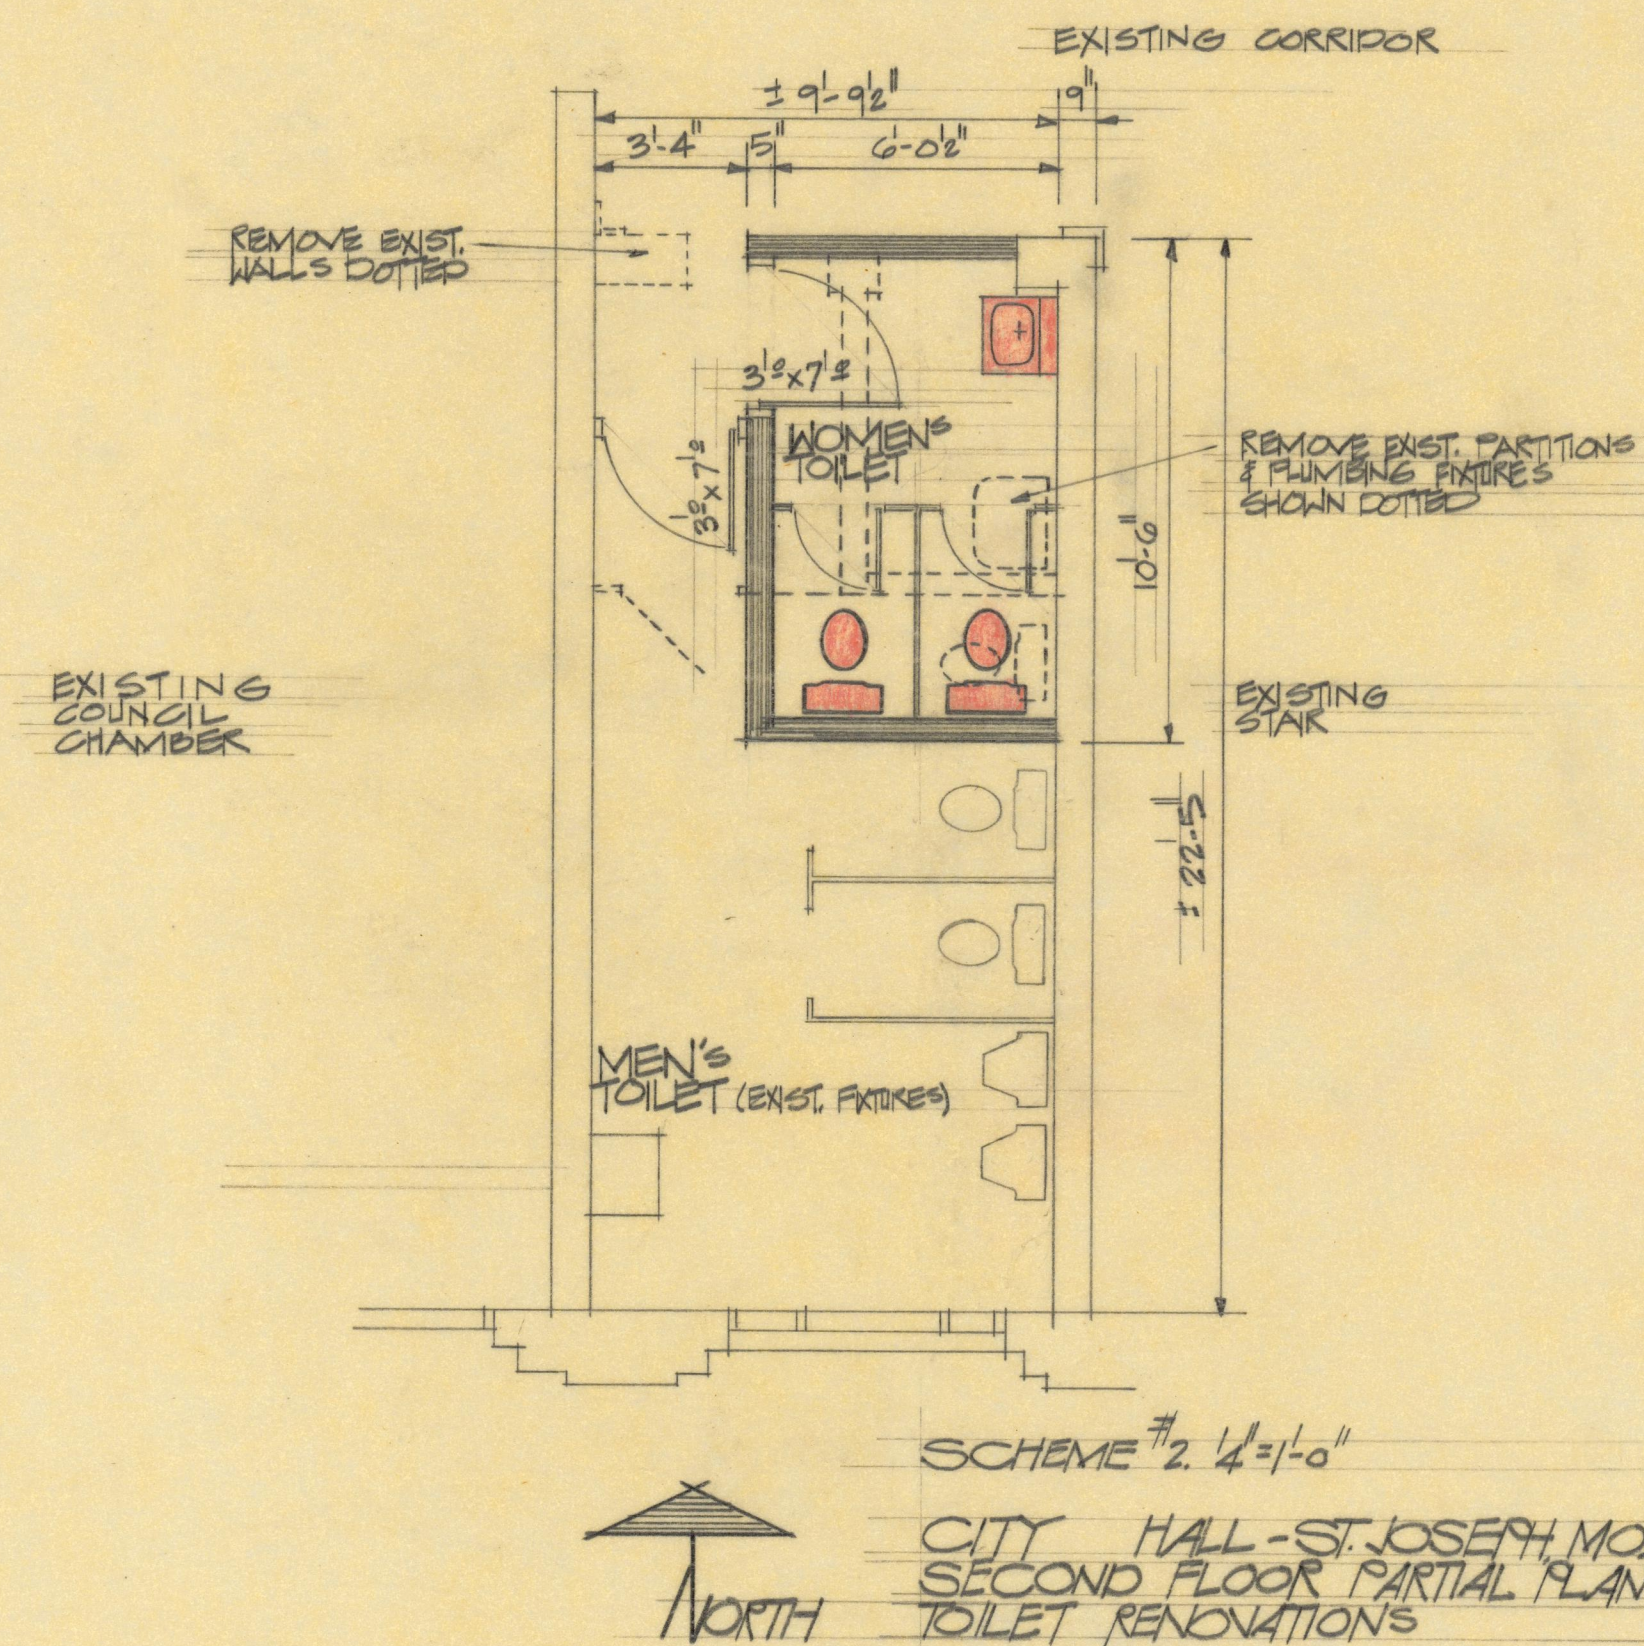

2007.33.4219 X