


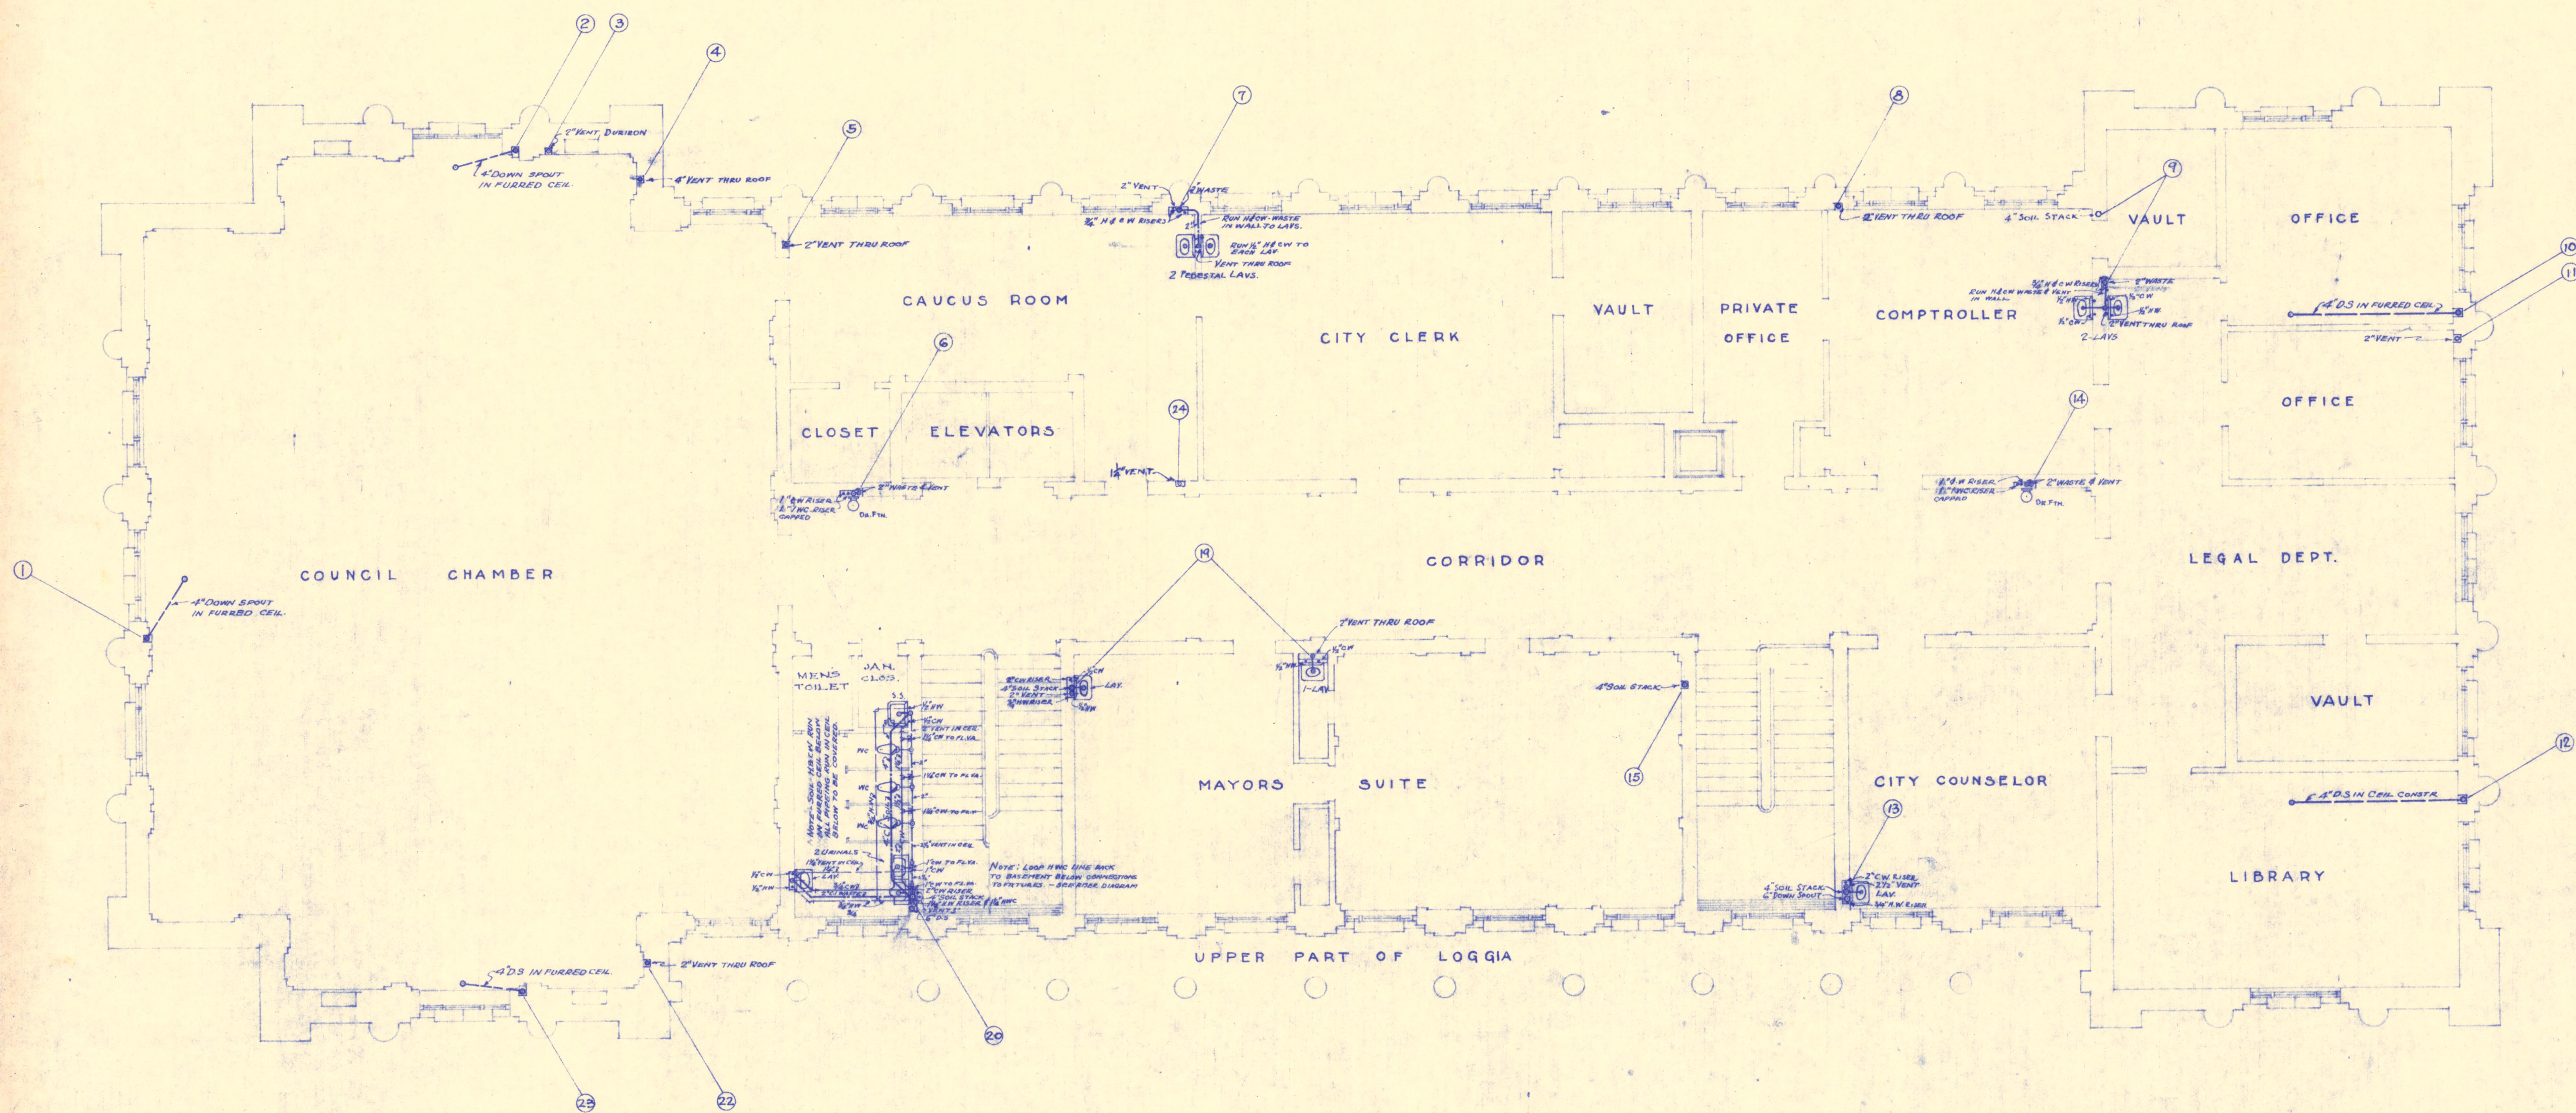

SCALE $\frac{1}{8}" = 1'-0"$
SECOND FLOOR PLAN

PLUMBING AND DRAINAGE

~ CITY HALL ~
ST. JOSEPH, MISSOURI.

DATE JUNE 22, 1925	ECKEL AND ALDRICH ARCHITECTS ST. JOSEPH, MO. LOS ANGELES	SHEET 305
2007.33.4219I		