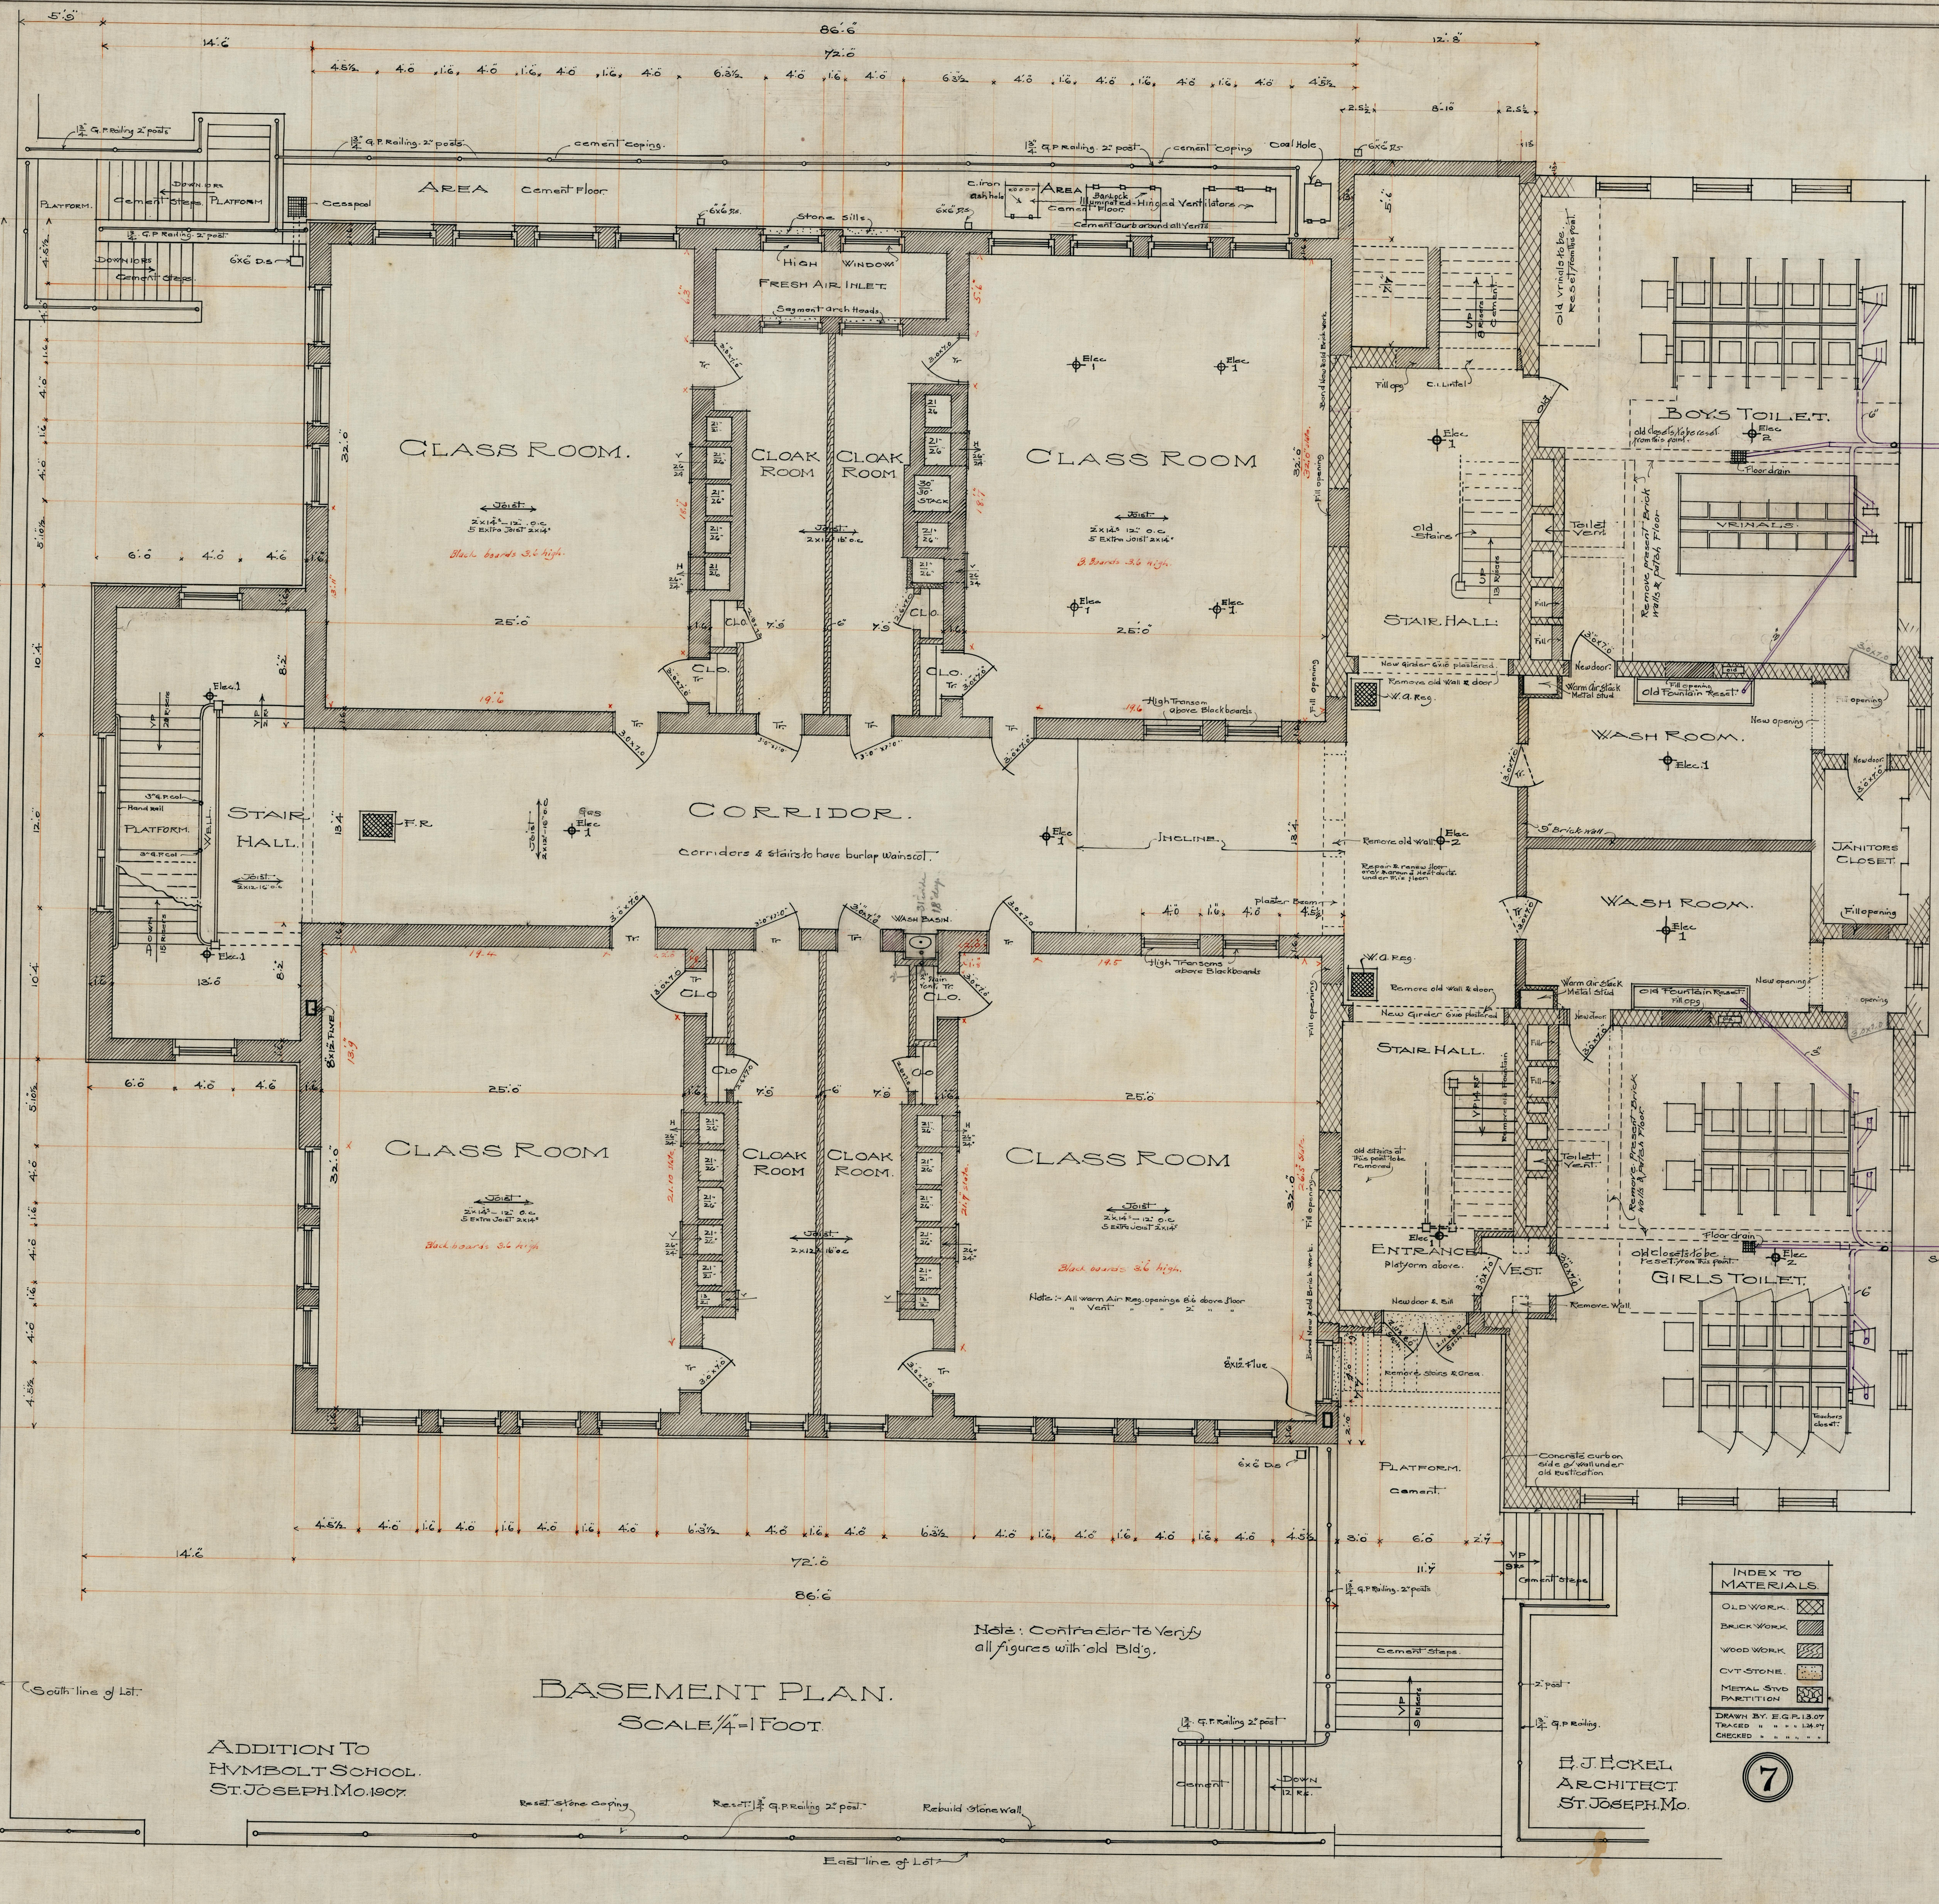

Note: Contractor to Verify all figures with old Bldg.

BASEMENT PLAN.

SCALE ¼" = 1 FOOT

ADDITION TO
HVMBOLT SCHOOL.
ST. JOSEPH. MO. 1907.

E. J. ECKEL
ARCHITECT
ST. JOSEPH. MO.

7

INDEX TO MATERIALS.	
OLD WORK.	▩
BRICK WORK	▨
WOOD WORK	▧
CVT STONE.	░
METAL STVD PARTITION	▦

DRAWN BY. E.G.P. 1.3.07
TRACED " " " 1.24.07
CHECKED " " " "

2007.33.2864EE