
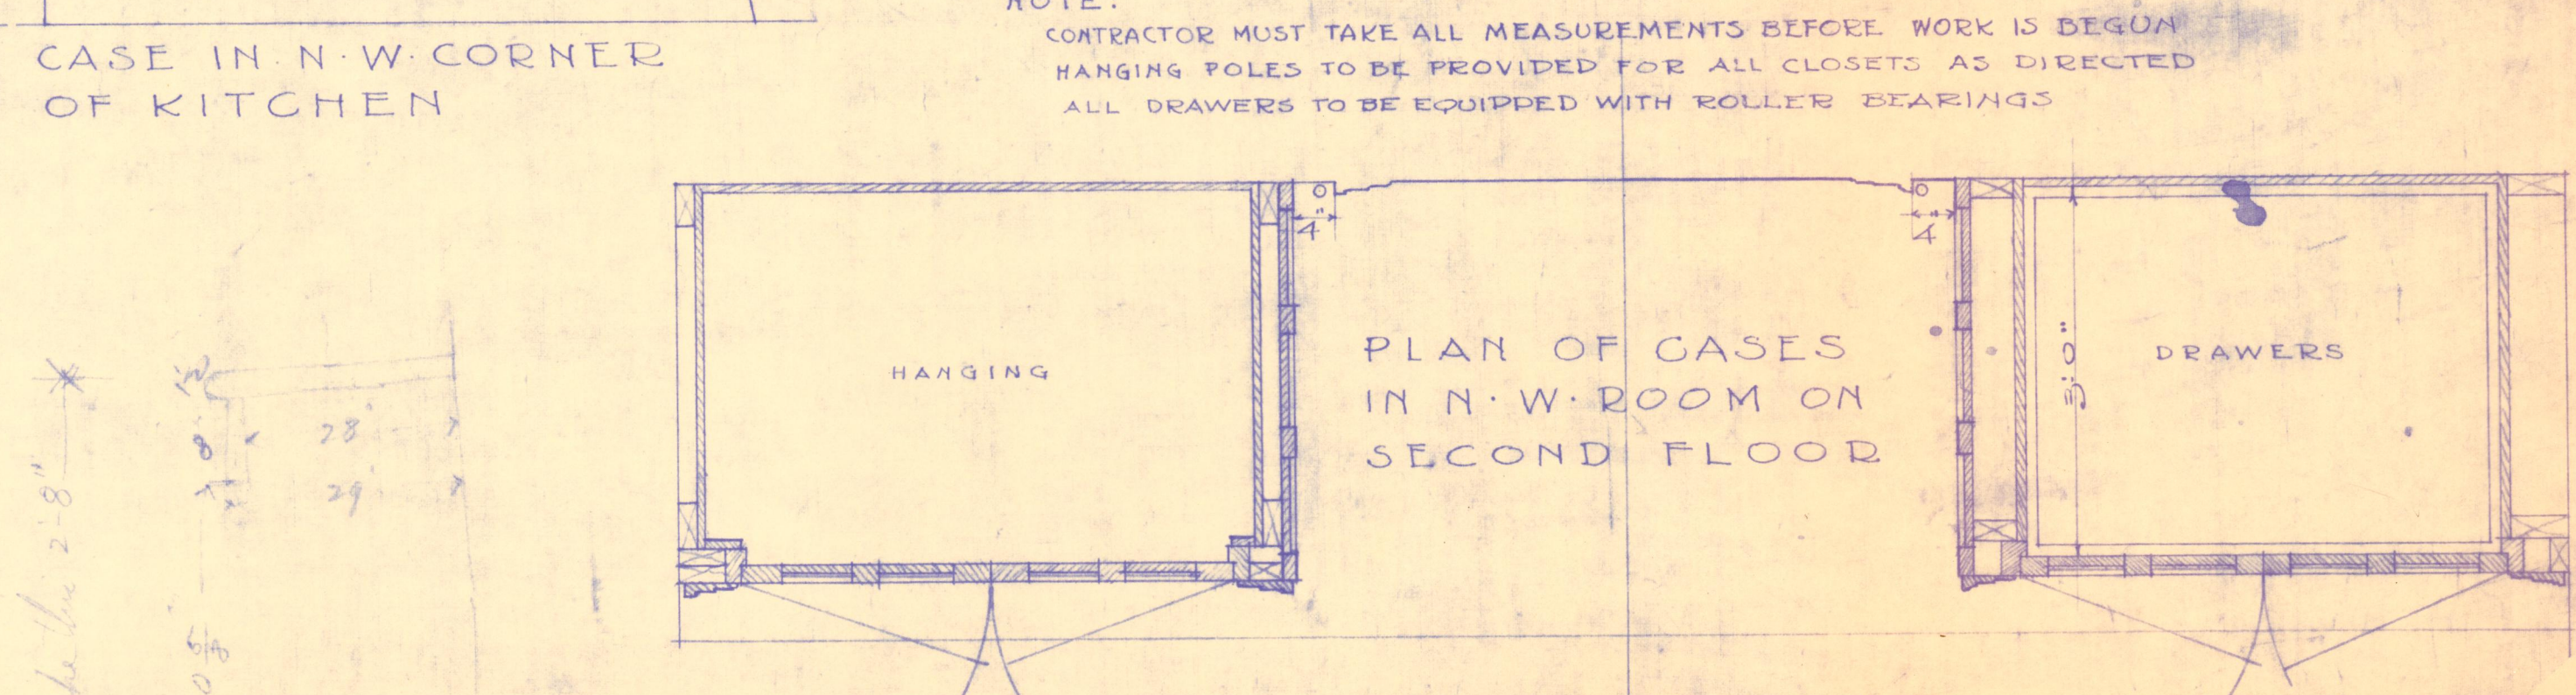
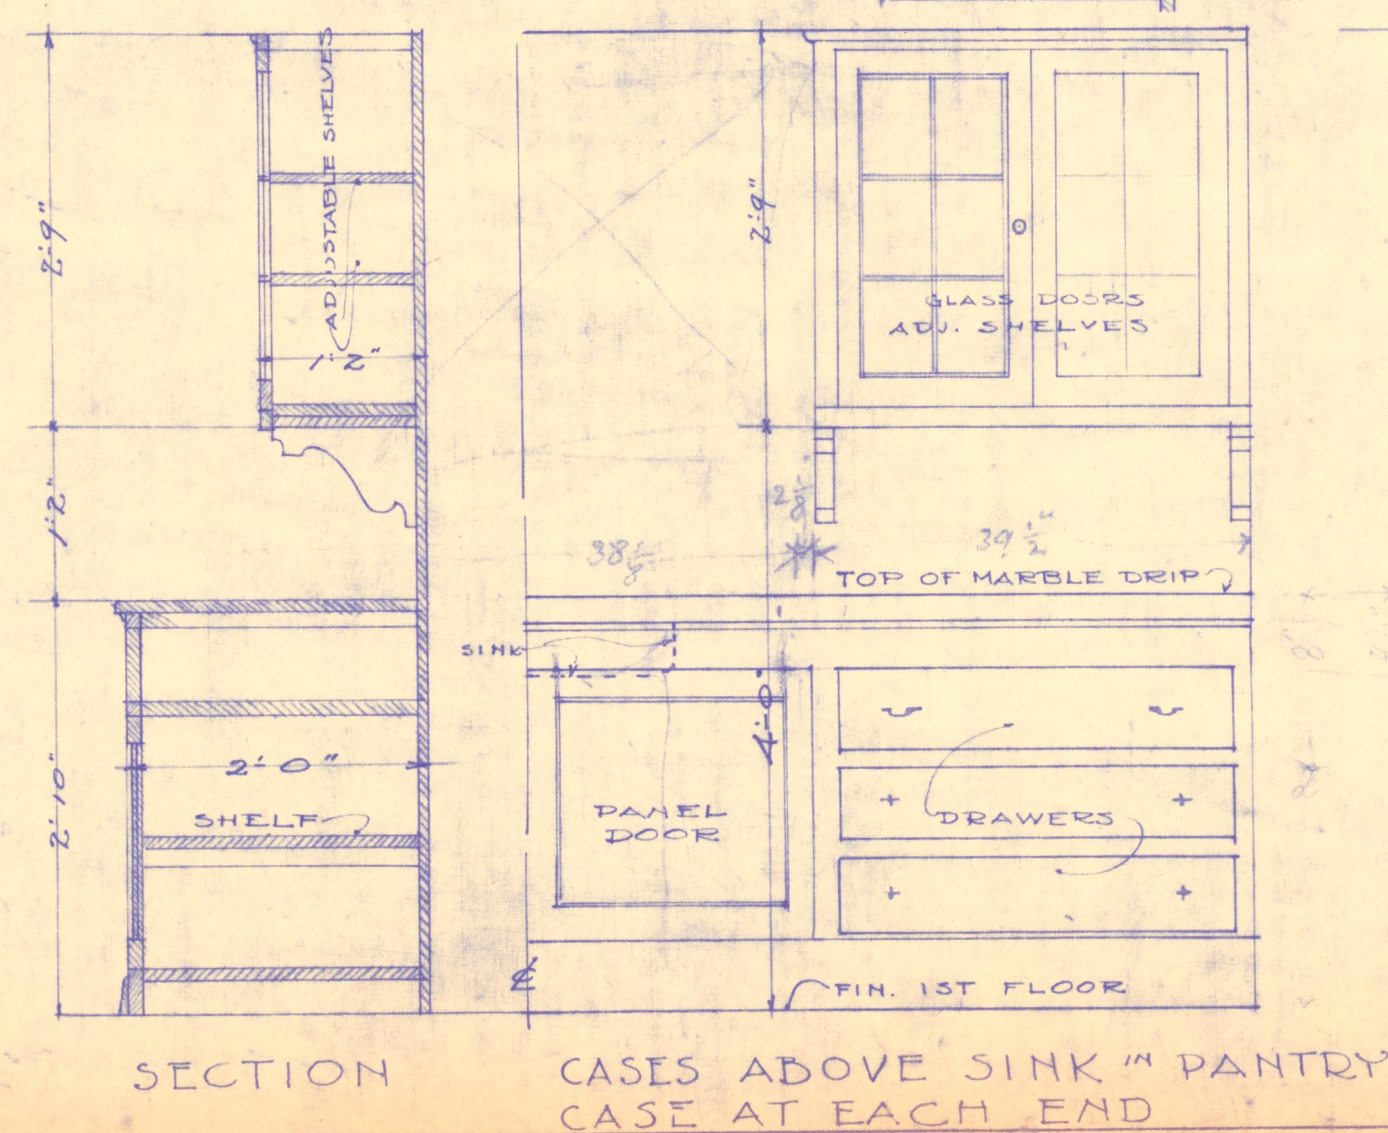
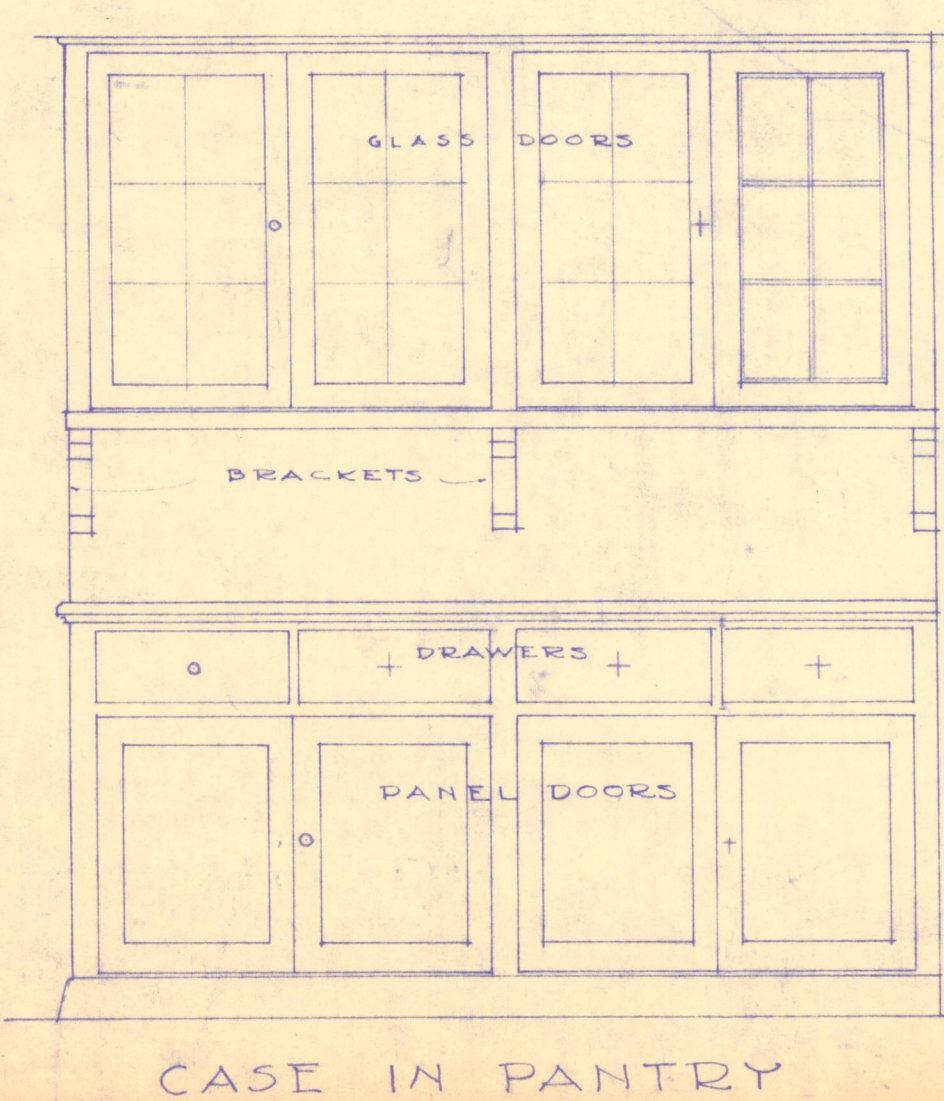
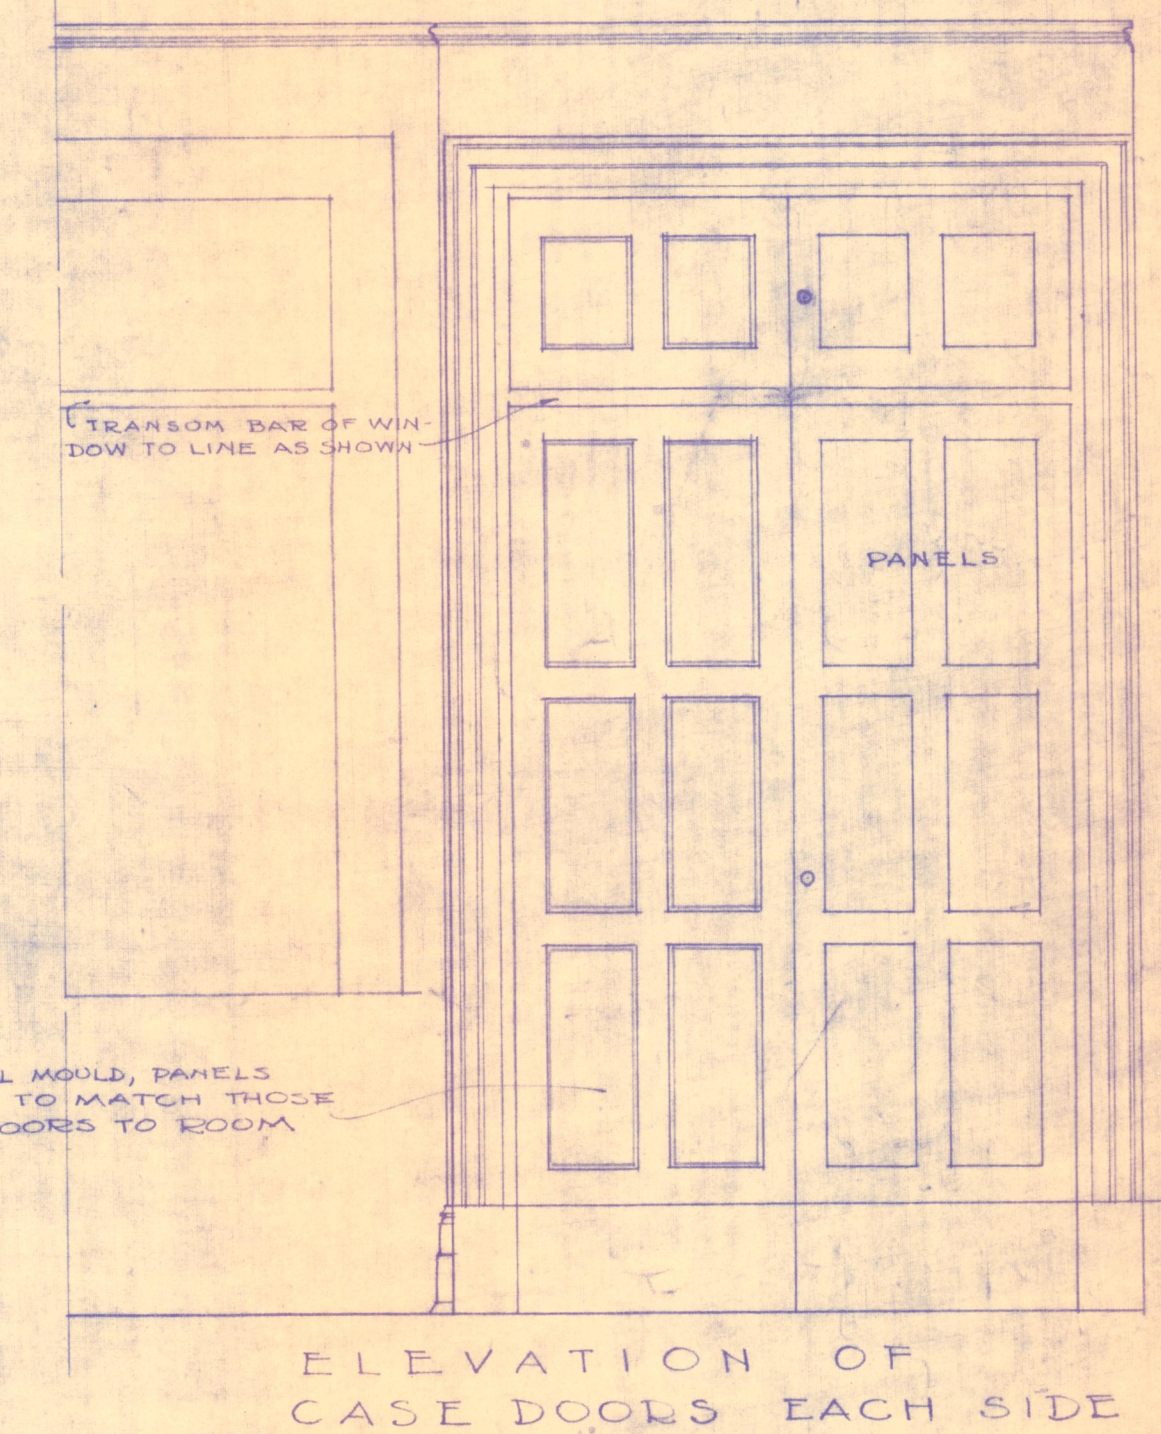
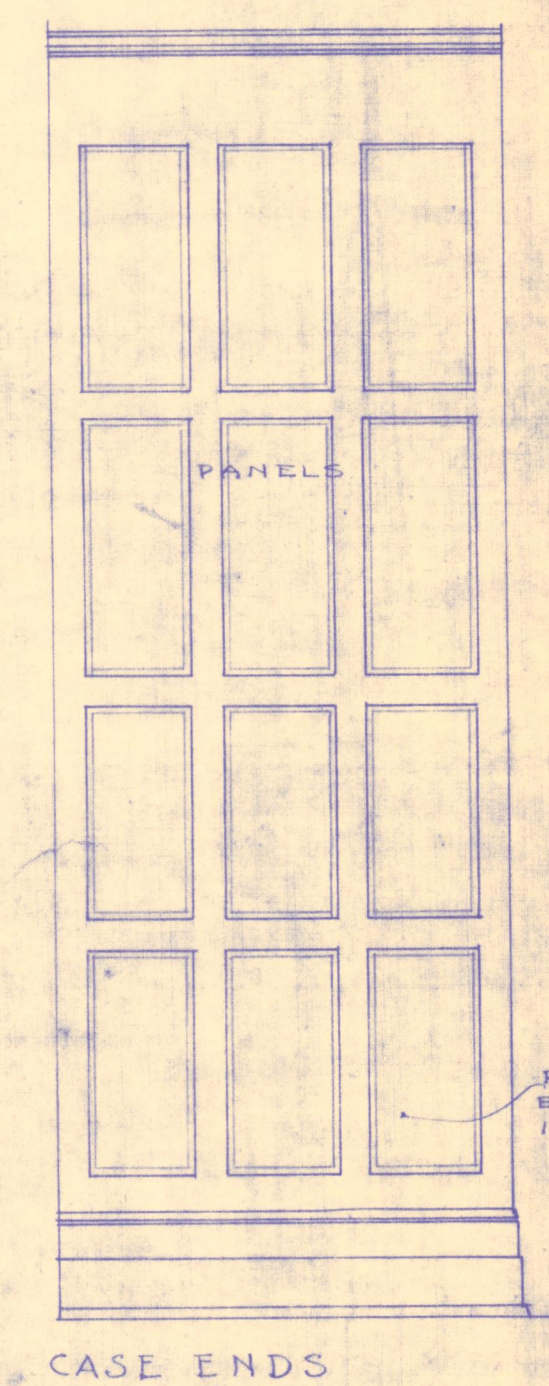
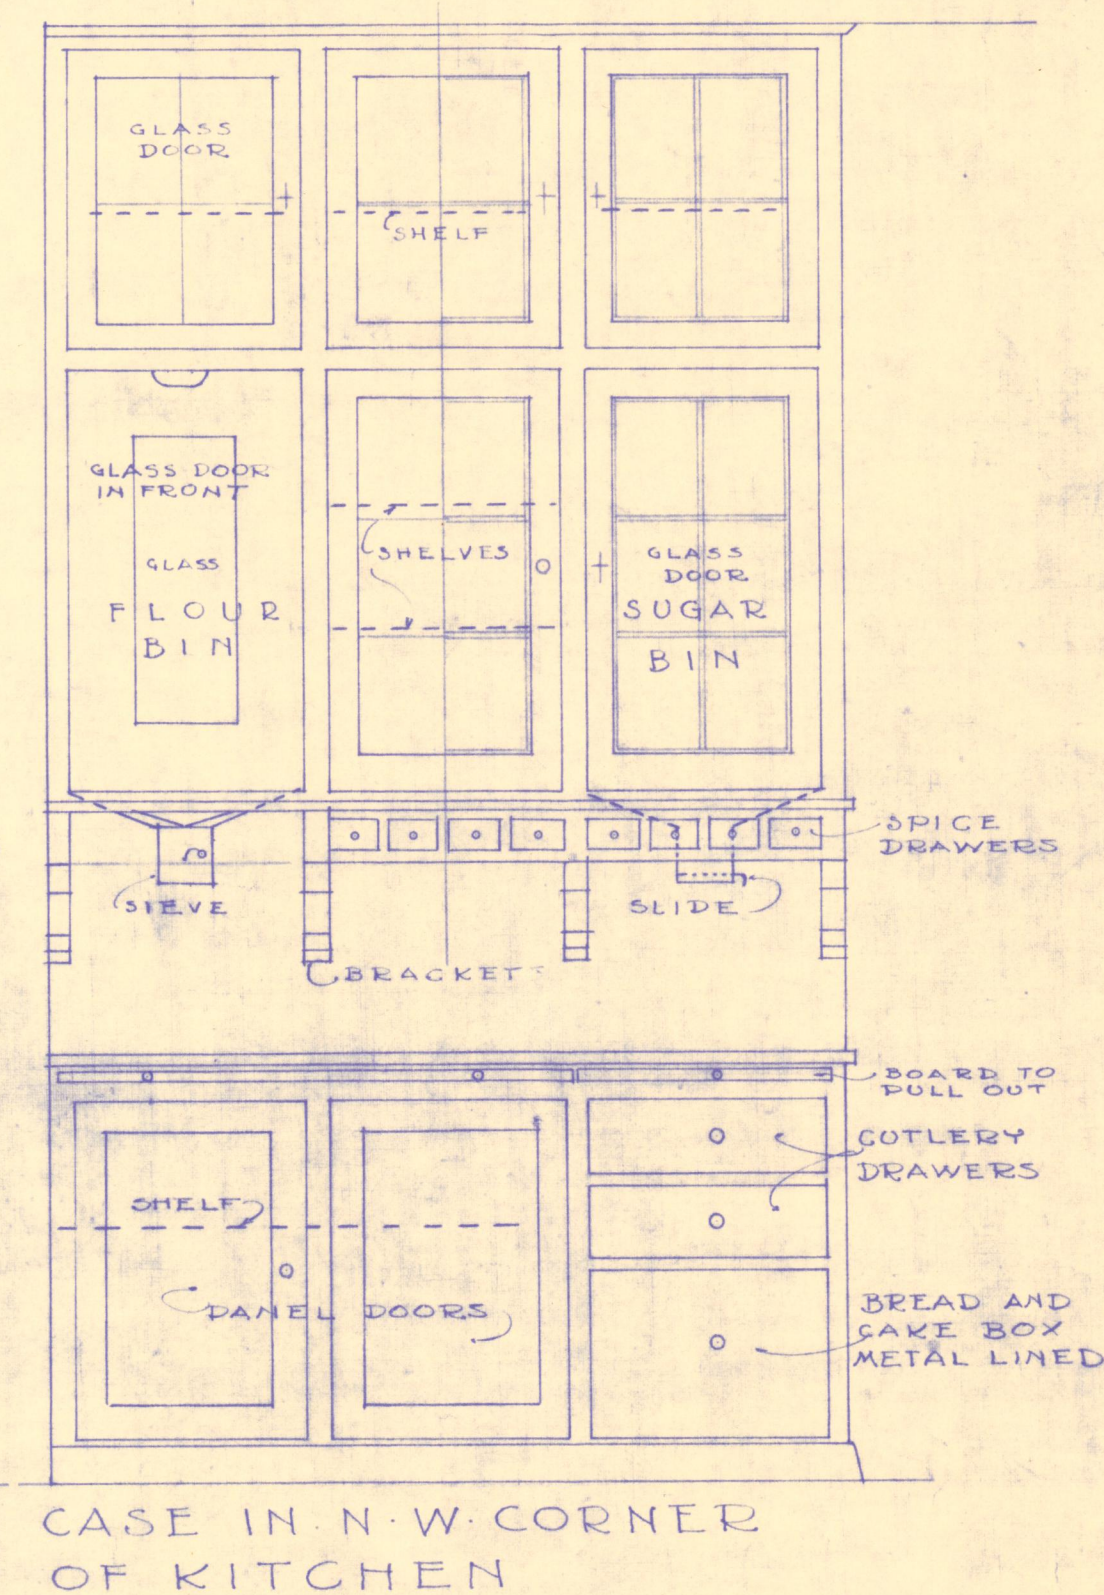
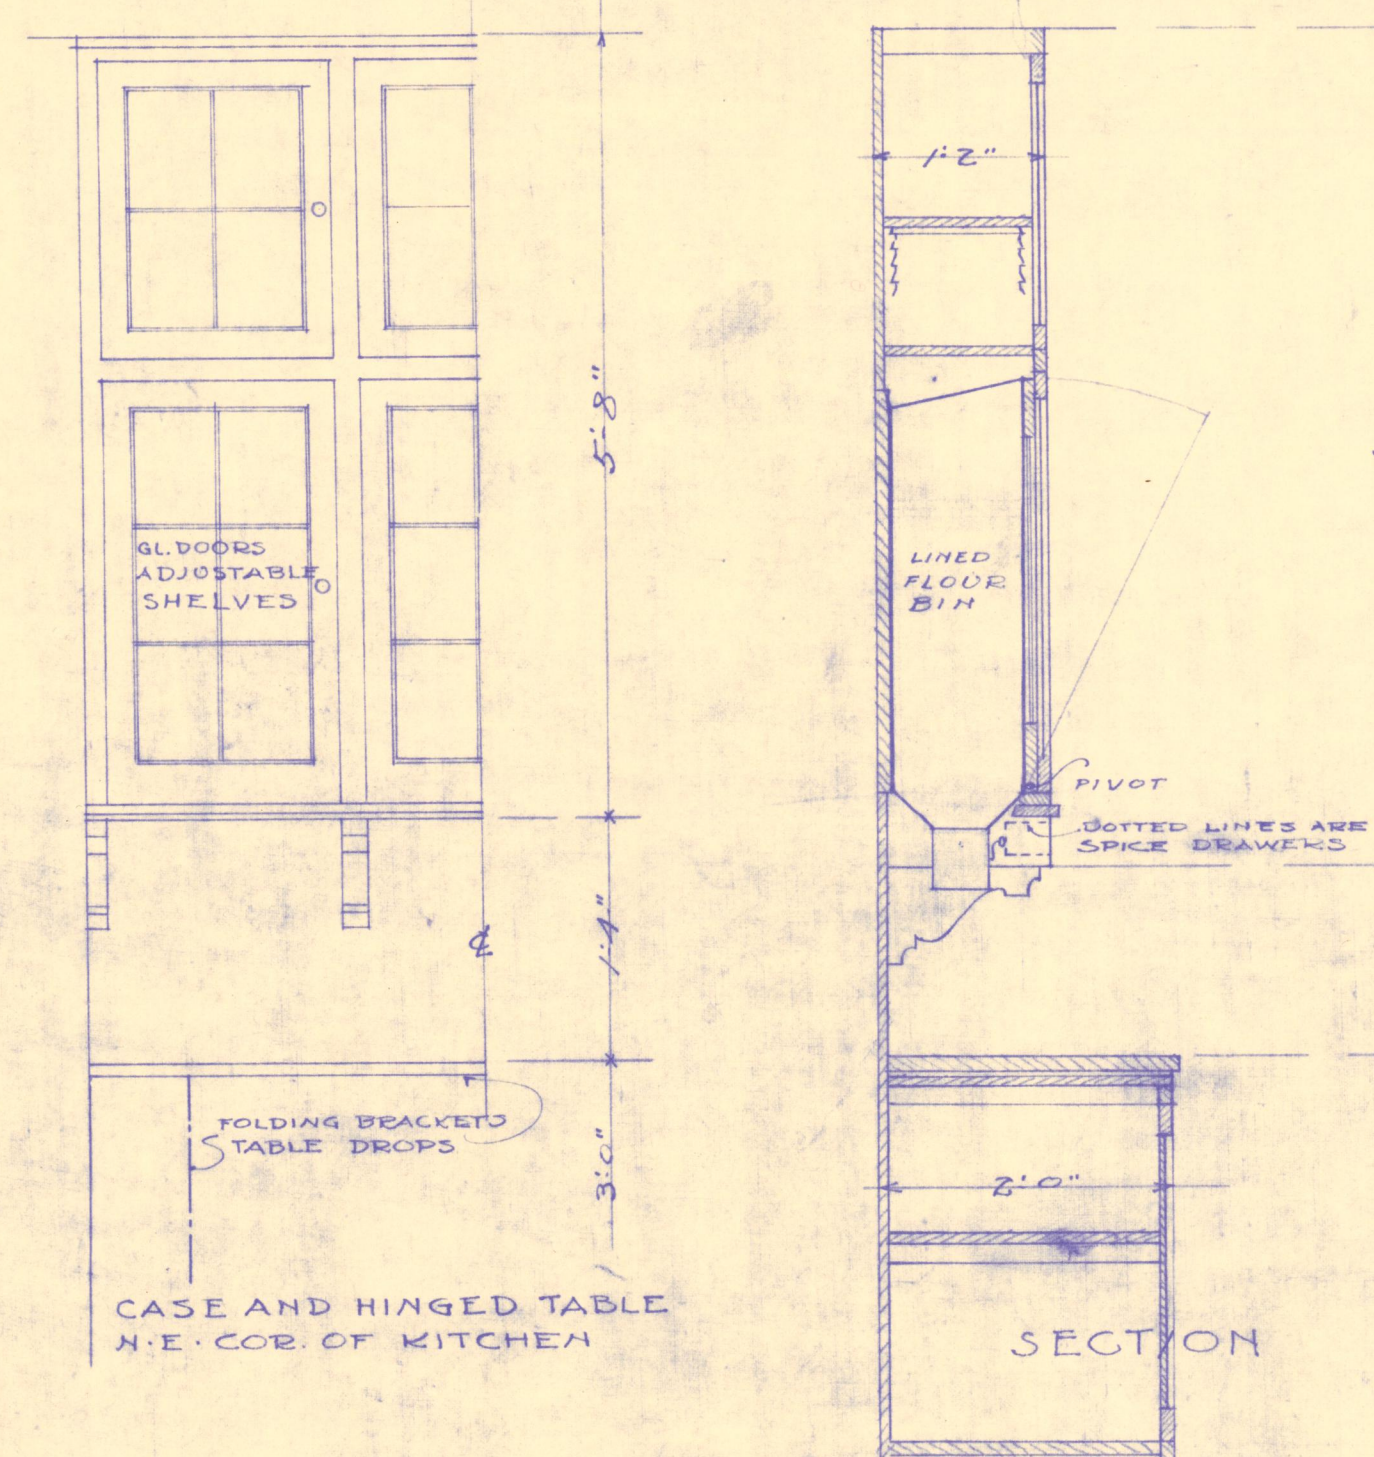
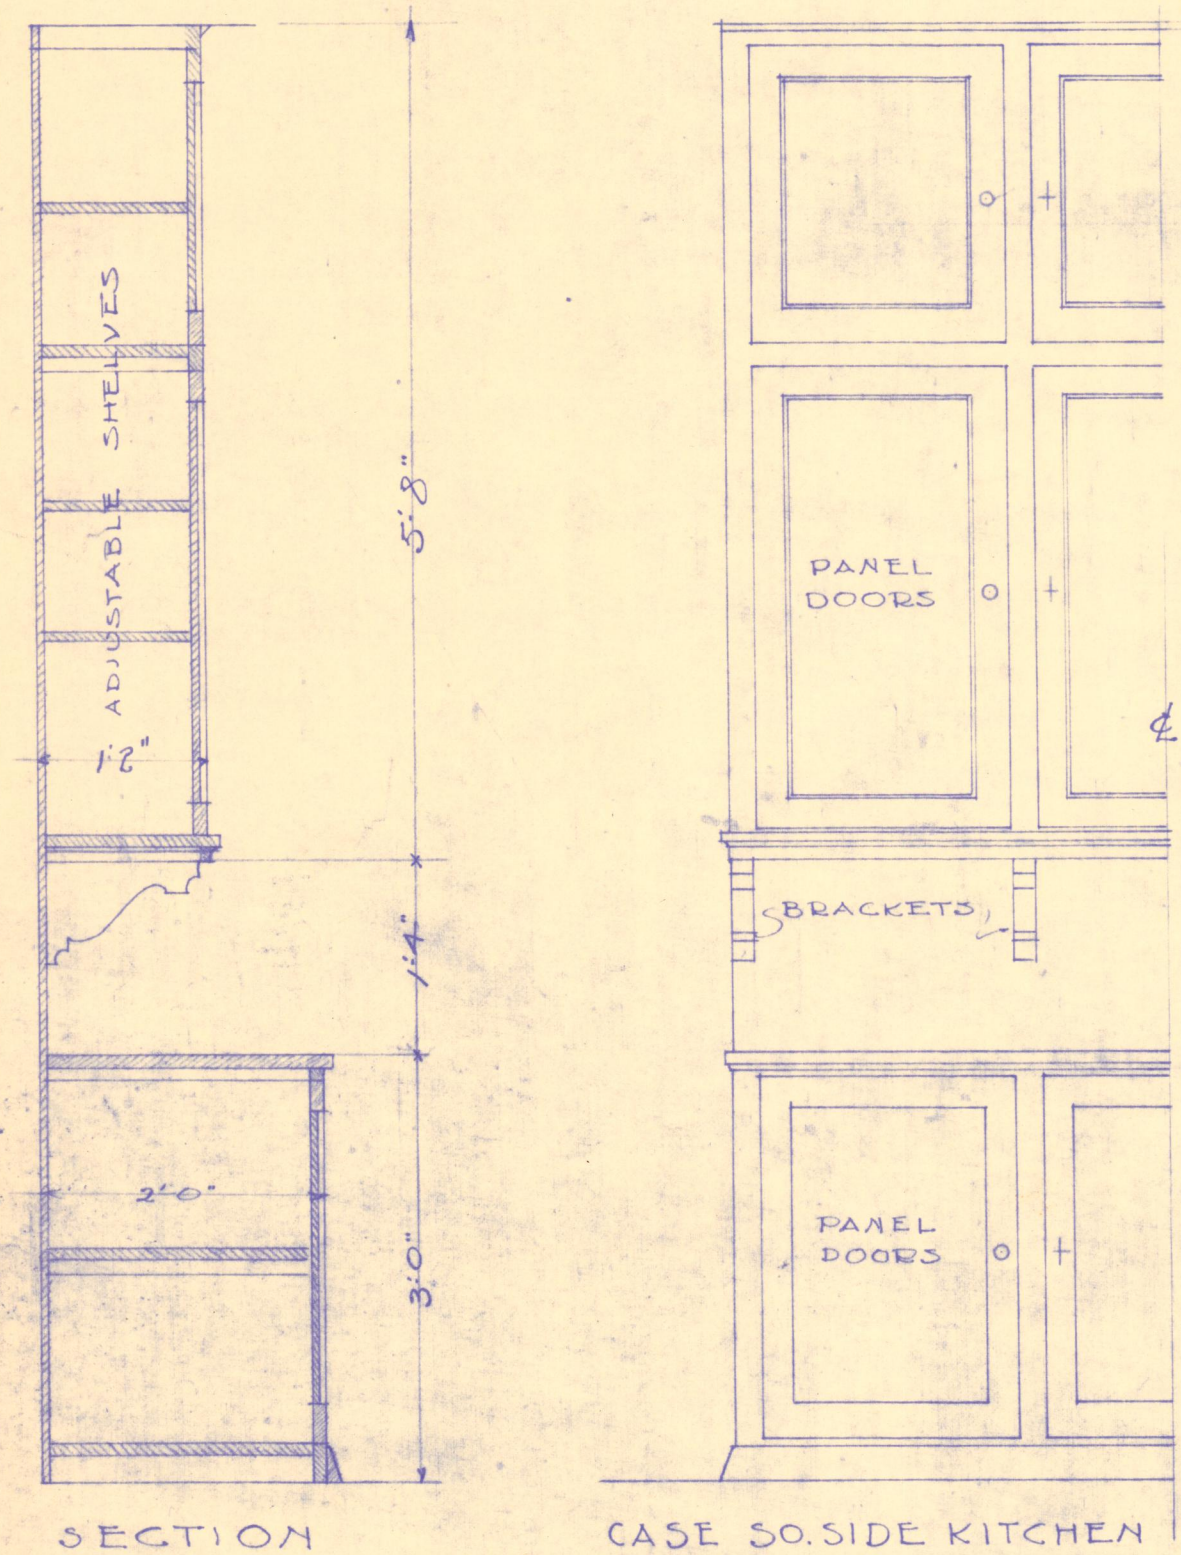
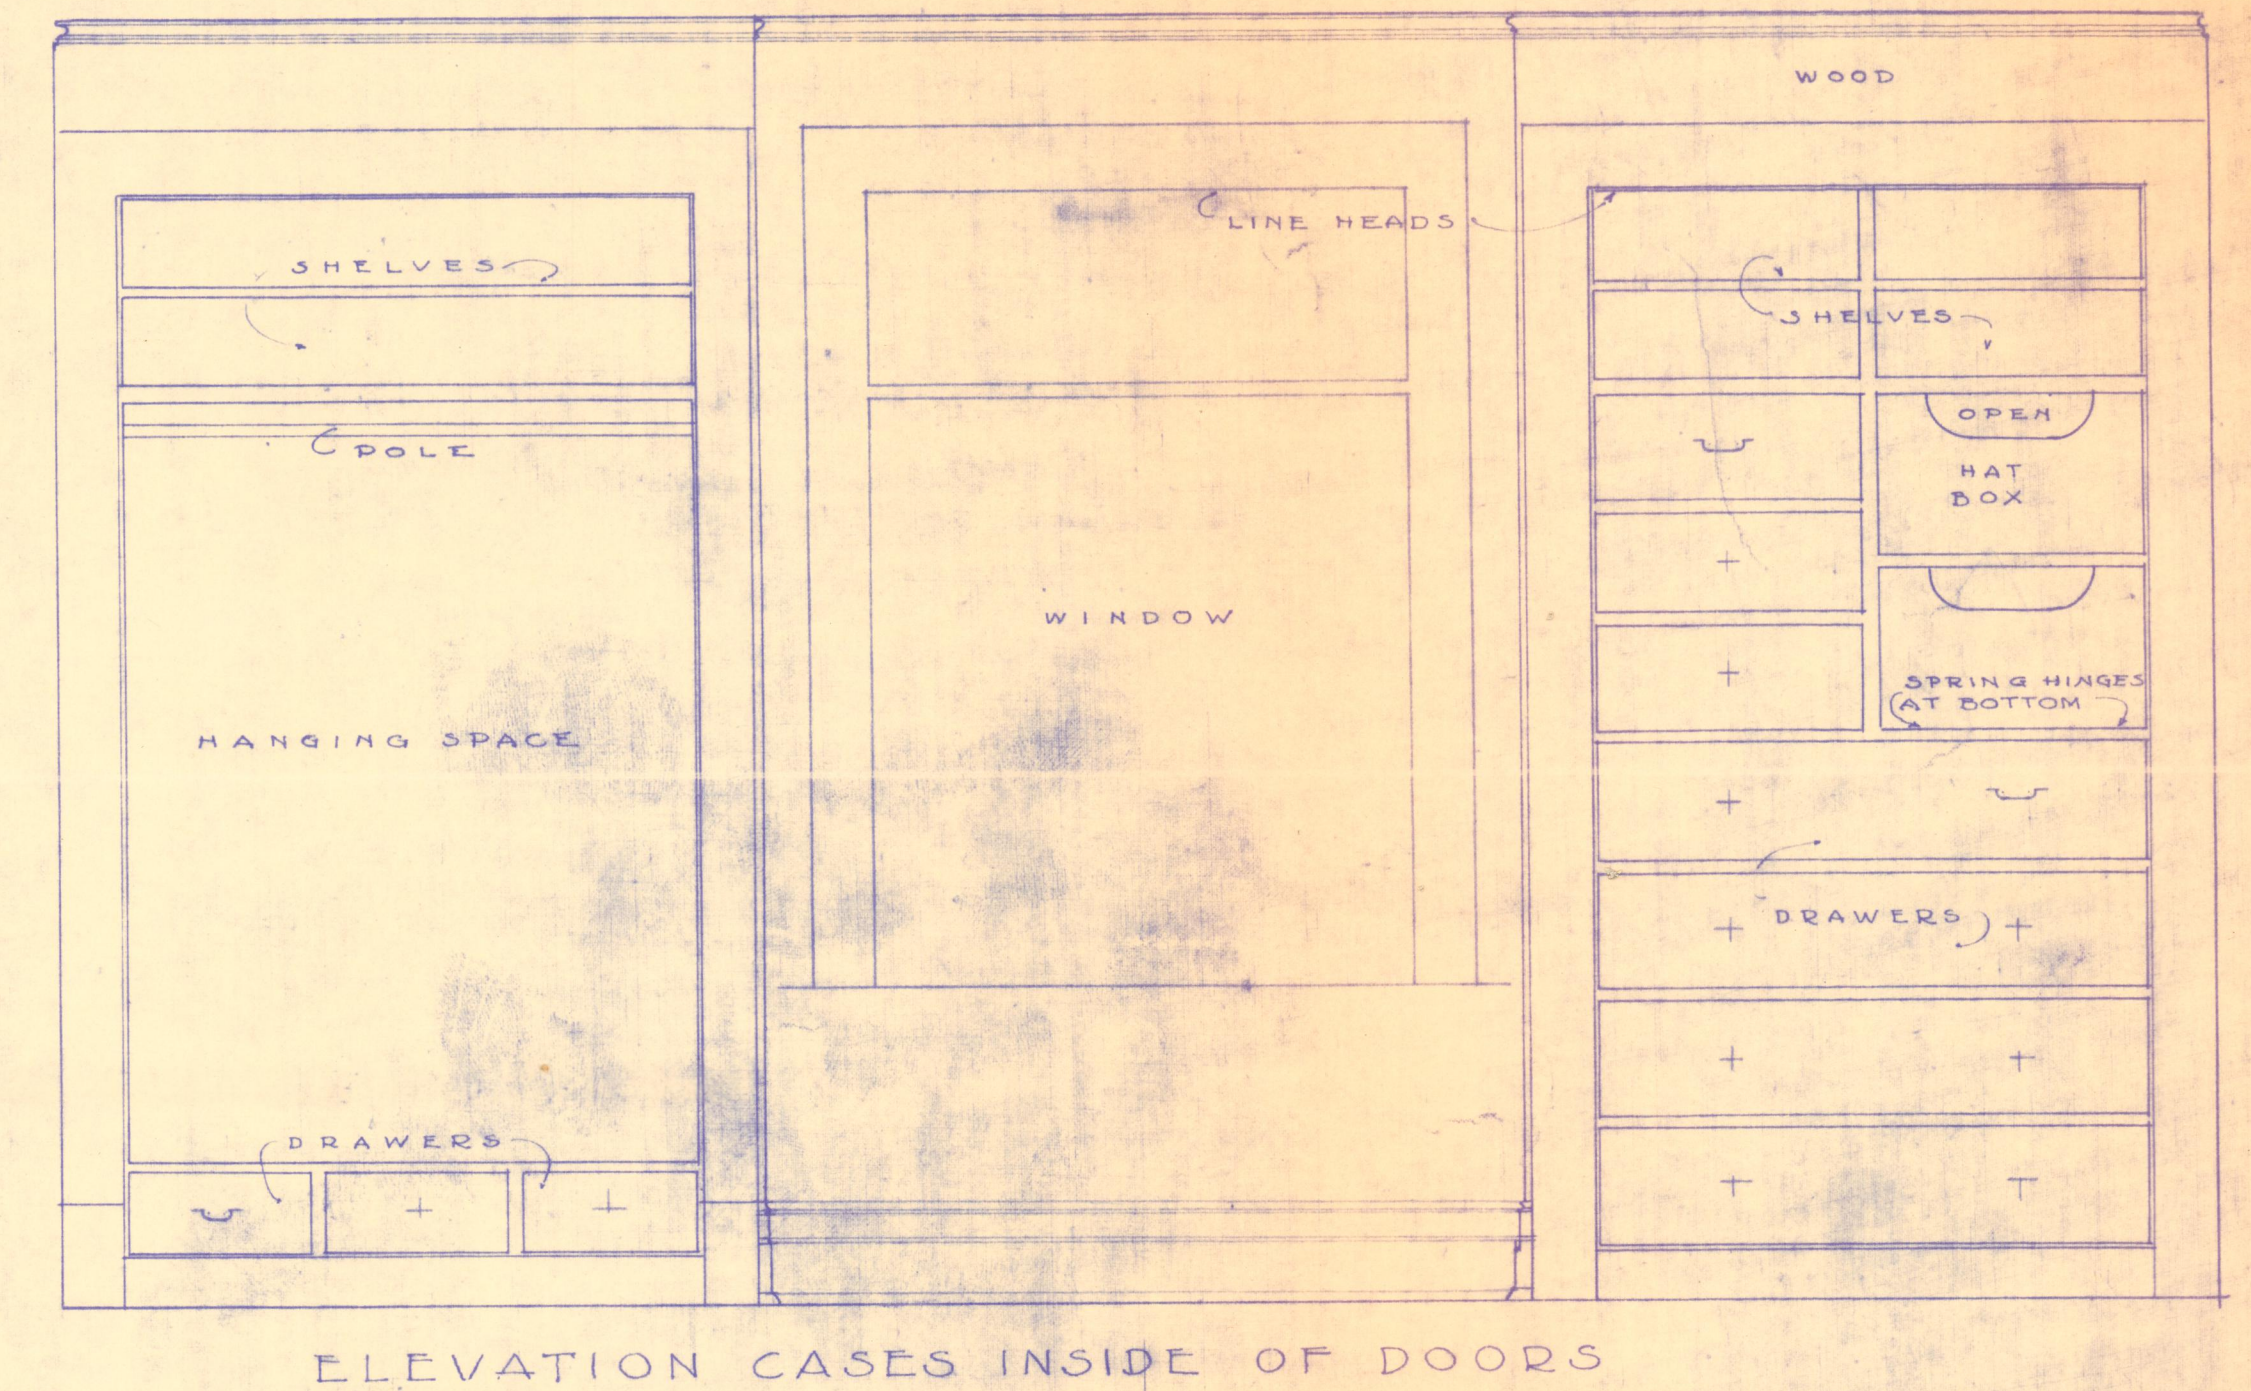
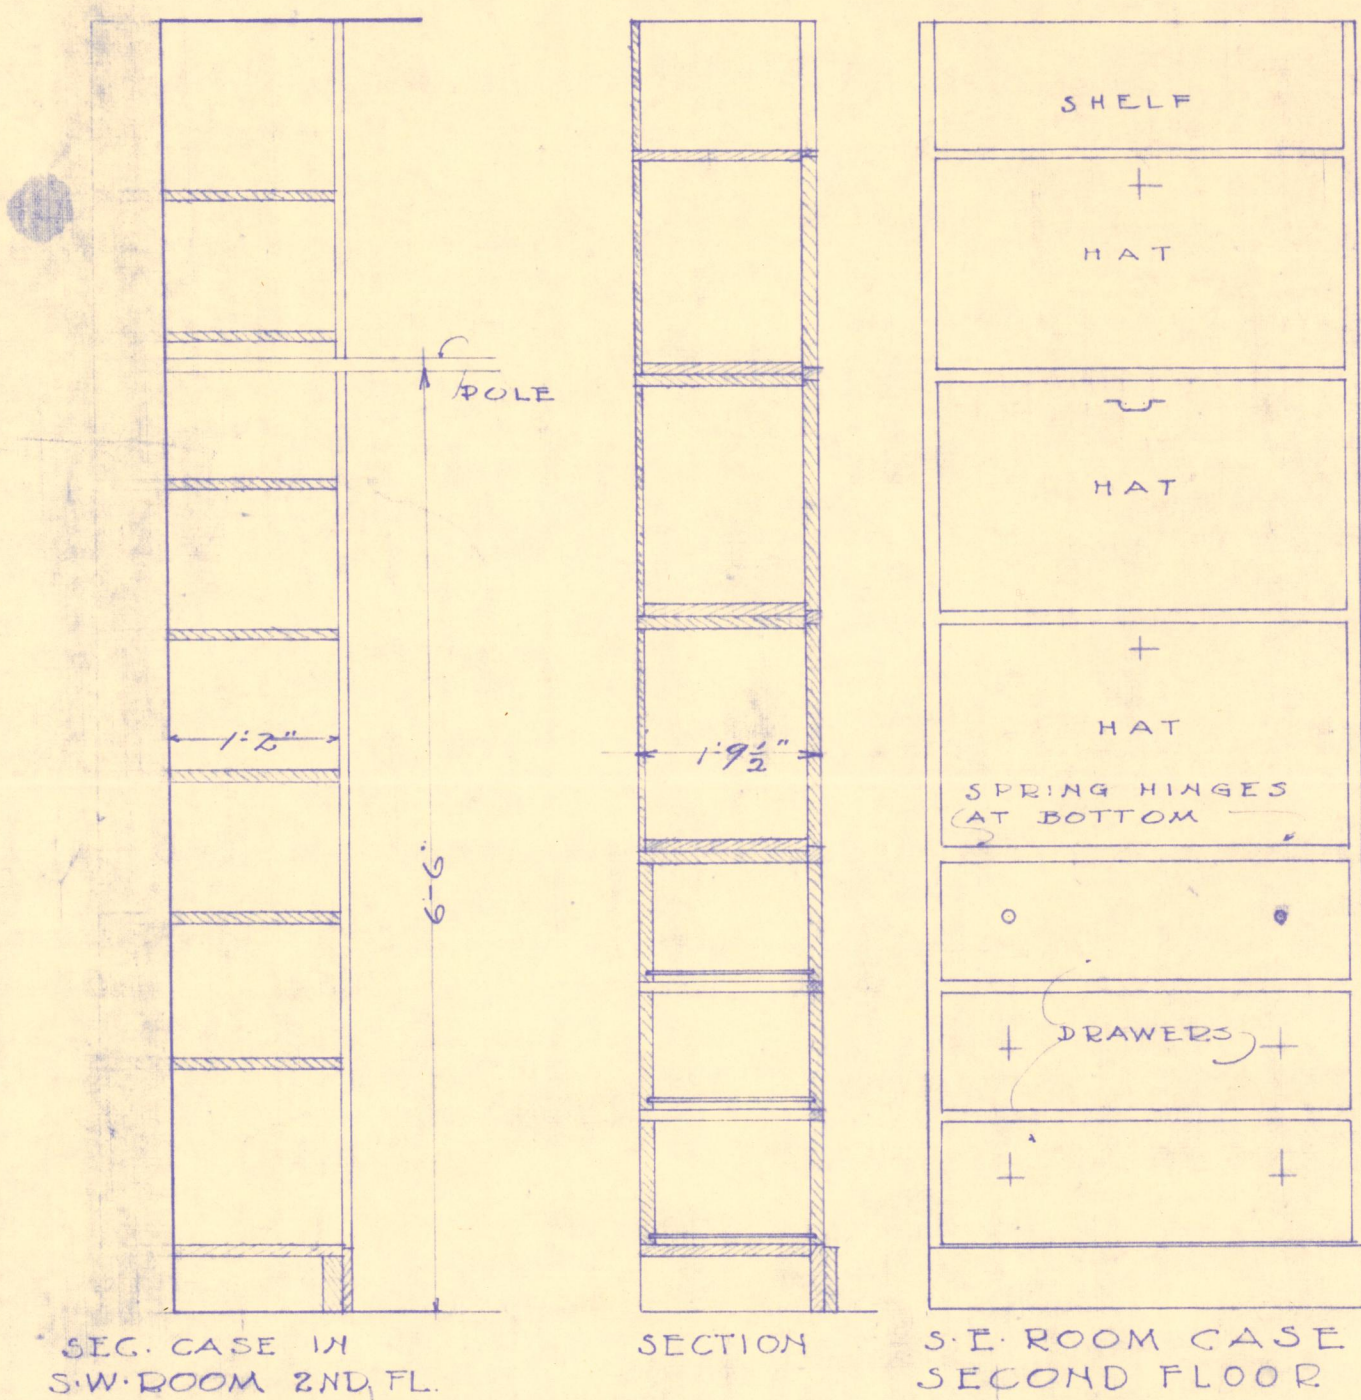


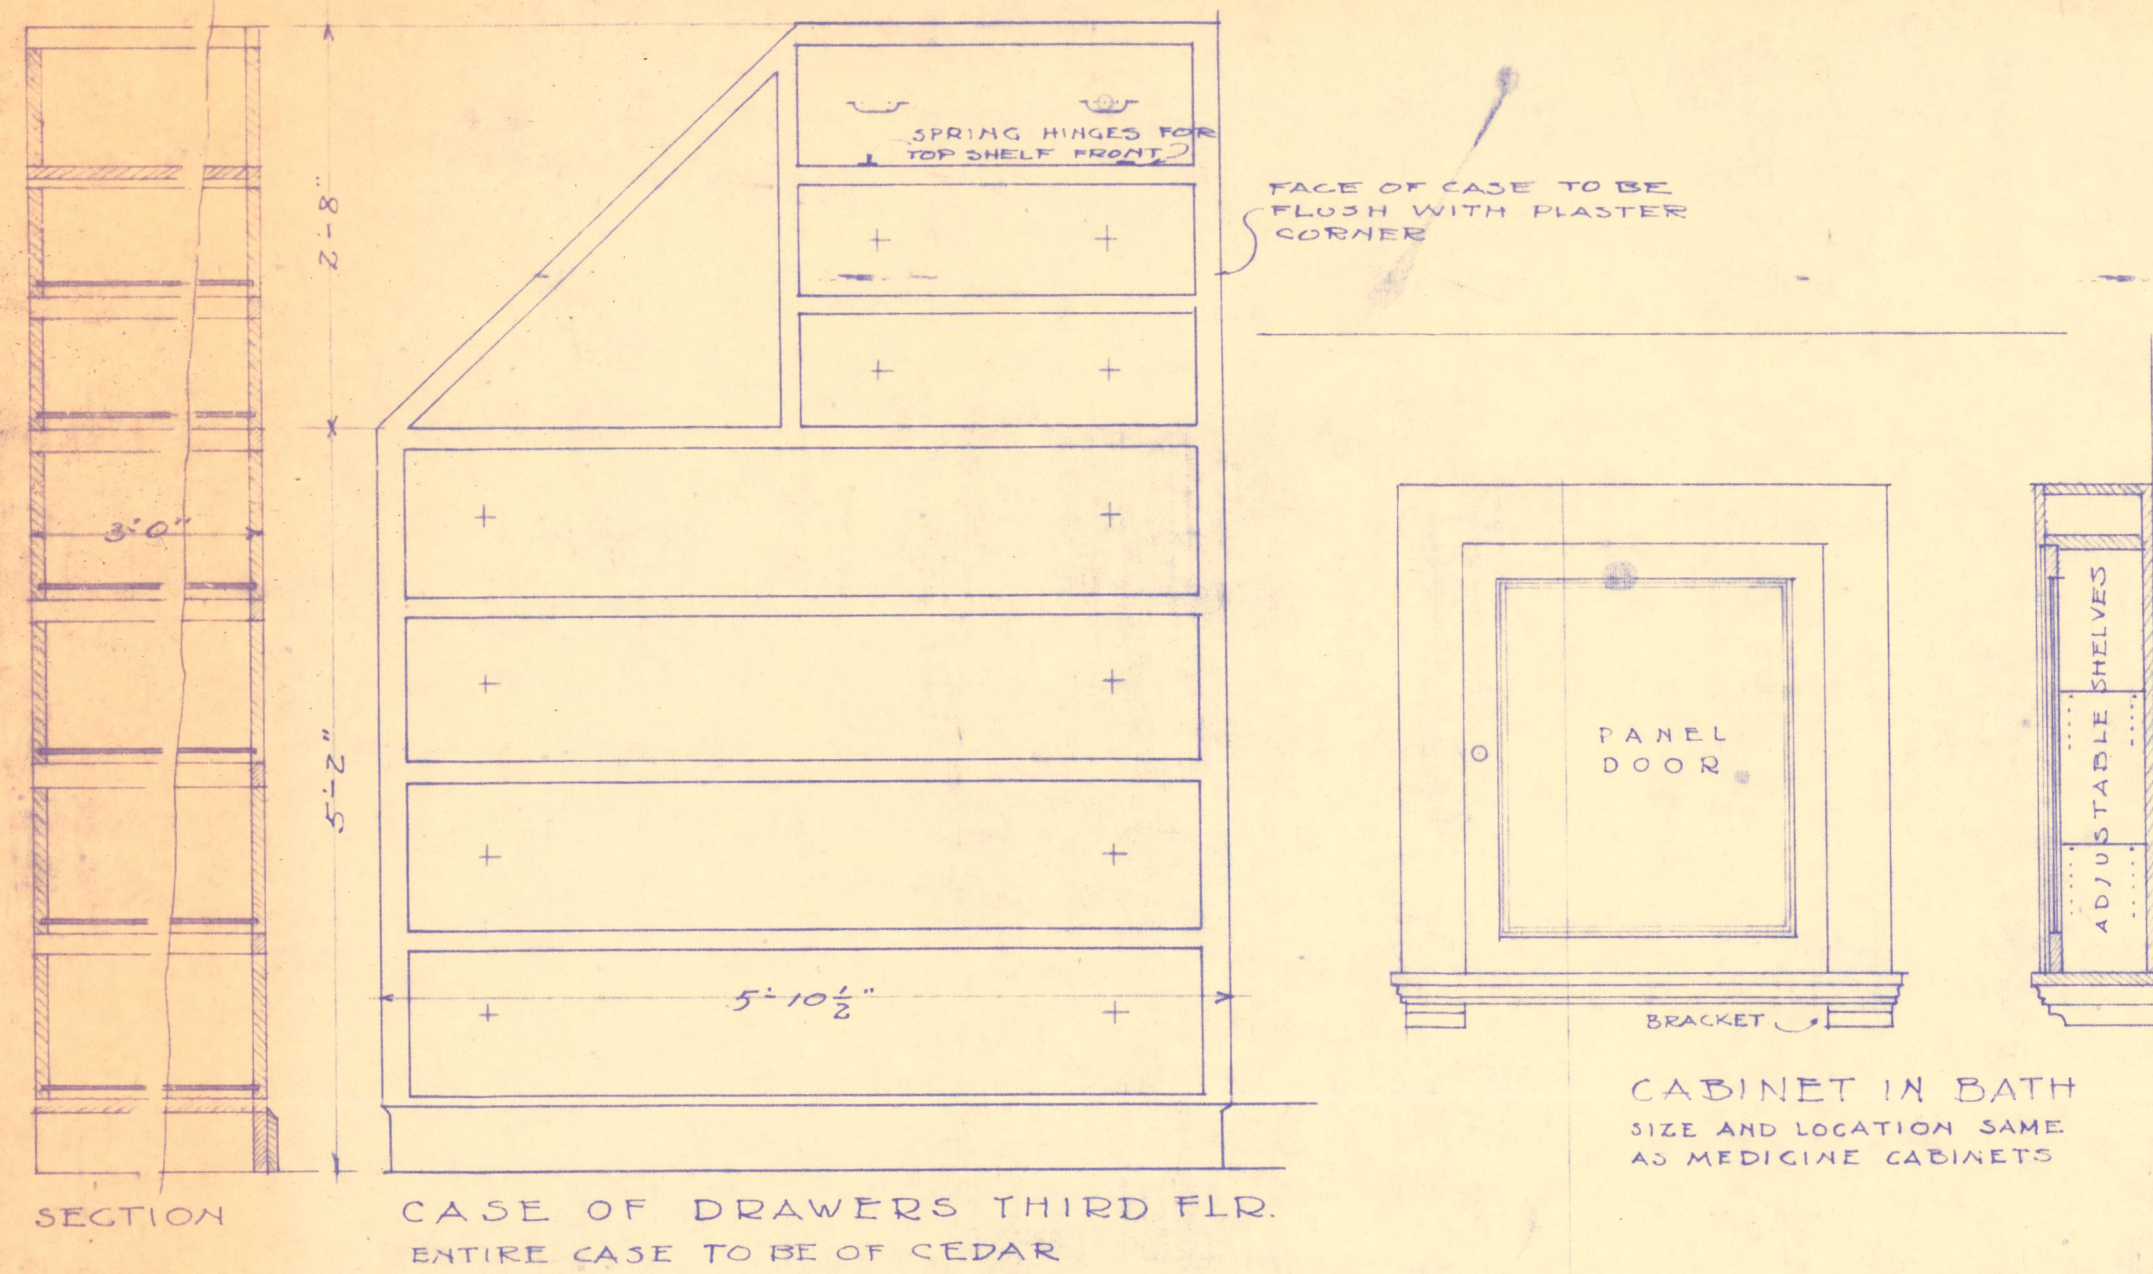

NOTE:
CONTRACTOR MUST TAKE ALL MEASUREMENTS BEFORE WORK IS BEGUN
HANGING POLES TO BE PROVIDED FOR ALL CLOSETS AS DIRECTED
ALL DRAWERS TO BE EQUIPPED WITH ROLLER BEARINGS

1/4" = 1' SCALE - INTERIOR
DR. JACOB GEIGER
ECKEL AND ALDRI

2007.33.2293.1