


FLOOR PLAN

1/8" = 1'-0"

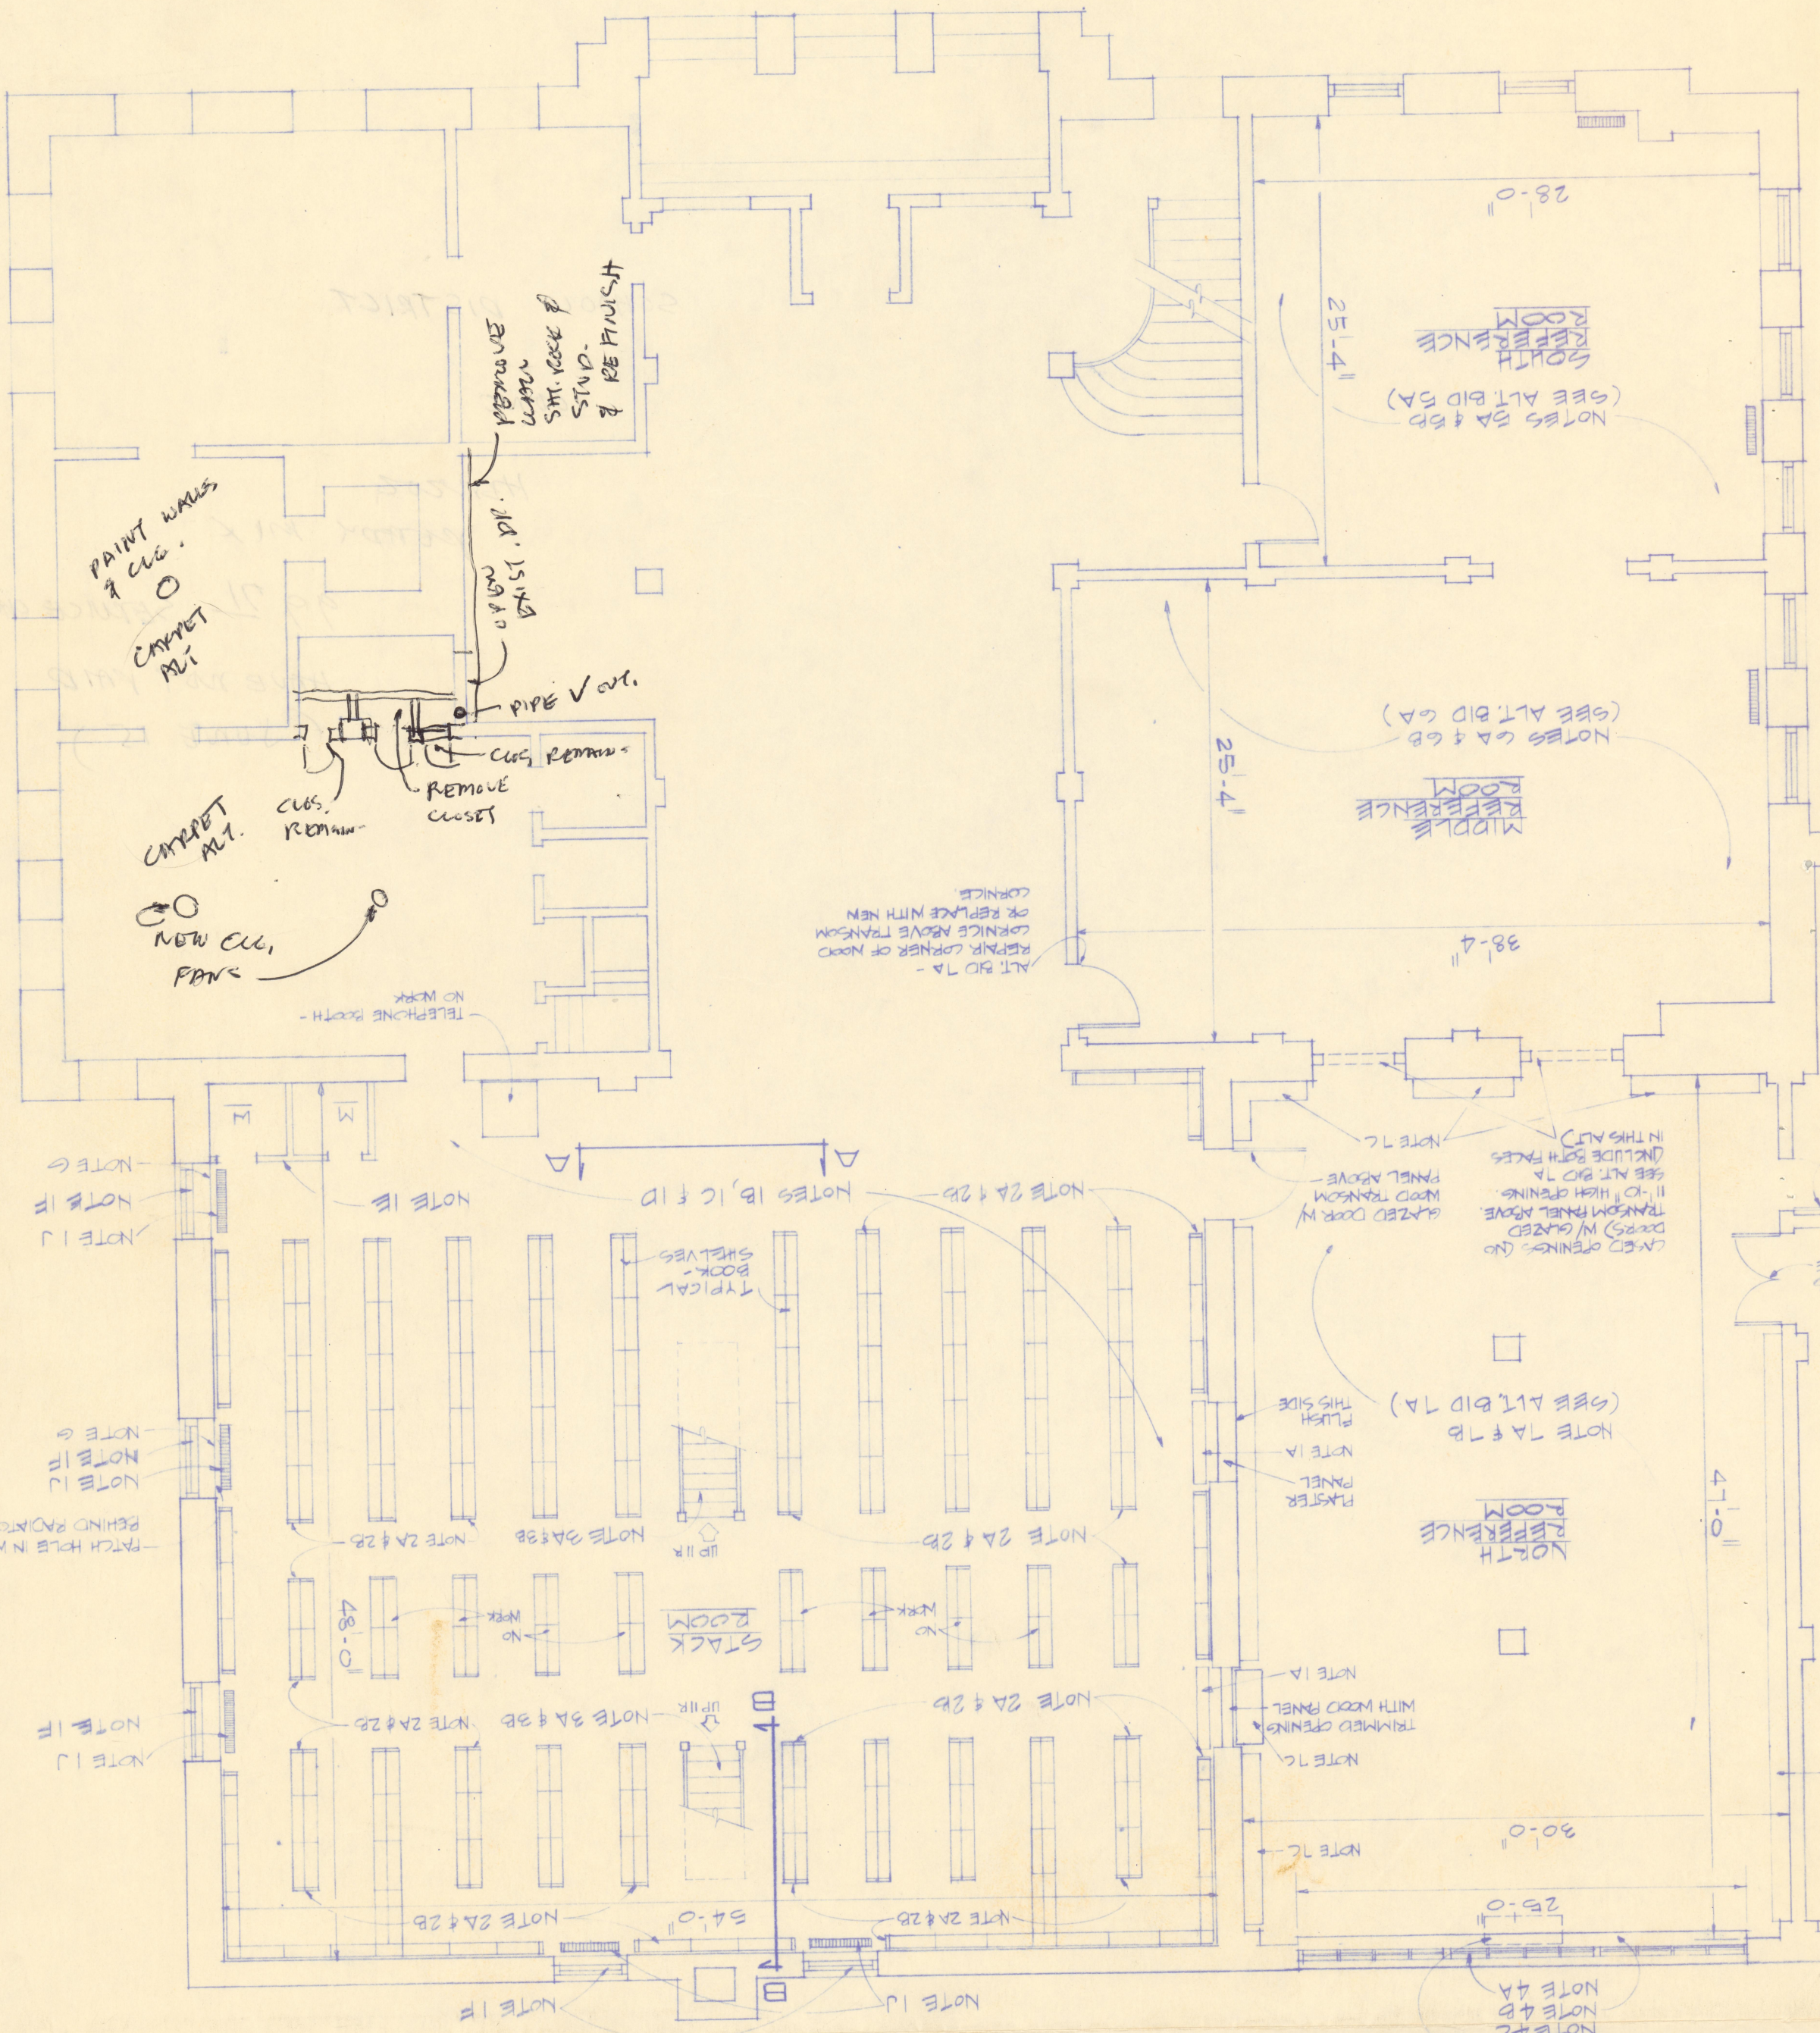

UPPER-LEVEL PLAN - STACK ROOM

1/8" = 1'-0"

