



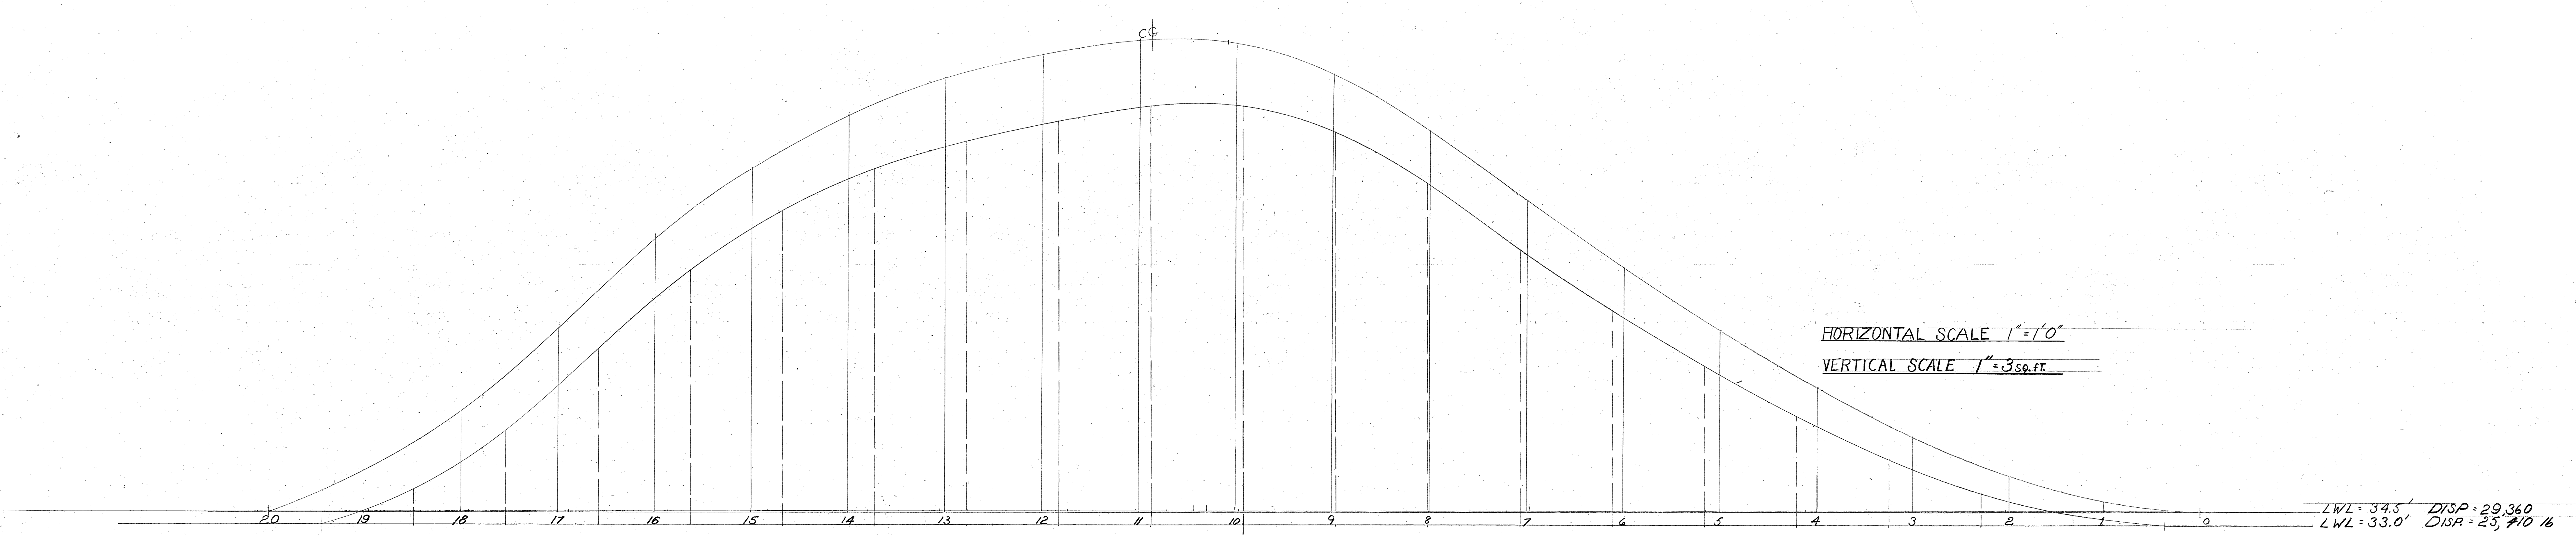

PRISMATIC COEFFICIENT = .500

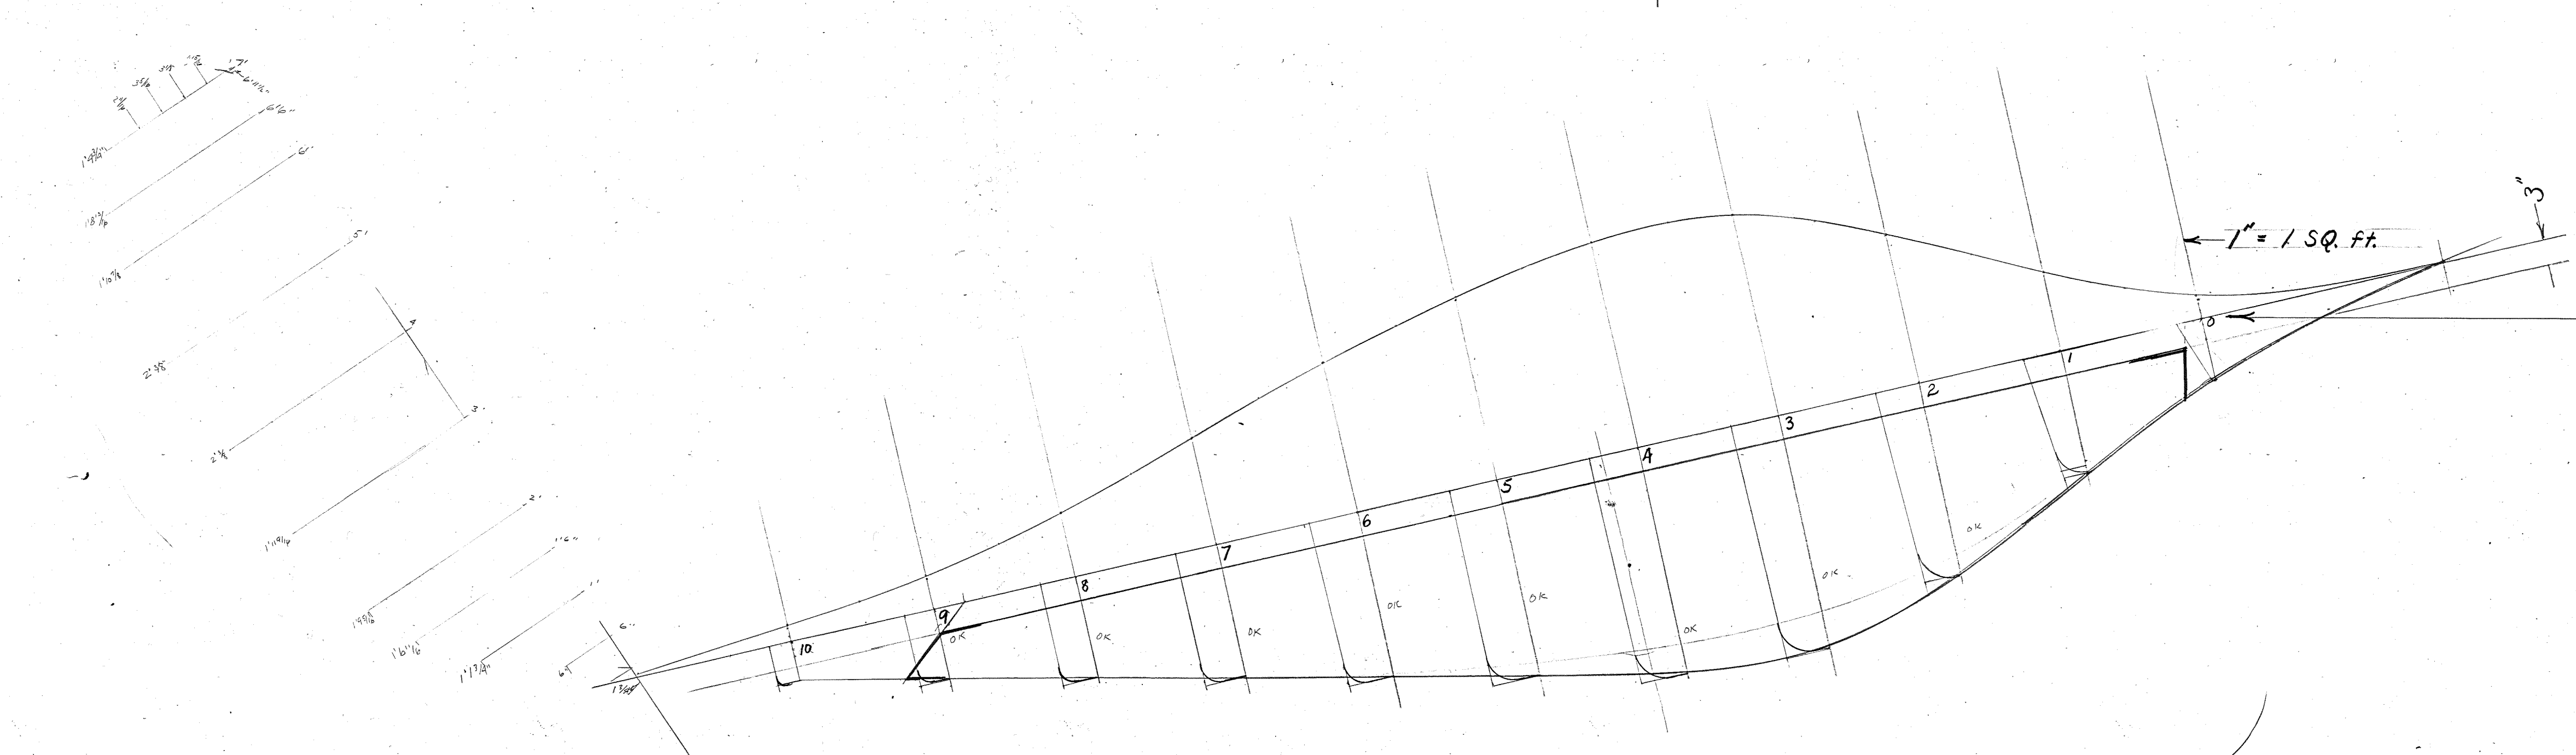

KEEL DATA
 AREA OF KEEL TIMBER STA. 0 TO 10 = 11.28 SQ. FT. STA. 0 TO 9 = 10.22
 SHIM = 605 1/4" IN. STA. 0 TO 9
 LEAD STA. 0 TO 9 WITH 3" SHIM = 9,106 1/2
 LEAD STA. 0 TO 10 WITH NO SHIM 11,160

0876-13
 11-50 11-51
 Don B. 3-C