


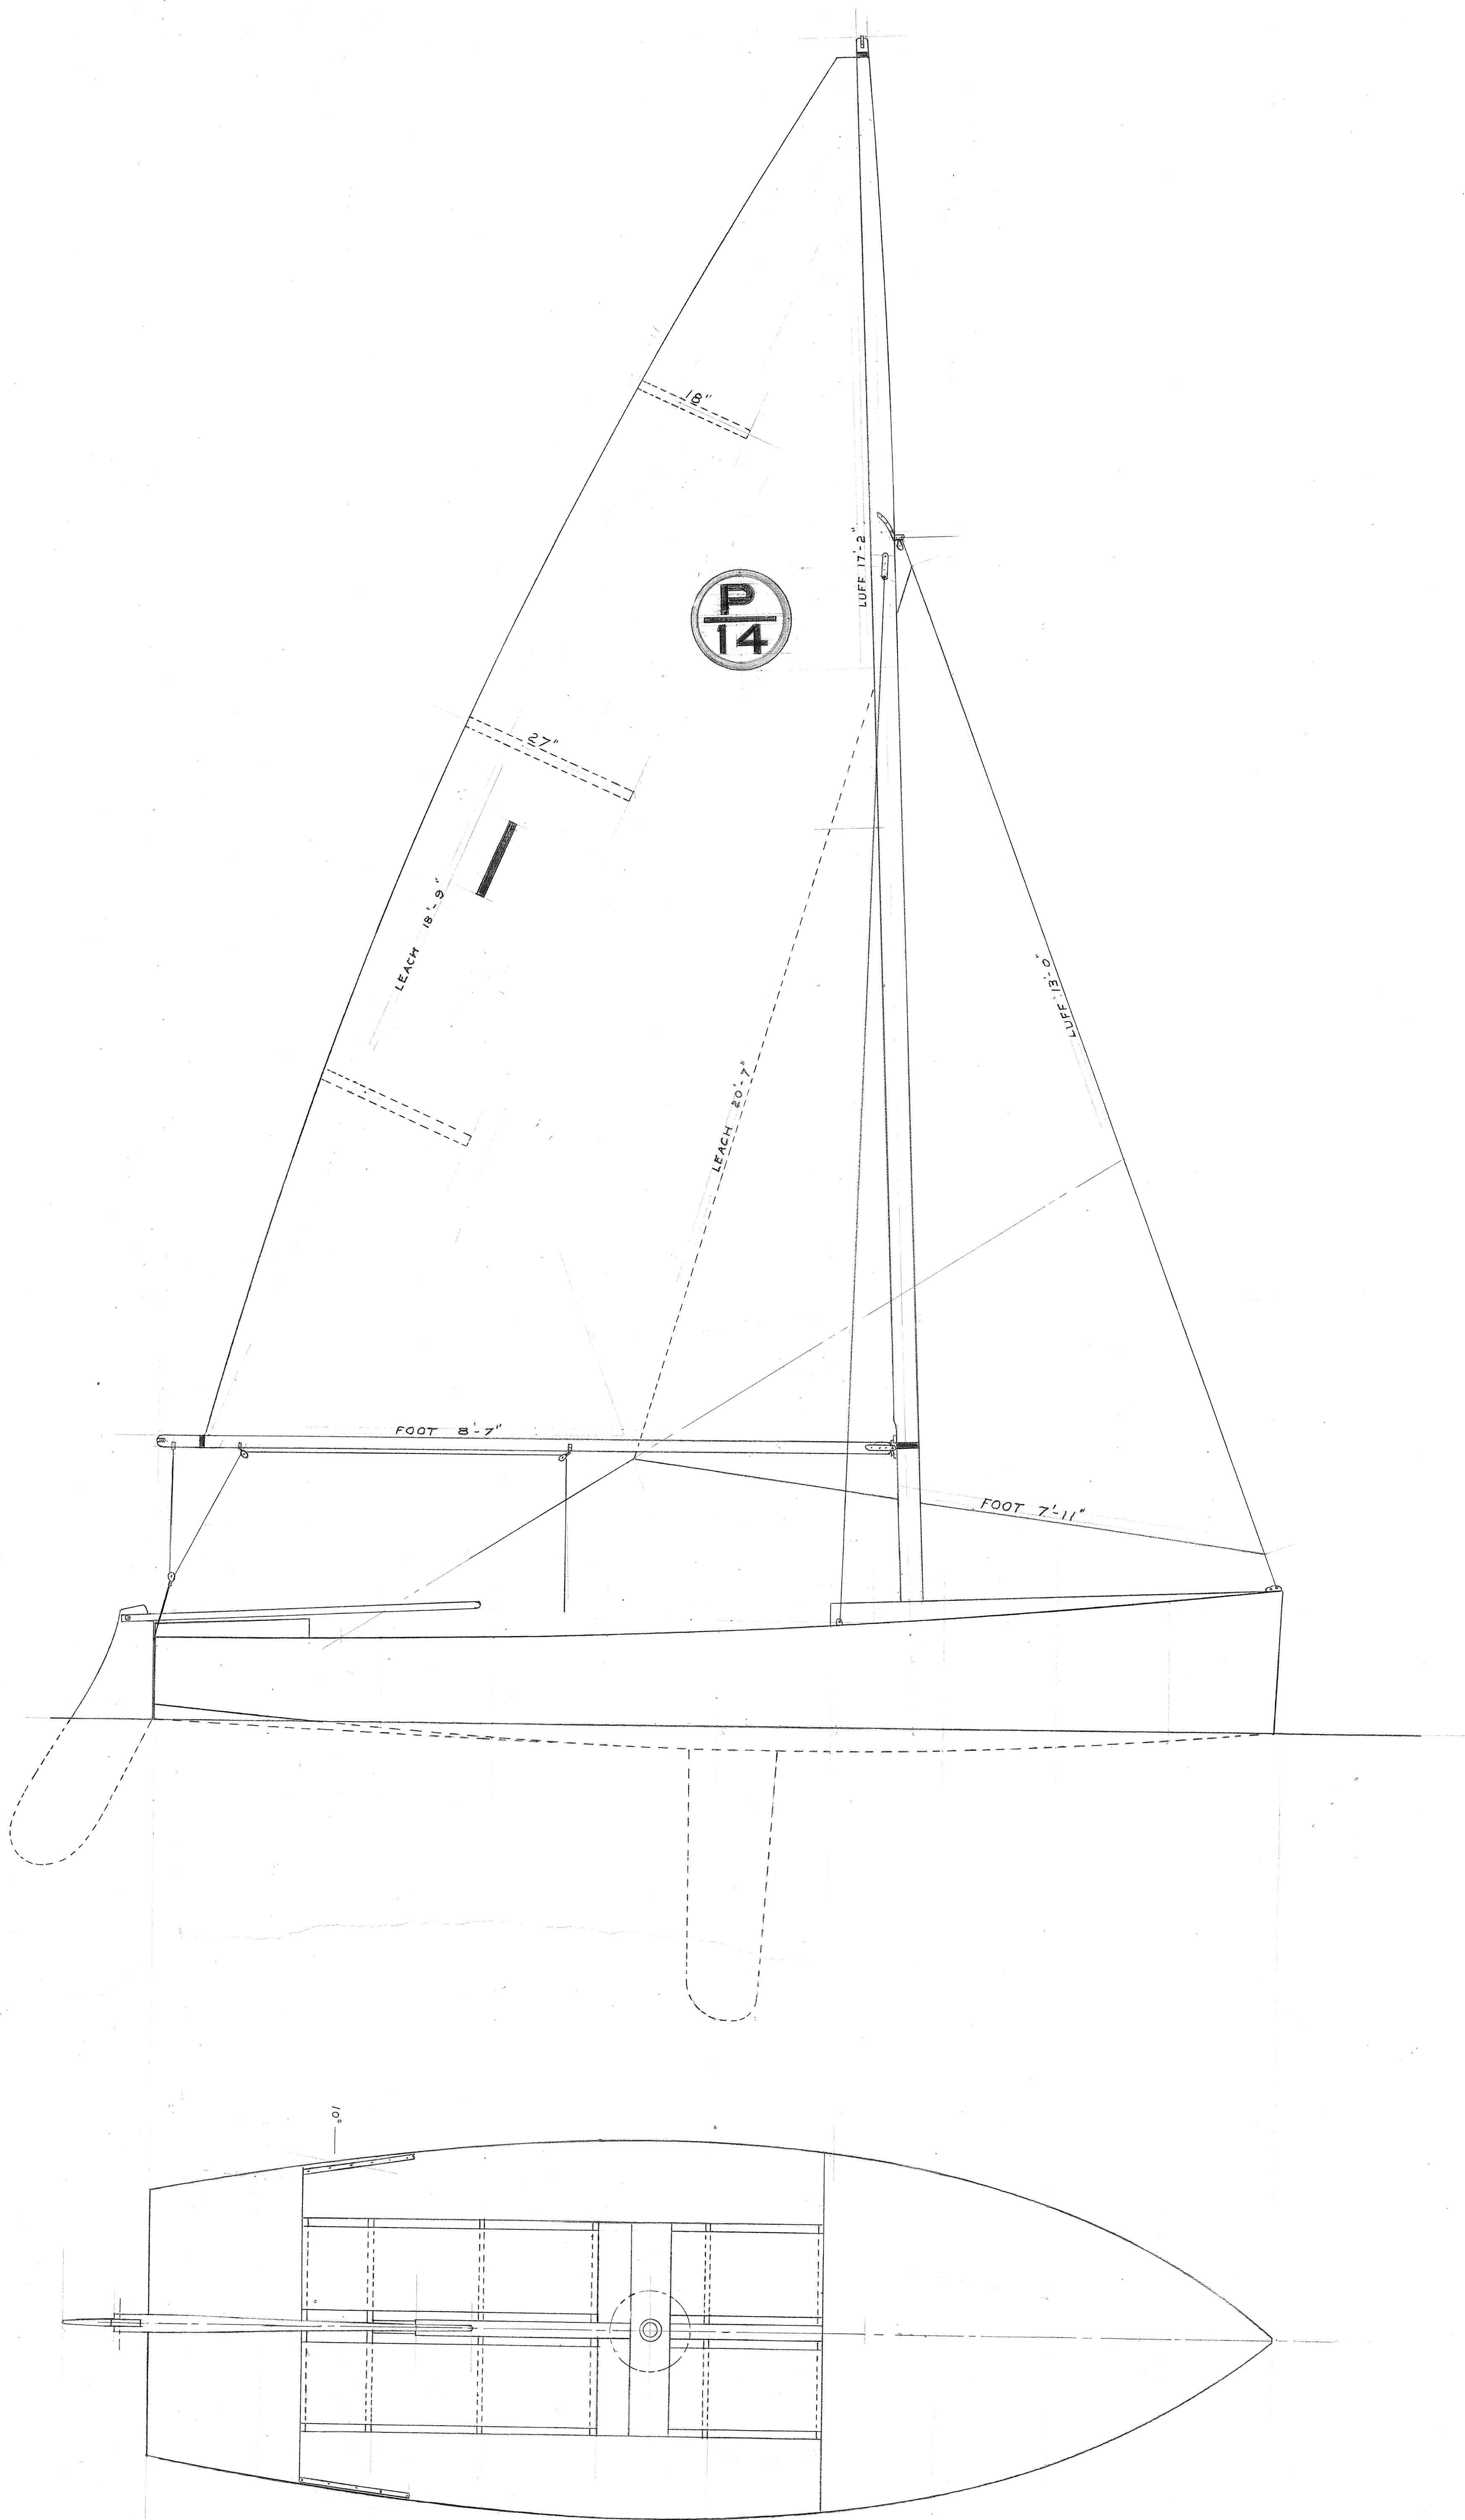

WENDELL H. CALKINS		
NAVAL ARCHITECT & MARINE ENG'R.		
P-14 MARK II		
SAIL PLAN		
SCALE 1"=1FOOT	DRAWN BY W/H/C	DATE 10-23-72
DWG. NO. 172-A	ALT.	