
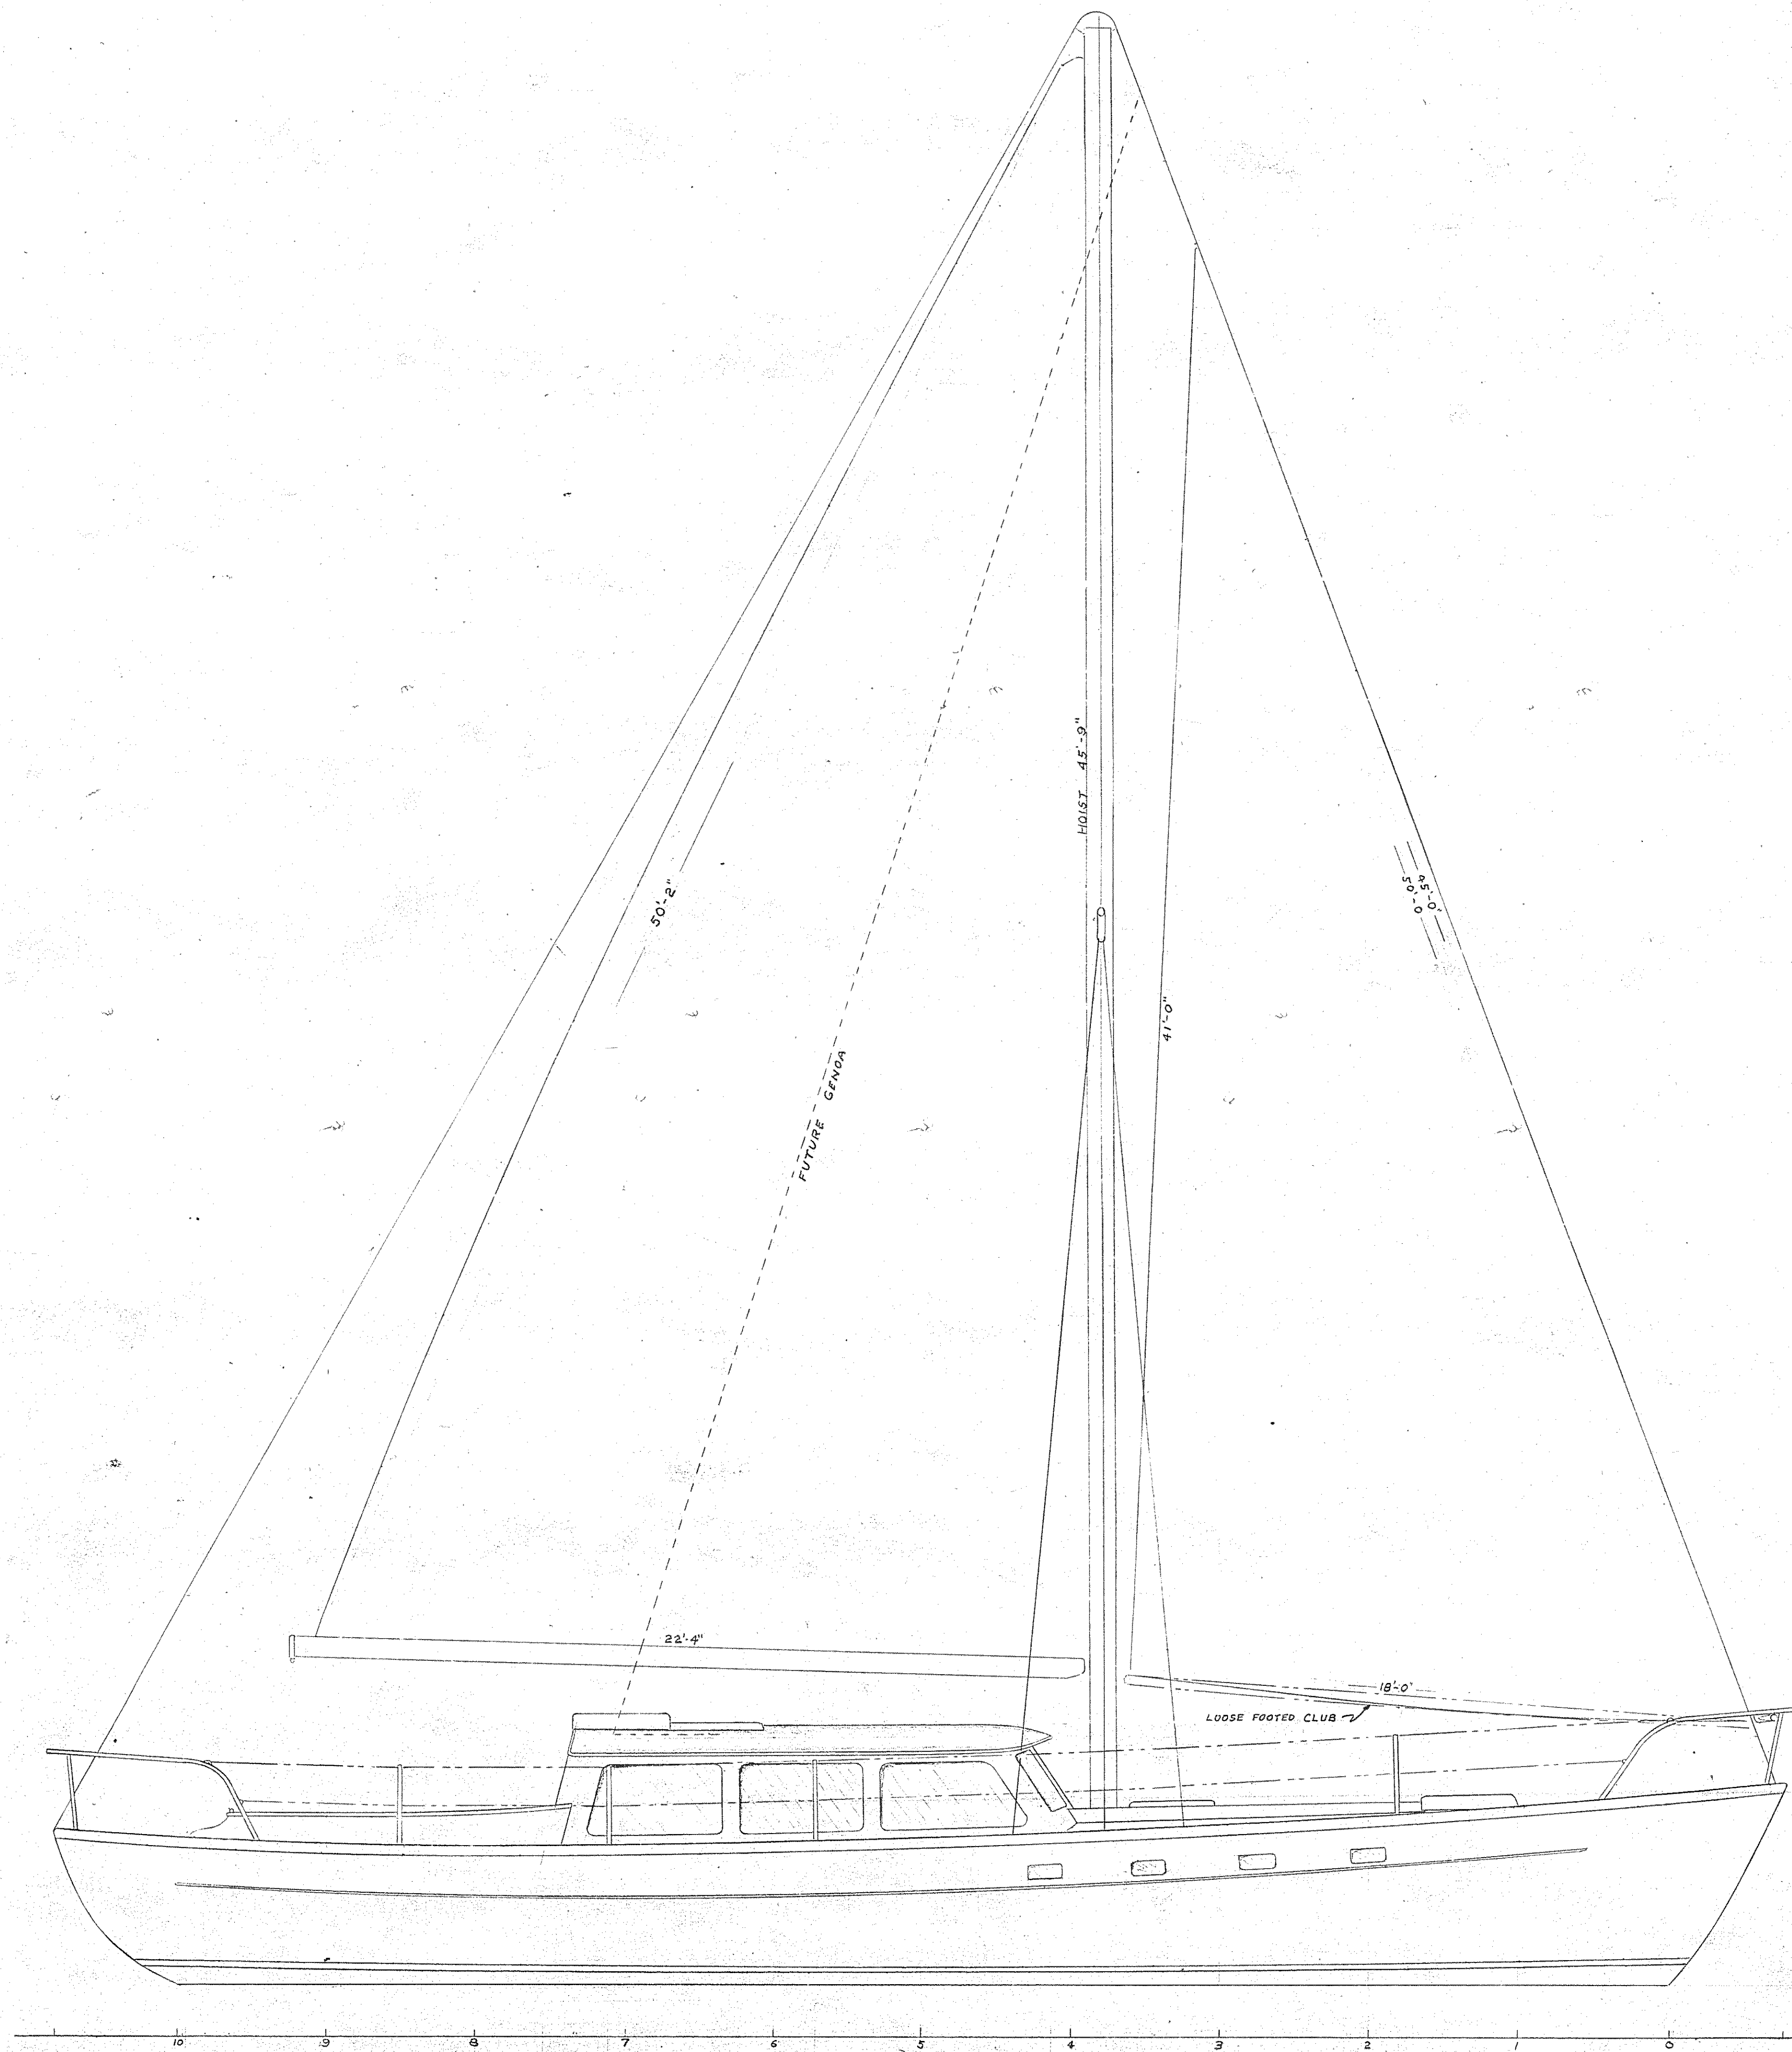


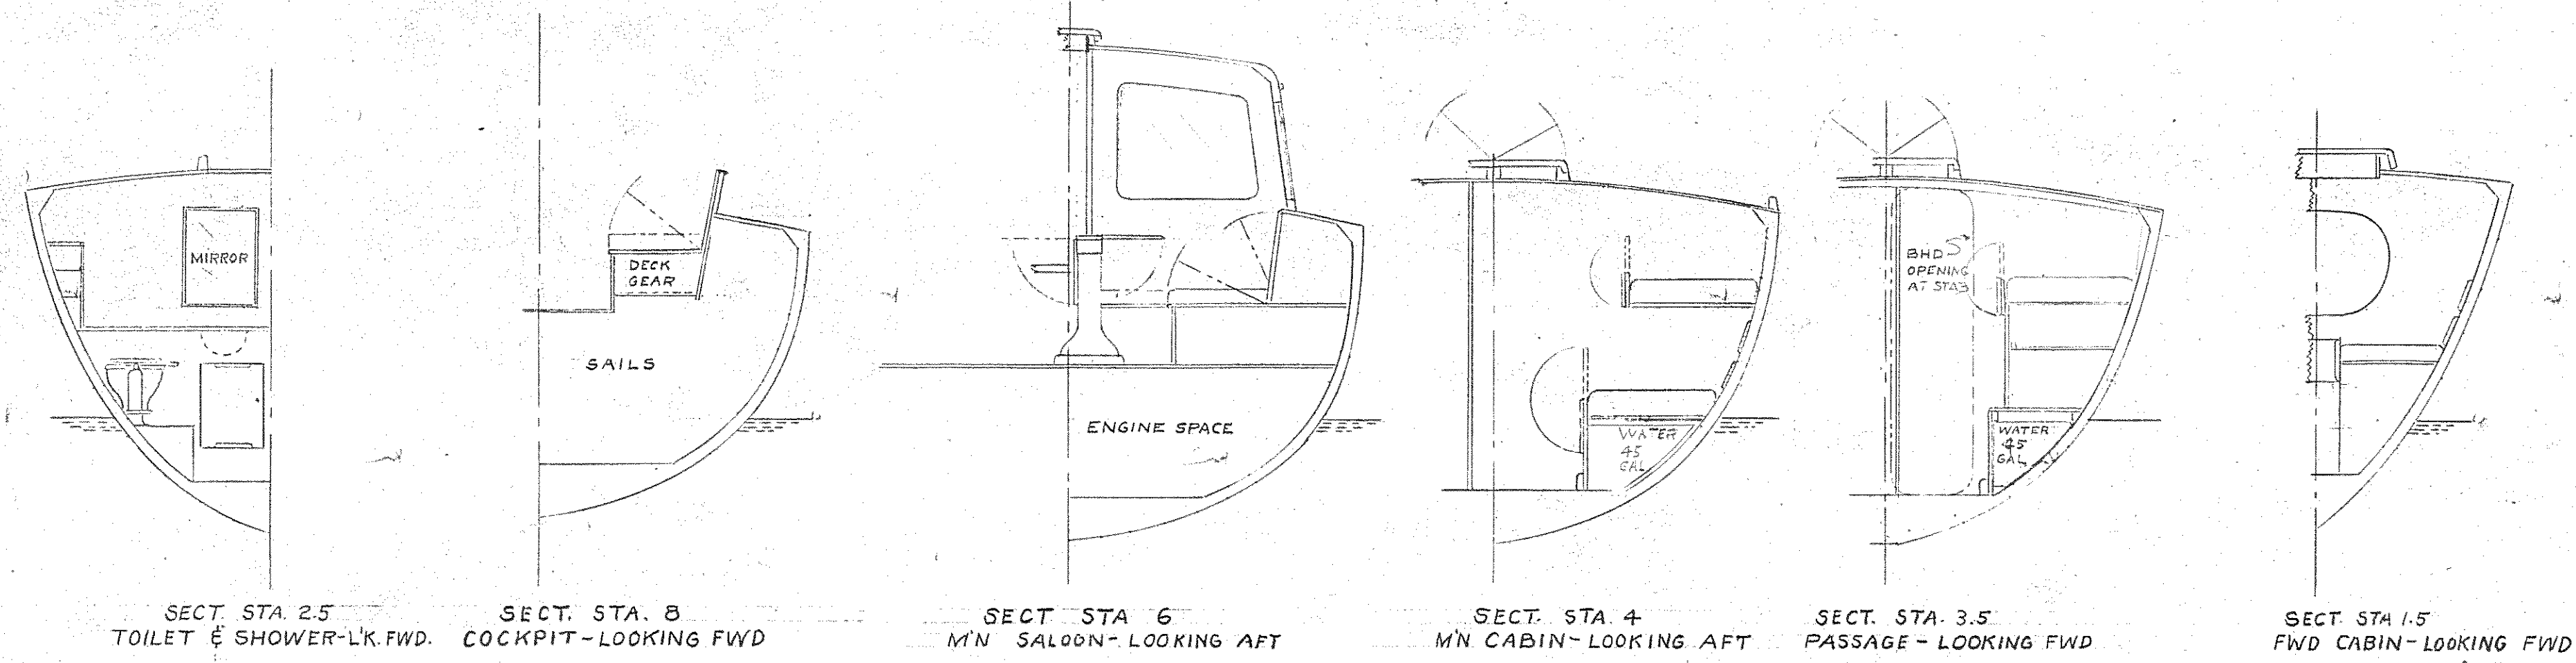

WENDELL H. CALKINS NAVAL ARCHITECT & MARINE ENGINEER 678 SAN ELINO ST. SAN DIEGO CALIF	
50 FOOT CRUISING SLOOP FOR MR. JOSEPH JESSOP GENERAL ARGT.	
SCALE $\frac{1}{8}" = 1'$	DRAWN BY <i>WAC</i>
DESIGN NO 130	DWG. NO 130 - A
DATE SEPT. 18, 1939	